



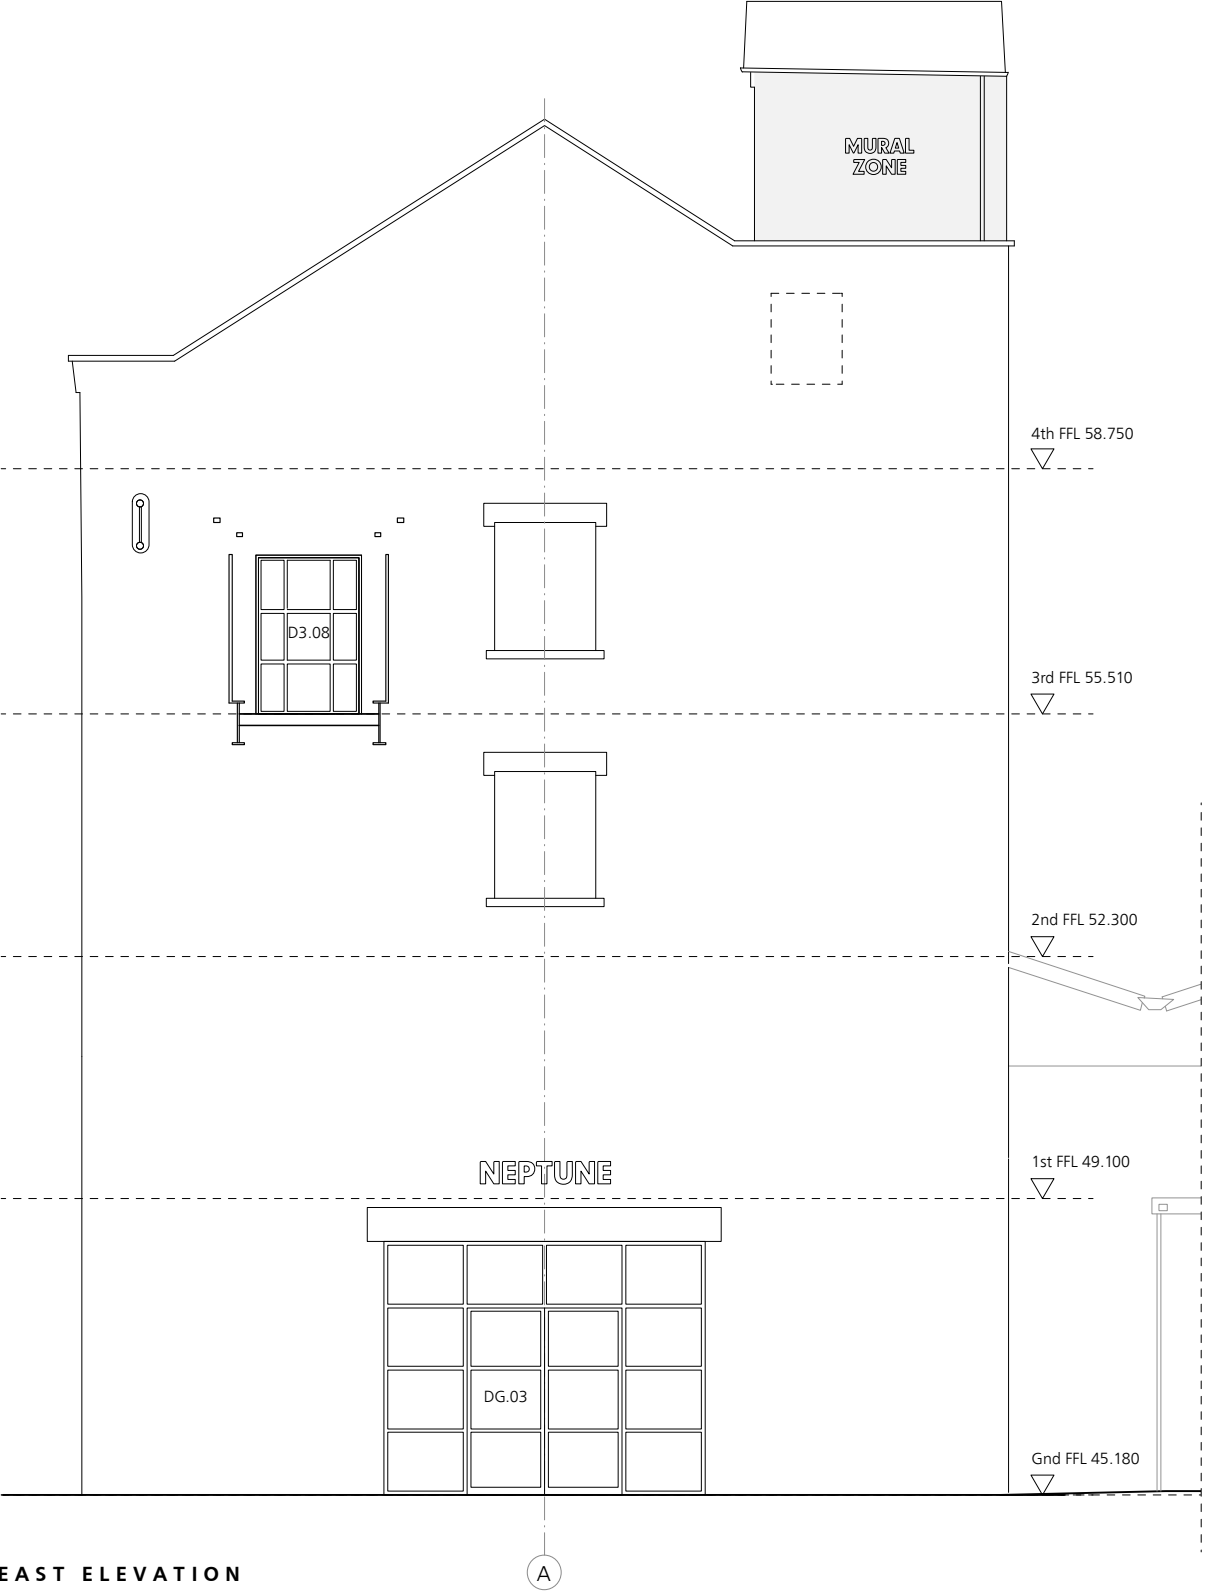


EAST ELEVATION

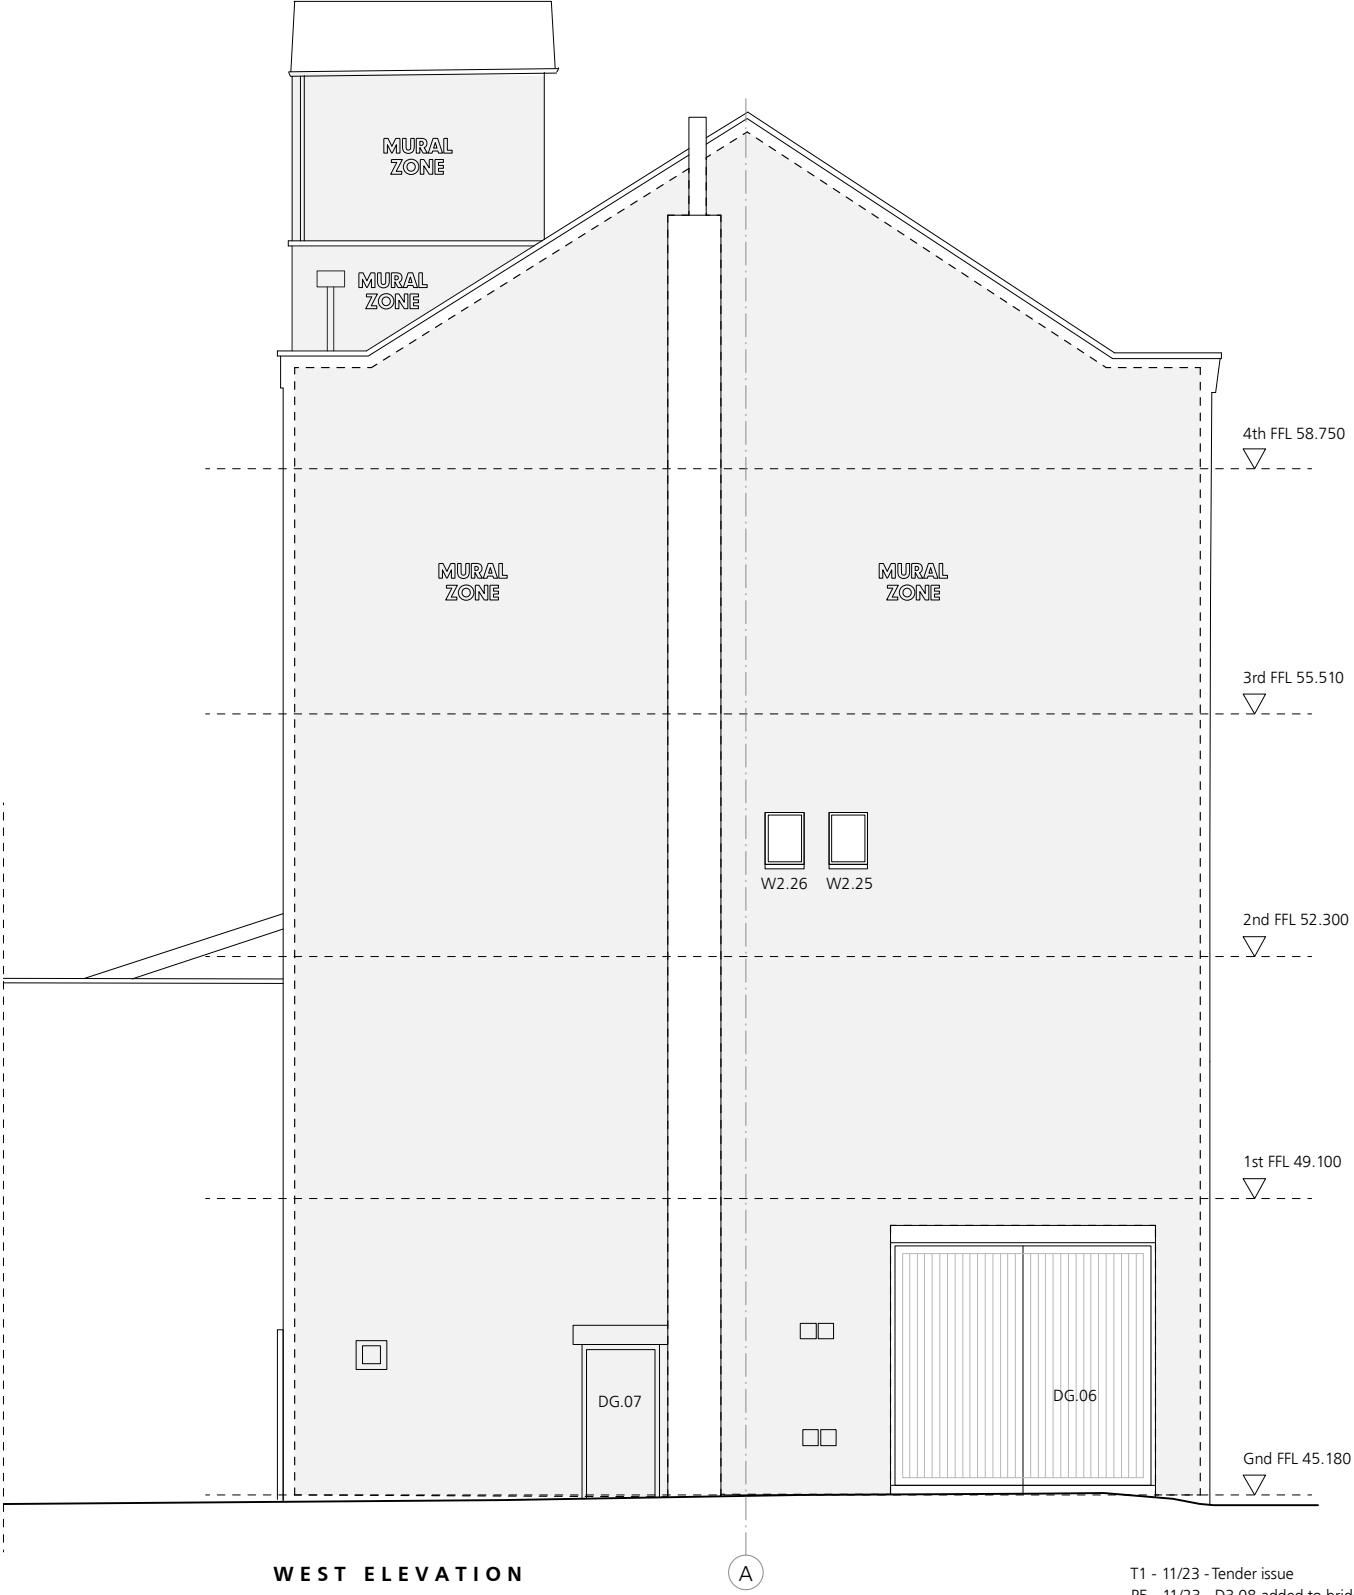

WEST ELEVATION

T1 - 11/23 - Tender issue
P5 - 11/23 - D3.08 added to bridge link,
signage added, DG.03 opening size reduced
P4 - 08/23 - Windows to west gable omitted
and existing retained, mural zones amended
P3 - 07/23 - Signage zones omitted

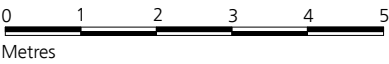

FOR WORKS TO EXTERNAL WALLS REFER TO DRGS 353 CD 2101 - 2108	FOR WORKS TO ROOF REFER TO DRGS 353 CD 2701
FOR WORKS TO INTERNAL WALLS REFER TO DRGS 353 CD 2201 - 2205	FOR WINDOW & DOORS INFORMATION REFER TO DRGS 353 CD 3001 - 3005
FOR WORKS TO FLOORS & STAIRS REFER TO DRGS 353 CD 2301 - 2305	FOR WORKS TO CEILINGS REFER TO DRGS 353 CD 3501 - 3505

Jonathan Davidson Architects	
Architecture & Industrial Design	47 Hilton Street MANCHESTER M1 2EF t: 0161 711 0835 e: inbox@jddavidsonarchitects.com w: www.jddavidsonarchitects.com

Client	Capital & Centric
Project	Neptune Mill Chapelton St, Manchester
Scale	1:100 @ A3
Date	Jan 2023

Document	General Arrangement Proposed East & West Elevations			
Status	For information			
Doc Ref	353	CD	1010	T1