


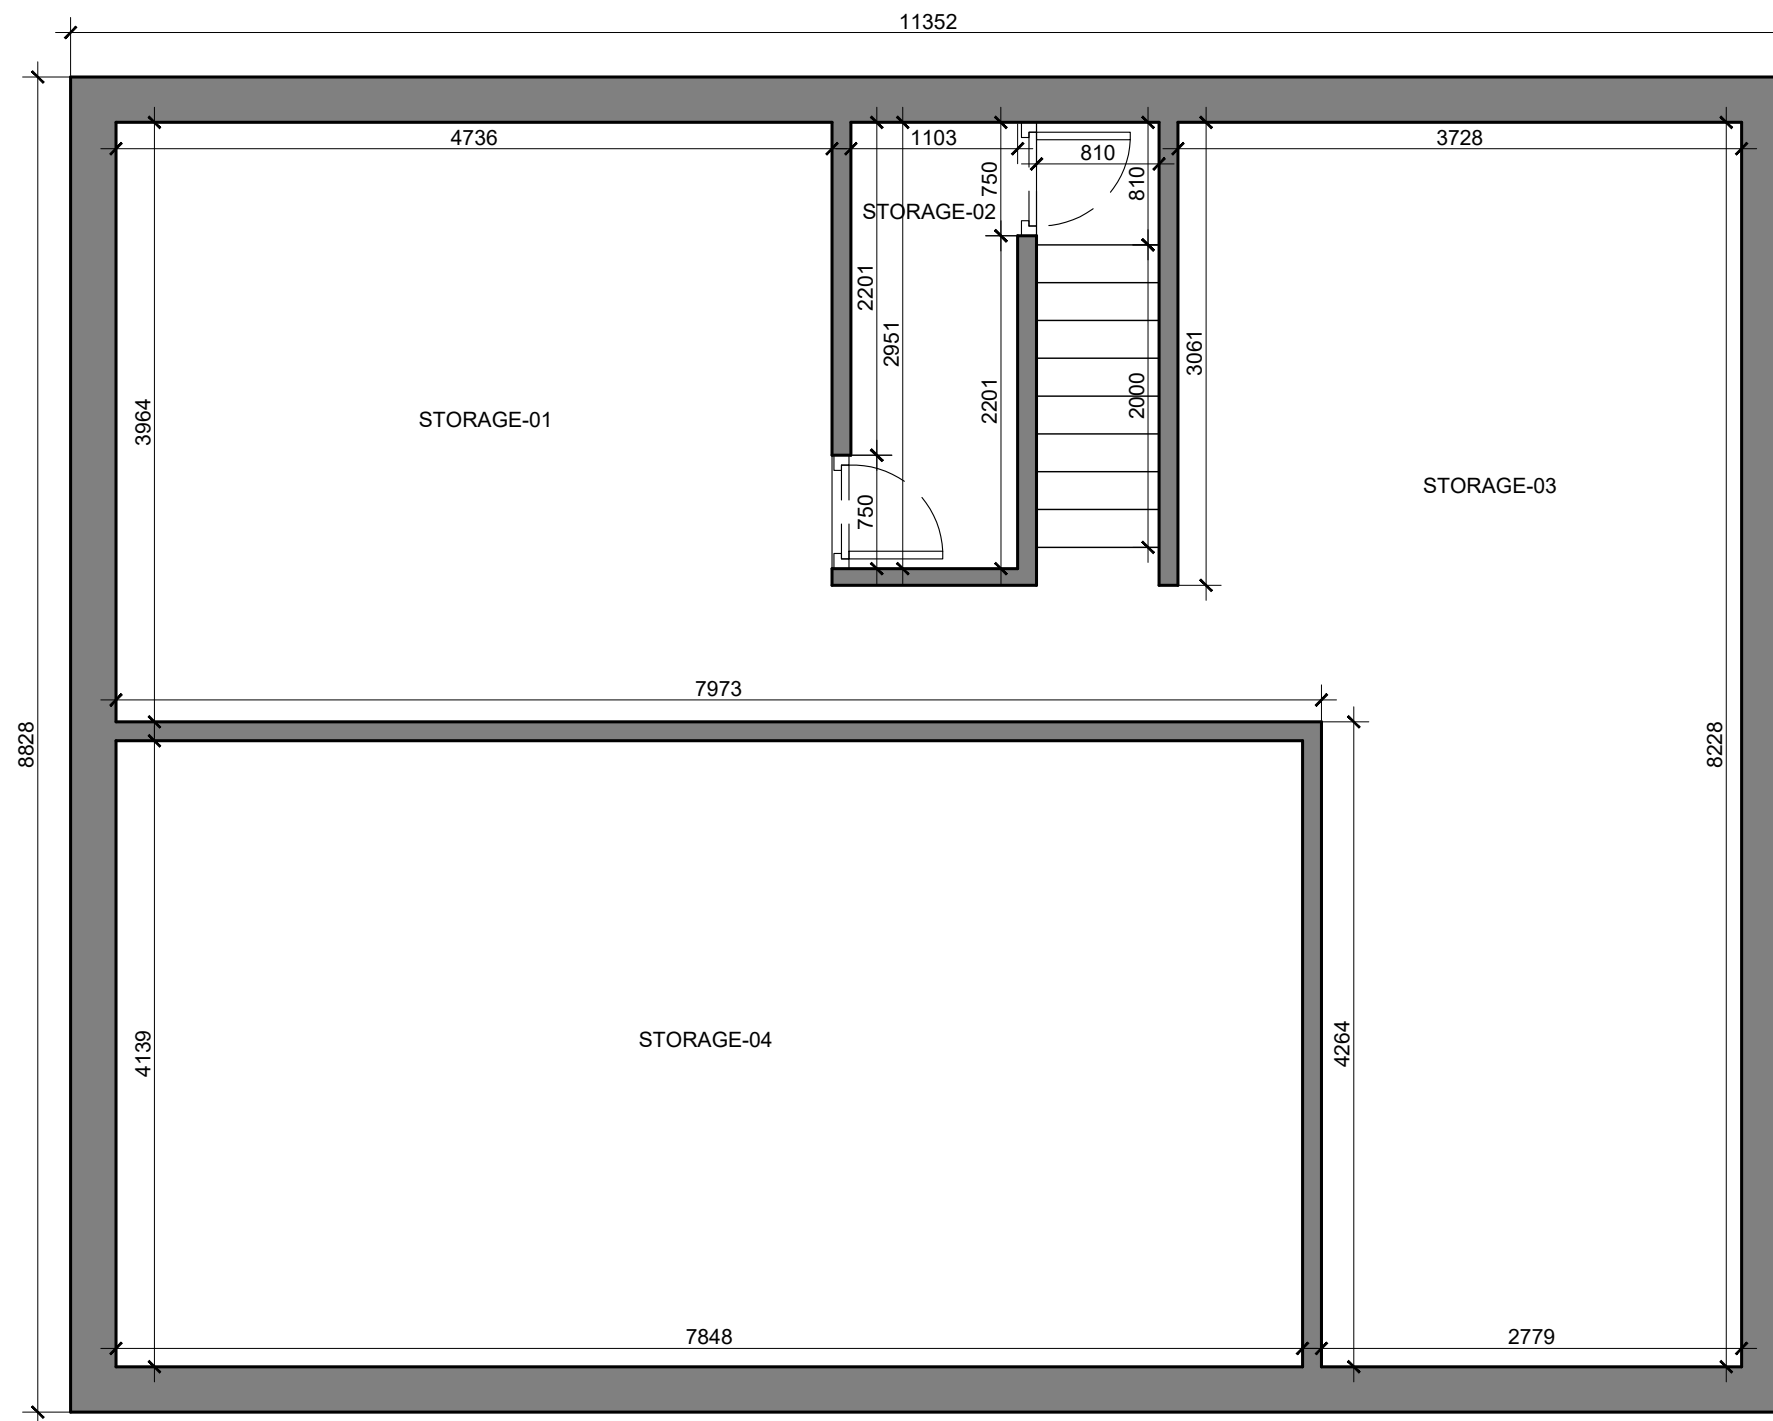

EXISTING BASEMENT PLAN




General Notes

Firm Name and Address
Mason and Marlowe
Project Managers and Quantity Surveyors
Colony, 5 Piccadilly Place,
Manchester, M1 3BR

Project Name and Address
100 Ogden Lane,
Openshaw, Manchester,
M11 1NG

Project	Sheet
Date 14/08/2023	A3
Scale 1/50	N01/R5

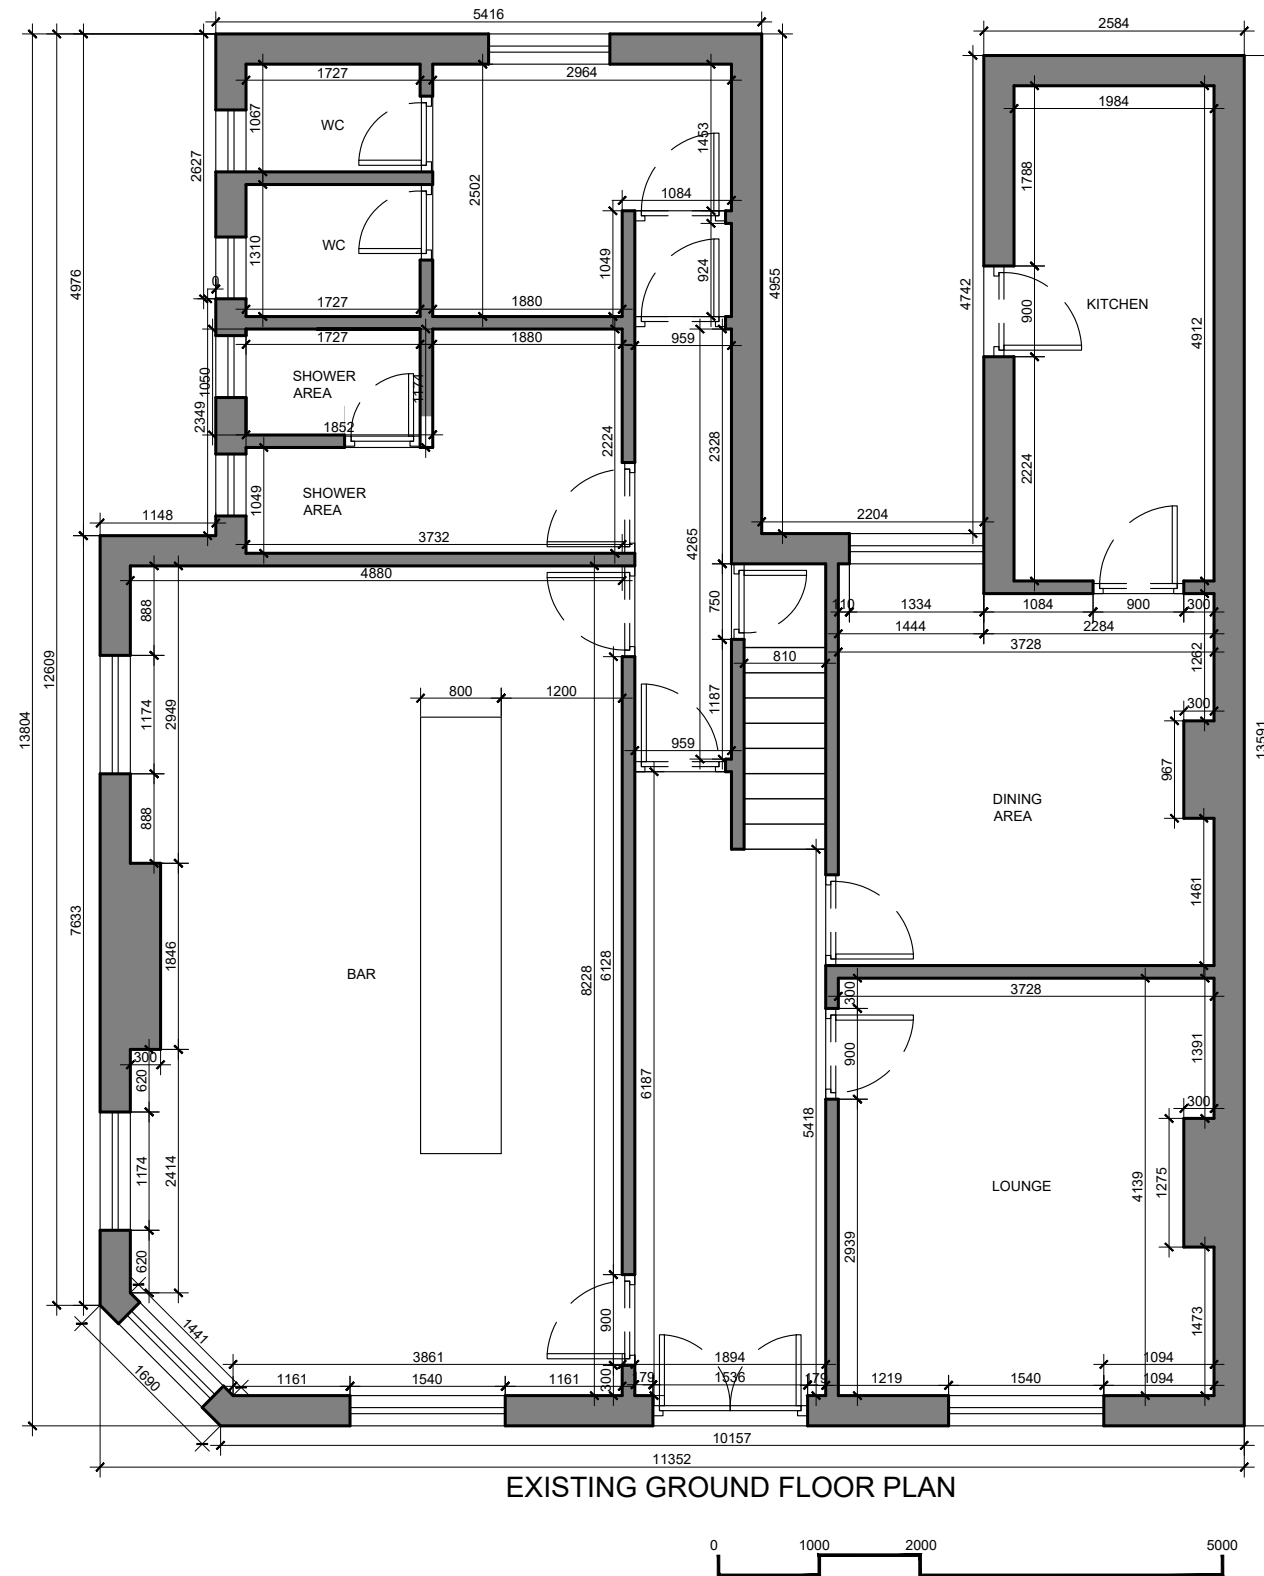


General Notes

No.	Revision/Issue	Date

Firm Name and Address
 Mason and Marlowe
Mason and Marlowe Ltd.
Project Managers and Quantity Surveyors
Colony, 5 Piccadilly Place,
Manchester, M1 3BR

Project Name and Address
100 Ogden Lane,
Openshaw, Manchester,
M11 1NG

Project	Sheet
Date 14/08/2023	A3
Scale 1/75	N02/R5

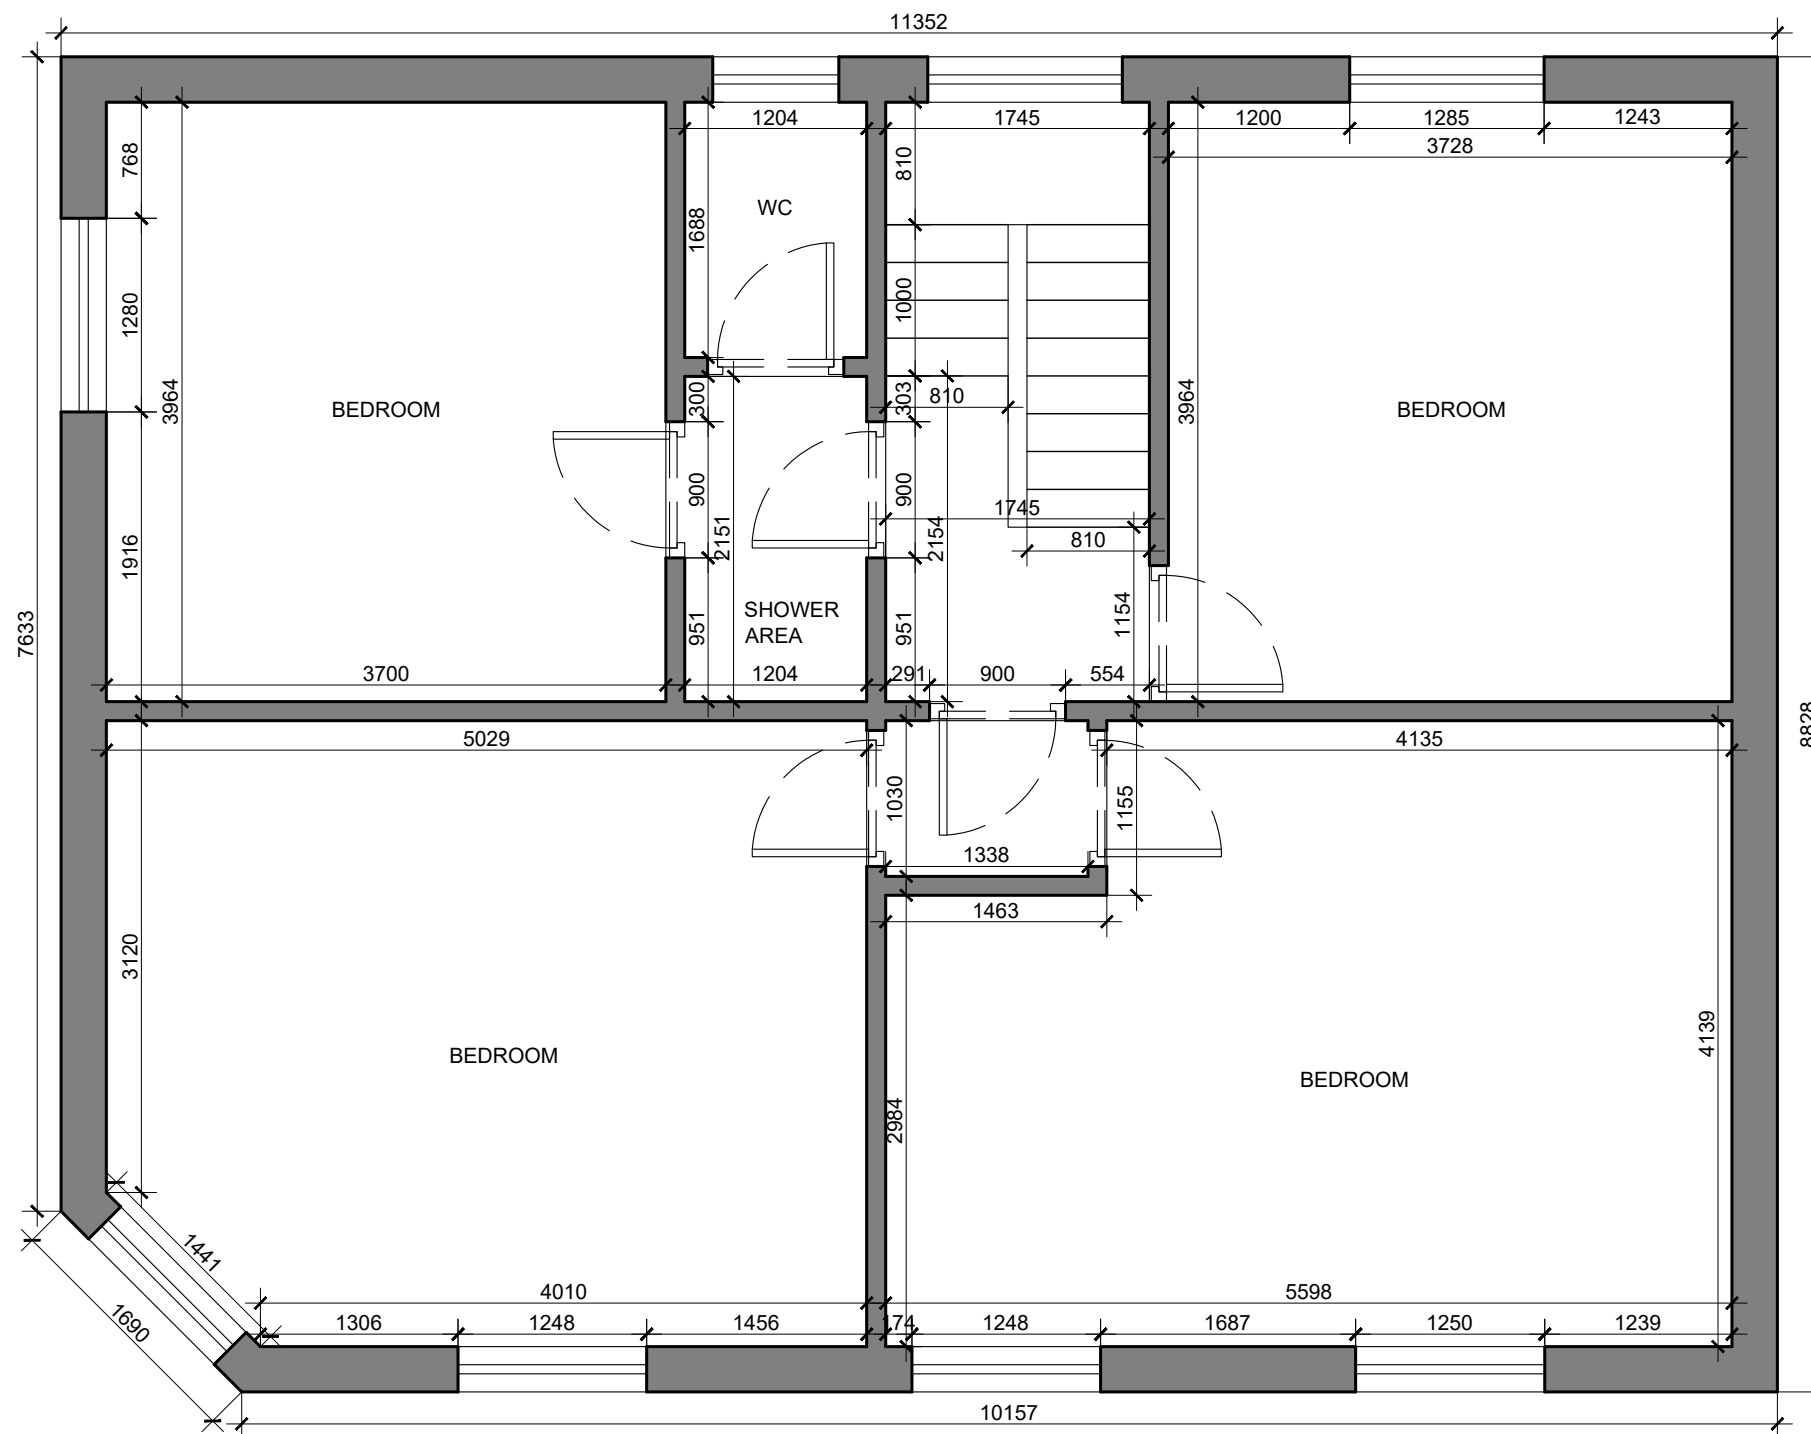

EXISTING FIRST FLOOR PLAN

General Notes

No.	Revision/Issue	Date

Firm Name and Address


 Mason and Marlowe

Mason and Marlowe Ltd.
Project Managers and Quantity Surveyors
Colony, 5 Piccadilly Place,
Manchester, M1 3BR

Project Name and Address

100 Ogden Lane,
Openshaw, Manchester,
M11 1NG

Project	Sheet
Date 14/08/2023	A3
Scale 1/50	N03/R5

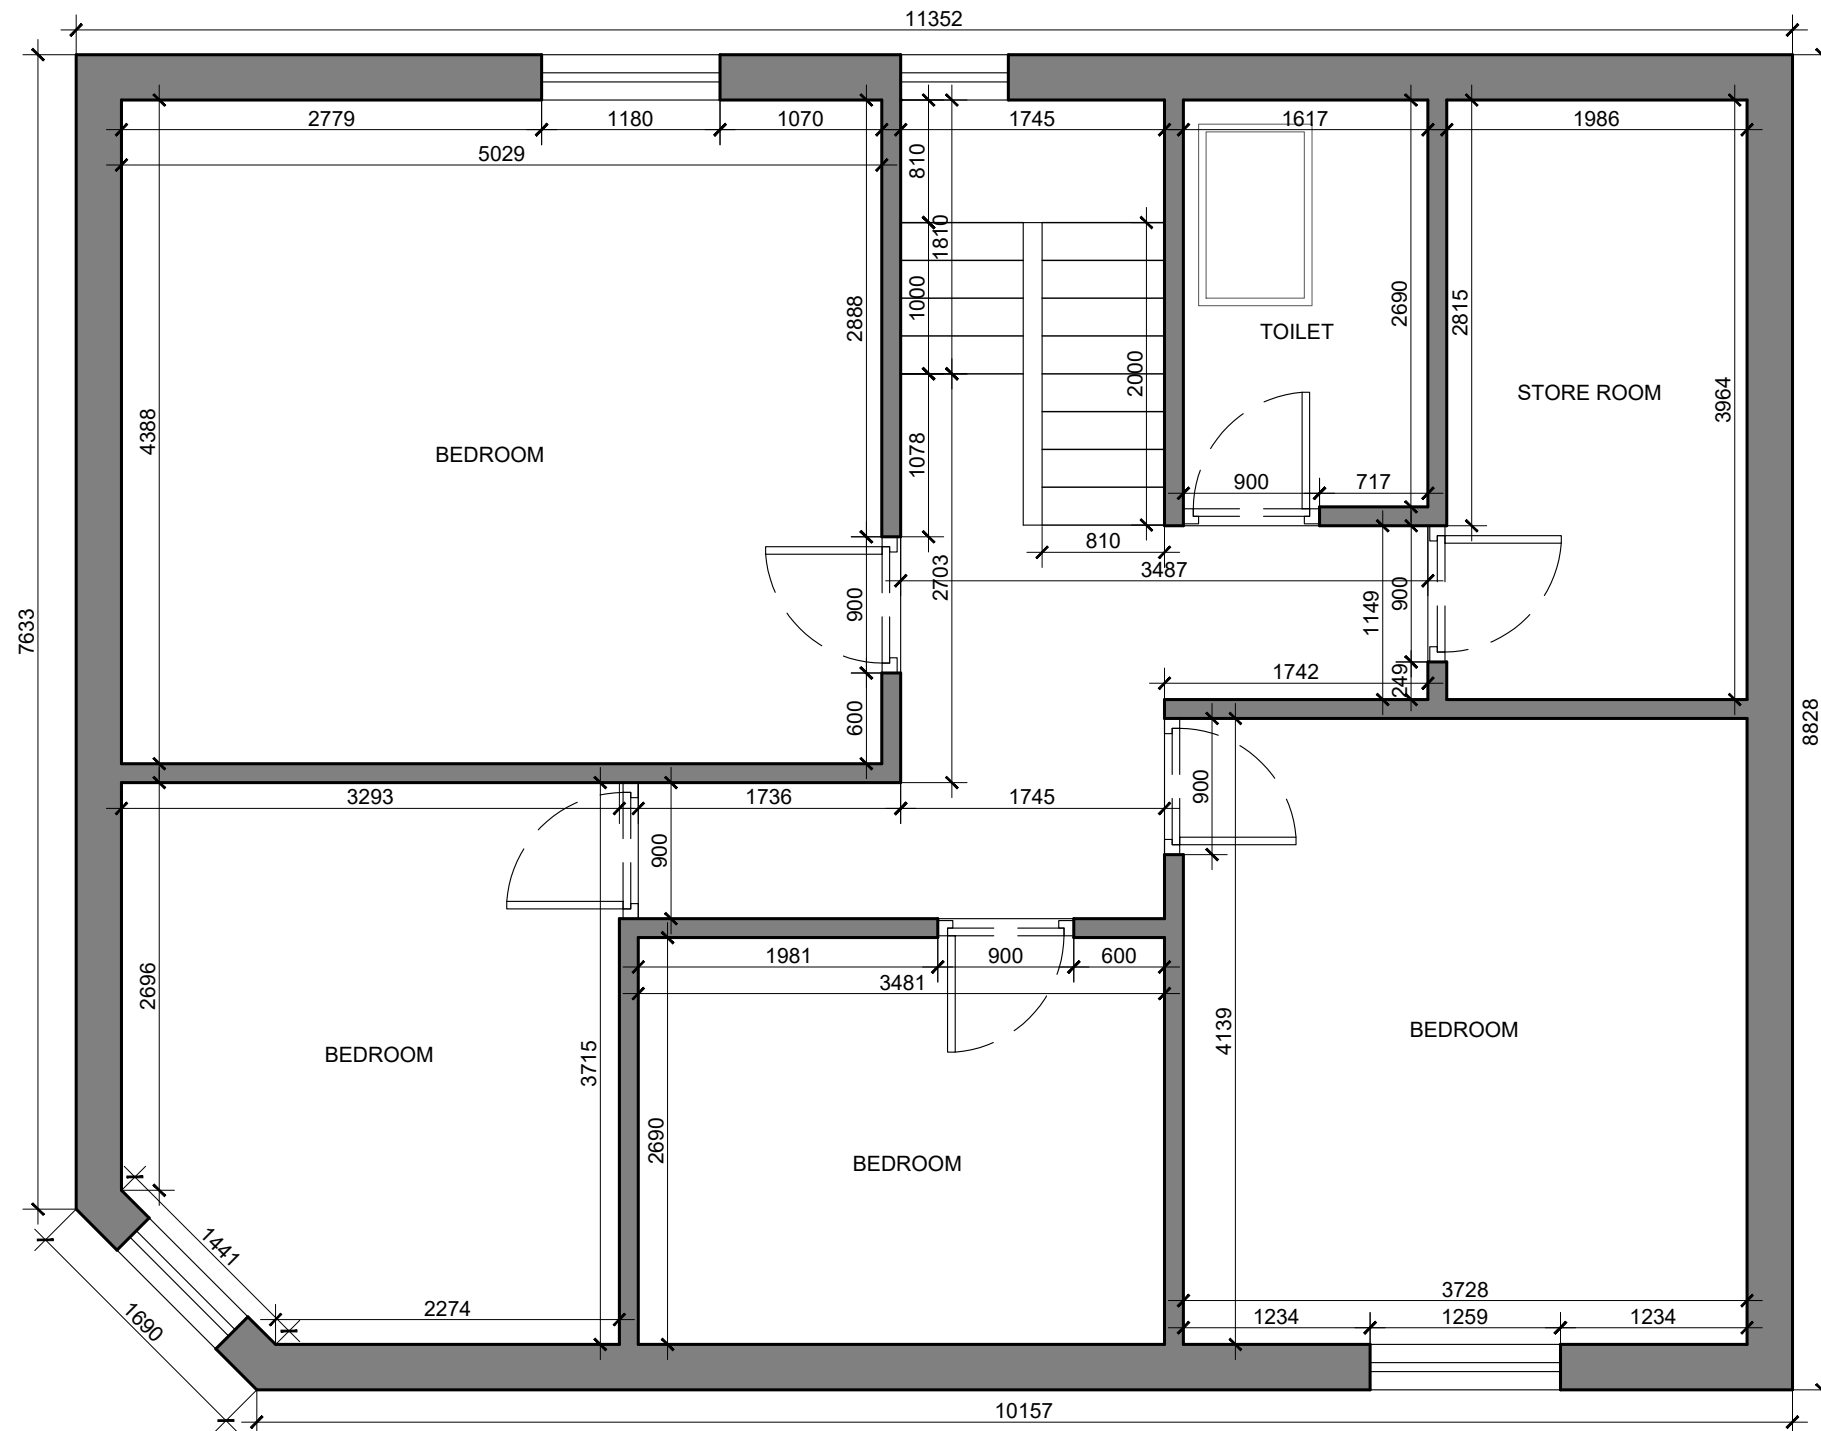

EXISTING SECOND FLOOR PLAN



General Notes

Firm Name and Address

 Mason and Marlowe
Project Managers and Quantity Surveyors
Colony, 5 Piccadilly Place,
Manchester, M1 3BR

Project Name and Address

100 Ogden Lane,
Openshaw, Manchester,
M11 1NG

Project

Date
14/08/2023

Scale
1/50

Sheet

A3

N04/R5



Firm Name and Address

 Mason and Marlowe

Mason and Marlowe Ltd.
Project Managers and Quantity Surveyors

Colony, 5 Piccadilly Place,
Manchester, M1 3BR

Project Name and Address
100 Ogden Lane,
Openshaw, Manchester,
M11 1NG

Project	Sheet A3 N05/R5
Date 14/08/2023	
Scale 1/50	



EXISTING FRONT ELEVATION

0 1000 2000 5000


General Notes

No.	Revision/Issue	Date

Firm Name and Address
 Mason and Marlowe
Mason and Marlowe Ltd.
Project Managers and Quantity Surveyors
Colony, 5 Piccadilly Place,
Manchester, M1 3BR

Project Name and Address
100 Ogden Lane,
Openshaw, Manchester,
M11 1NG


Project	Sheet
Date 14/08/2023	A3
Scale 1/50	N06/R5

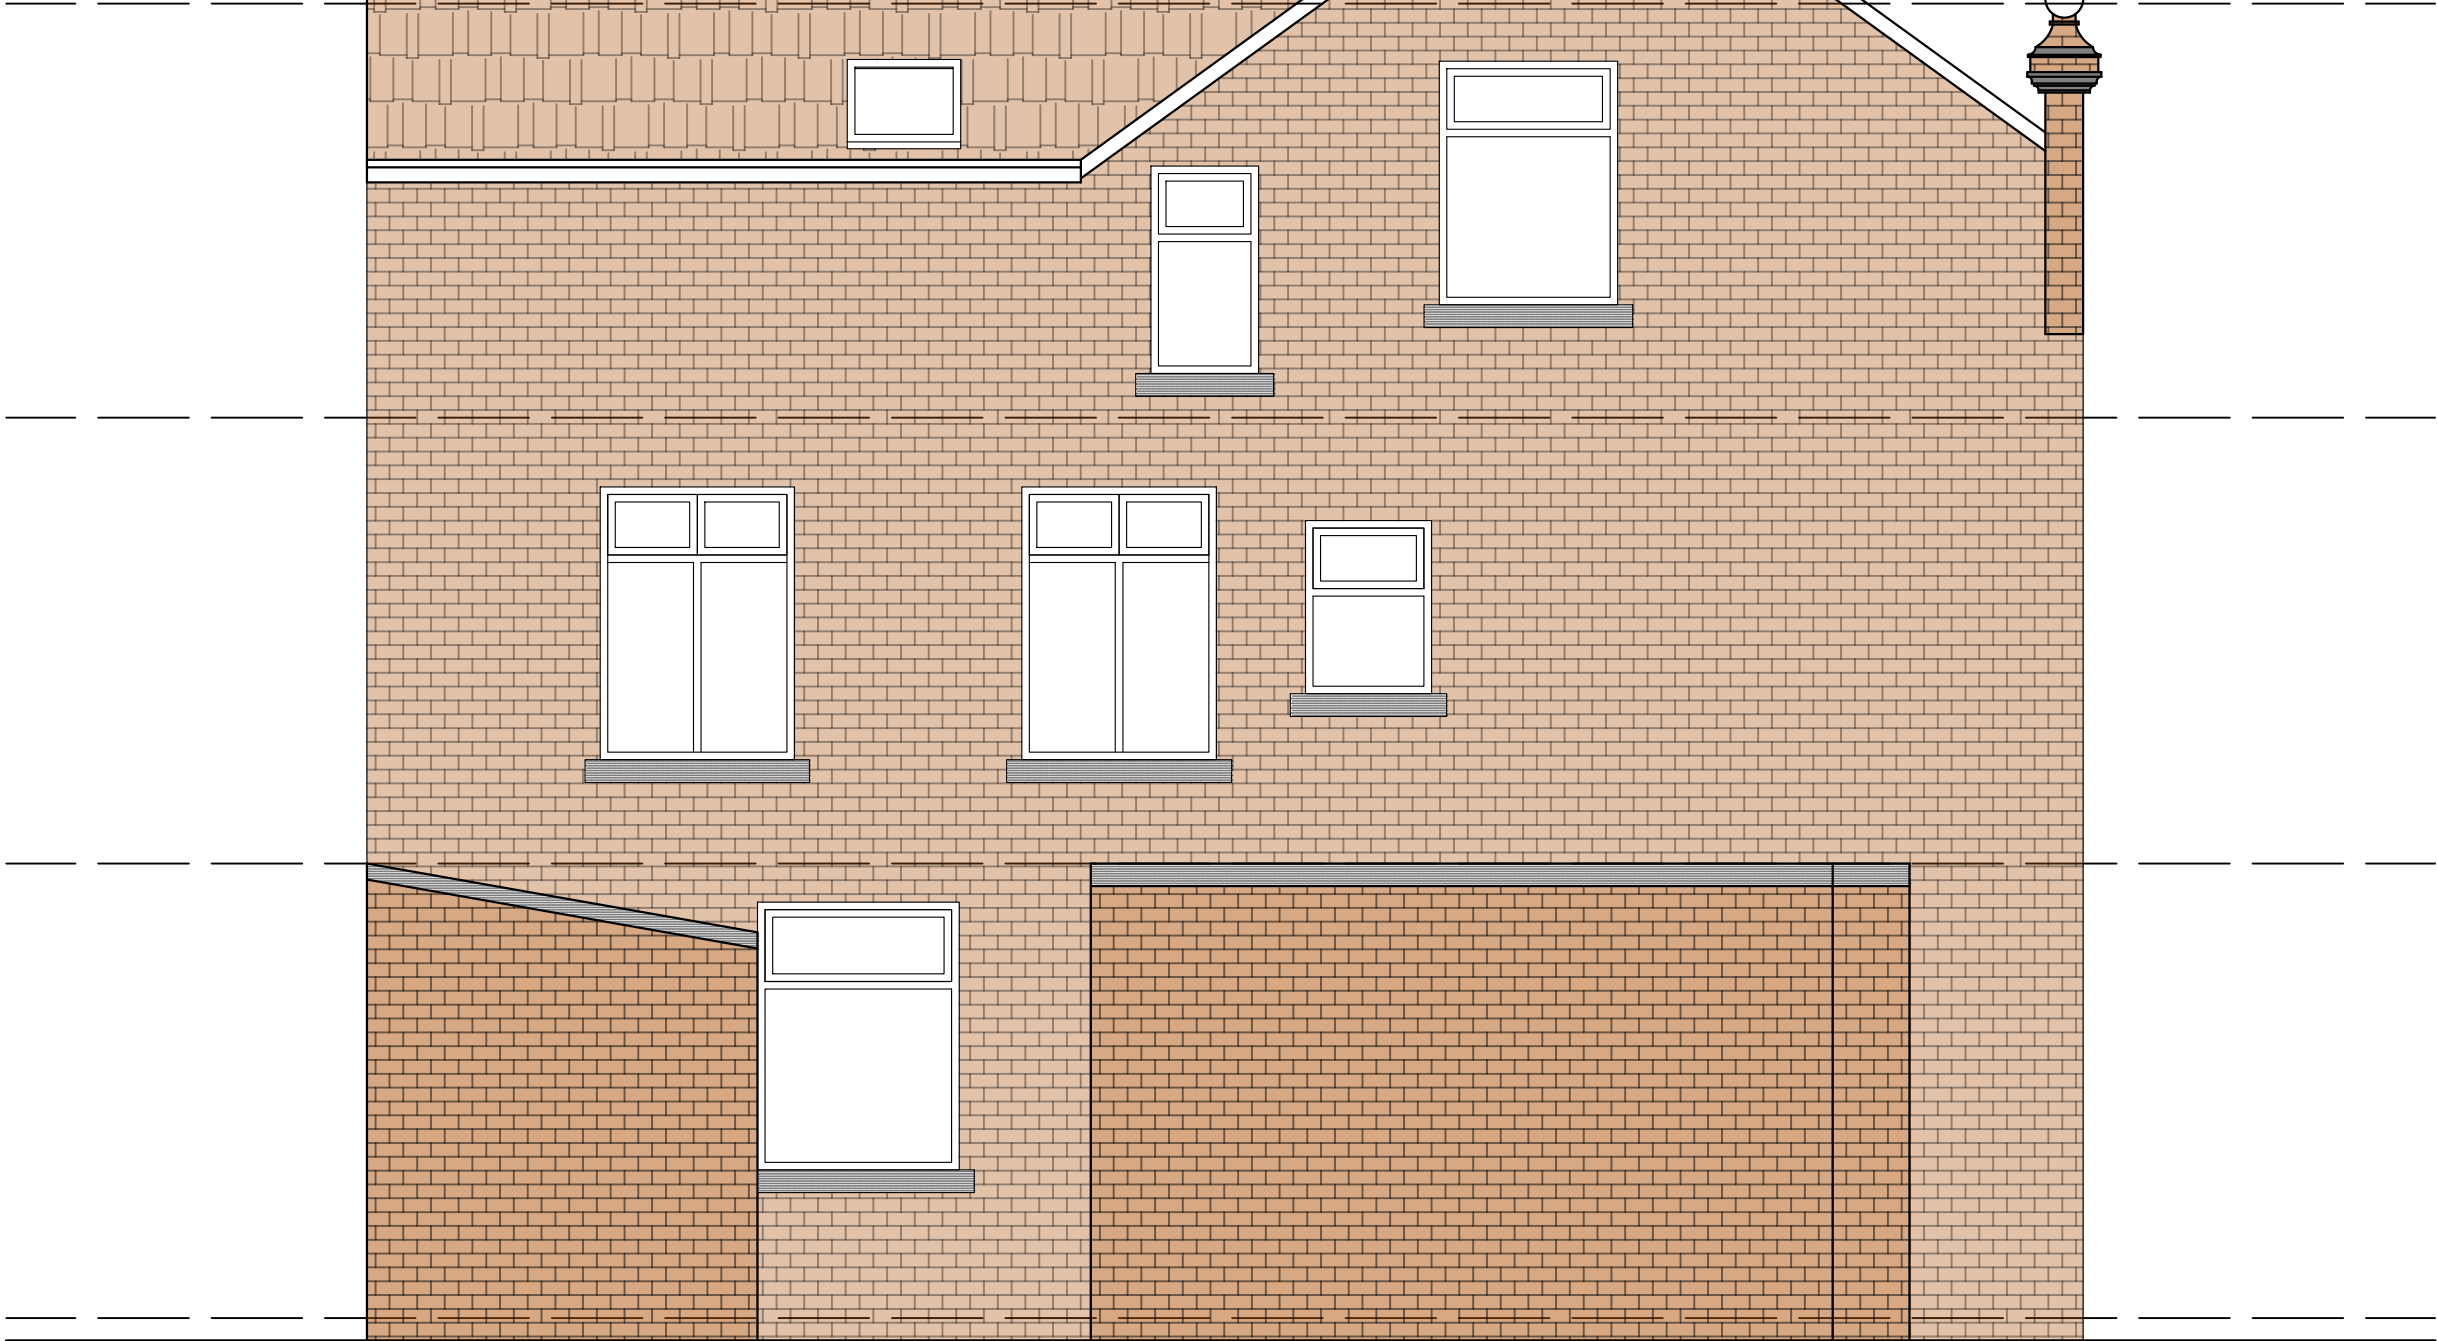

1


N07/R5

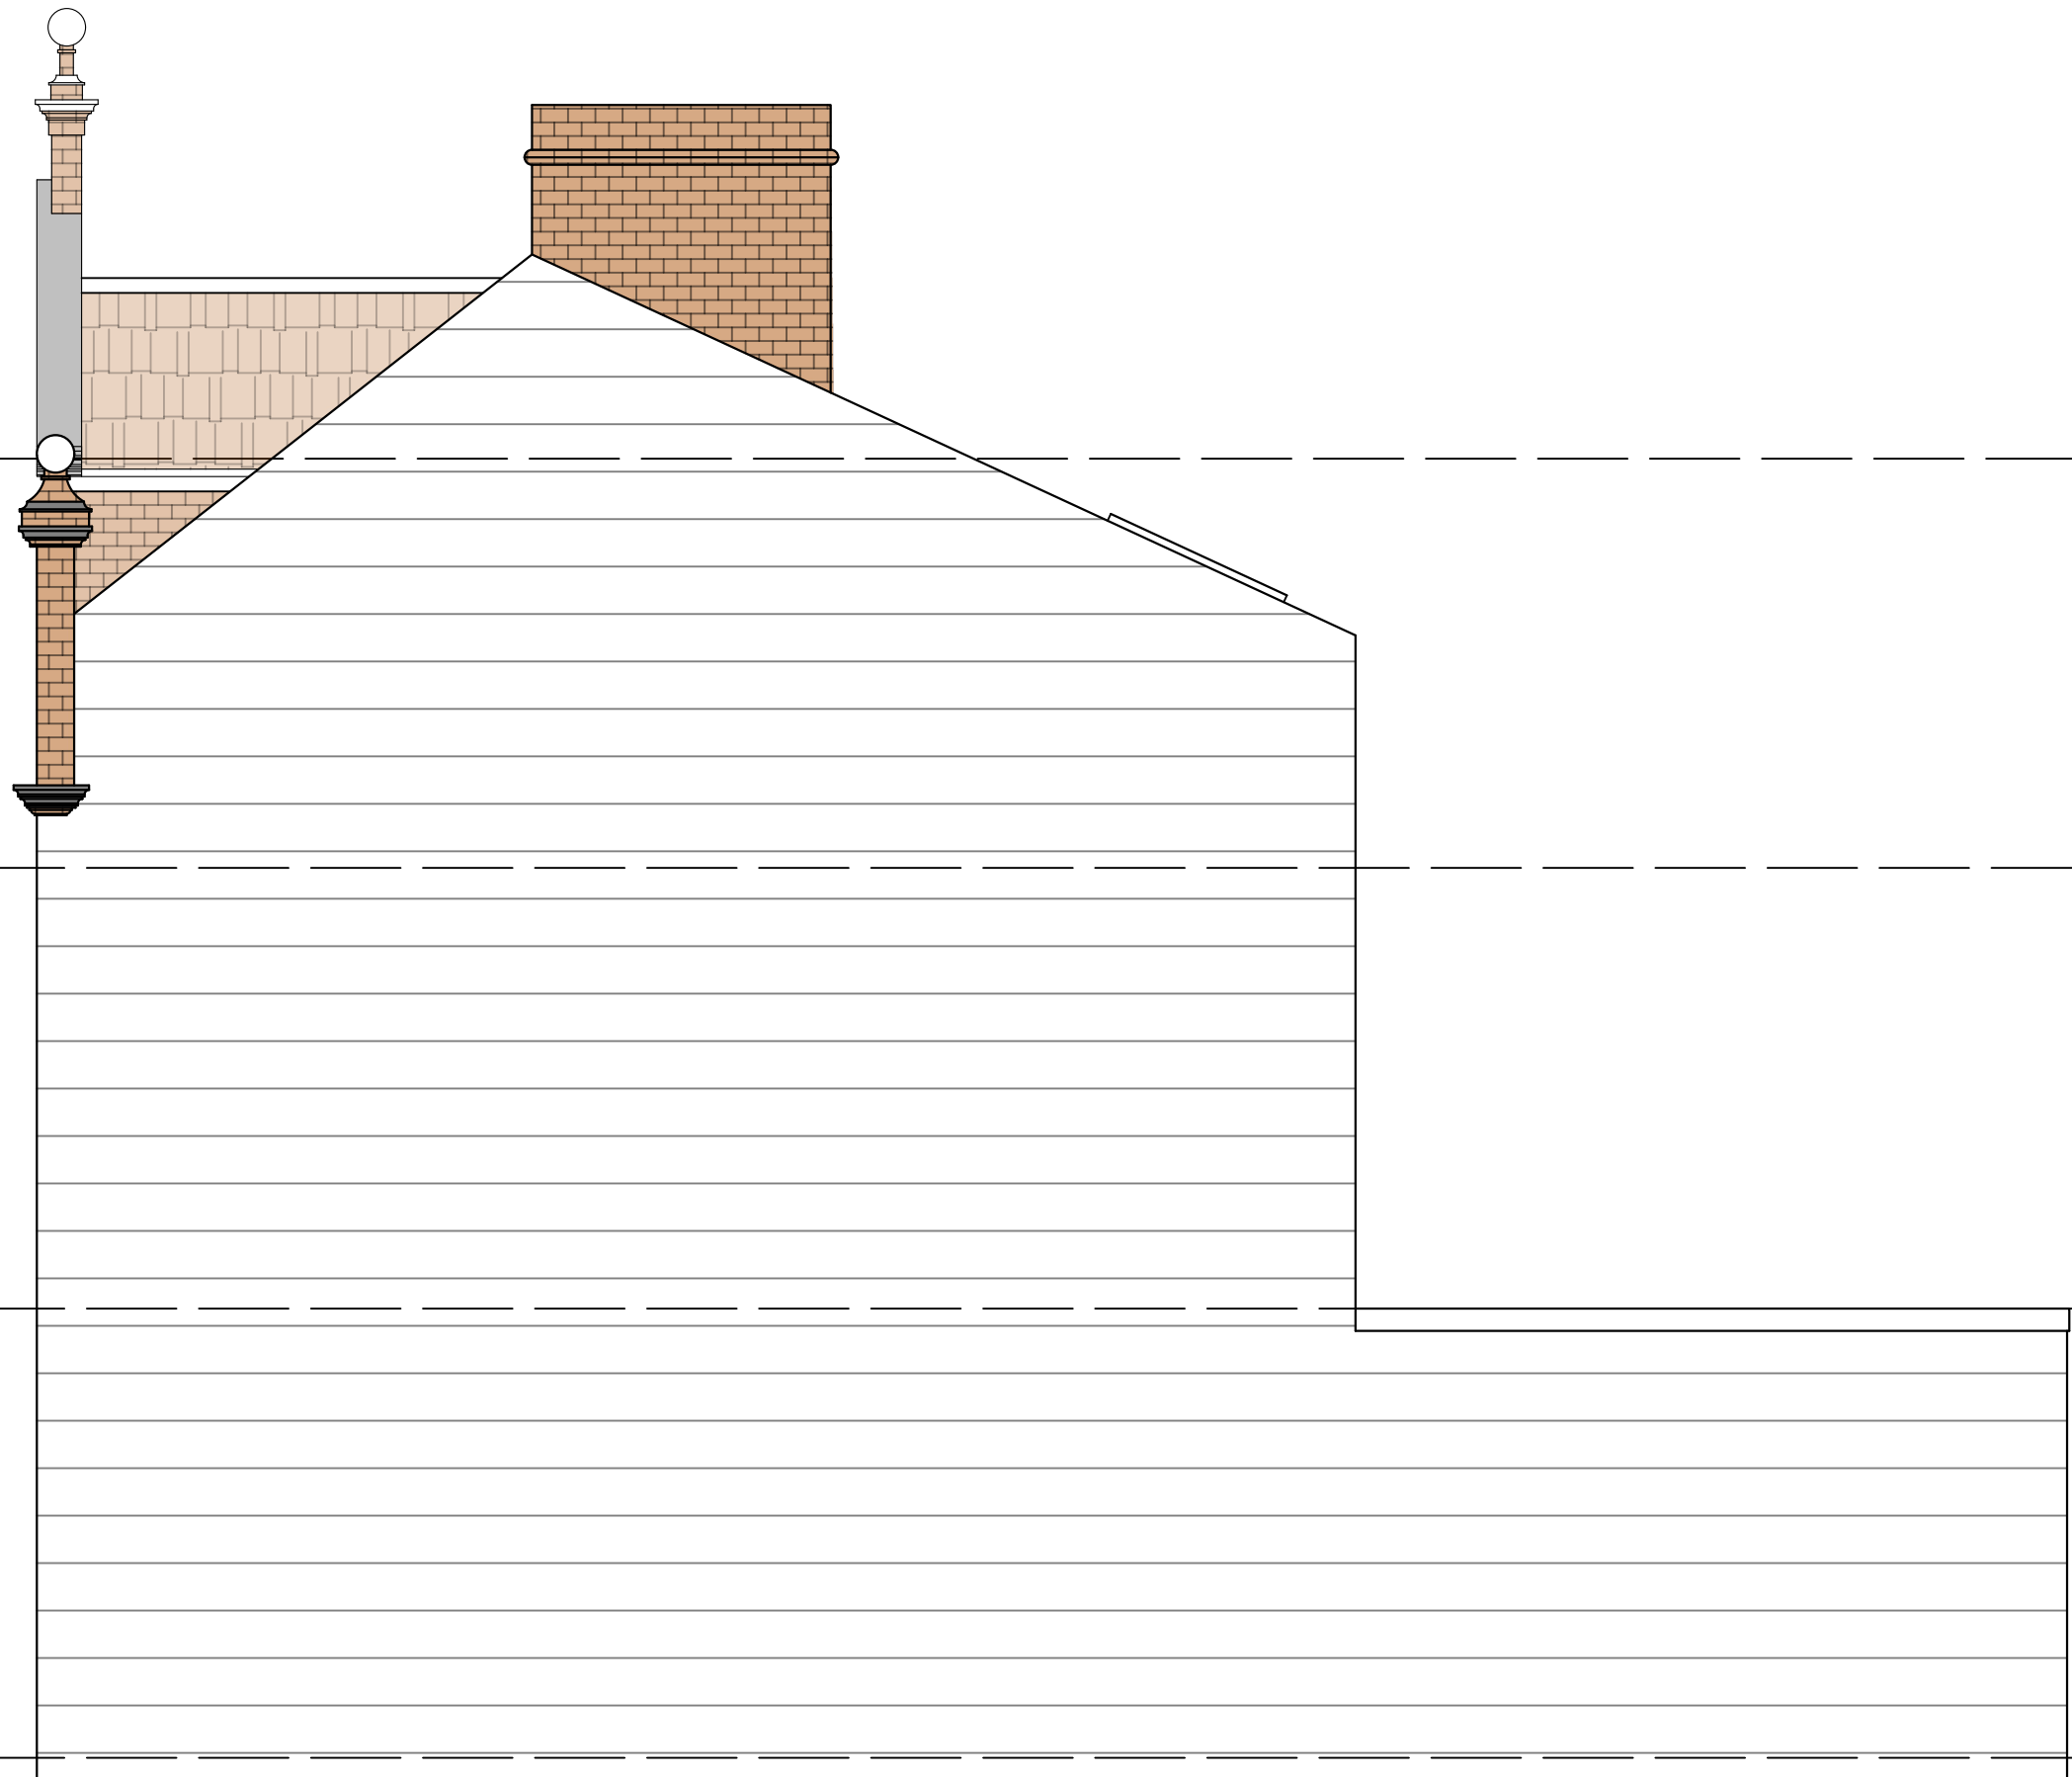

EXISTING RIGHT SIDE ELEVATION



General Notes

No.	Revision/Issue	Date

Firm Name and Address

 Mason and Marlowe
Mason and Marlowe Ltd.
Project Managers and Quantity Surveyors
Colony, 5 Piccadilly Place,
Manchester, M1 3BR

Project Name and Address

100 Ogden Lane,
Openshaw, Manchester,
M11 1NG

Project	Sheet
Date 14/08/2023	A3
Scale 1/50	N08/R5



General Notes

No.	Revision/Issue	Date


Firm Name and Address

 Mason and Marlowe
Mason and Marlowe Ltd.
Project Managers and Quantity Surveyors
Colony, 5 Piccadilly Place,
Manchester, M1 3BR

Project Name and Address

100 Ogden Lane,
Openshaw, Manchester,
M11 1NG

Project	Sheet
Date 14/08/2023	A3
Scale 1/50	N09/R5

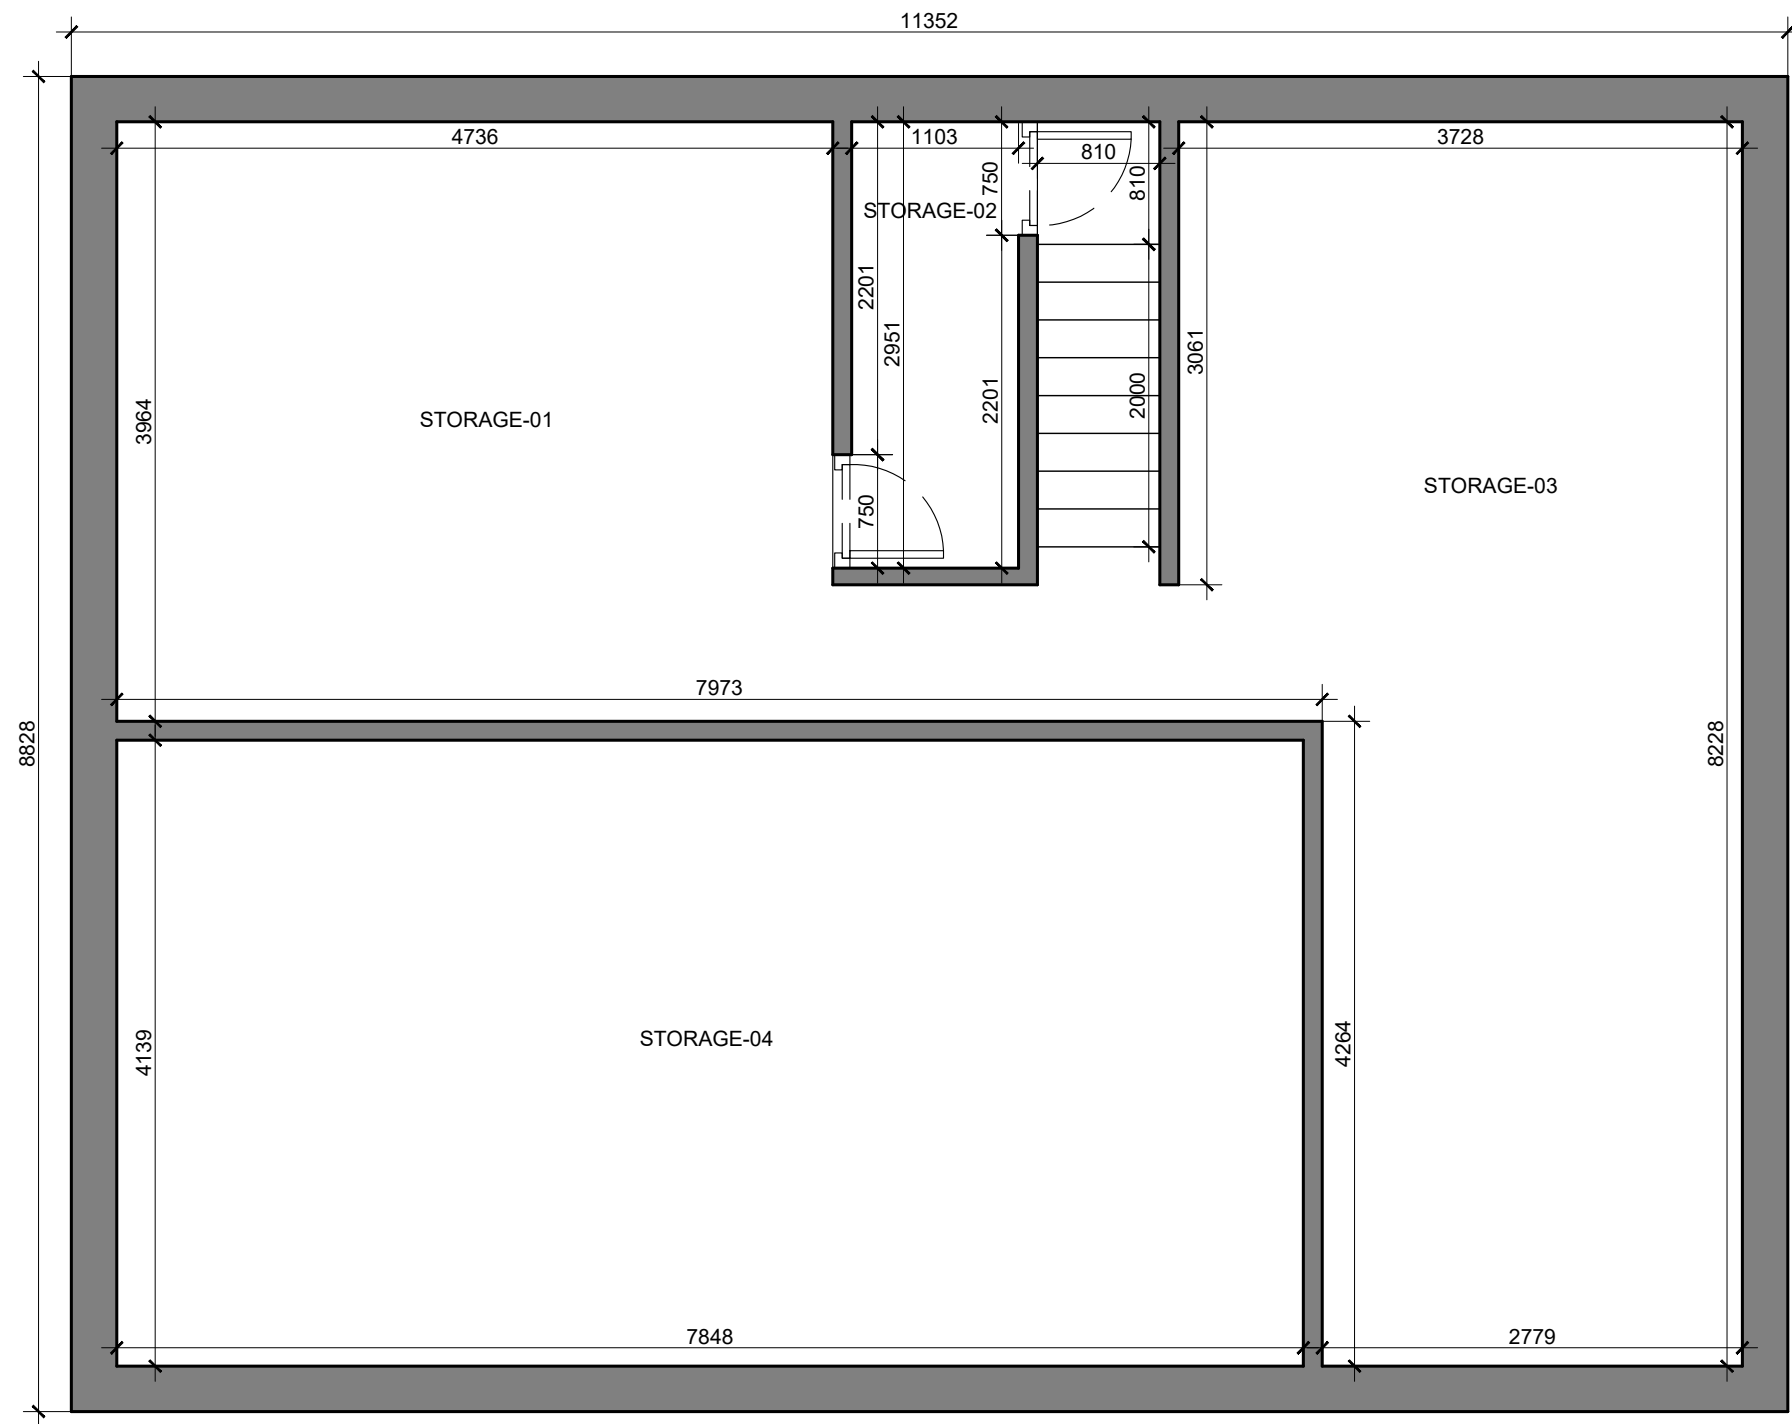

PROPOSED BASEMENT PLAN



General Notes

No.	Revision/Issue	Date

Firm Name and Address





 Mason and Marlowe
Project Managers and Quantity Surveyors
Colony, 5 Piccadilly Place,
Manchester, M1 3BR

Project Name and Address

100 Ogden Lane,
Openshaw, Manchester,
M11 1NG

Project	Sheet
Date 14/08/2023	A3
Scale 1/50	N10/R5

P

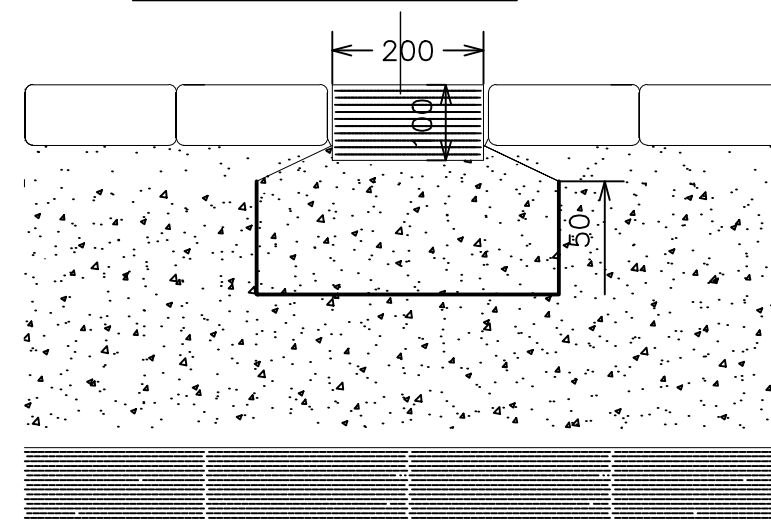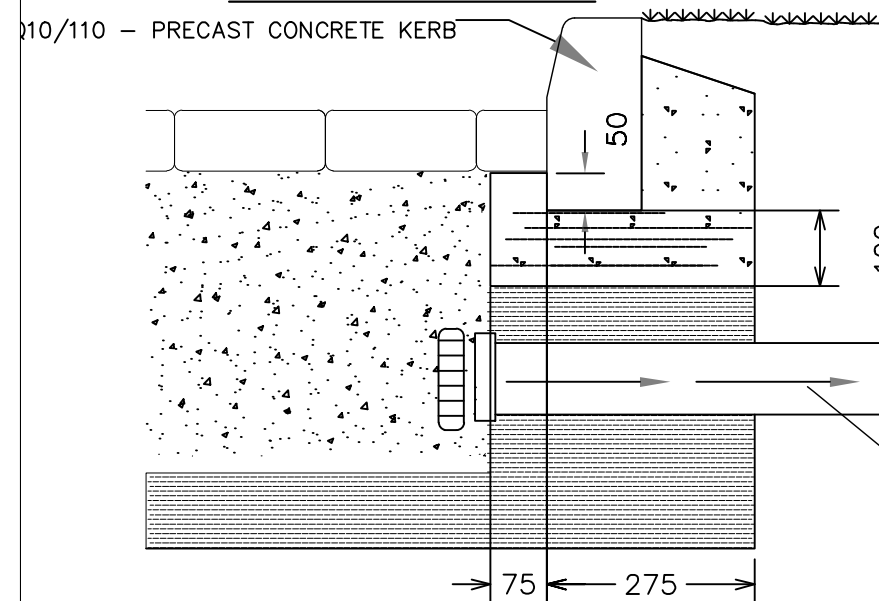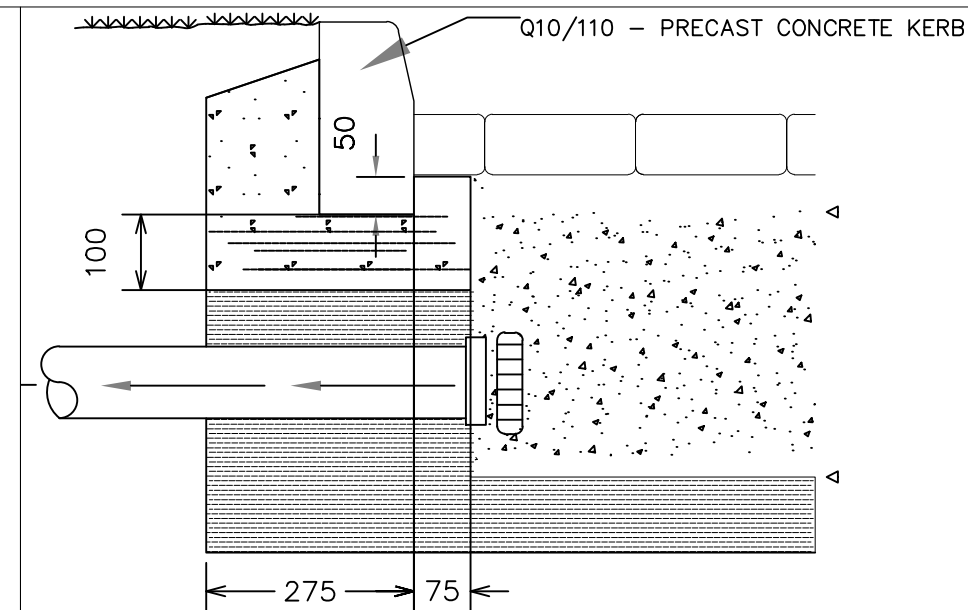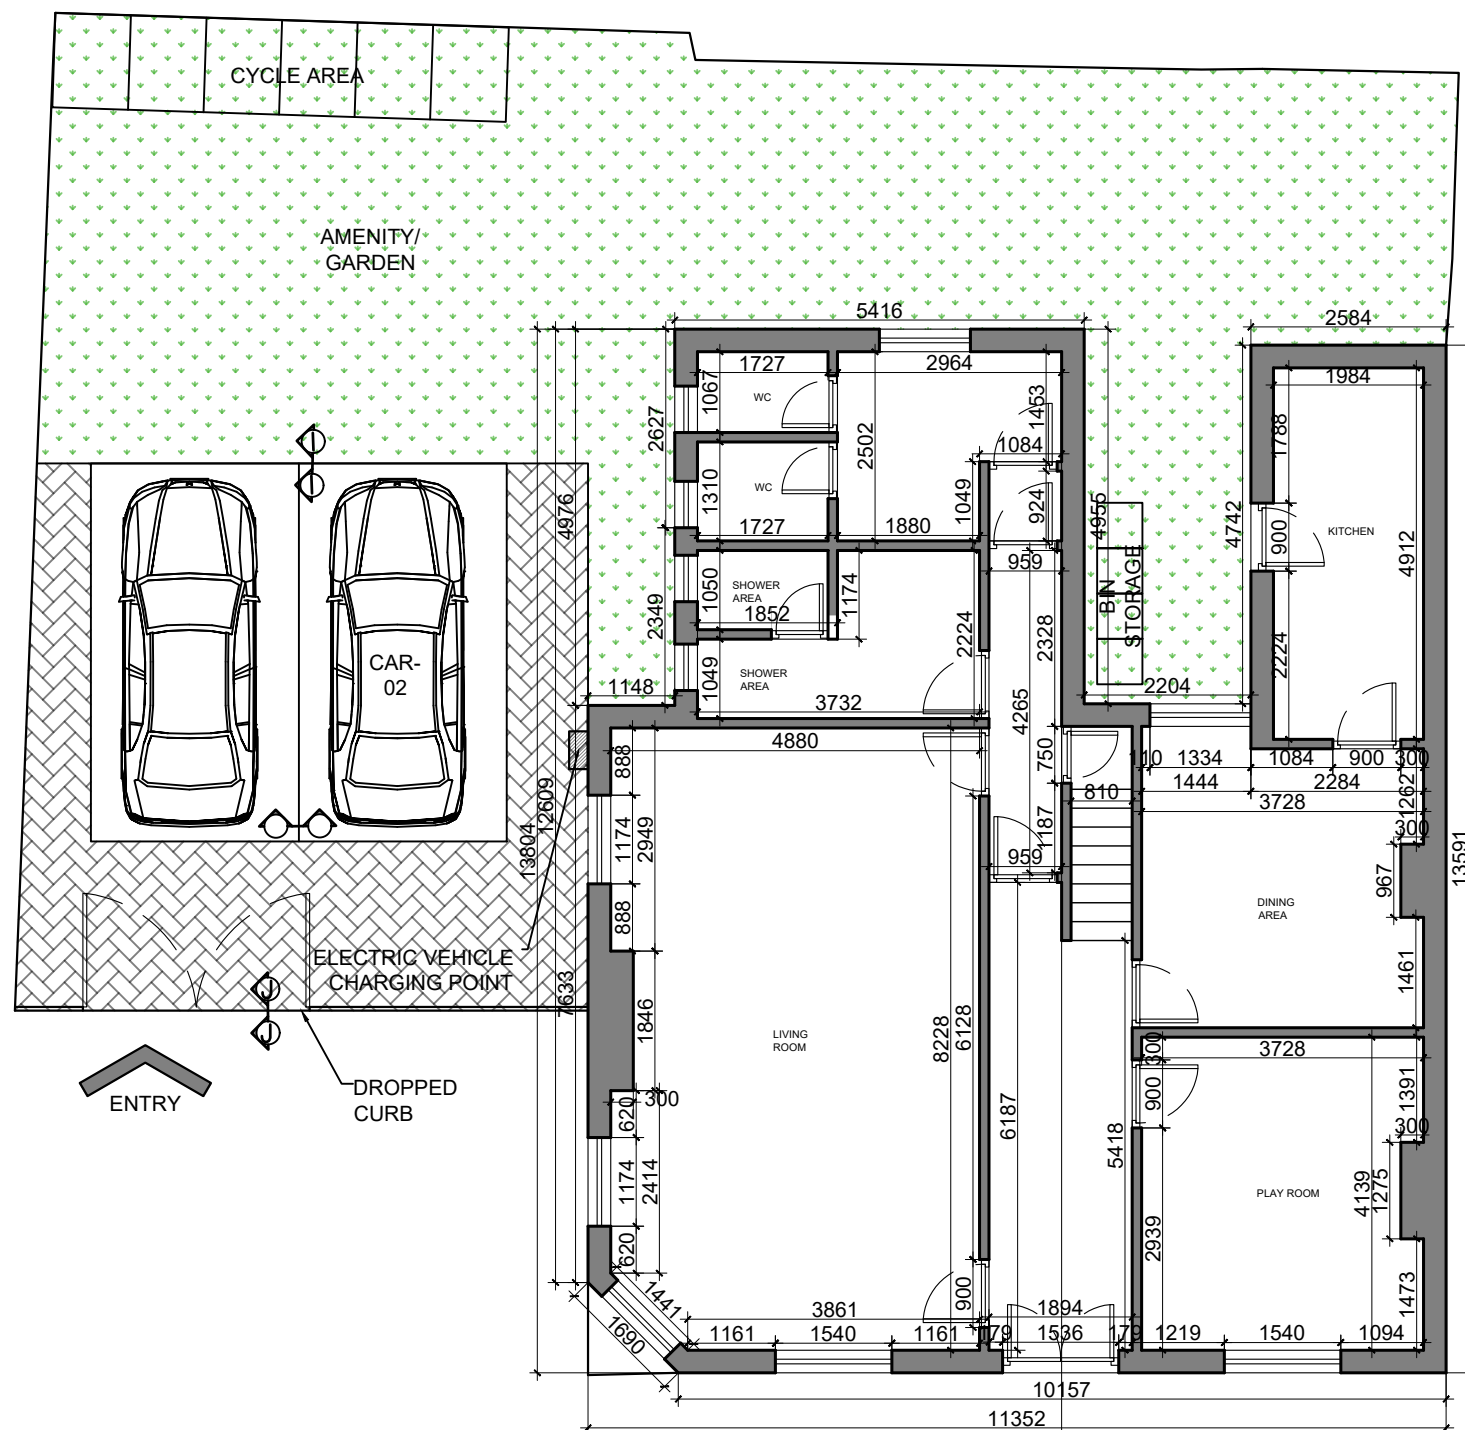

General Notes

No.	Revision/Issue	Date


Firm Name and Address

Mason and Marlowe
Project Managers and Quantity Surveyors
Colony, 5 Piccadilly Place,
Manchester, M1 3BR

Project Name and Address

**100 Ogden Lane,
Openshaw, Manchester,
M11 1NG**

Project	Sheet
Date 14/08/2023	A3
Scale 1/100	N11/R5

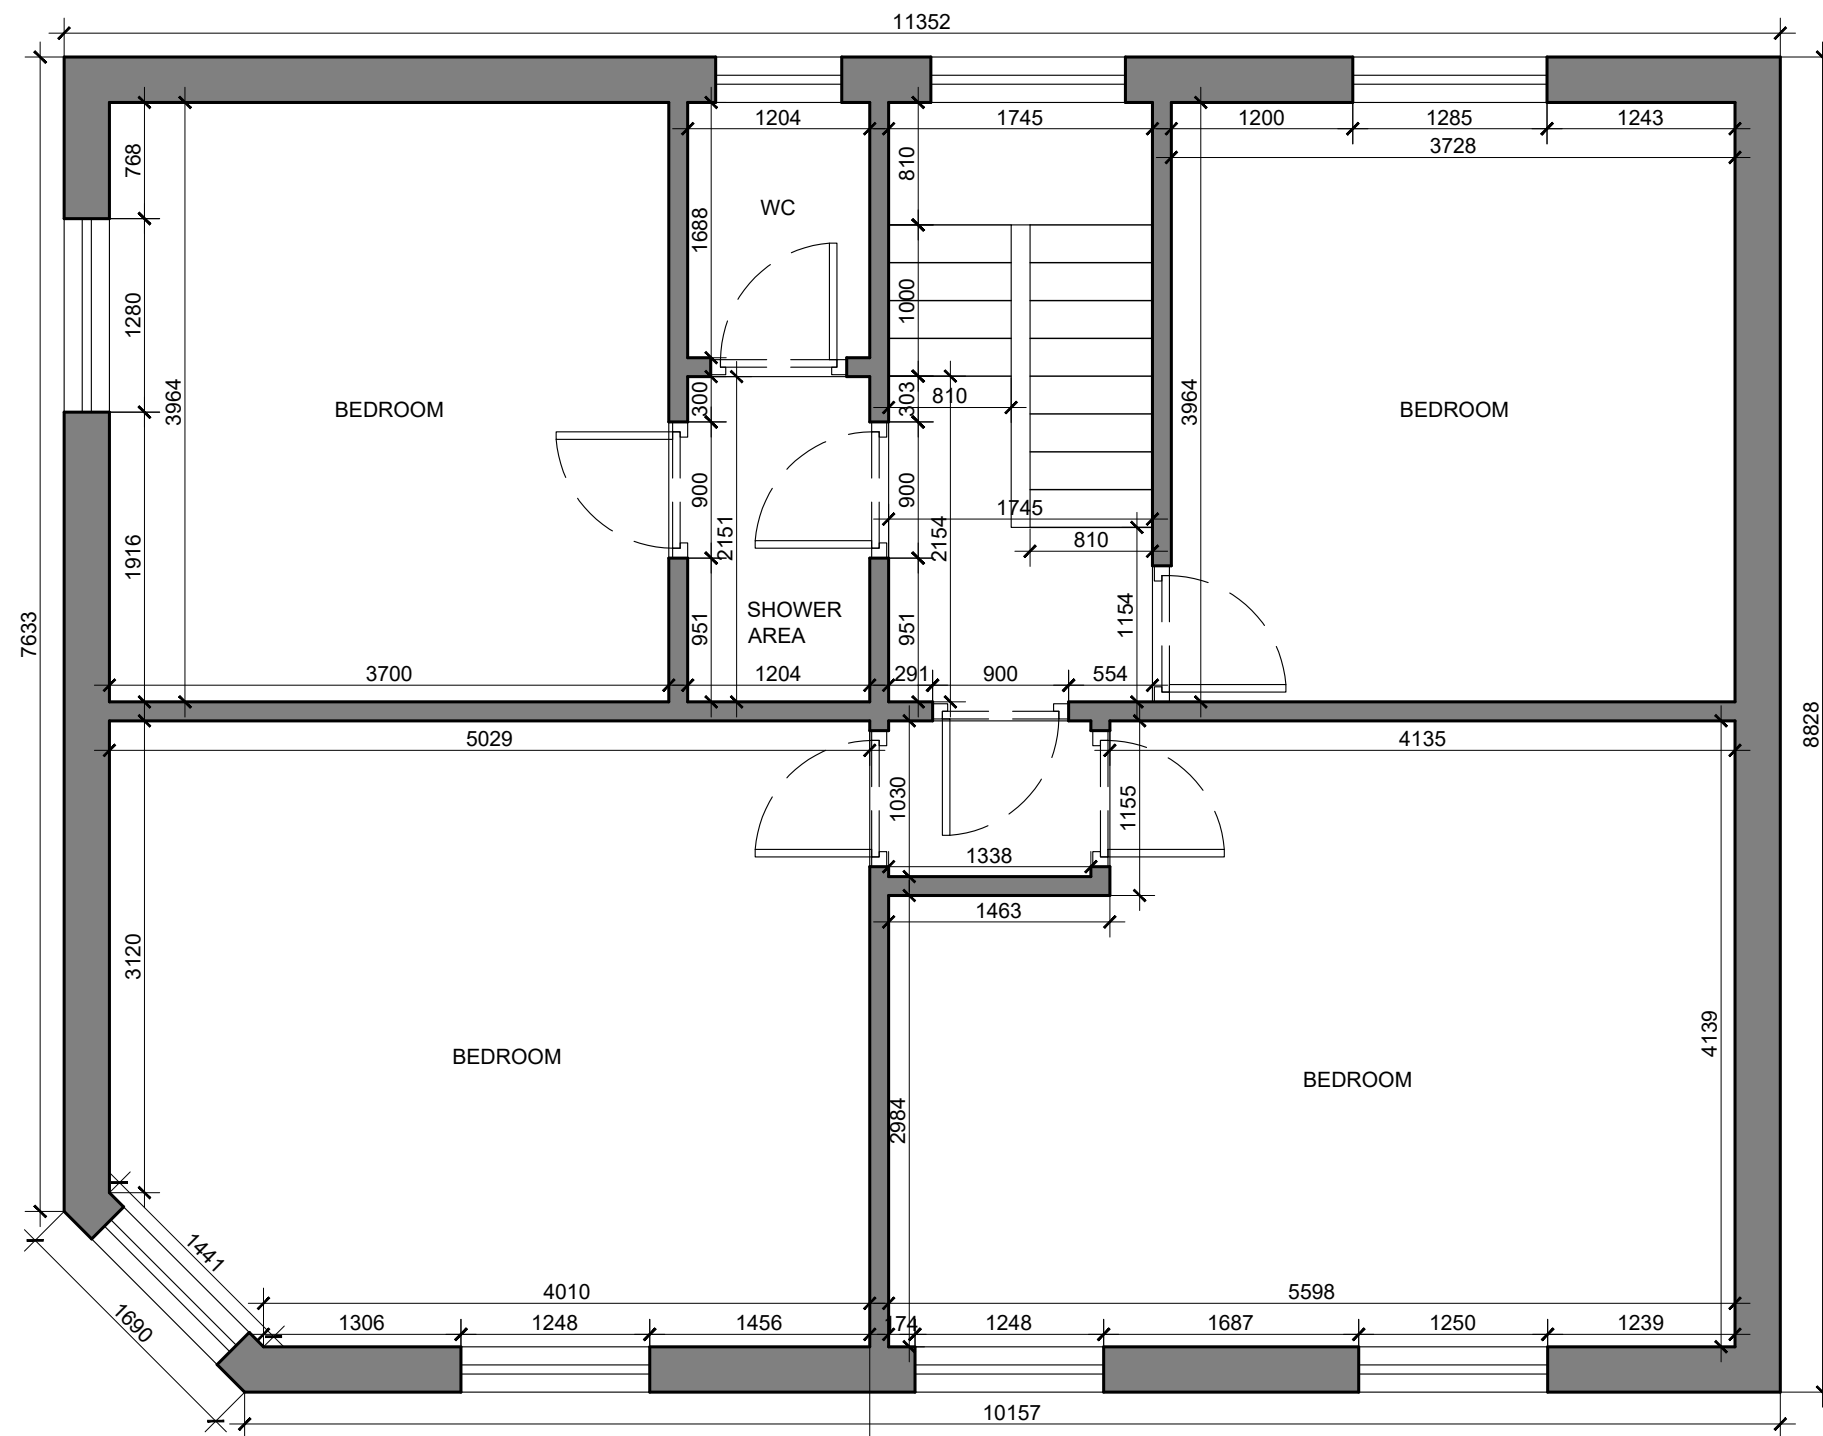

PROPOSED FIRST FLOOR PLAN




General Notes

Firm Name and Address
Mason and Marlowe
Project Managers and Quantity Surveyors
Colony, 5 Piccadilly Place,
Manchester, M1 3BR

Project Name and Address
100 Ogden Lane,
Openshaw, Manchester,
M11 1NG

Project	Sheet
Date 14/08/2023	A3
Scale 1/50	N12/R5

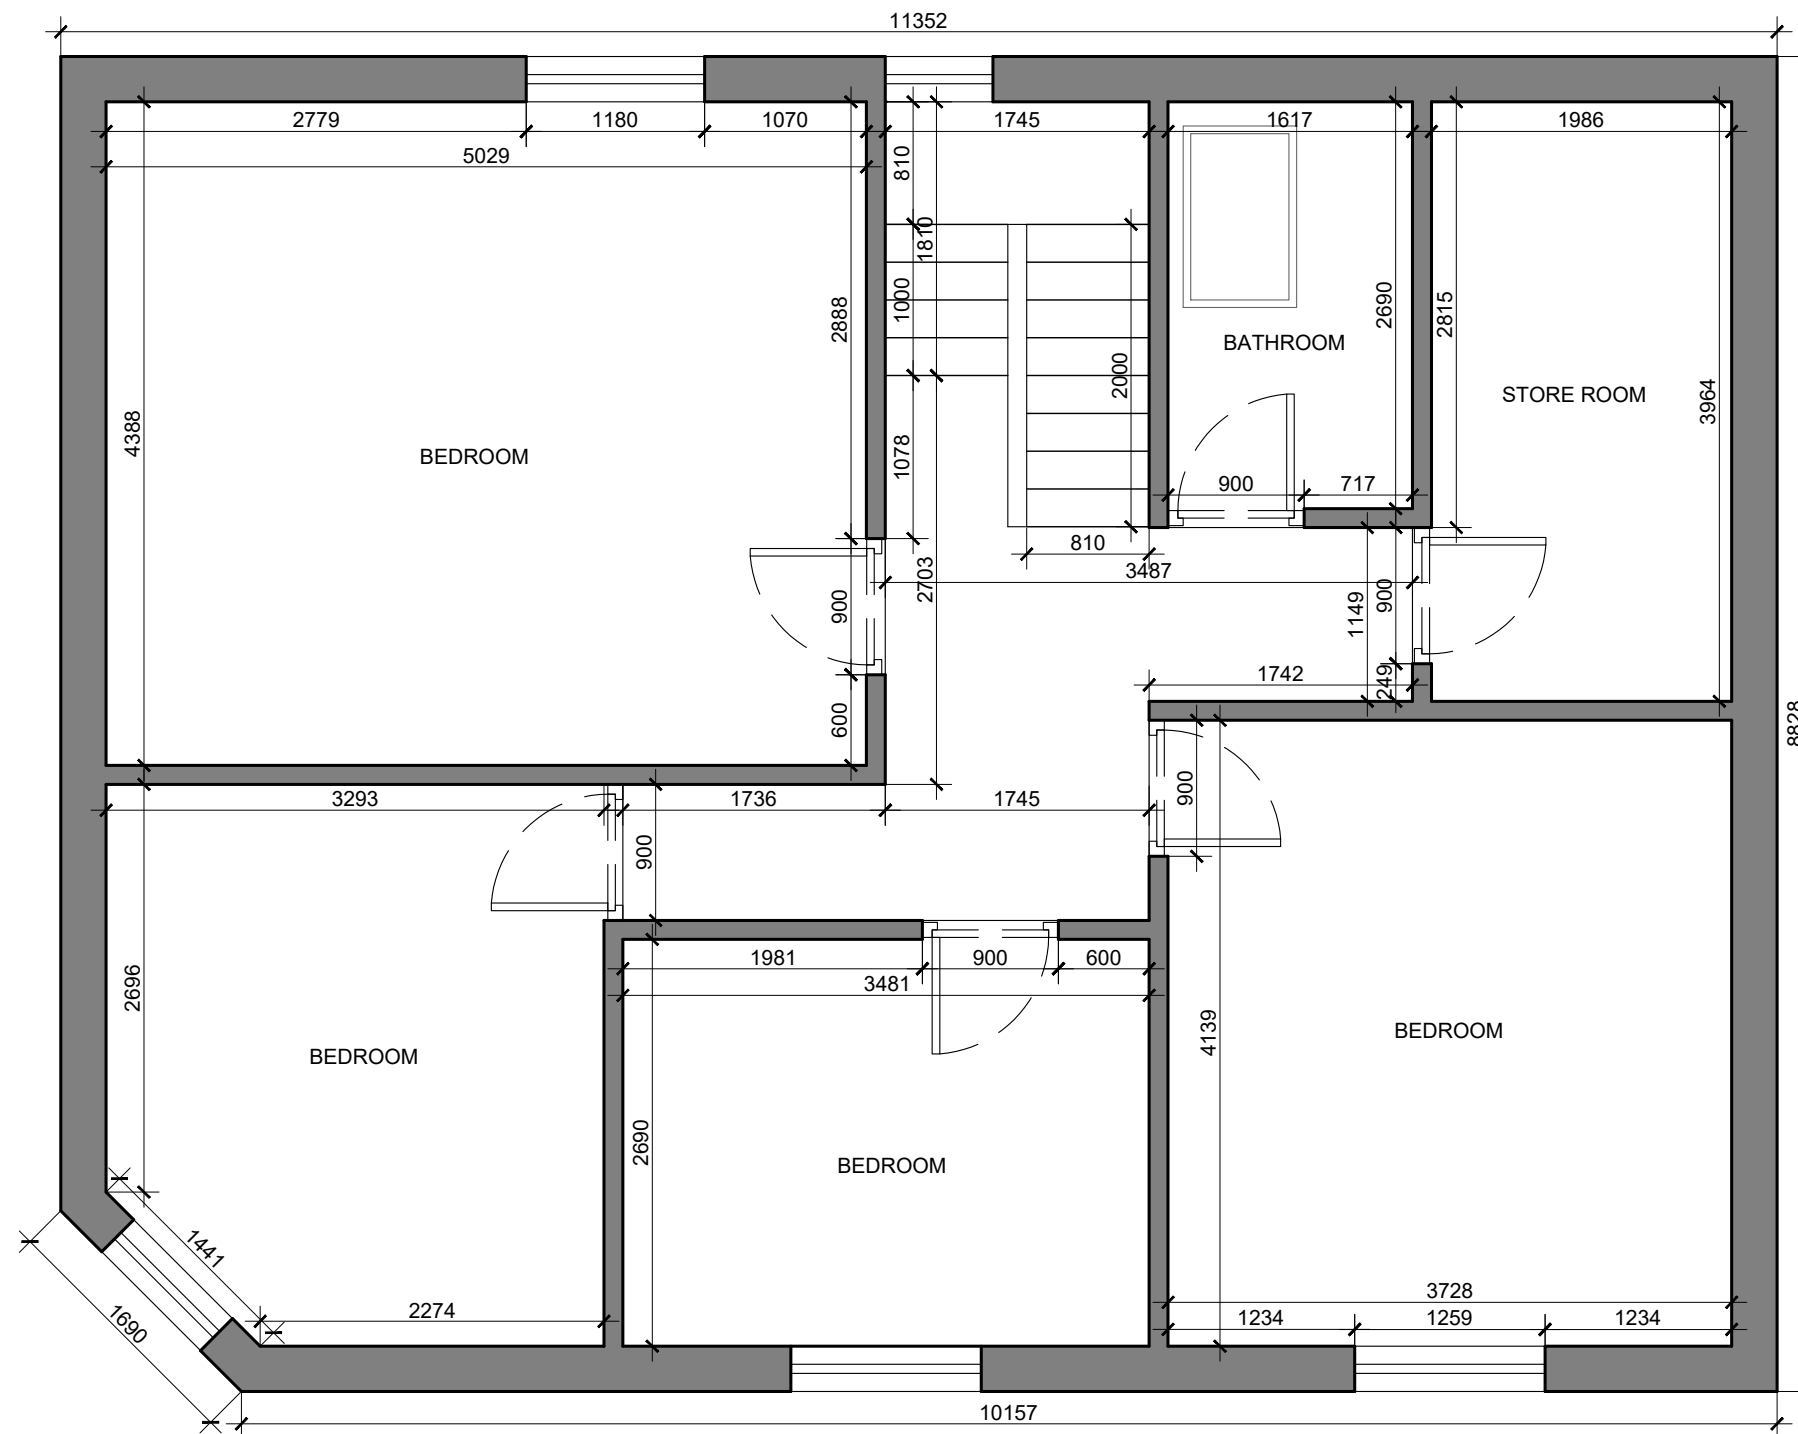

PROPOSED SECOND FLOOR PLAN




General Notes

No.	Revision/Issue	Date
-----	----------------	------

Firm Name and Address
 Mason and Marlowe
Mason and Marlowe Ltd.
Project Managers and Quantity Surveyors
Colony, 5 Piccadilly Place,
Manchester, M1 3BR

Project Name and Address
100 Ogden Lane,
Openshaw, Manchester,
M11 1NG

Project	Sheet
Date 14/08/2023	A3
Scale 1/50	N13/R5

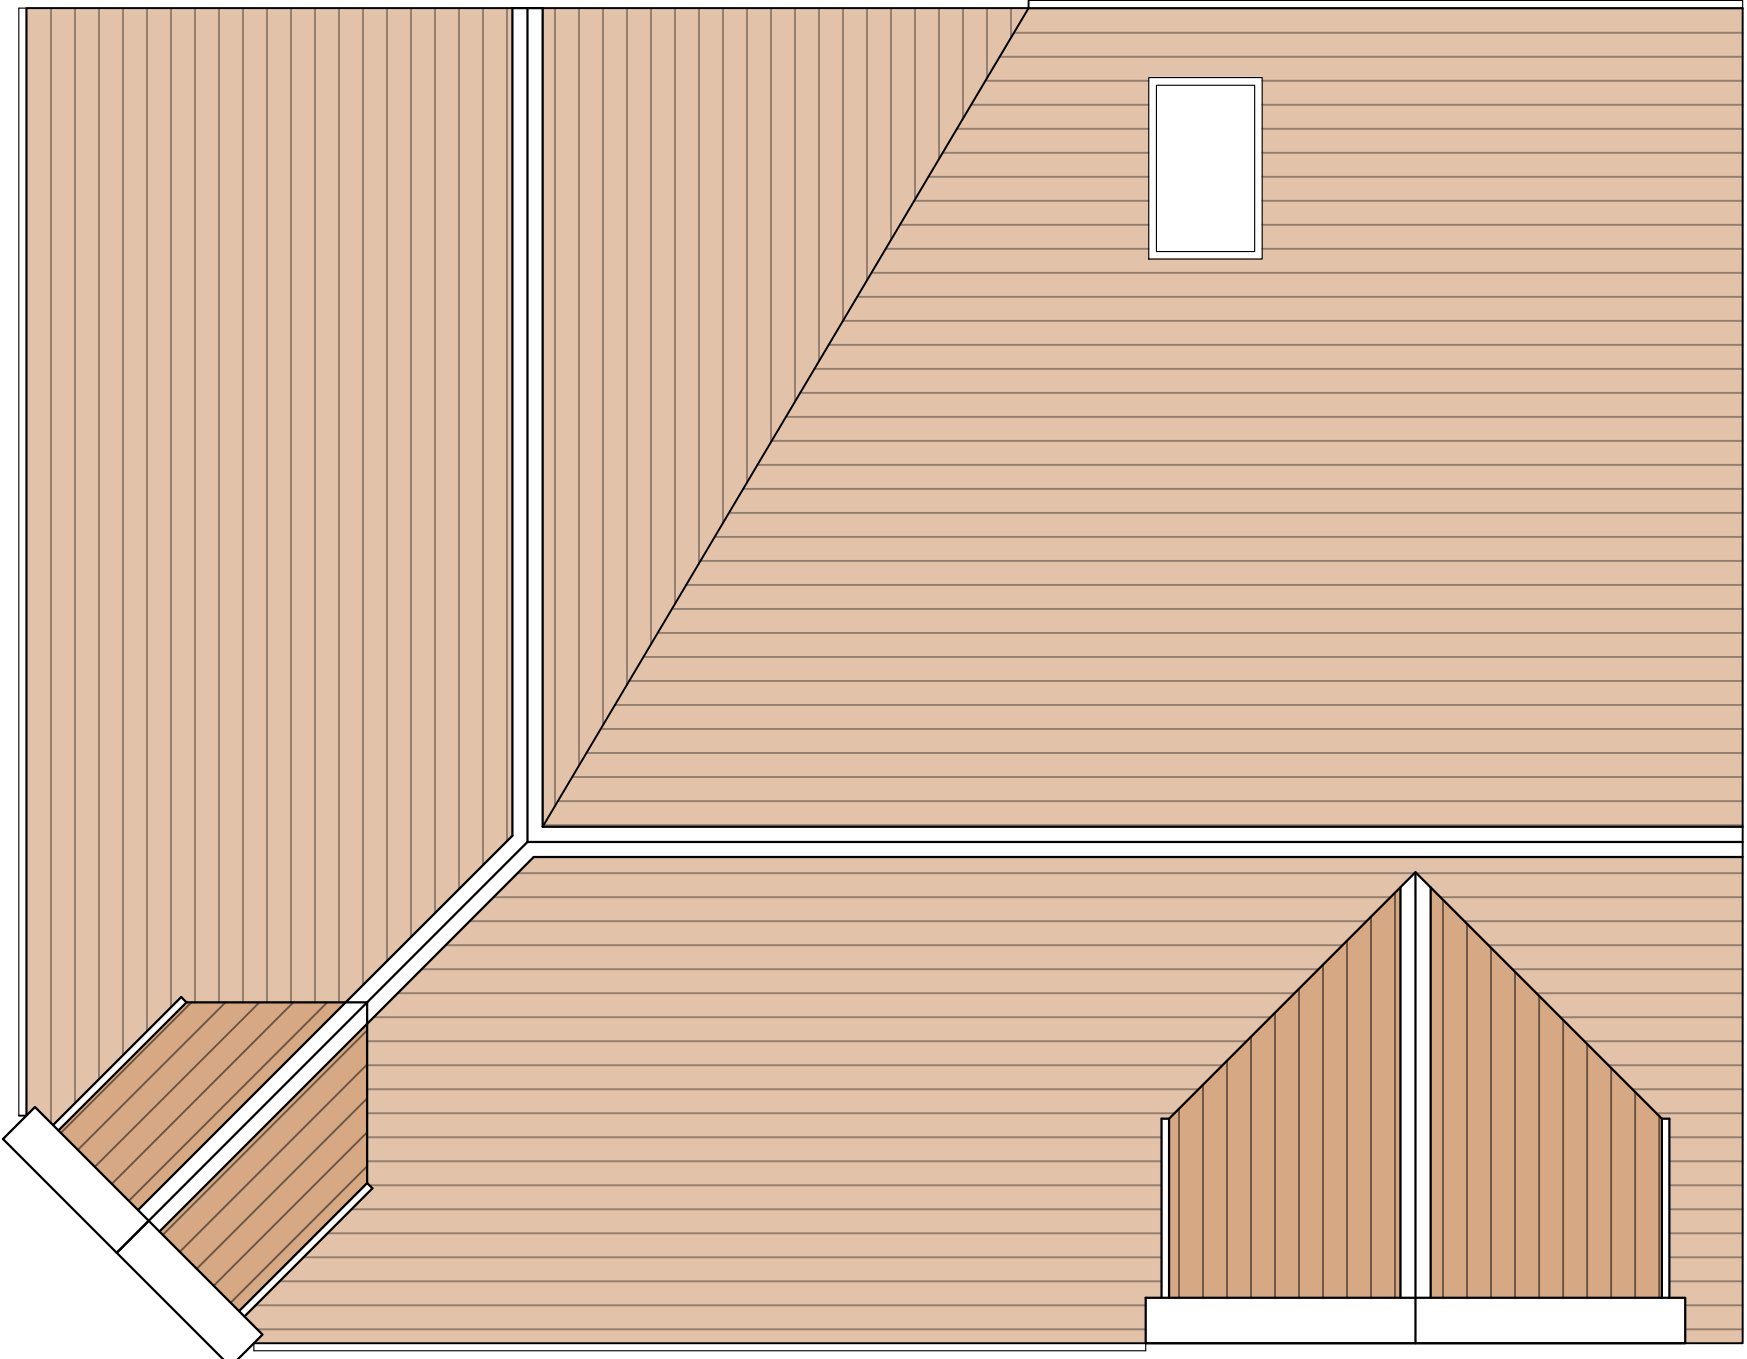

PROPOSED ROOF PLAN



General Notes

No.	Revision/Issue	Date

Firm Name and Address

 Mason and Marlowe
Project Managers and Quantity Surveyors
Colony, 5 Piccadilly Place,
Manchester, M1 3BR

Project Name and Address

100 Ogden Lane,
Openshaw, Manchester,
M11 1NG

Project	Sheet
Date 14/08/2023	A3
Scale 1/50	N14/R5



PROPOSED FRONT ELEVATION



General Notes		
No.	Revision/Issue	Date

Firm Name and Address

 Mason and Marlowe
Project Managers and Quantity Surveyors
Colony, 5 Piccadilly Place,
Manchester, M1 3BR


Project Name and Address

100 Ogden Lane,
Openshaw, Manchester,
M11 1NG

Project	Sheet
Date 14/08/2023	A3
Scale 1/50	N15/R5



N16/R5

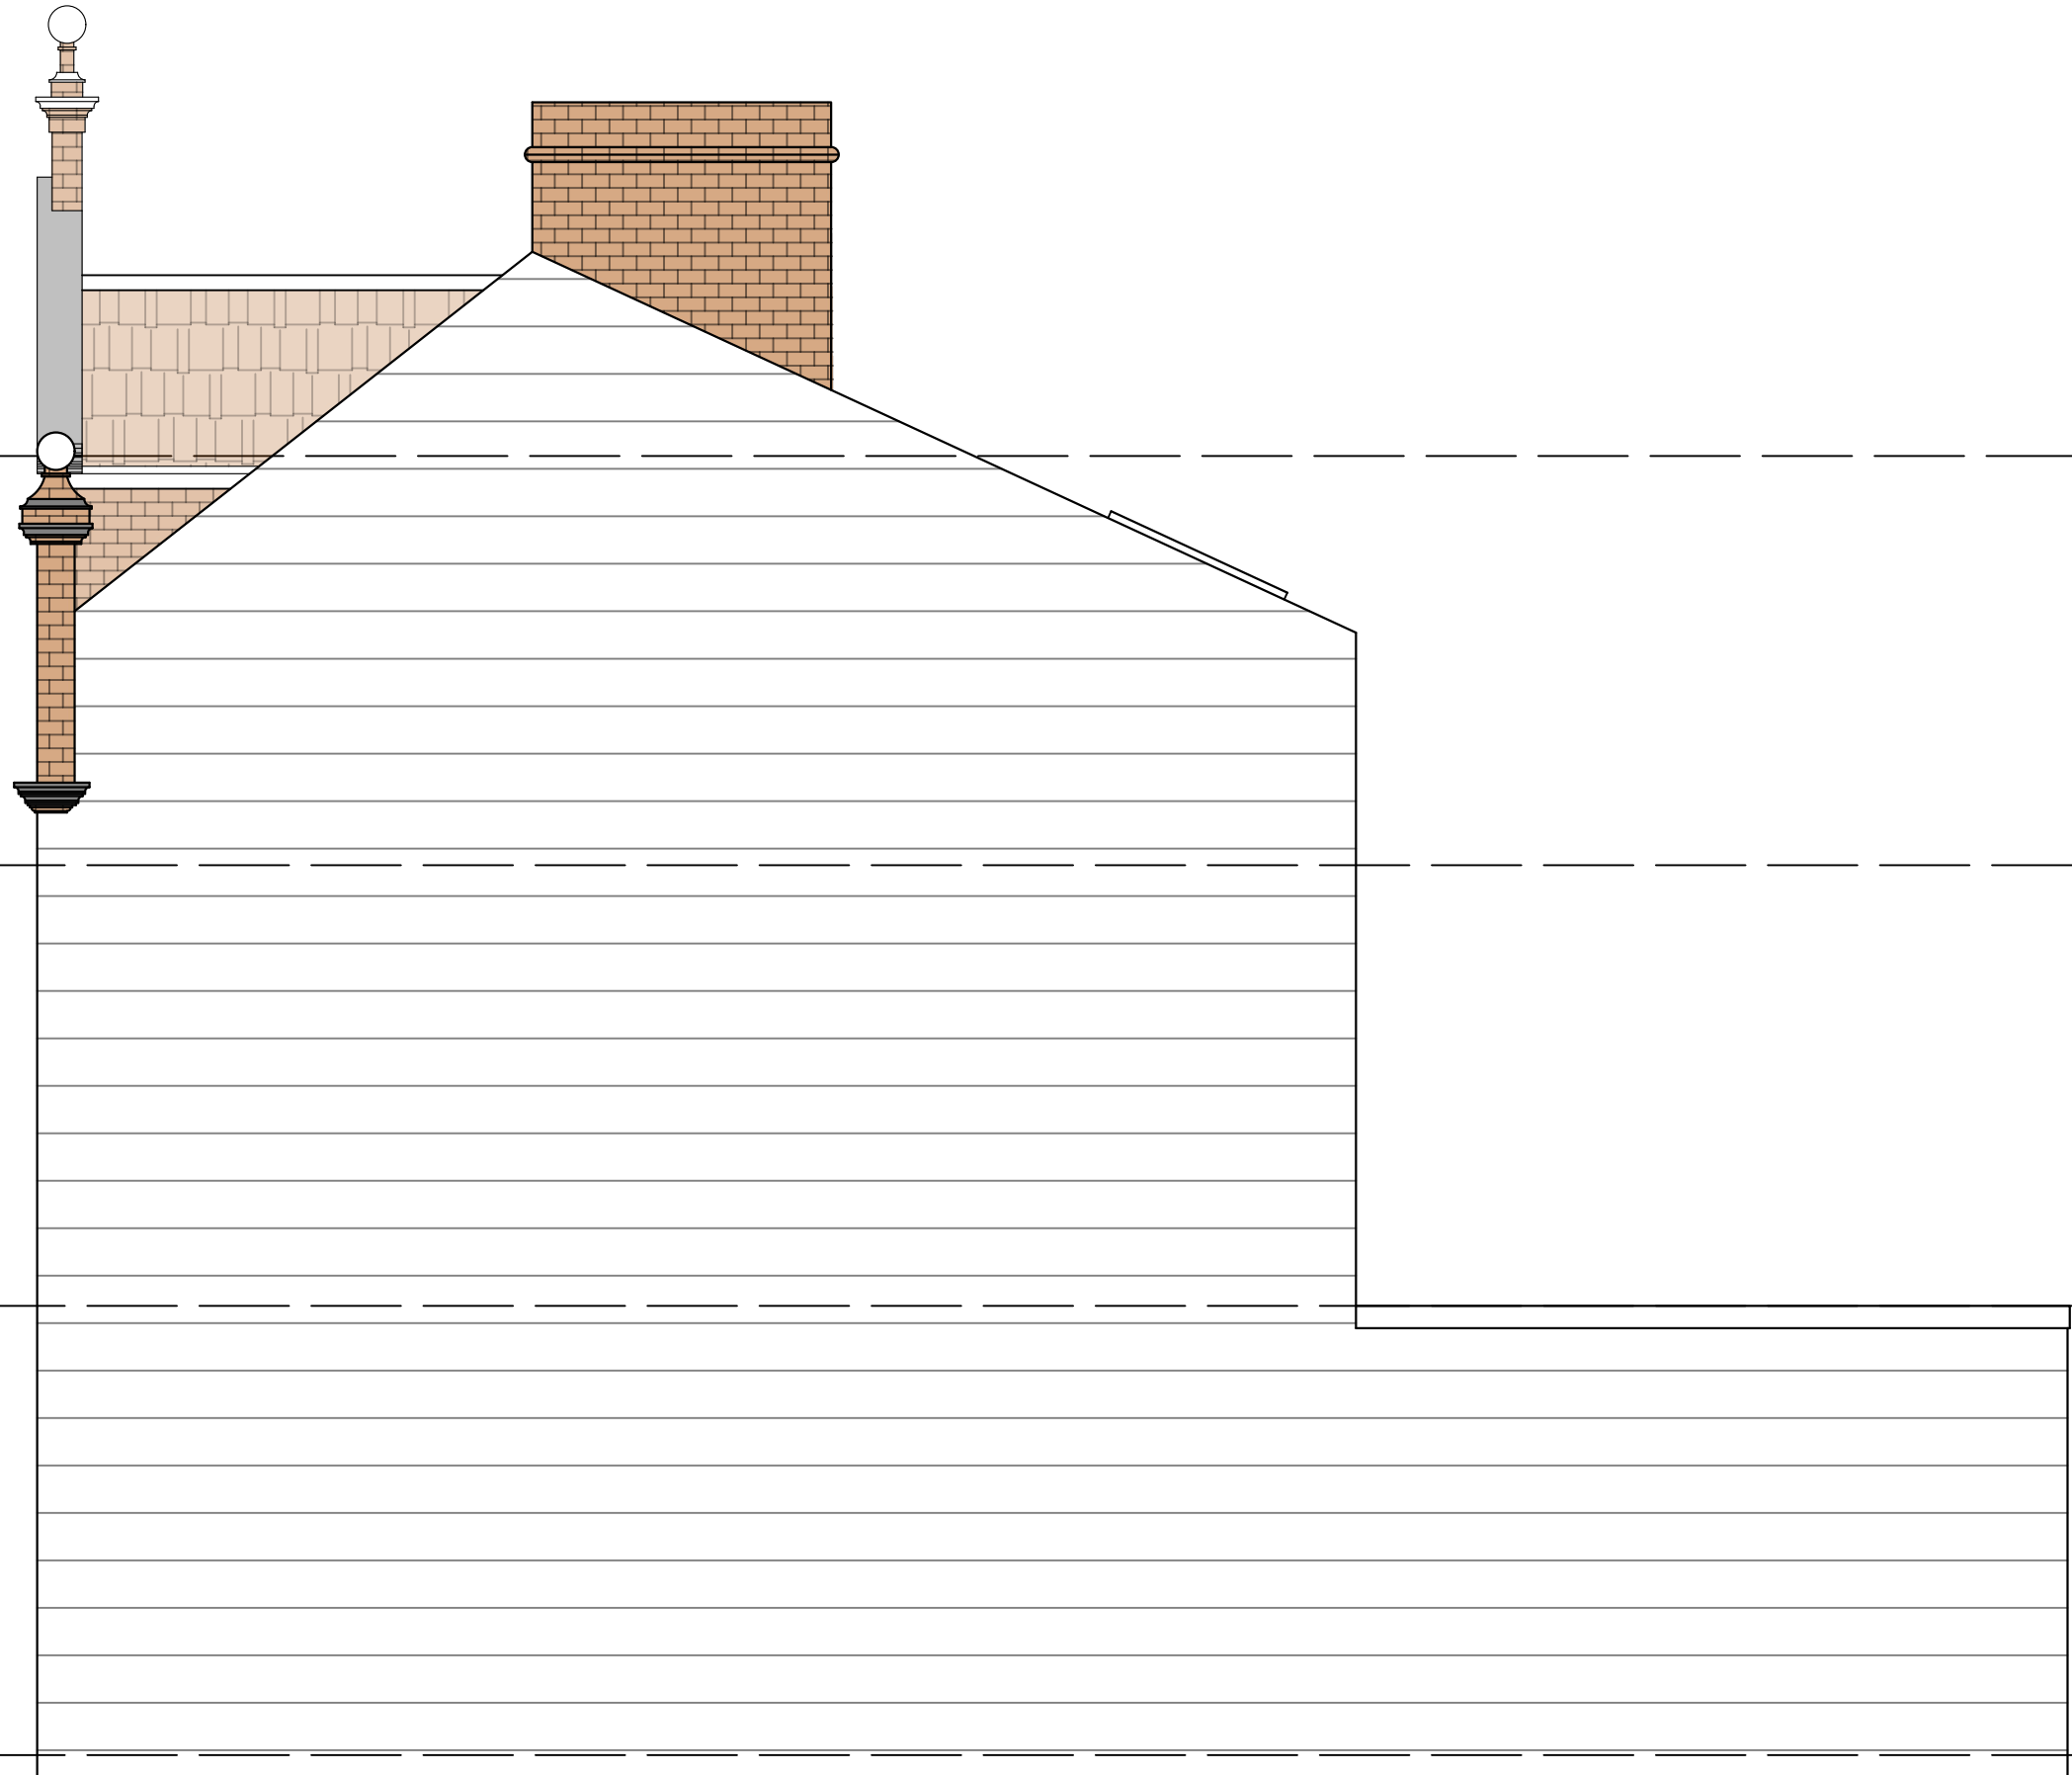

PROPOSED RIGHT SIDE ELEVATION



General Notes

No.	Revision/Issue	Date

Firm Name and Address

 Mason and Marlowe
Project Managers and Quantity Surveyors
Colony, 5 Piccadilly Place,
Manchester, M1 3BR

Project Name and Address

100 Ogden Lane,
Openshaw, Manchester,
M11 1NG

Project	Sheet
Date 14/08/2023	A3
Scale 1/50	



PROPOSED LEFT SIDE ELEVATION



General Notes

No.	Revision/Issue	Date


Firm Name and Address

 Mason and Marlowe
Mason and Marlowe Ltd.
Project Managers and Quantity Surveyors
Colony, 5 Piccadilly Place,
Manchester, M1 3BR

Project Name and Address

100 Ogden Lane,
Openshaw, Manchester,
M11 1NG

Project	Sheet
Date 14/08/2023	A3
Scale 1/50	

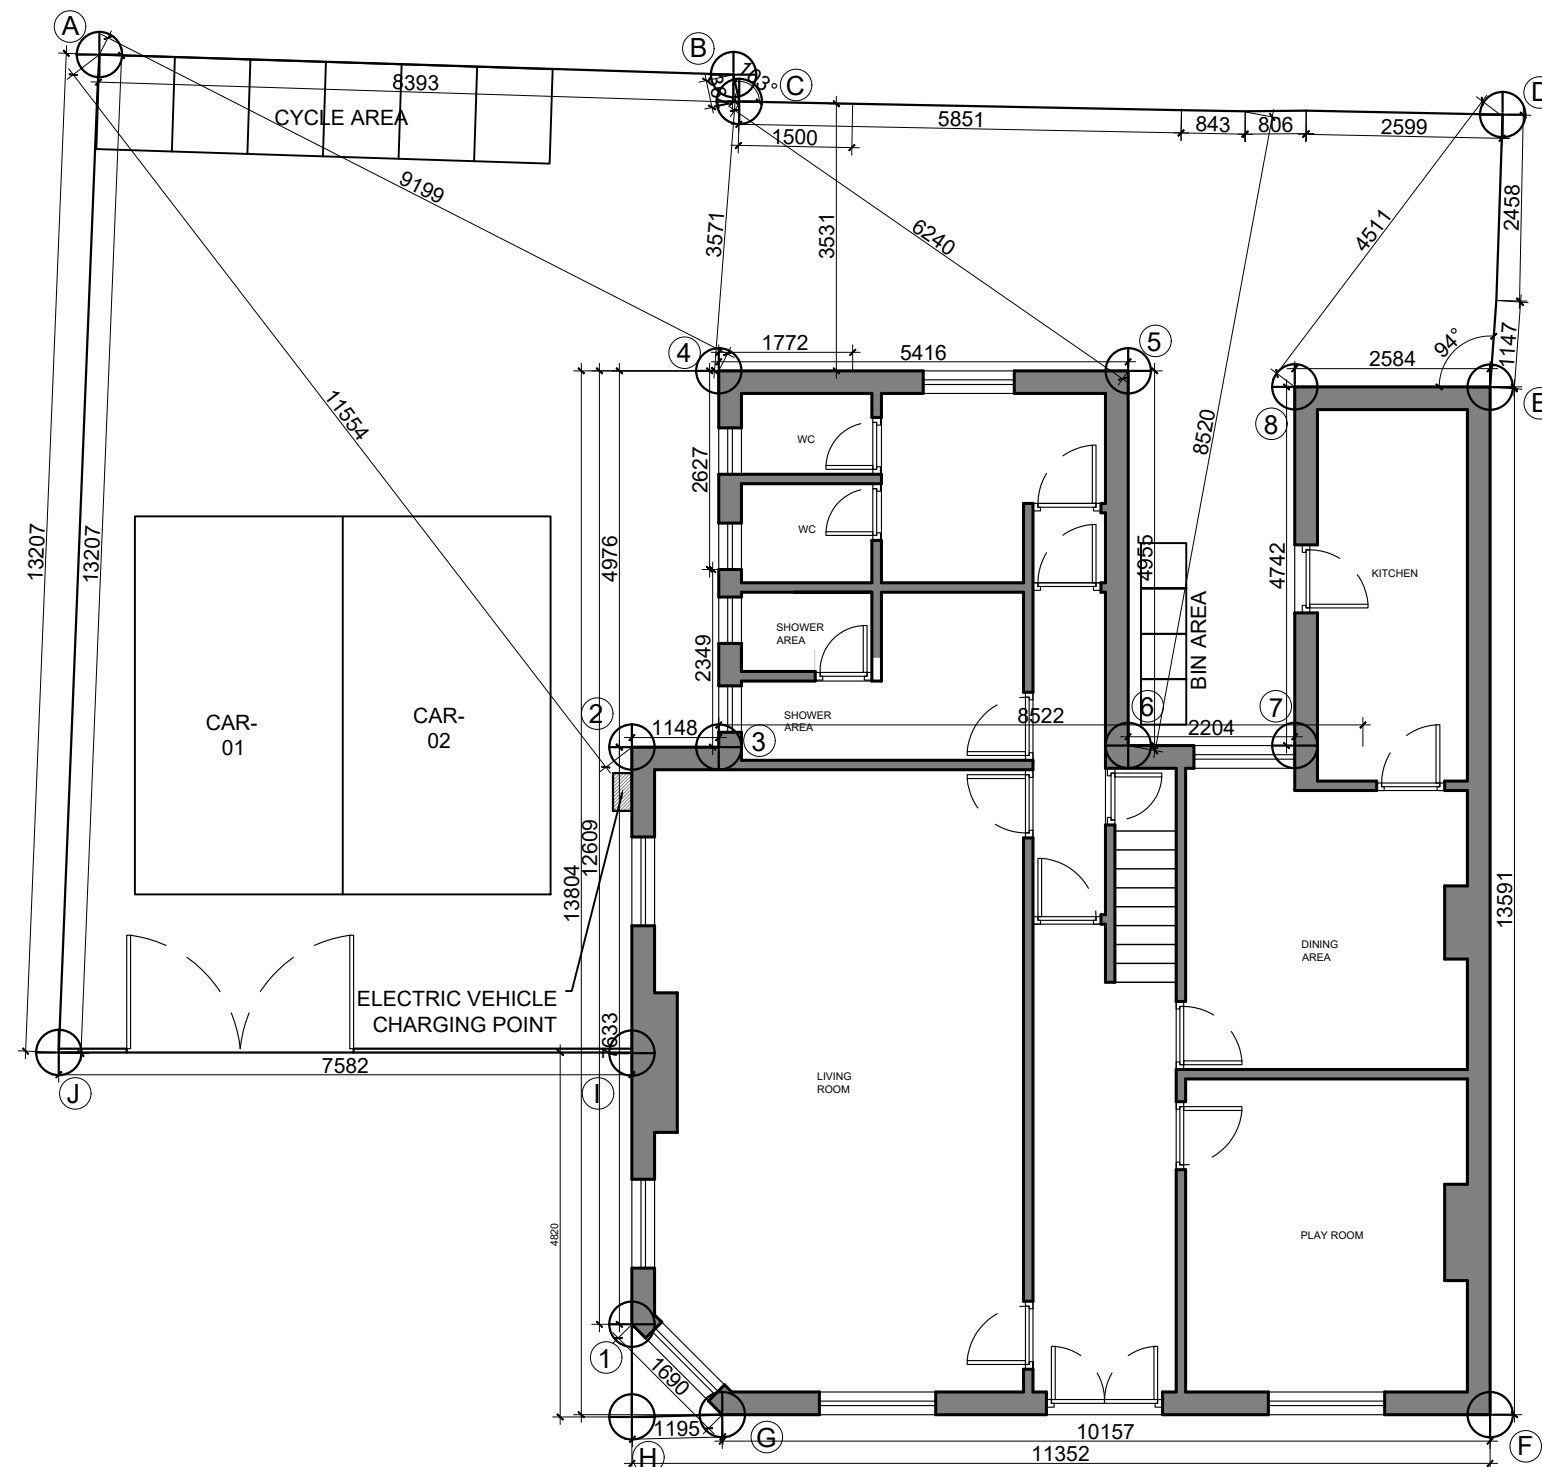

SETTING OUT PLAN



General Notes

No.	Revision/Issue	Date
-----	----------------	------

Firm Name and Address
 Mason and Marlowe
Project Managers and Quantity Surveyors
Colony, 5 Piccadilly Place,
Manchester, M1 3BR

Project Name and Address
100 Ogden Lane,
Openshaw, Manchester,
M11 1NG

Project	Sheet
Date 14/08/2023	A3
Scale 1/100	