


Foundation and Wall Detail - 600mm Foundation - Concrete Slab.

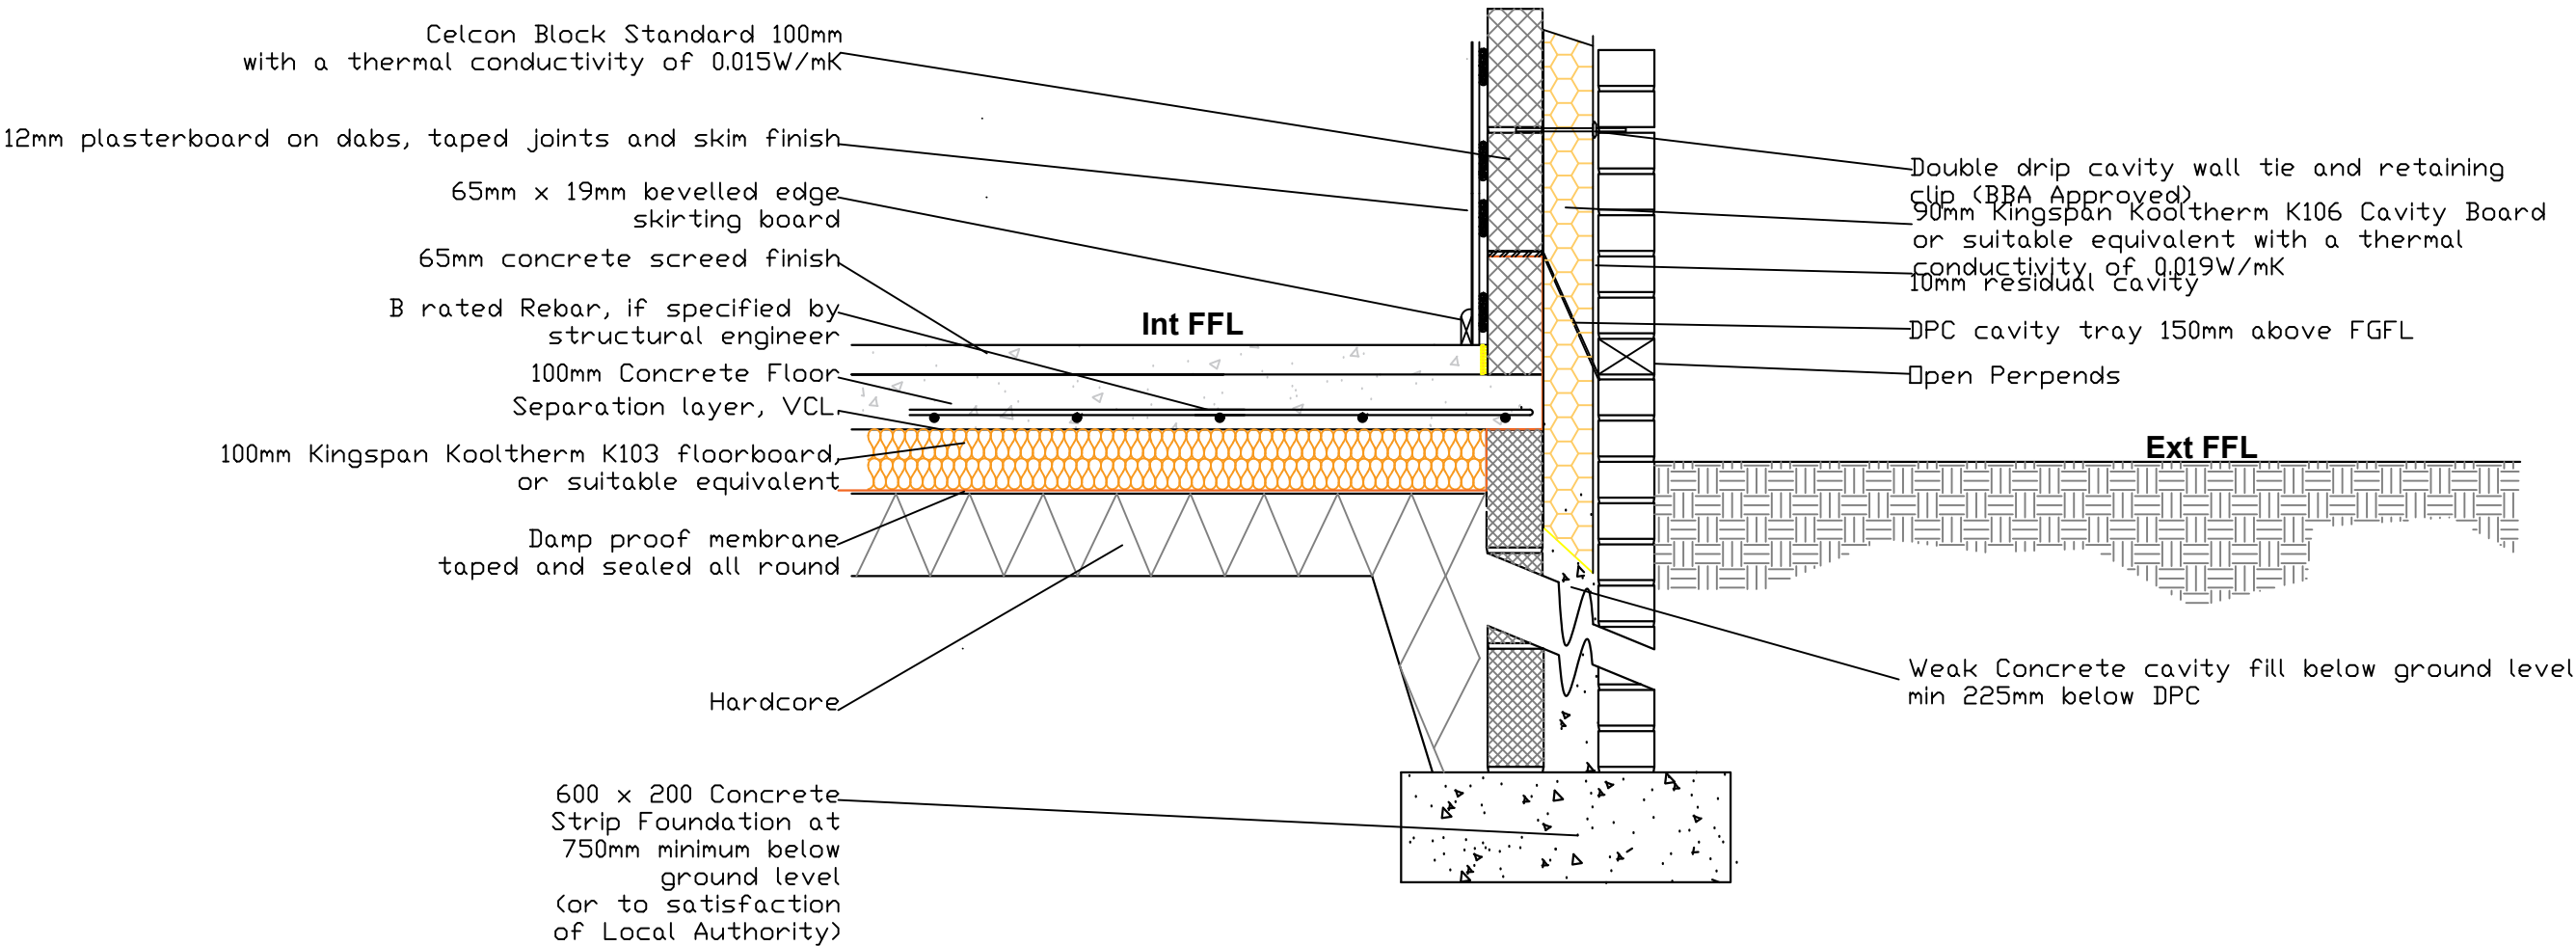

Manchester Equipment and Adaptations Partnership.
Philips Park Road,
Manchester,
M11 3FU.

228 MAULDETH ROQD
MANCHESTER
M19 1AU.

Drawn By:

AW

Date:

09/11/23.

Scale:

NTS

Drawing No:

REF 008



**Manchester Local
Care Organisation**

Leading local care, improving
lives in Manchester, with you