


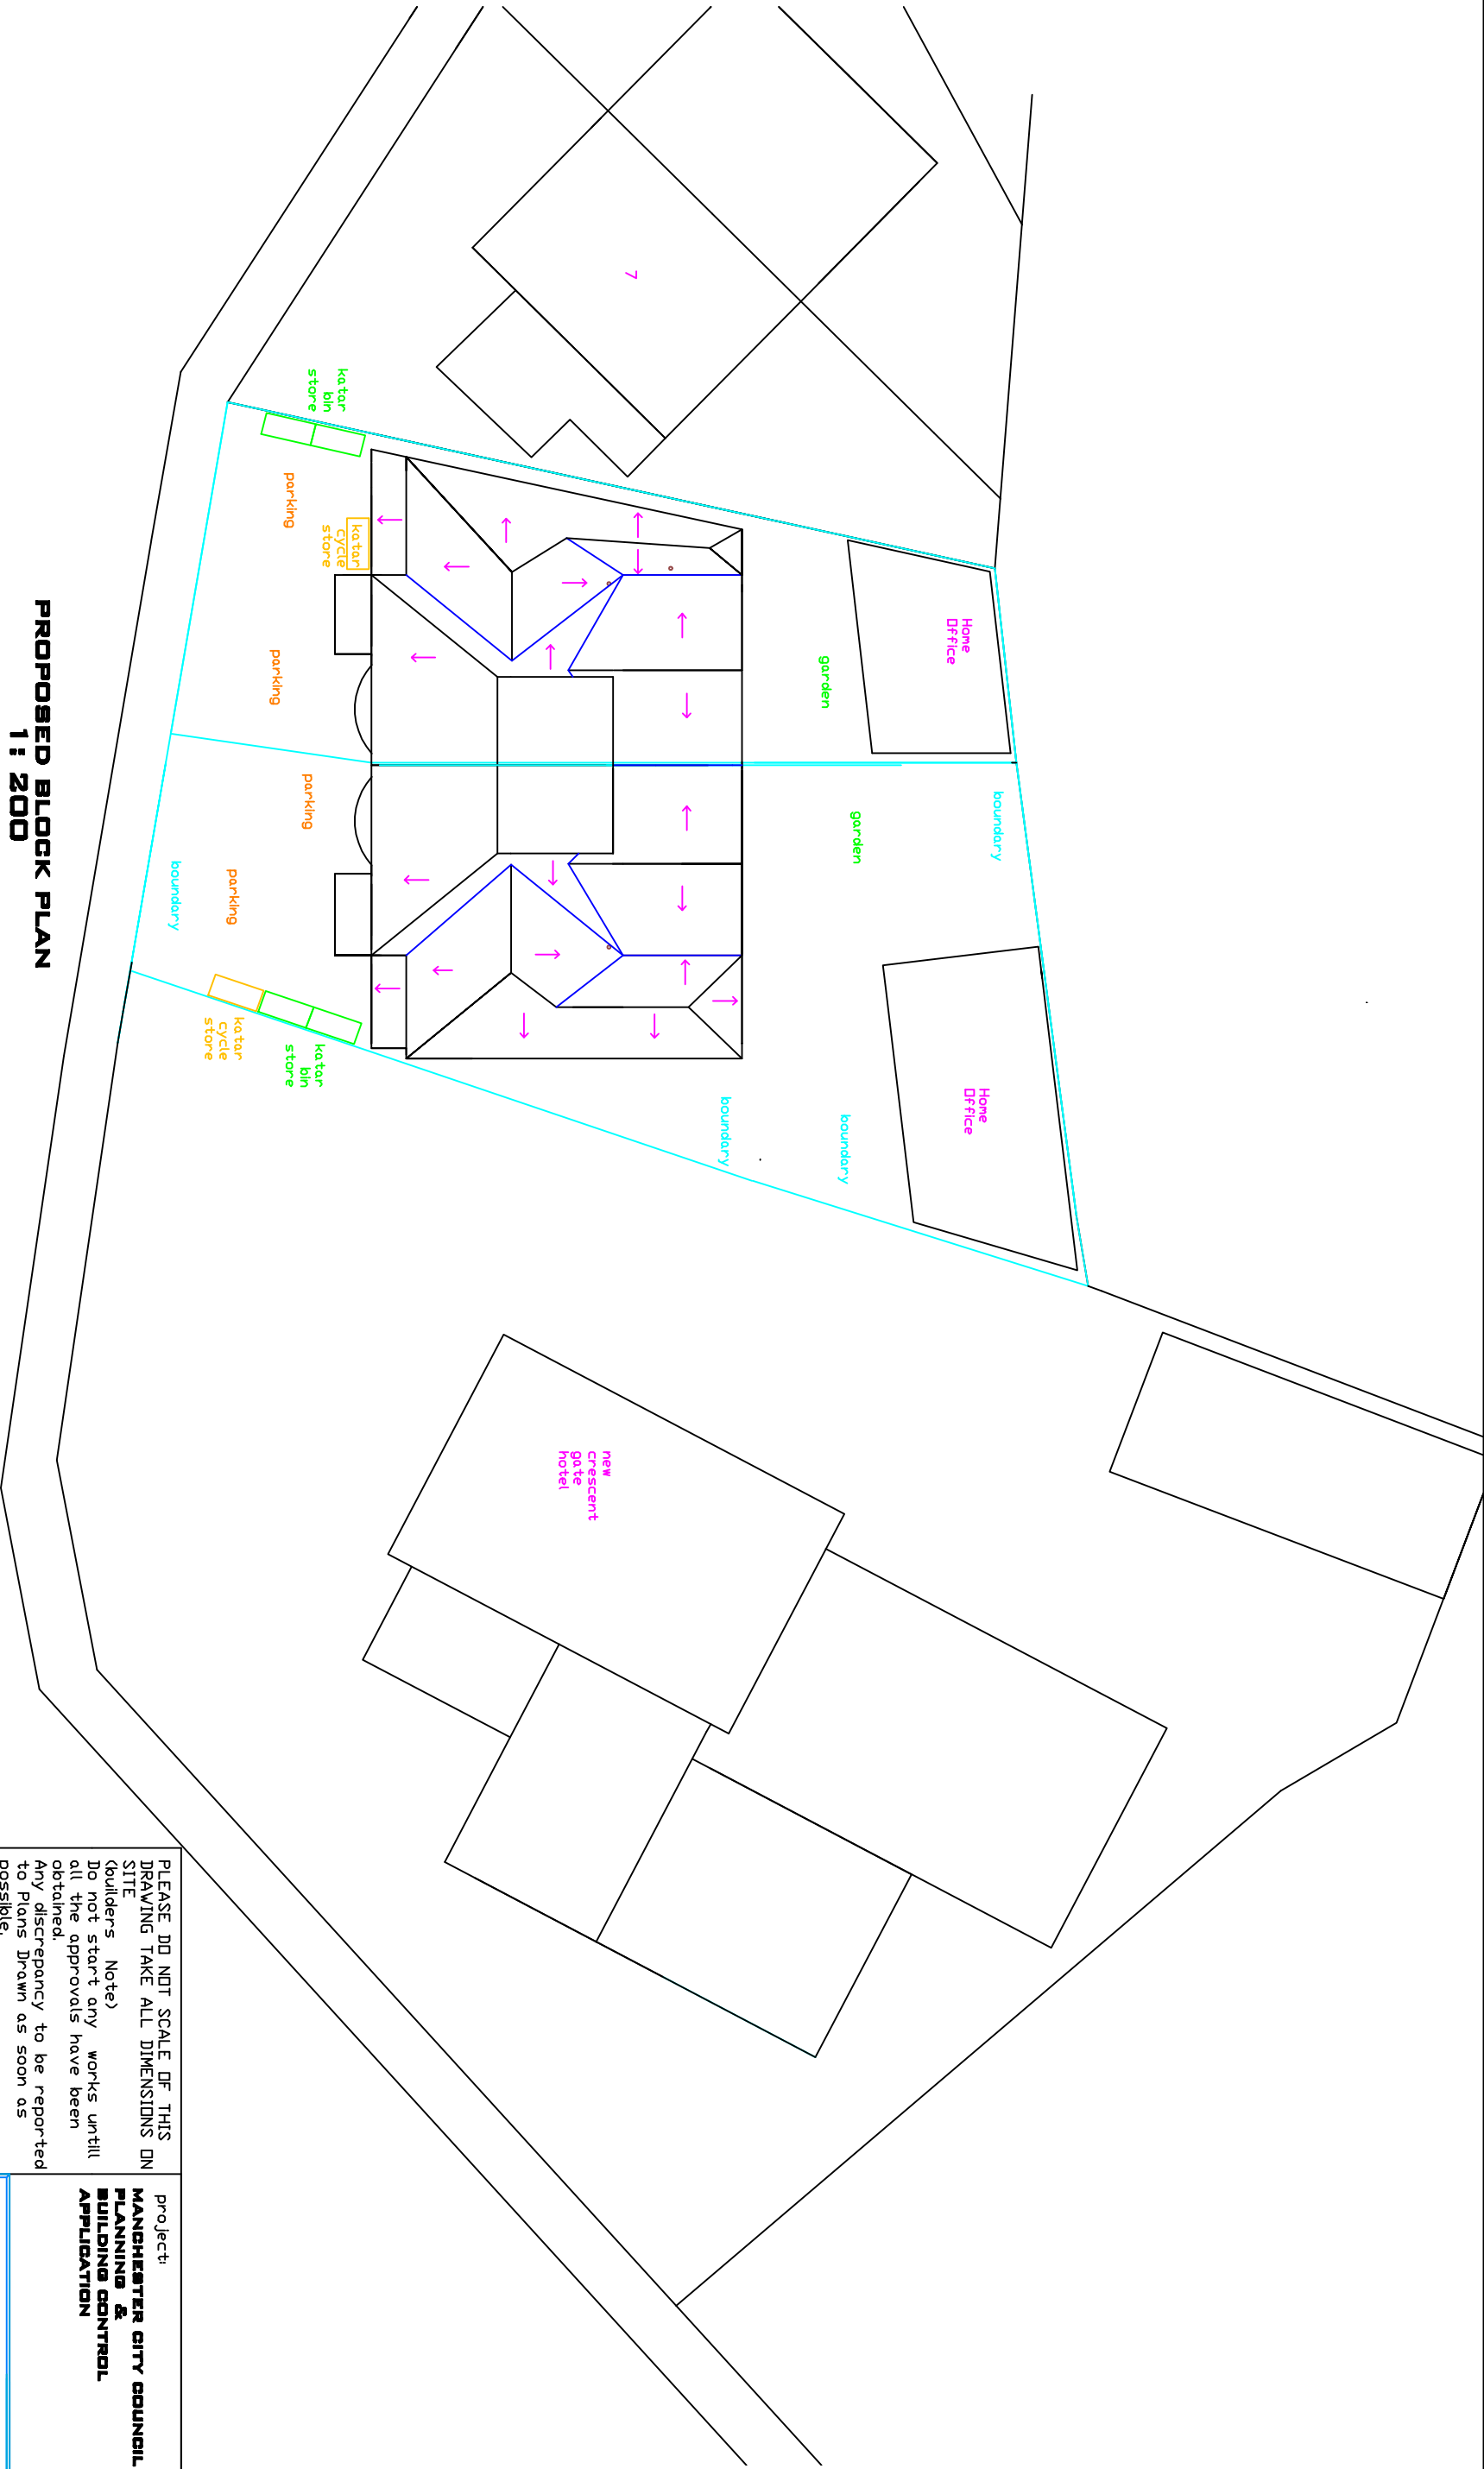

PROPOSED BLOCK PLAN
1 : 200

PLEASE DO NOT SCALE OF THIS DRAWING TAKE ALL DIMENSIONS ON SITE (builders Note) do not start any works until all the approvals have been obtained. Any discrepancy to be reported to Plans Drawn as soon as possible.		project: MANCHESTER CITY COUNCIL PLANNING & BUILDING CONTROL APPLICATION	
client: MOHAMMED BARWAR 9 AND 11,PARK CRESCENT , VICTORIA PARK, MANCHESTER M14 5RE, TEL 077734514933		PLANS DRAWN tel.no 07952934281 07939303369 email Bawinterbottom@aol.com www.plansdrawn.org	
date: NOVEMBER, 2023			
scheme: PROPOSED SIDE AND REAR DOUBLE EXTENSIONS REAR DORMER LOFT CONVERSION RAISED GABLE INTERNAL ALTERATIONS DETACHED HOME OFFICE			
drawn: DRW		project no.	drw. no. A3 paper
		PC09	125