


GENERAL NOTES


THIS DRAWING TO READ IN CONJUNCTION WITH ALL RELEVANT STRUCTURAL AND ARCHITECTURAL DRAWINGS AND SPECIFICATIONS.

ALL DIMENSIONS TO BE CHECKED ON SITE BY THE CONTRACTOR / FABRICATOR PRIOR TO COMMENCEMENT OF WORKS.

ALL DIMENSIONS ARE IN MILLIMETRES UNLESS STATED OTHERWISE.

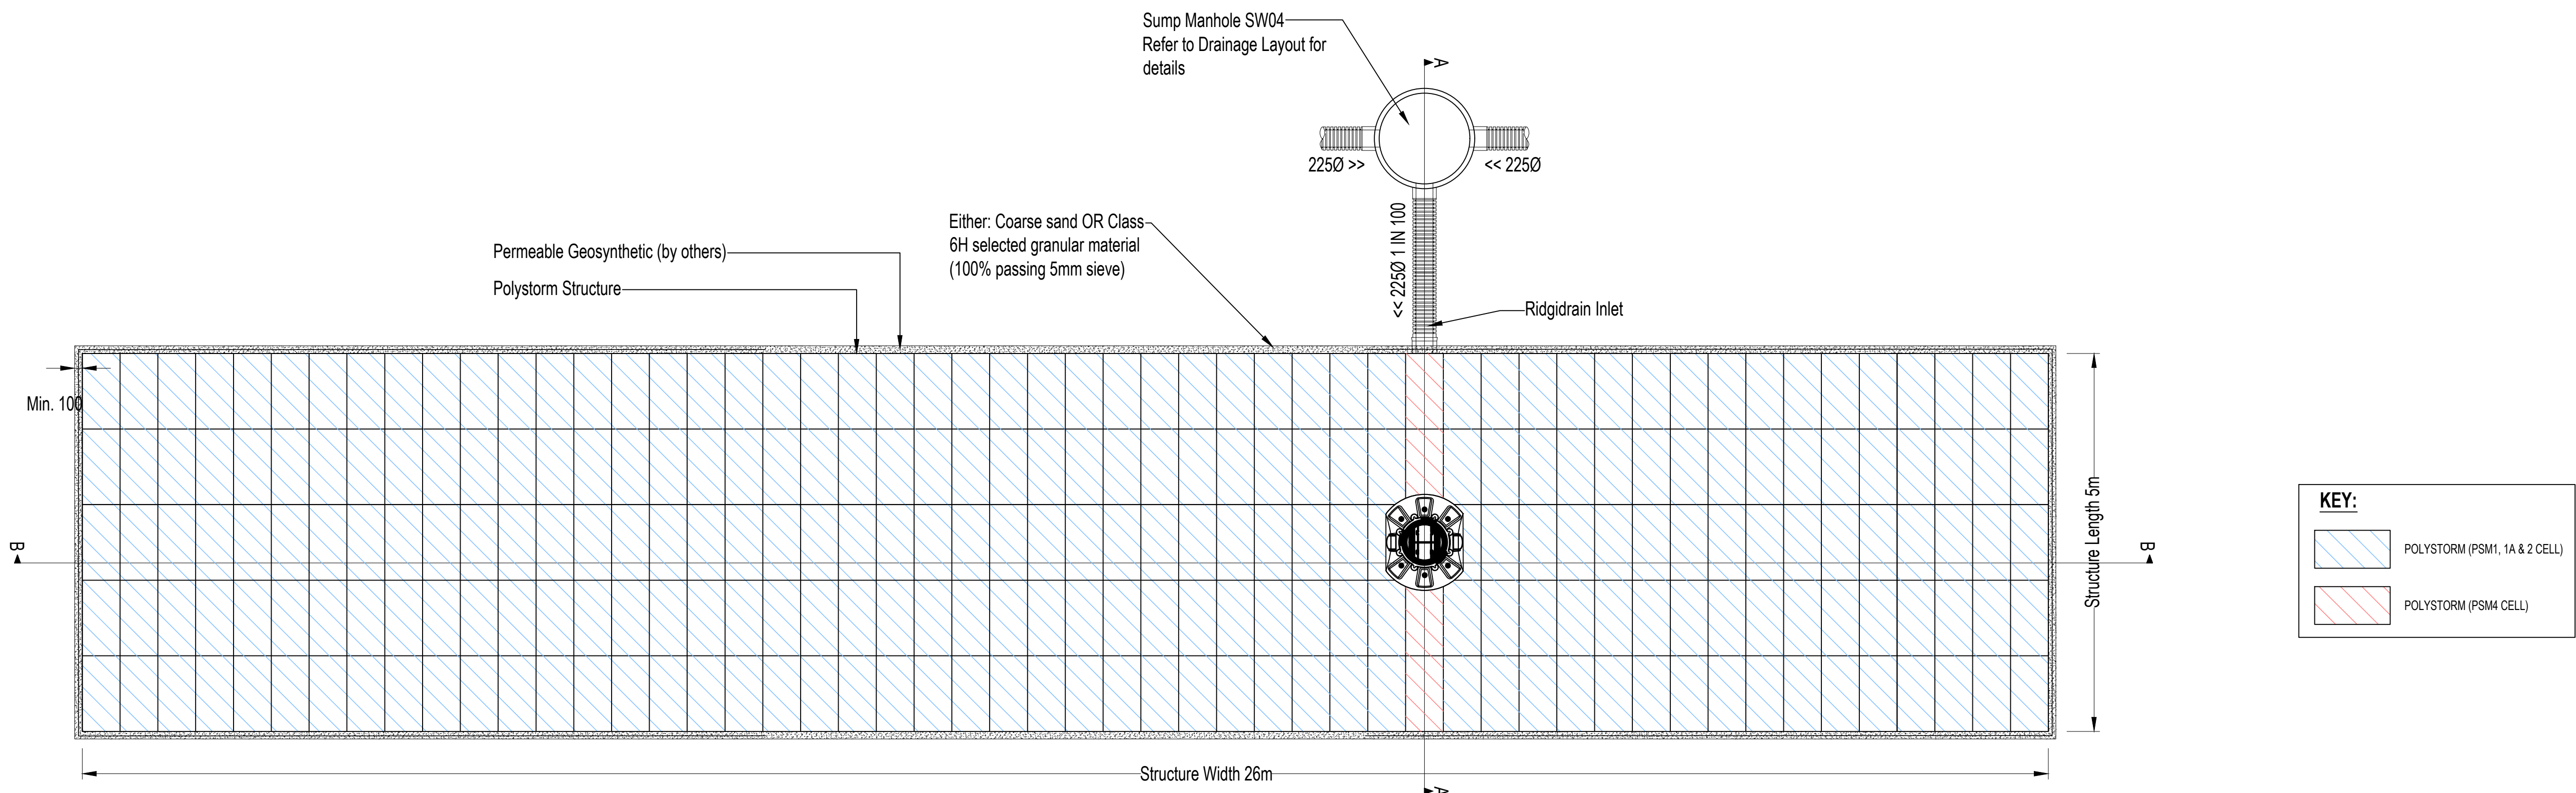

TYPICAL SOAKAWAY TANK PLAN

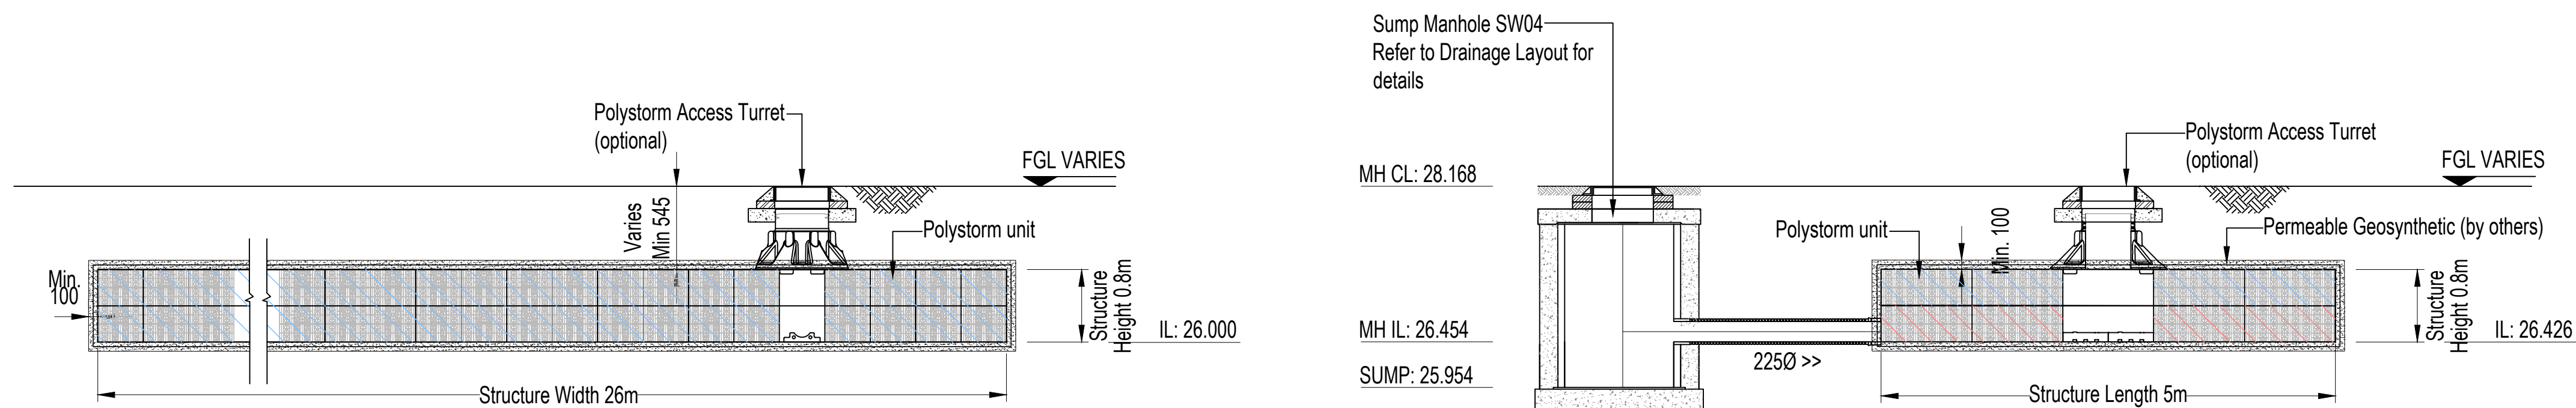

SECTION A-A

SECTION B-B

P04	SIZE AMENDED	20.12.23	JG	DS
P03	HATCHING AMENDED	26.09.22	AJB	DS
P02	DIMS / LEVELS ADDED	29.07.22	AJB	DS
P01	ISSUED FOR COMMENT	30.11.21	AJB	DS
Rev	Description	Date	By	Chkd

Drawing Status	
----------------	--

PRELIMINARY DRAWING



Client
SOUTHWAY HOUSING TRUST

Project
CHORLTON IRISH CLUB
CHORLTON-CUM-HARDY

Drawing Title
SOAKAWAY DETAILS

Date NOV. 2021	Drawn By AJB	Checked By DS
Scale at A1 AS SHOWN	Project Number 31296	
Sheet Number 31296-SUT-ZZ-XX-DR-C-6660	Revision P04	