
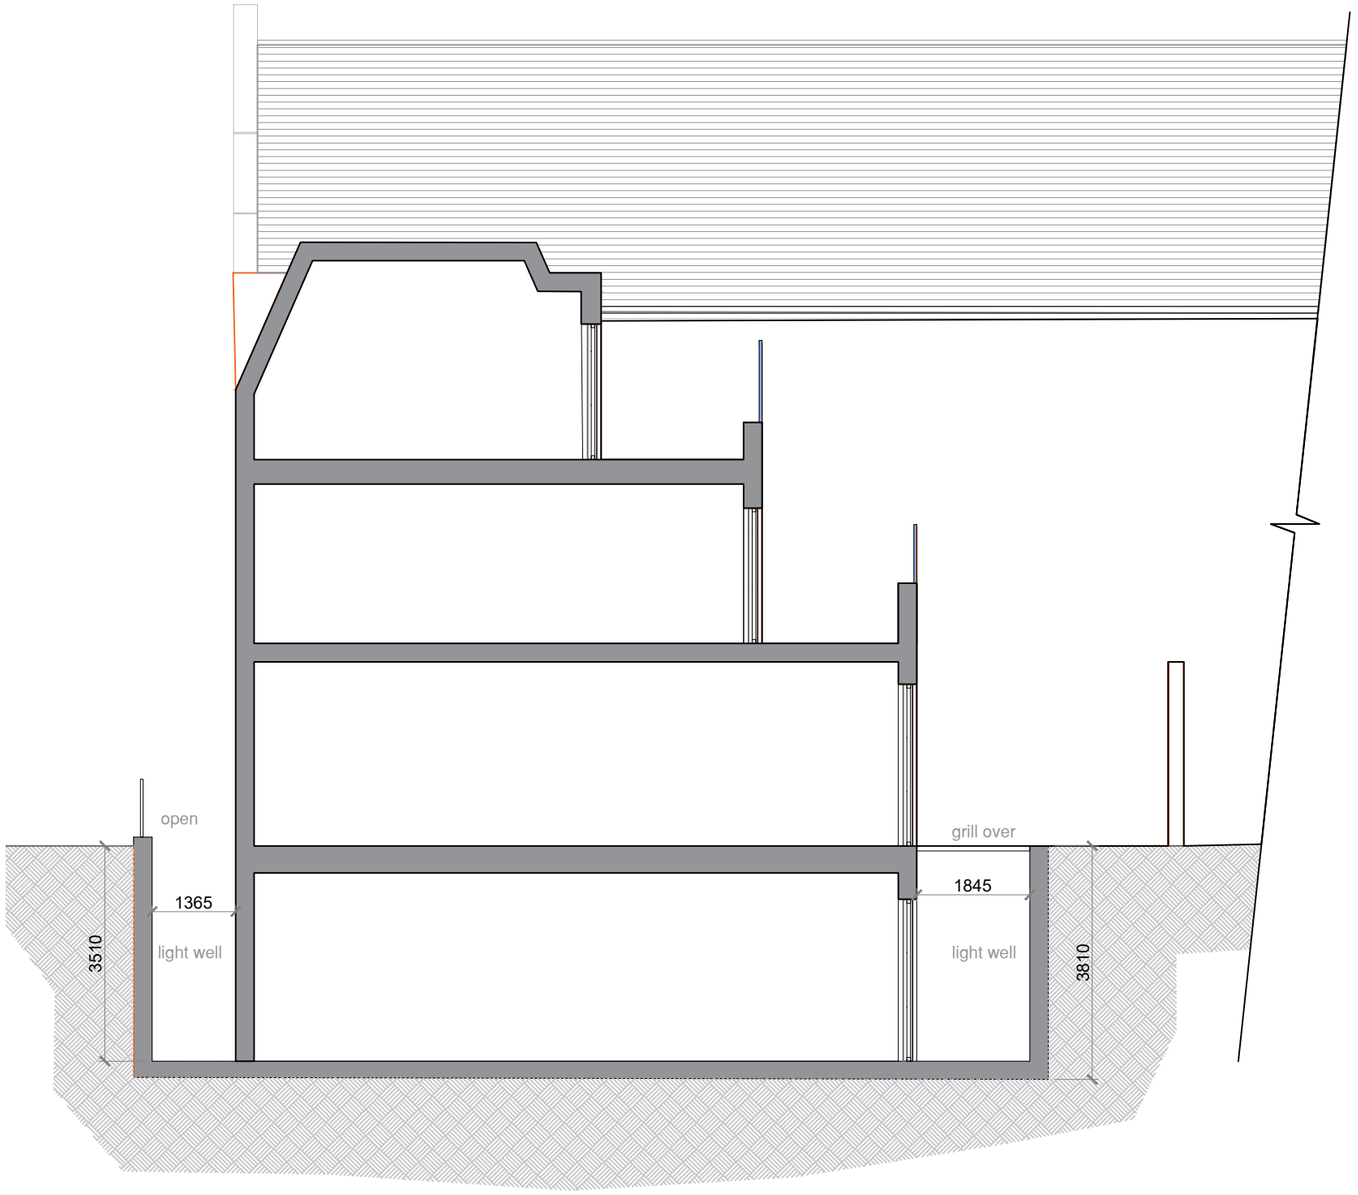


A-A section AA

SCALE: 1:100

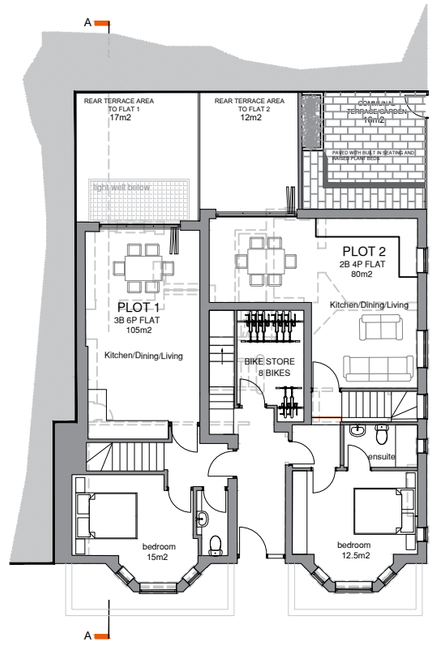

A-A section AA location

SCALE: 1:200

REVISION	DATE	COMMENTS	AUTHOR / CHECKED

NORTH STUDIO | 116A HIGH STREET | EDGEWARE | HA8 7EL

SOUTH STUDIO | MATRIX STUDIOS | 91 PETERBOROUGH ROAD | LONDON | SW6 3BU

design@dssquared.co.uk | www.dssquared.co.uk | 020 8732 5620

DS SQUARED architects

TITLE
1390 Ashton Old Road

DETAIL
proposed section AA

DATE	SCALE	PAPER SIZE	AUTHOR / CHECKED
JULY 2023	1:100	A1	ID/

DRAWING No.	REVISION	STATUS
23020S 03.01	-	PLANNING

CONTRACTORS MUST CHECK ALL DIMENSIONS ON SITE. ONLY FIGURED DIMENSIONS ARE TO BE WORKED FROM. DISCREPENCIES MUST BE REPORTED TO THE ARCHITECT BEFORE PROCEEDING. © THIS DRAWING IS COPYRIGHT.