EXISTING ELEVATIONS

DRAWING: 57283_1



HENRY STREET

BLOSSOM STREET



GUN STREET

1:100 @ A3

GROUND FLOOR ENTRANCE - GUN STREET ELEVATION SIGNAGE PROPOSAL




GUN STREET ELEVATION

SCALE

1:100

0 1 2 3 4 5 10m

AGREED DESIGN - SIGNAGE PROPOSAL DETAIL

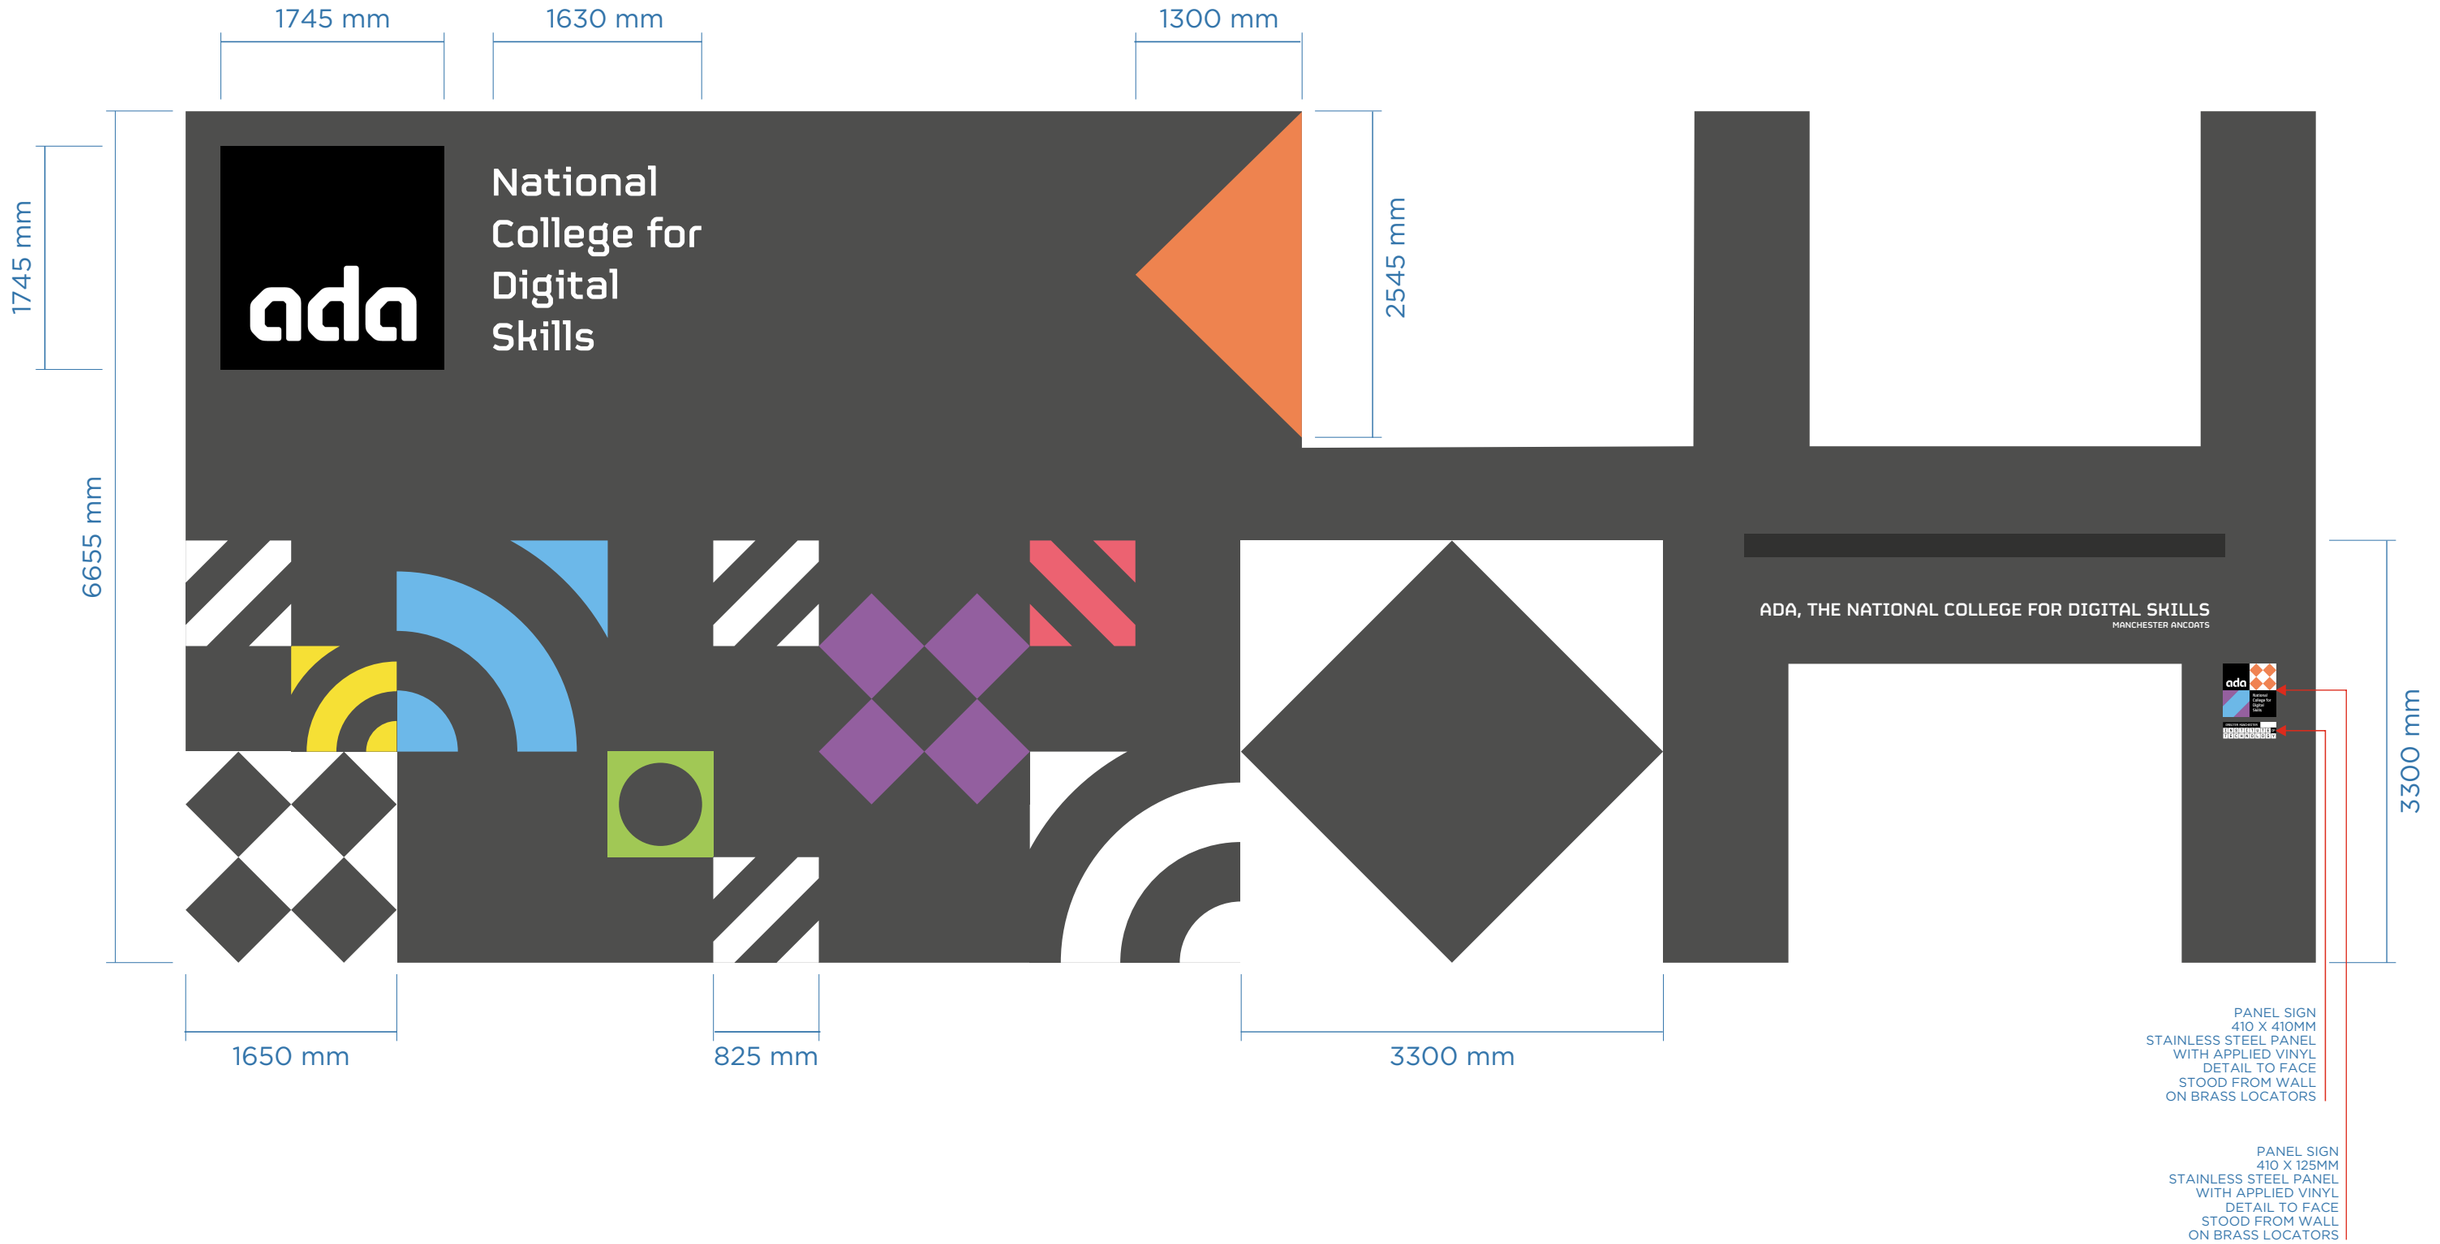

ENTRANCE WHERE STENCIL DESIGN WILL BE APPLIED



GUN STREET ELEVATION