



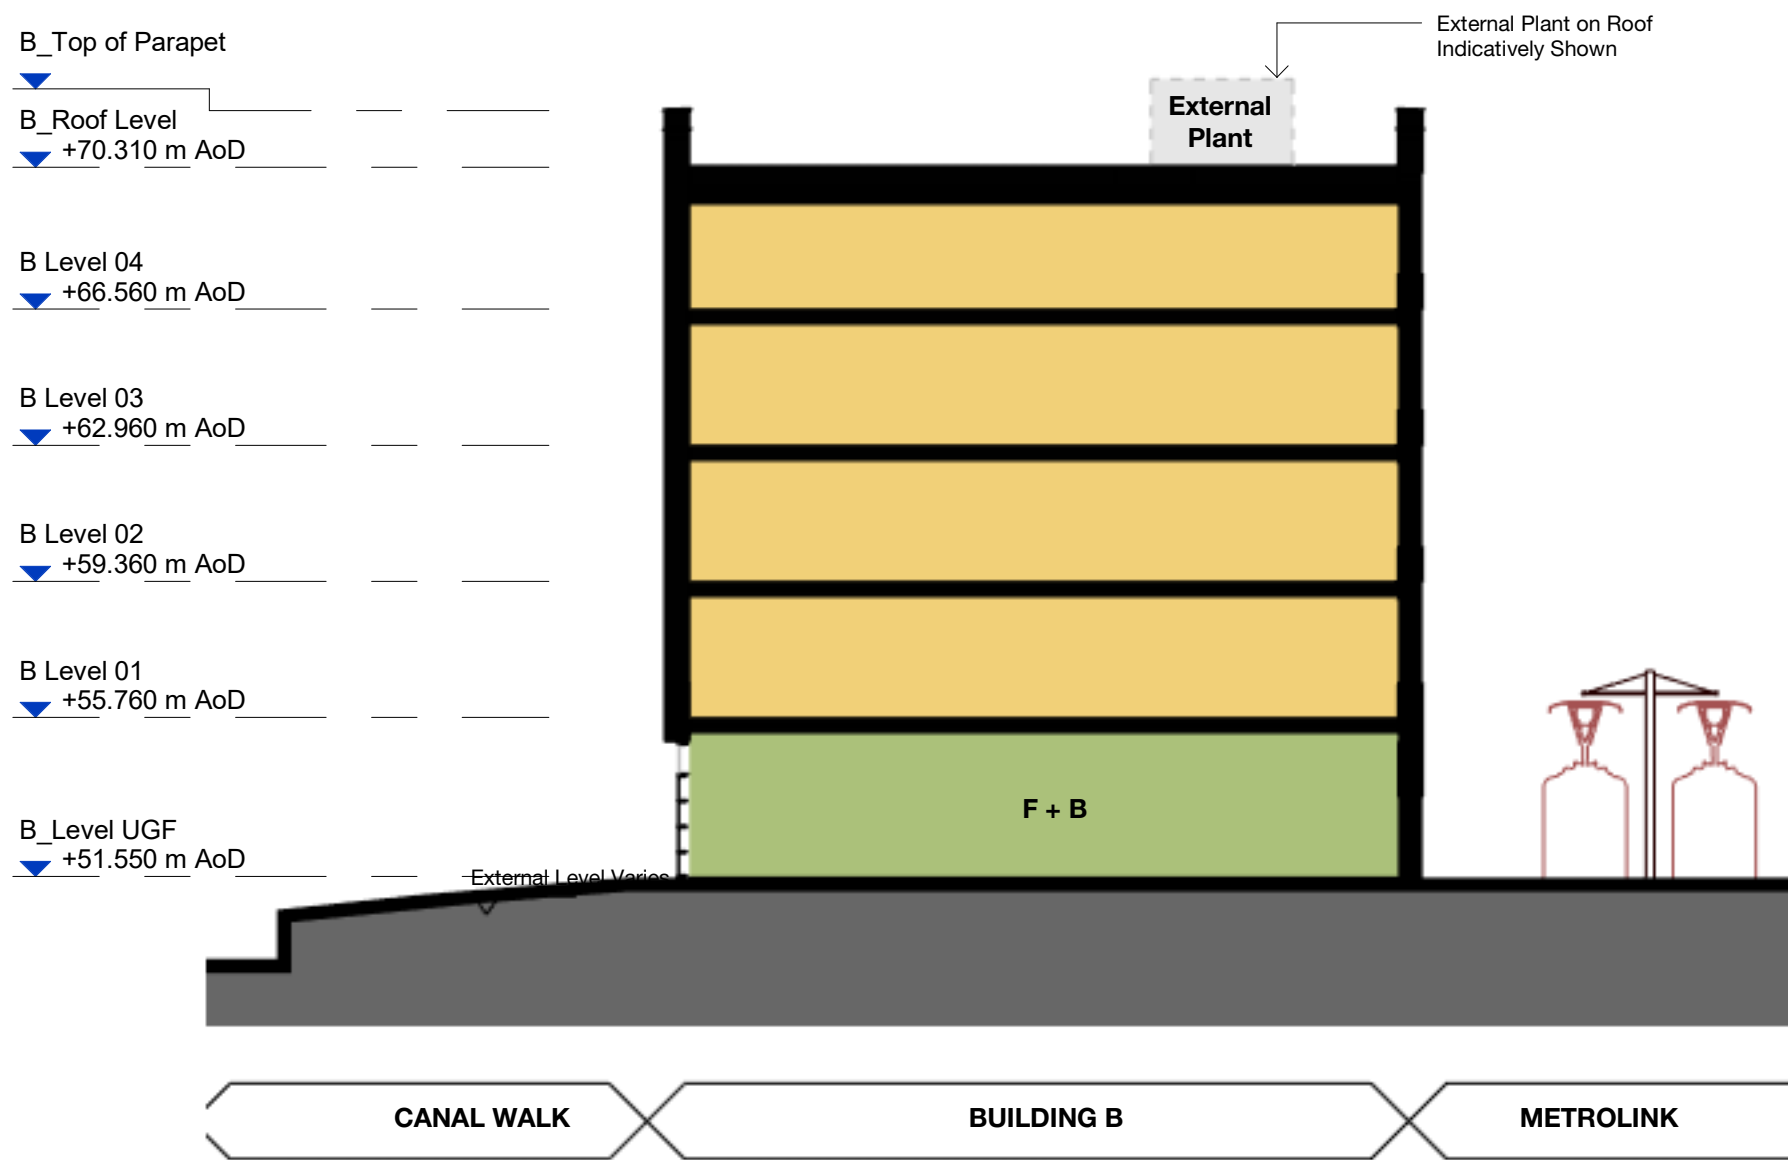

Building B - Proposed Section AA
1 : 200

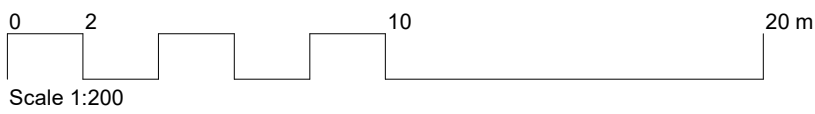

Building B - Proposed Section BB
1 : 200

<table><tr><th>Rev</th><th>Description</th><th>Date</th></tr><tr><td>P1</td><td>Issued for Planning</td><td>30.09.20</td></tr><tr><td>P2</td><td>Issued for NMA</td><td>09.05.22</td></tr><tr><td>P3</td><td>Issued for S73 Application</td><td>18.12.23</td></tr></table>		Rev	Description	Date	P1	Issued for Planning	30.09.20	P2	Issued for NMA	09.05.22	P3	Issued for S73 Application	18.12.23	<p>Copyright Hawkins\Brown Architects No implied licence exists. This drawing should not be used to calculate areas for the purposes of valuation. Do not scale this drawing. All dimensions to be checked on the site by the contractor and such dimensions to be their responsibility. All work must comply with relevant British Standards and Building Regulations requirements. Drawing errors and omissions to be reported to the architect. To be read in conjunction with Architect's specification and other consultant information.</p>		<table><tr><td>Scale @ A1</td><td>Date</td><td>Job Number</td><td rowspan="2">Project Pollard Street New Islington</td></tr><tr><td>1 : 200</td><td>09/27/23</td><td>18013</td></tr><tr><td>Drawn By</td><td>Checked By</td><td>Status</td><td rowspan="2">Drawing Proposed Building B - GA Sections</td></tr><tr><td>AG</td><td>TD</td><td>S2</td></tr><tr><td colspan="2">Drawing No.</td><td>Rev</td><td>Purpose of Issue</td></tr><tr><td colspan="2">PLS-HBA-B-ZZ-DR-A-08-0301</td><td>P3</td><td>Planning</td></tr></table>	Scale @ A1	Date	Job Number	Project Pollard Street New Islington	1 : 200	09/27/23	18013	Drawn By	Checked By	Status	Drawing Proposed Building B - GA Sections	AG	TD	S2	Drawing No.		Rev	Purpose of Issue	PLS-HBA-B-ZZ-DR-A-08-0301		P3	Planning
Rev	Description	Date																																				
P1	Issued for Planning	30.09.20																																				
P2	Issued for NMA	09.05.22																																				
P3	Issued for S73 Application	18.12.23																																				
Scale @ A1	Date	Job Number	Project Pollard Street New Islington																																			
1 : 200	09/27/23	18013																																				
Drawn By	Checked By	Status	Drawing Proposed Building B - GA Sections																																			
AG	TD	S2																																				
Drawing No.		Rev	Purpose of Issue																																			
PLS-HBA-B-ZZ-DR-A-08-0301		P3	Planning																																			
<div>26-28 Hilton Street Manchester M1 2EH</div> <div>mail@hawkinsbrown.com hawkinsbrown.com</div> <div>Hawkins\Brown</div>																																						