
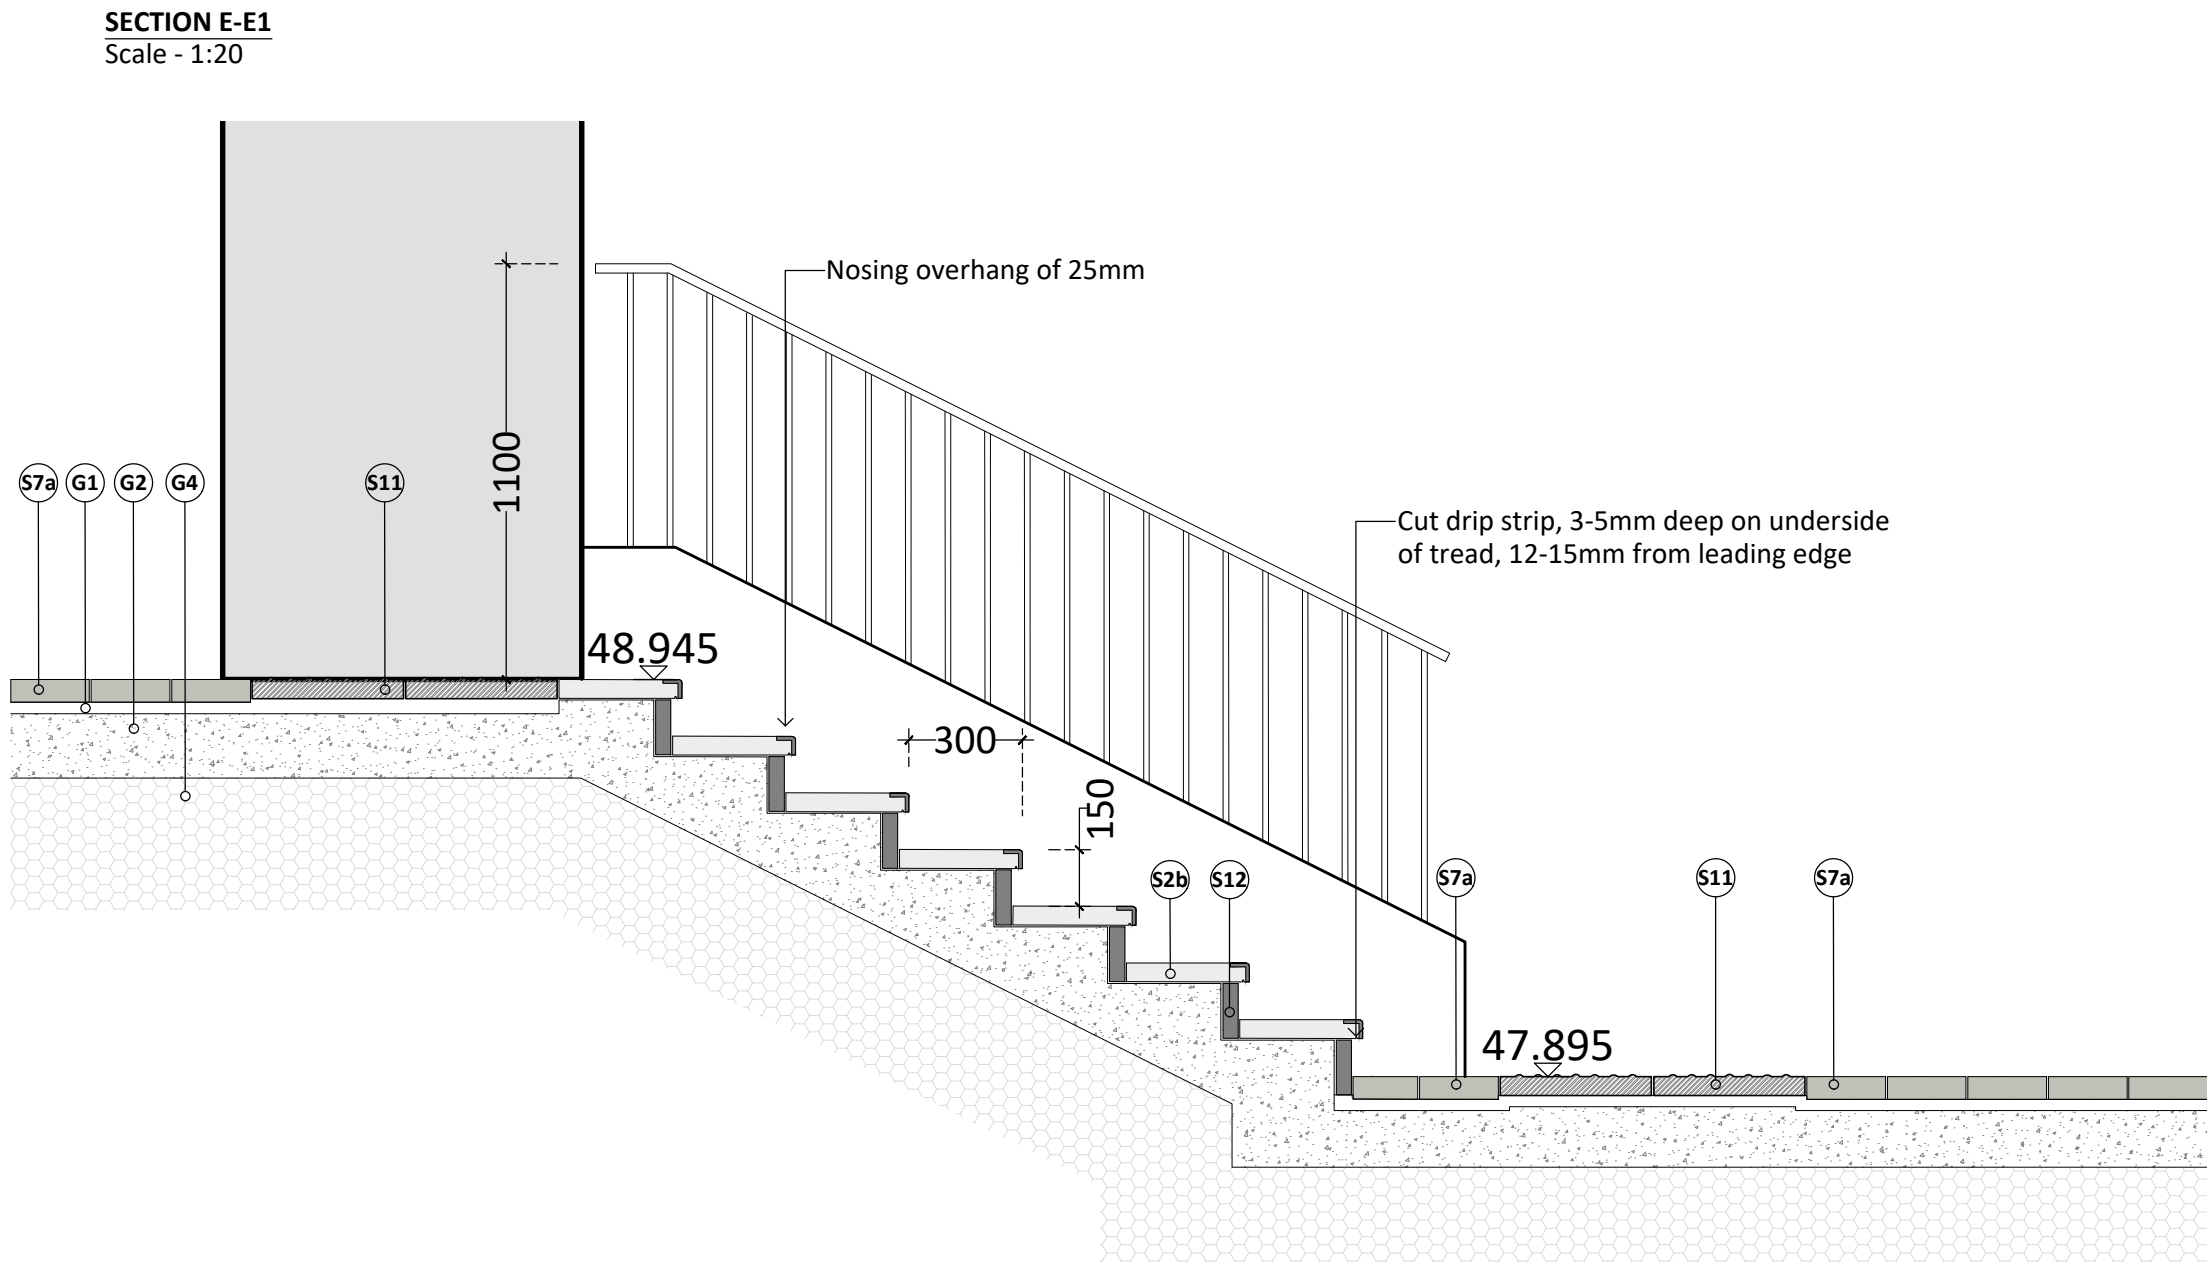
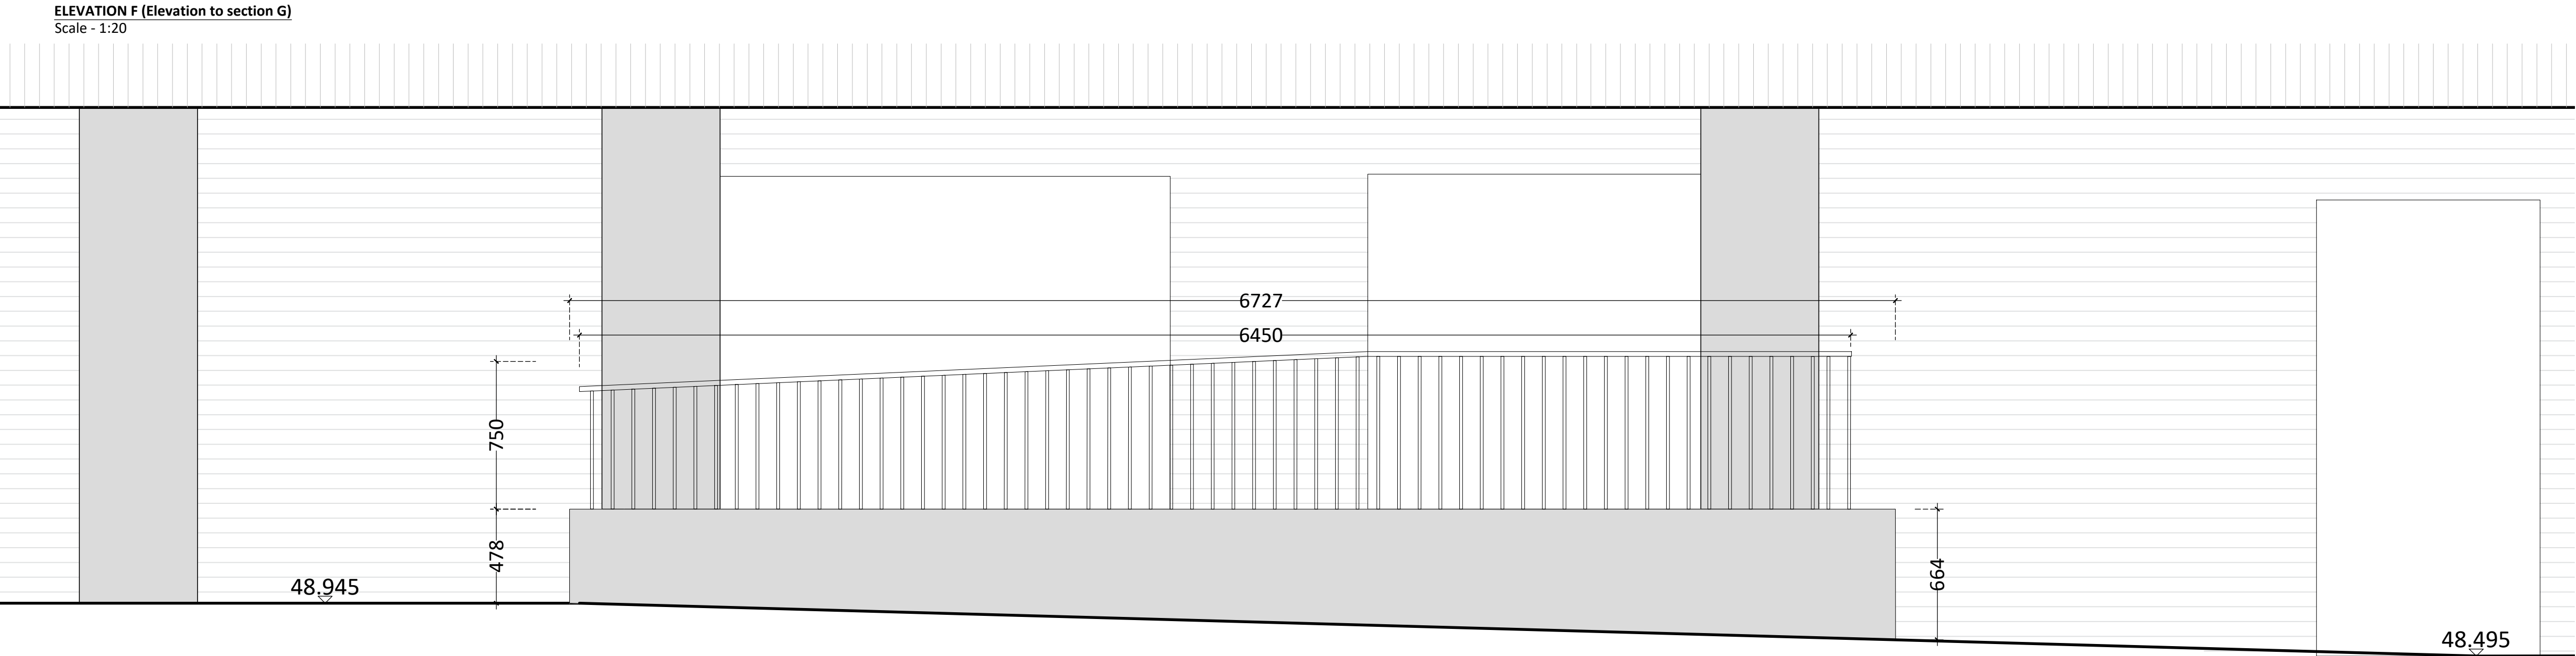


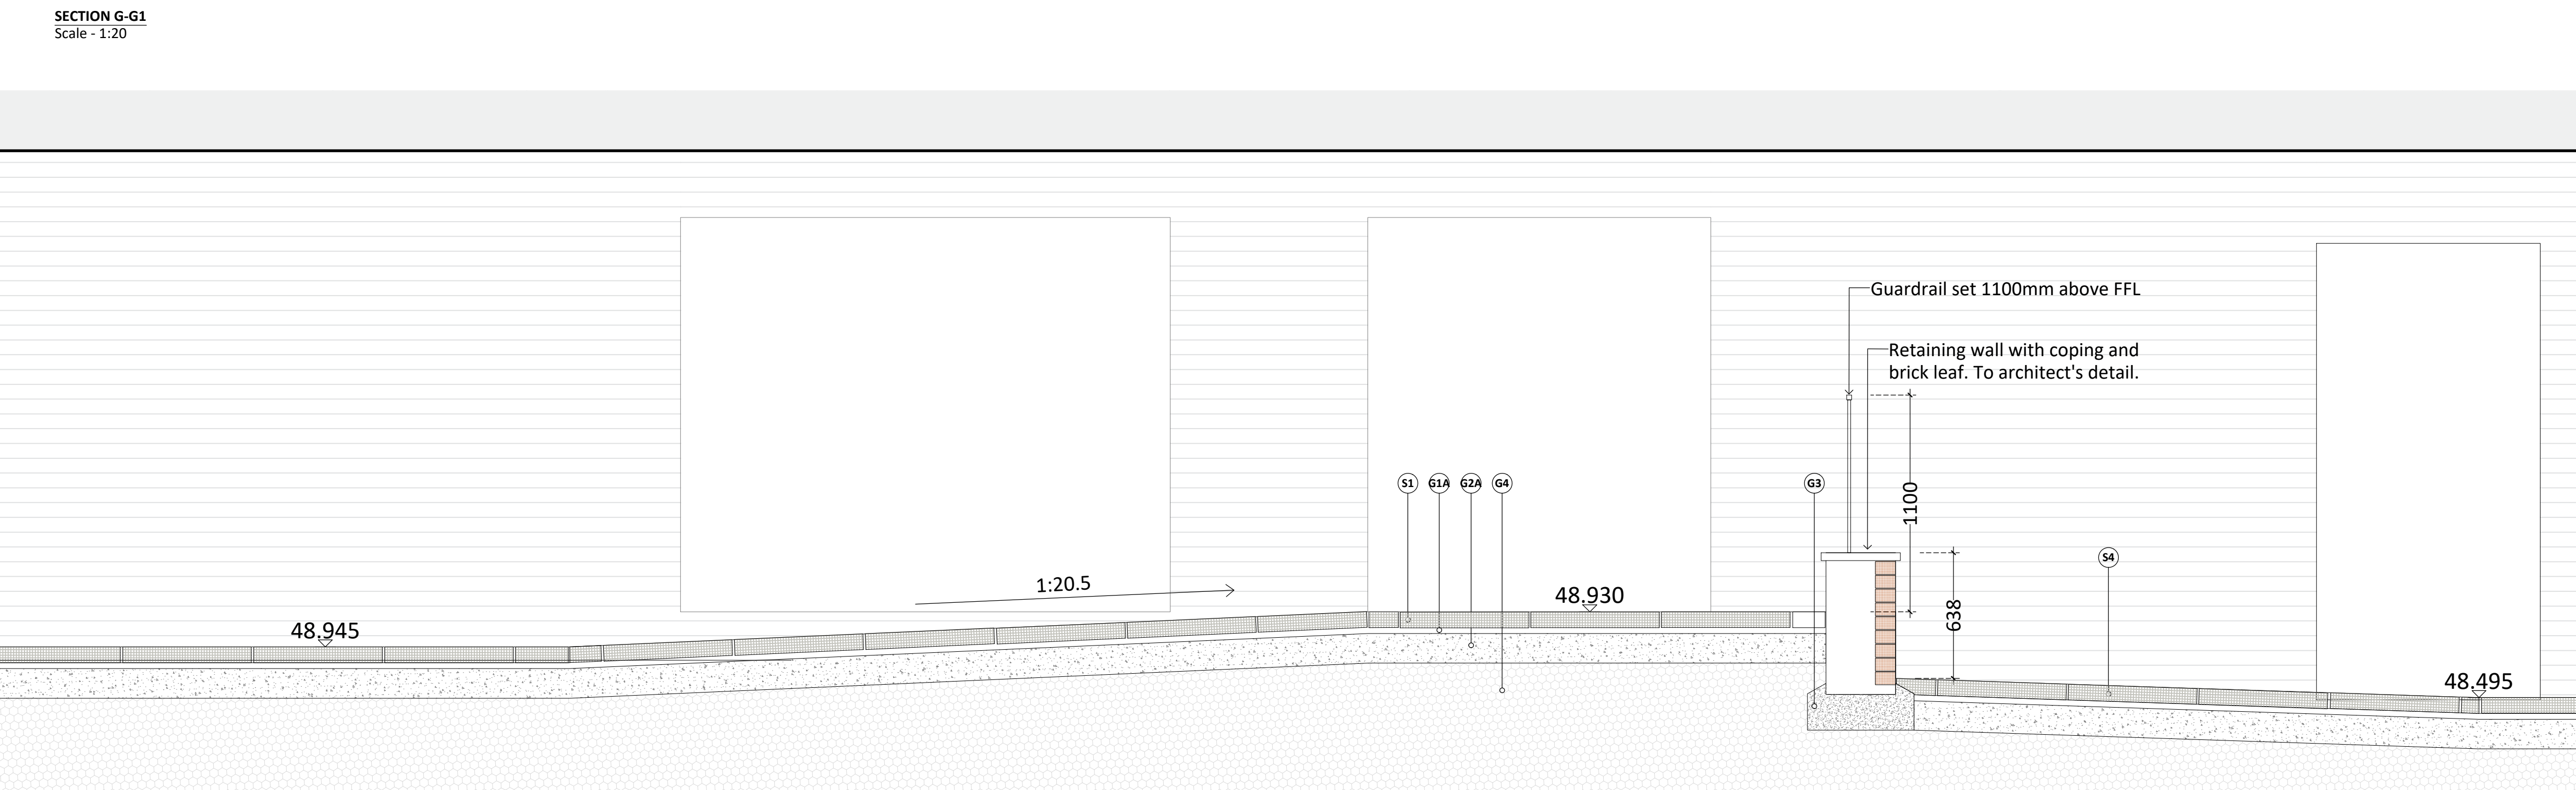

SPECIFICATION

Ground Formation, Fill Materials and Fixings:

G1: Bedding sand, 30mm depth
G2: 150mm hardcore MOT Type 1
G4: Sub-base/ build-ups to engineers specification

Surfaces:

S2b: Natural Stone, Royal White, Bush Hammered, with contrasting colour nosing, chamfered edge, L400 x D325 x H50mm, as supplied by Hardscape or similar approved

S4: Concrete Paving, Newgrange Climapave Autumn Oyster colour, L200 x D100 x H80 mm, Stretcher Bond, as supplied by Hardscape or similar approved

S11: Tactile Hazard Warning Flags (Corduroy), Natural colour L400 x D50mm x W400, as supplied by Tobermore or similar approved

S12: Step Riser - Natural Stone, Royal White, Bush Hammered, L400 x D145 x H40mm, as supplied by Hardscape or similar approved

- GENERAL NOTES**
- This drawing is the copyright of tpm landscape Ltd and cannot be reproduced in any form without the consent of the company.
 - This drawing is to be read in conjunction with detail landscape drawings, details and specification.
 - This drawing is to be read in conjunction with all relevant Architects', Engineer's, Specialists, Bills of Quantities and Specifications.
 - The insertion of any firm or proprietary brand on this drawing is an indication of the class or quality required and does not exclude the use of alternative materials that are equal in performance, quality and appearance, provided that they have been approved in writing by the Landscape Architect.
 - The Contractor is responsible for accurately ascertaining the position of underground services and responding to all relevant service easement requirements.
 - All dimensions are in millimetres unless stated otherwise, for the purposes of construction this drawing must not be scaled and only written dimensions used. Written and scaled dimensions to be checked on site, any discrepancies reported prior to work commencing. IF IN DOUBT PLEASE ASK.
 - All work and materials are to be in accordance with the relevant British Standards and Code of Practice.
 - All Proprietary products are to be used strictly in accordance with the manufacturer's instructions and details.

Rev	By	Description	Date
-	-	-	-

Client
Axis-Re / Marco Living

Project
Tariff Street, Manchester

Description
Steps and Ramp Details

Status
For Tender

Scale @ A1
1:20

Job number
4267

Drawn
MC

Checked
CT

Drawing number
307

Date
07.09.23

Revision
A