


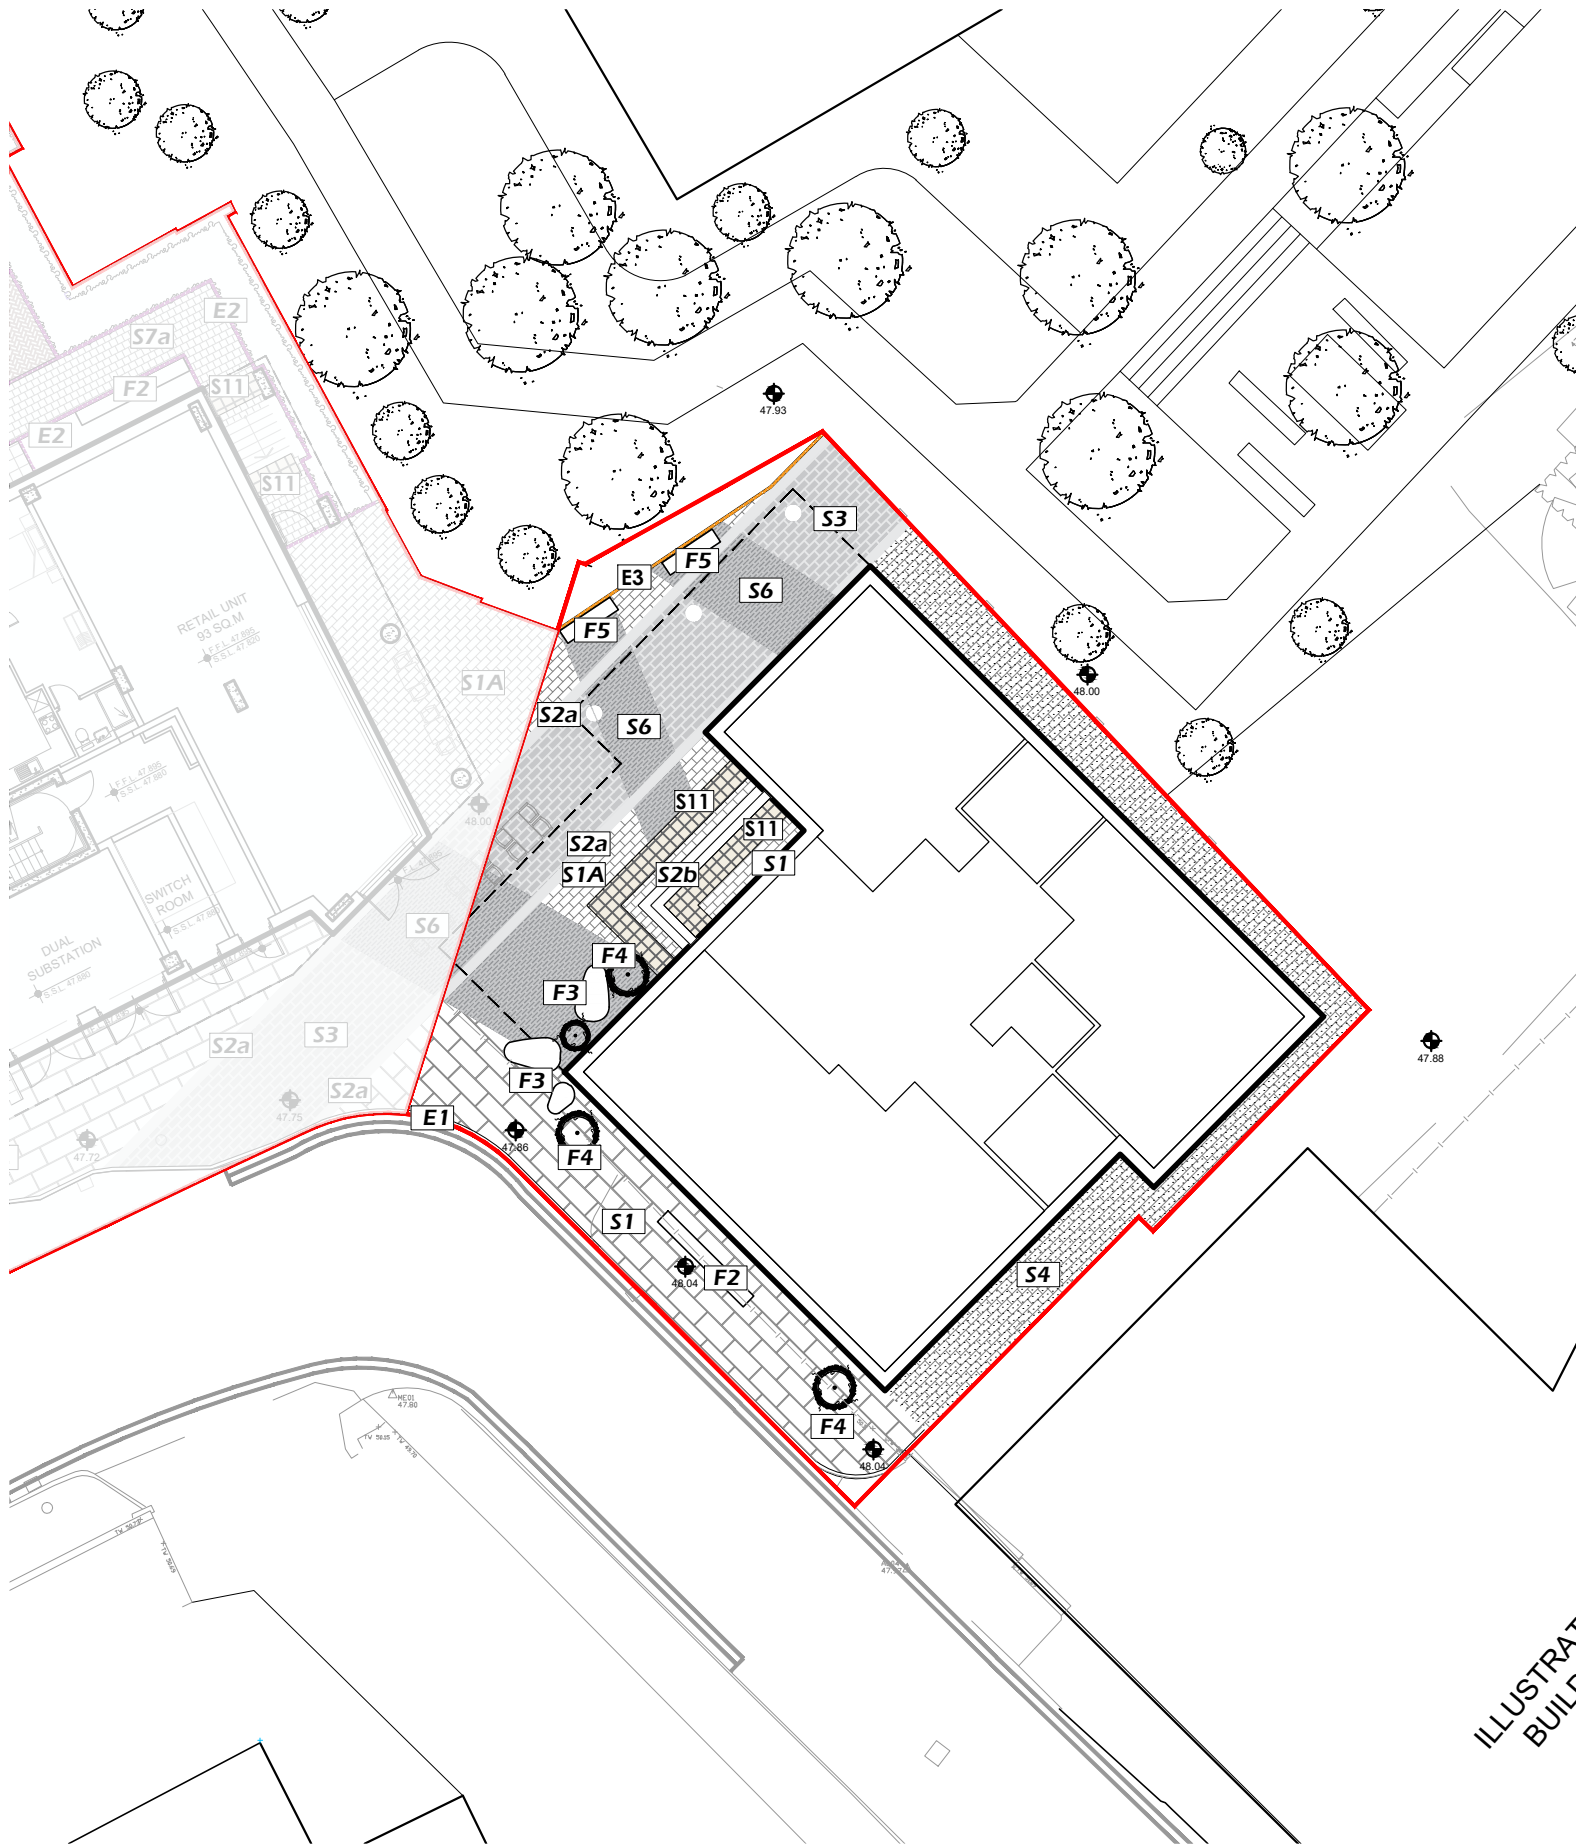

KEY	DESCRIPTION
	Furniture Type 3 - Stone Seat Product: Stone Bench Size: Large - L1570 x D1185 x H470mm Small - L1100 x D780 x H395mm Material: High-Performance Concrete Supplier: Artform Urban or similar approved
	Furniture Type 4 - Planter Product: Asa Planter, rust colour, heavy brush texture Size: Large - Ø1220 x H830mm Extra small - Ø860 x H450mm Supplier: Torcpots or similar approved
	Furniture Type 5 - Timber Bench (Small) Product: Drifter Benches Size: L2000 x D620 x H500mm Material: FSC Hardwood - Upcycled, CorTen Steel Supplier: Streetlife or similar approved
	Edge Type 1 - Road Kerb Product: Fusion Kerb Colour: Silver Size: L915 x D125 x H255mm Supplier: Tobermore or similar approved
	Edge Type 3 - Flush Pin Kerb for planting beds Product: Fusion Edge (Flush) Colour: Silver Size: L900 x D75 x H150mm Supplier: Tobermore or similar approved

KEY	DESCRIPTION
	Small Tree/Large Shrub in Planter Multi-stem Tree Height: 2-2.5m
	Small Tree/Large Shrub in Planter Height: 1-1.5m
	Planting Areas Mixed shrub and herbaceous planting beds. 150mm sub soil to BS8601:2013, 300mm top soil to BS3882:2015, 50mm ornamental bark mulch

KEY	DESCRIPTION
	Surface Type 1 - Natural Stone - Type 1 Product: Pennant York Stone Flags Finish: Sawn Size: D450/600/750 x Length x65mm Laying Bond: Stretcher Bond Supplier: Hardscape or similar approved
	Surface Type 1 - Natural Stone - Type 2 Product: Figueiredo Finish: Bush Hammered Size: L500 x D250 x H50mm Laying Bond: Stretcher Bond Supplier: Hardscape or similar approved
	Surface Type 2a - Natural Stone - Type 2 (Trim) Product: Blanco C (White Granite) Finish: Bush Hammered Size: L900 x D300 x H50mm Supplier: Hardscape or similar approved
	Surface Type 2b - Natural Stone - Type 2 (Steps) Product: Blanco C (with contrasting colour nosing) Finish: Bush Hammered Edge: Chamfered Size: L400 x D325 x H50mm Supplier: Hardscape or similar approved
	Surface Type 3 - Natural Stone - Type 3 Product: Blanco C (White Granite) Finish: Flamed Size: L500 x D250 x H50mm Laying Bond: Stretcher Bond Supplier: Hardscape or similar approved
	Surface Type 4 - Concrete Paving Product: Newgrange Climapave Autumn Oyster Size: L200 x D100 x H80 mm Laying Bond: Stretcher Bond Supplier: Hardscape or similar approved
	Surface Type 6 - Natural Stone - Product: Fernando Roriz (Honed) Size: L300 x D150 x H60mm Laying Bond: Staggered Bond Supplier: Hardscape or similar approved
	Surface Type 11 - Tactile Paving Product: Tactile Hazard Warning Flags (Corduroy) Colour: Natural Size: W 400 x L 400 x D 50mm Supplier: Tobermore or similar approved

REVISION NOTES

Rev	By	Description	Date
E	CT	Added surface changes	11.9.23
D	MC	Added tactile paving	30.08.23
C	MC	Updated in line with new architects layout/ S2a and S2b surfaces amended	19.06.23
B	MC	Minor updates	Jly 23
A	MC	Updates to the legend	19.06.23

GENERAL NOTES

- This drawing is the copyright of tpm landscape Ltd and cannot be reproduced in any form without the consent of the company.
- This drawing is to be read in conjunction with detail landscape drawings, details and specification.
- This drawing is to be read in conjunction with all relevant Architects', Engineer's, Specialists, Bills of Quantities and Specifications.
- The insertion of any firm or proprietary brand on this drawing is an indication of the class or quality required and does not exclude the use of alternative materials that are equal in performance, quality and appearance, provided that they have been approved in writing by the Landscape Architect.
- The Contractor is responsible for accurately ascertaining the position of underground services and responding to all relevant service easement requirements.
- All dimensions are in millimetres unless stated otherwise, for the purposes of construction this drawing must not be scaled and only written dimensions used. Written and scaled dimensions to be checked on site, any discrepancies reported prior to work commencing. IF IN DOUBT PLEASE ASK.
- All work and materials are to be in accordance with the relevant British Standards and Code of Practice.
- All Proprietary products are to be used strictly in accordance with the manufacturer's instructions and details.

Client
Axis-Re

Project
Tariff Street, Manchester

Description
Hardworks

Status
For Approval

Scale @ A3 1:250	Drawn MC	Checked CT	Date 16.06.23
Job number 4267	Drawing number 104	Revision E	

tpm landscape
chartered landscape architects

address: 4th Floor Studio 10 Little Lever St Manchester M1 1HR
tel: 0161 235 0600 fax 0601 email info@tpmlandscape.co.uk