


0m 1m 2m 3m 4m 5m


VISUAL SCALE 1:100 @ A3

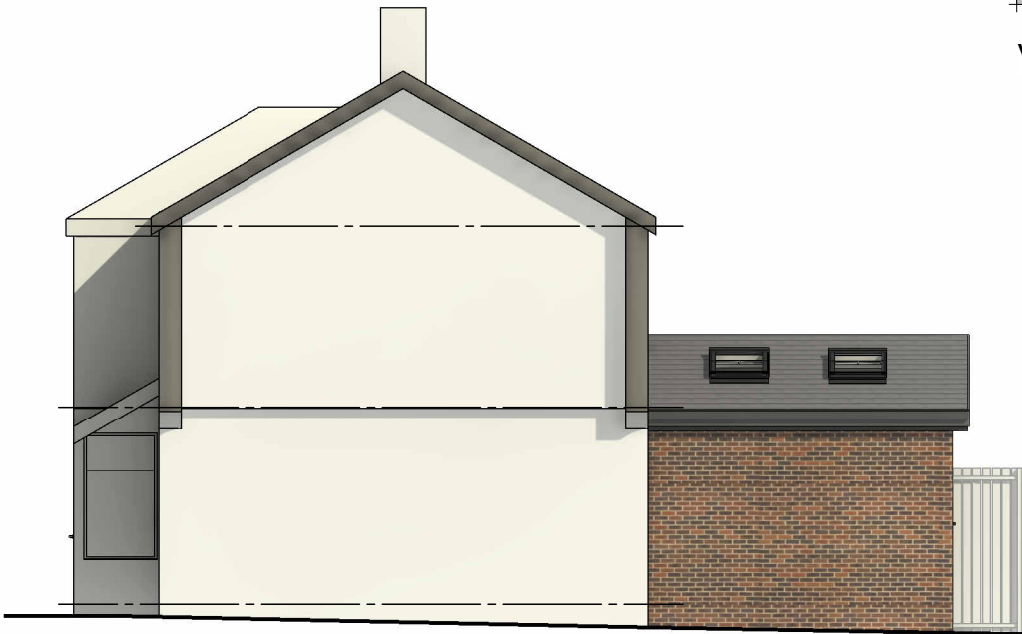

01_P-Elevation
1 : 100




02_P-Elevation
1 : 100

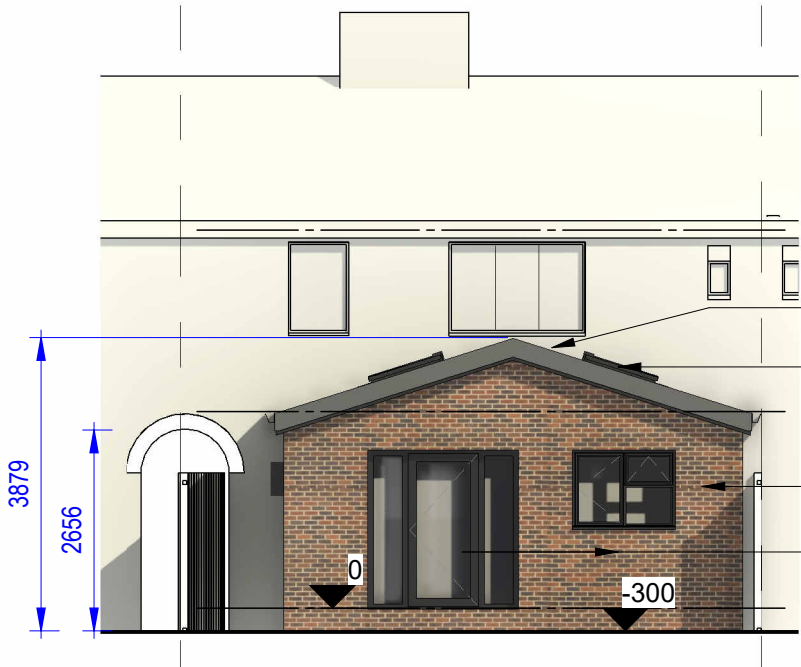

03_P-Elevation
1 : 100

Flat roof tiles
Roof windows
Brick to match existing
Upvc door with side windows

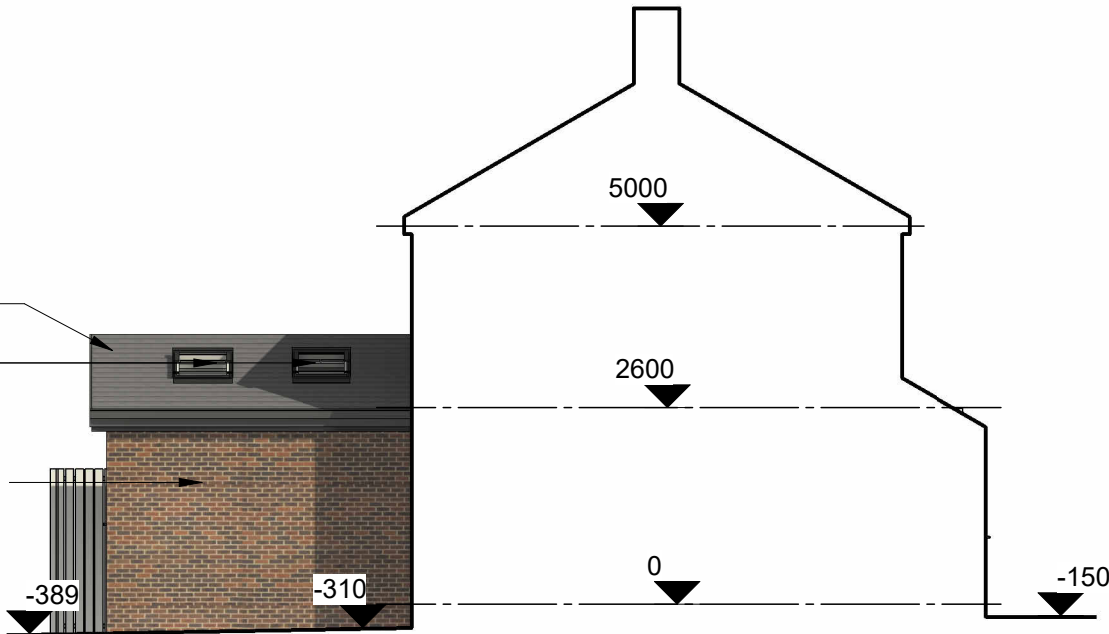

04_P-Elevation
1 : 100

COPYRIGHT © ALL RIGHTS RESERVED BY VIKAS ALYAS LTD. DO NOT SCALE FROM DRAWING. DRAWING INDICATES DESIGN INTENT ONLY. REPORT ANY DISCREPANCIES TO CLIENT / VA LTD. NOT TO BE USED FOR CONSTRUCTION UNLESS STATED SO. TO BE READ IN CONJUNCTION WITH OTHER DRAWINGS OR SPECIFICATION WHERE PROVIDED.



0161 511 8479

vikas@architek.uk
916 Stockport Road, Levenshulme, Manchester, M19 3AB

No.	Description	Date
P1	Issue to Planning	10.01.2024

PROJECT		ADDRESS		CLIENT	
Single storey rear extension		54 Symond Rd, Manchester M9 6QS		Philomena Obazee	
Manchest		SHEET		Date	Scale (@ A3)
Manchester City Council		Proposed Elevations		16.01.2024	1 : 100
PURPOSE OF ISSUE		DRAWING NUMBER		Project number	REV
Planning		A104		1255	P1
				Drawn by	
				VA	
				Checked by	
				VA	