



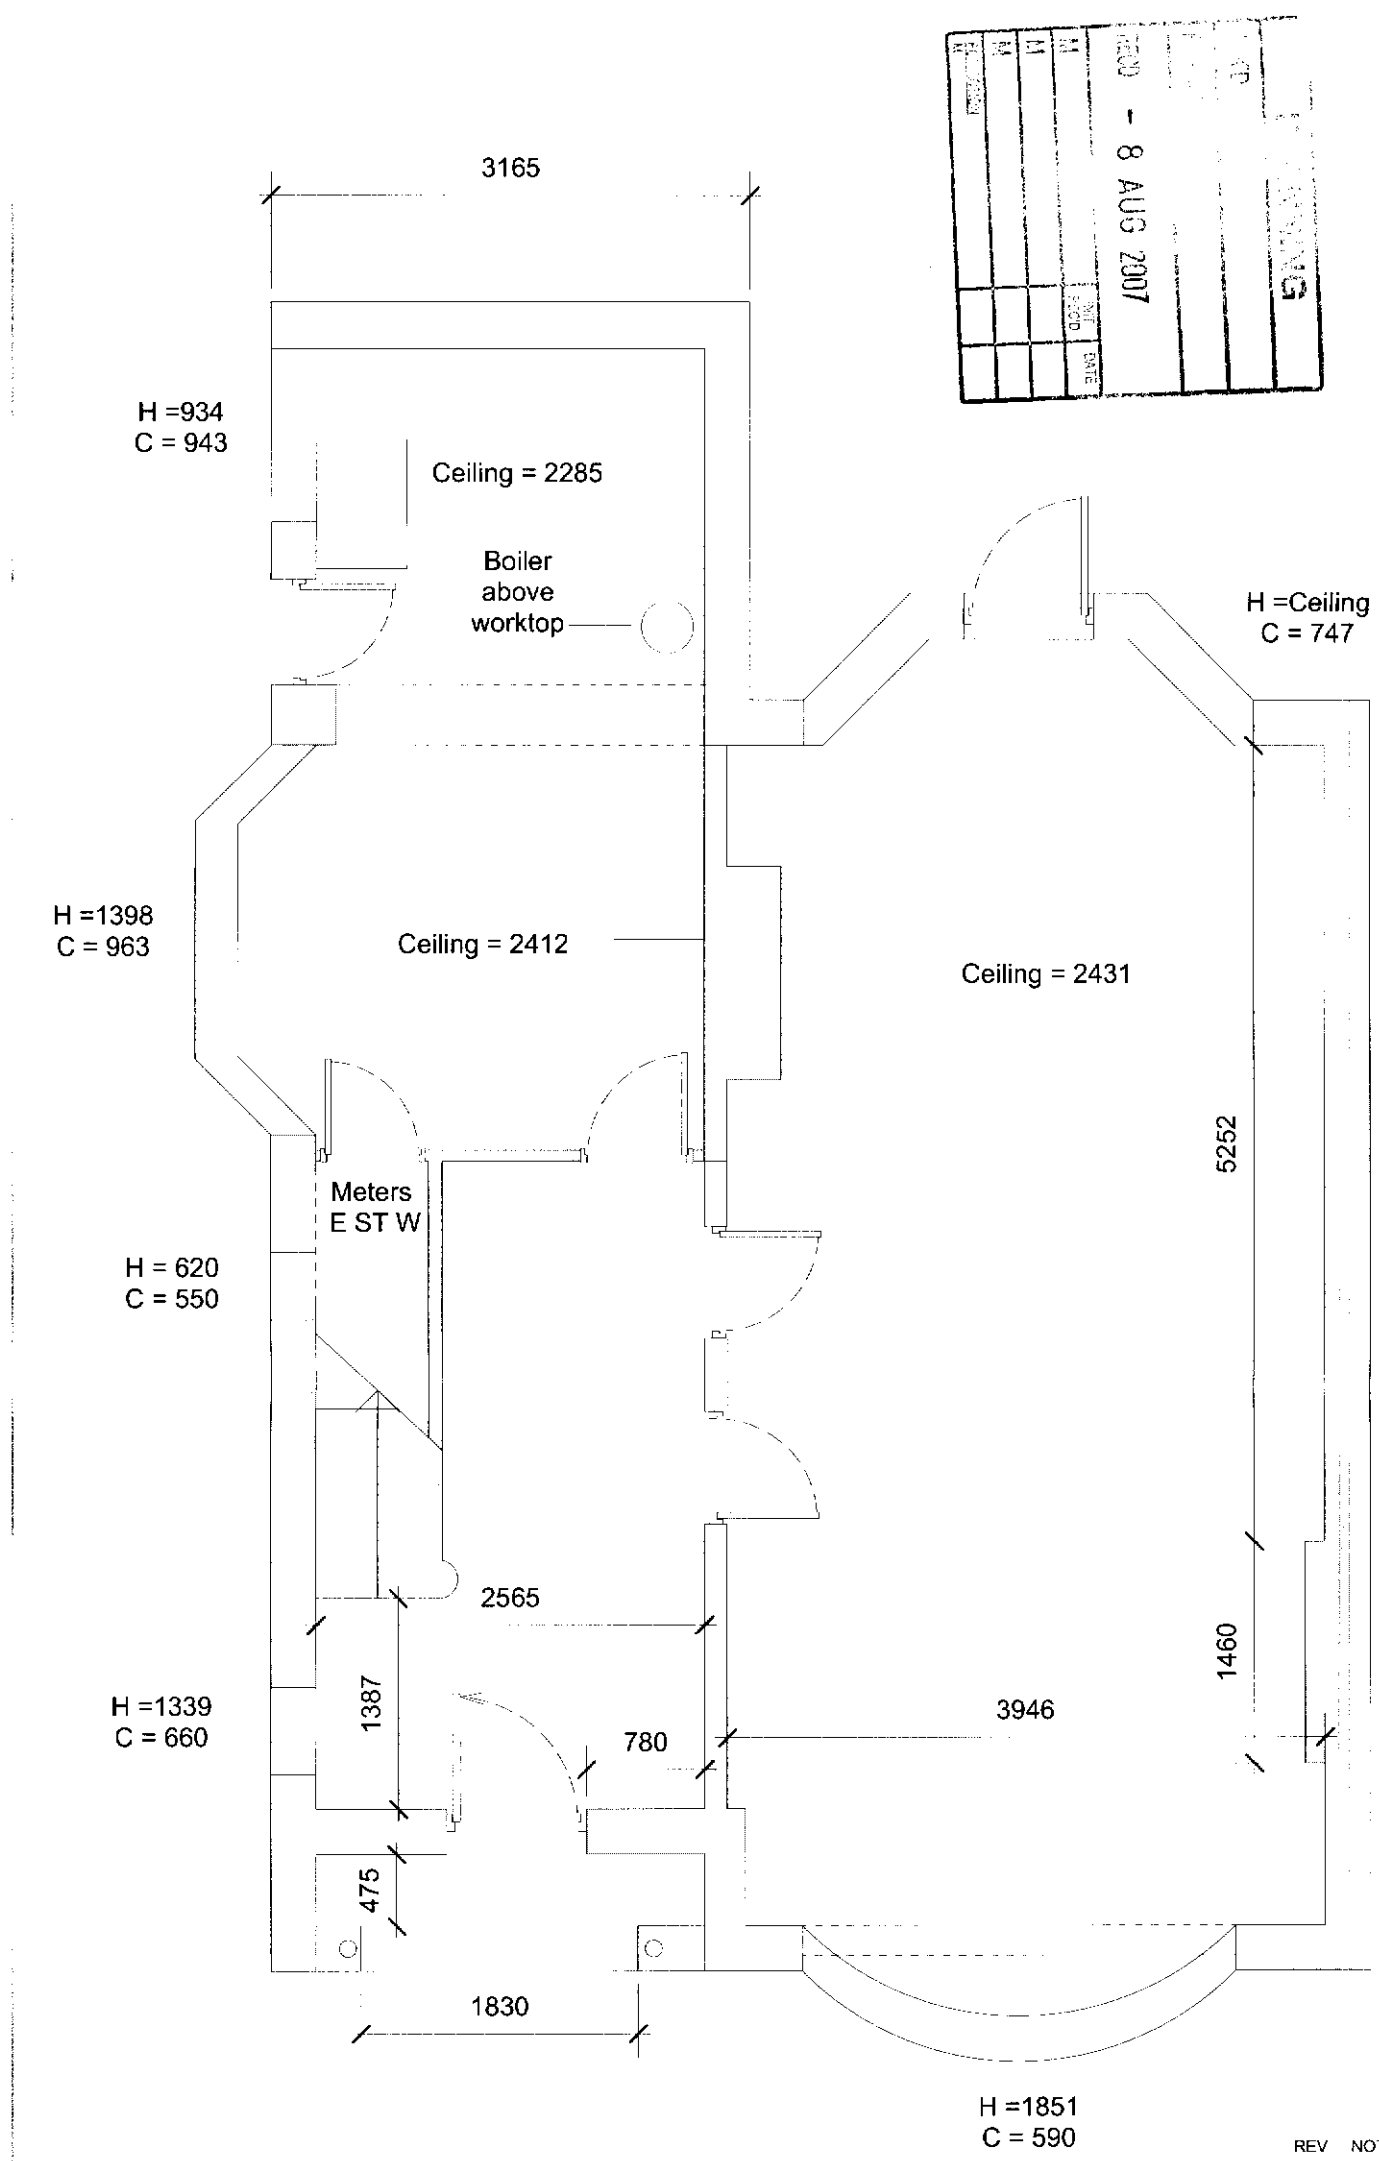

Existing Ground Floor Plan

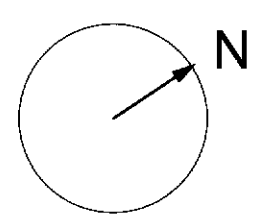

REV NOTE DATE

Notes
On no account may this drawing be scaled. Any discrepancies to be reported to the architect immediately. The contractor must check all dimensions on site. This drawing may not be copied without the prior permission of the architect.
1/. All dimensions in MM


2/.

Gonstead Clinic
628 Wilmslow Road

AB167/SUR/01 Existing Ground Floor Plan
1:50 @A3 26th July 07



Architects Britch
120 Grosvenor Street
All Saints
Manchester M1 7HL
T 0161 273 3900
E office@architectsbritch.co.uk

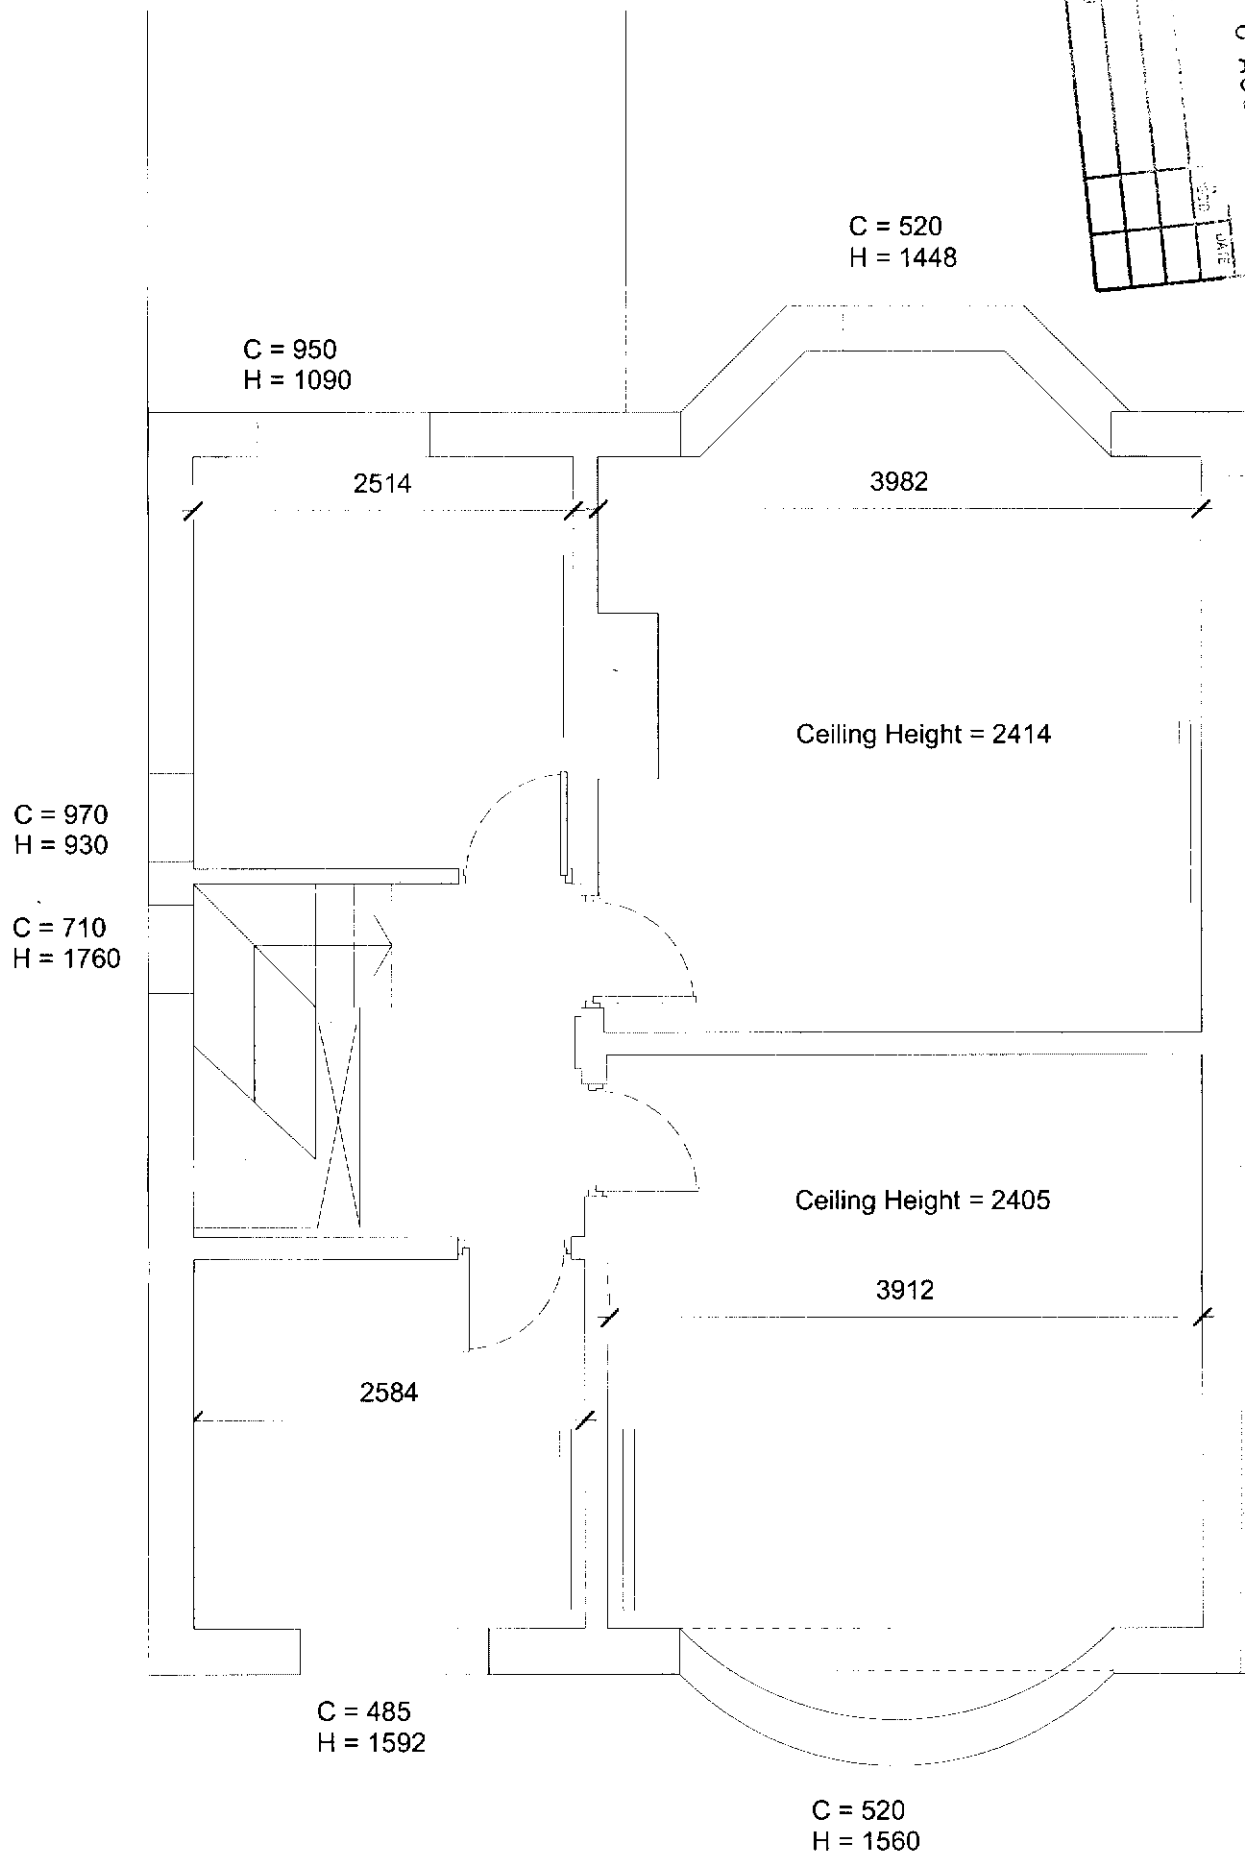

REV	NOTE	DATE
1/	All dimensions in MM	8 AUG 2007

REV NOTE DATE

Notes
On no account may this drawing be scaled. Any discrepancies to be reported to the architect immediately. The contractor must check all dimensions on site. This drawing may not be copied without the prior permission of the architect.

1/. All dimensions in MM


2/.

Gonstead Clinic
628 Wilmslow Road

AB167/SUR/02 Existing First Floor Plan
1:50 @A3 26th July 07

Architects Britch
120 Grosvenor Street
All Saints
Manchester M1 7HL
T 0161 273 3900

E office@architectsbritch.co.uk

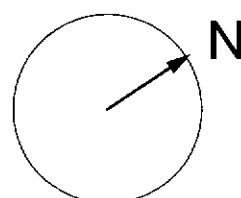

Existing First Floor Plan