


STEEL FRAME TO BE SET TO THE
INSIDE FACE OF THE MAIN
TIMBER STRUCTURE

SECTION OF STONE CILL AND
RAILINGS REMOVED FROM
CENTRE SECTION TO BE USED TO
RE-INSTATE SAME EITHER SIDE
LEFT HAND ENTRANCE

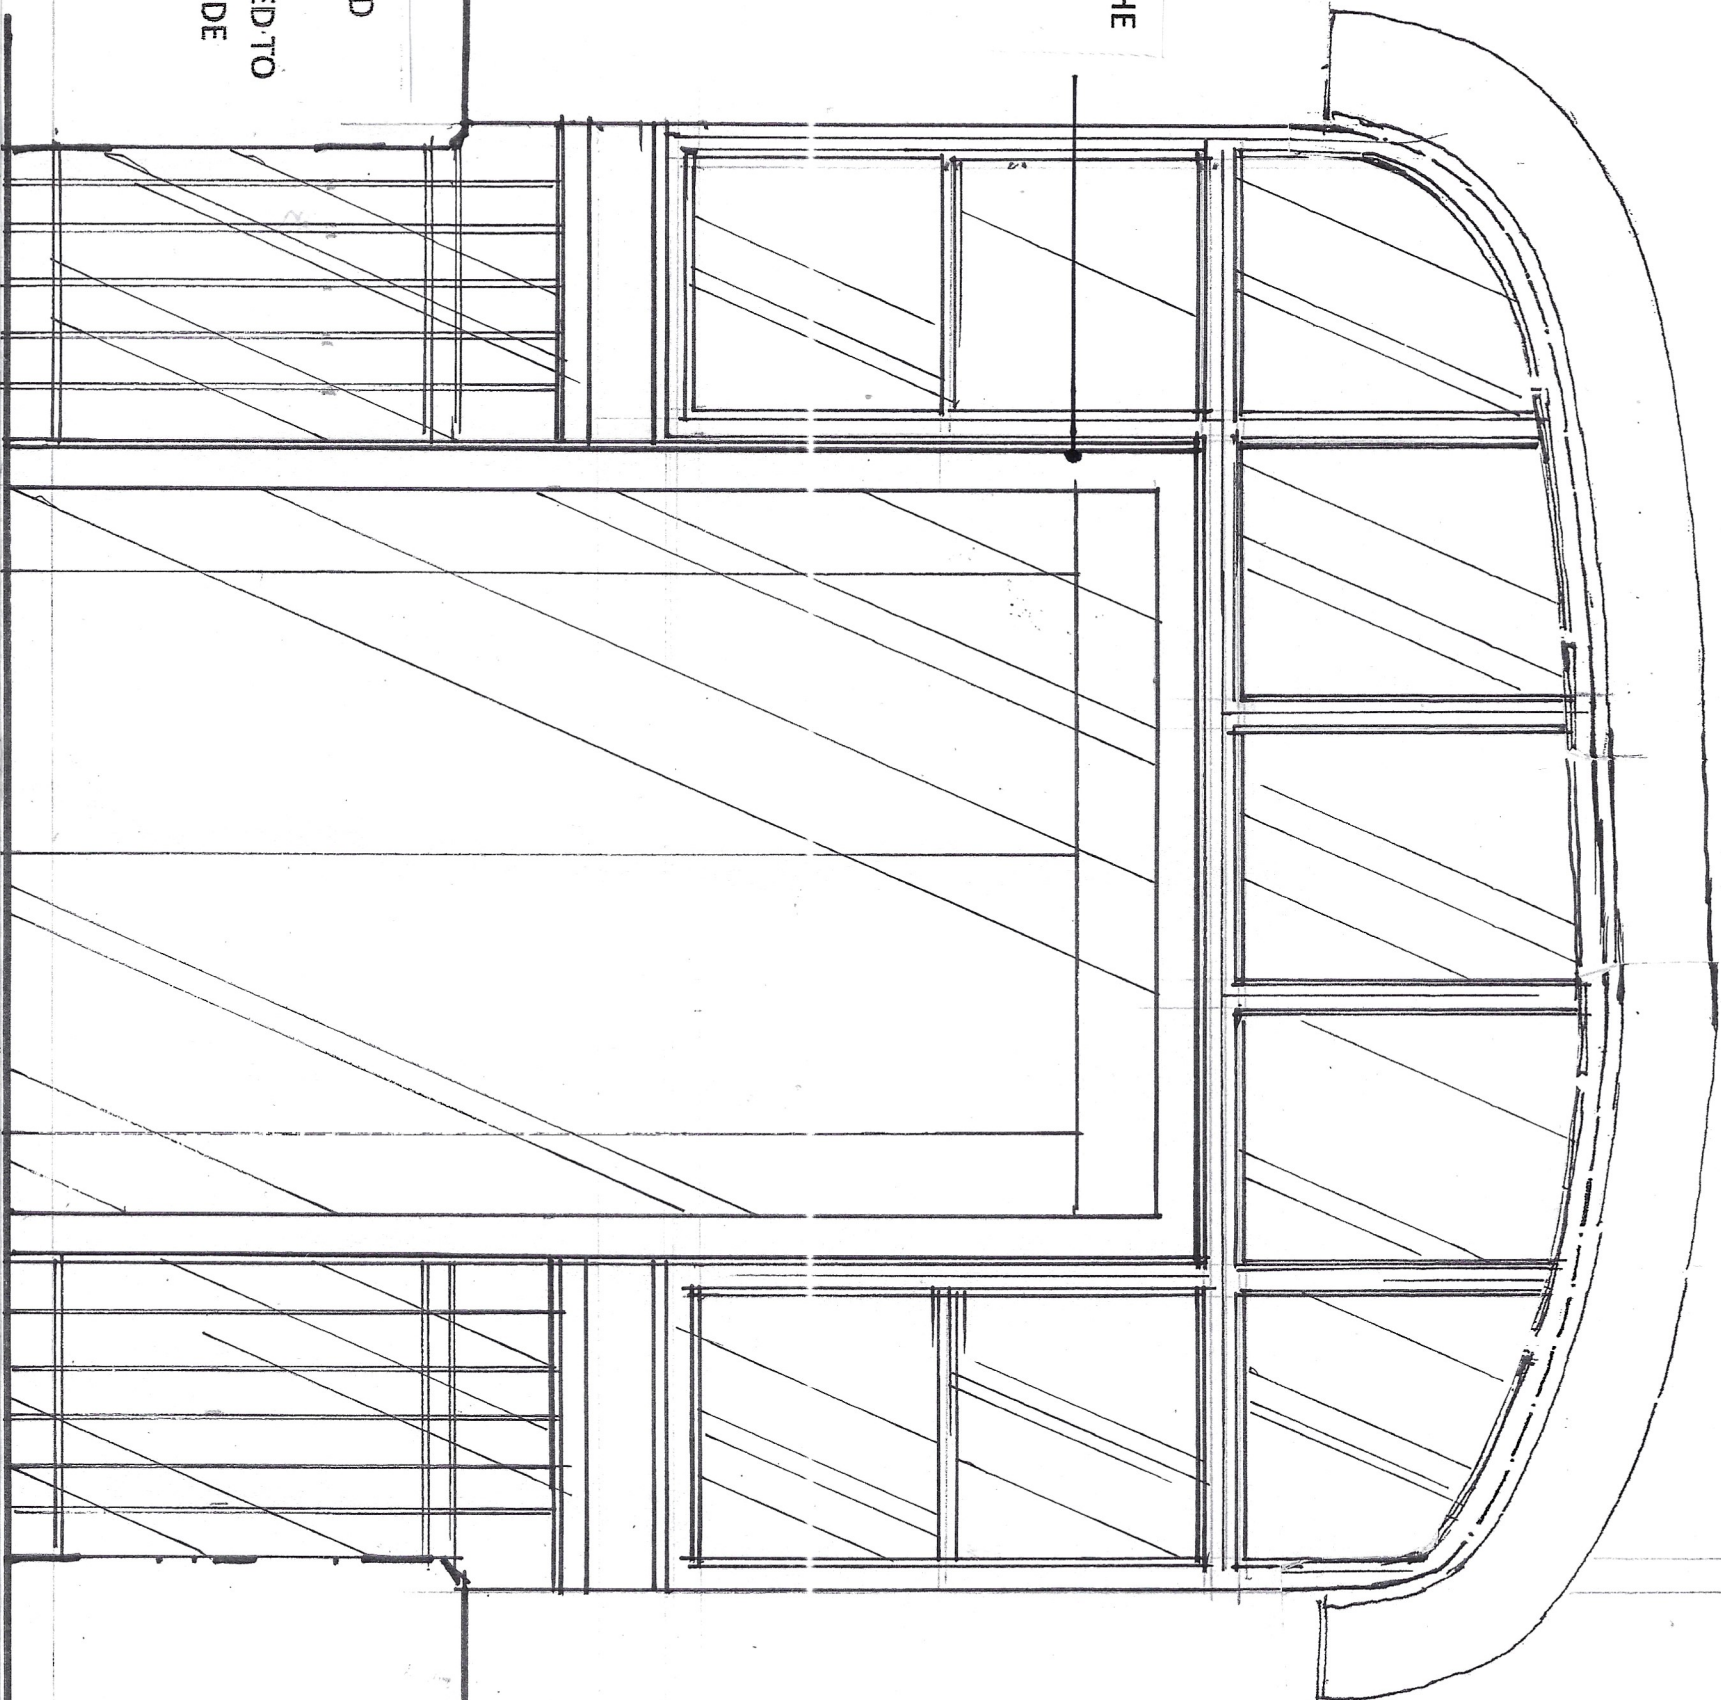

DOOR FRAME AND DOORS TO BE
SET OUT RELATIVE TO EXISTING
TIMBER FRAME AND GLAZING

EXISTING TIMBER FRAME WITH
GLAZING TO BE RETAINED

100MM X 150MM MILD STEEL
BOX FRAME, FINISH – RAL
COLOUR TO MATCH EXISTING
TIMBER FRAMES

PATENT GLAZING DOOR AND
SIDE WINGS ALL BY SPECIALIST

EXISTING RAILINGS AND STONE
CILL TO BE RETAINED IN PART

DRG NO. RS / 07 / 24

PROPOSED NEW
ENTRANCE DOORS

BLOOM STREET
1/20 @ A3