




DWG INFO: C:\USERS\CHRICCORRIGAN\DW CONSULTING ENGINEERS\LP\ONEDRIVE - DATA\DW\LP\DW.LIP\JBS\DW229 ST JAMES PROTECTED CORRIDOR.DWG\DW229-S-01-LS 09-G

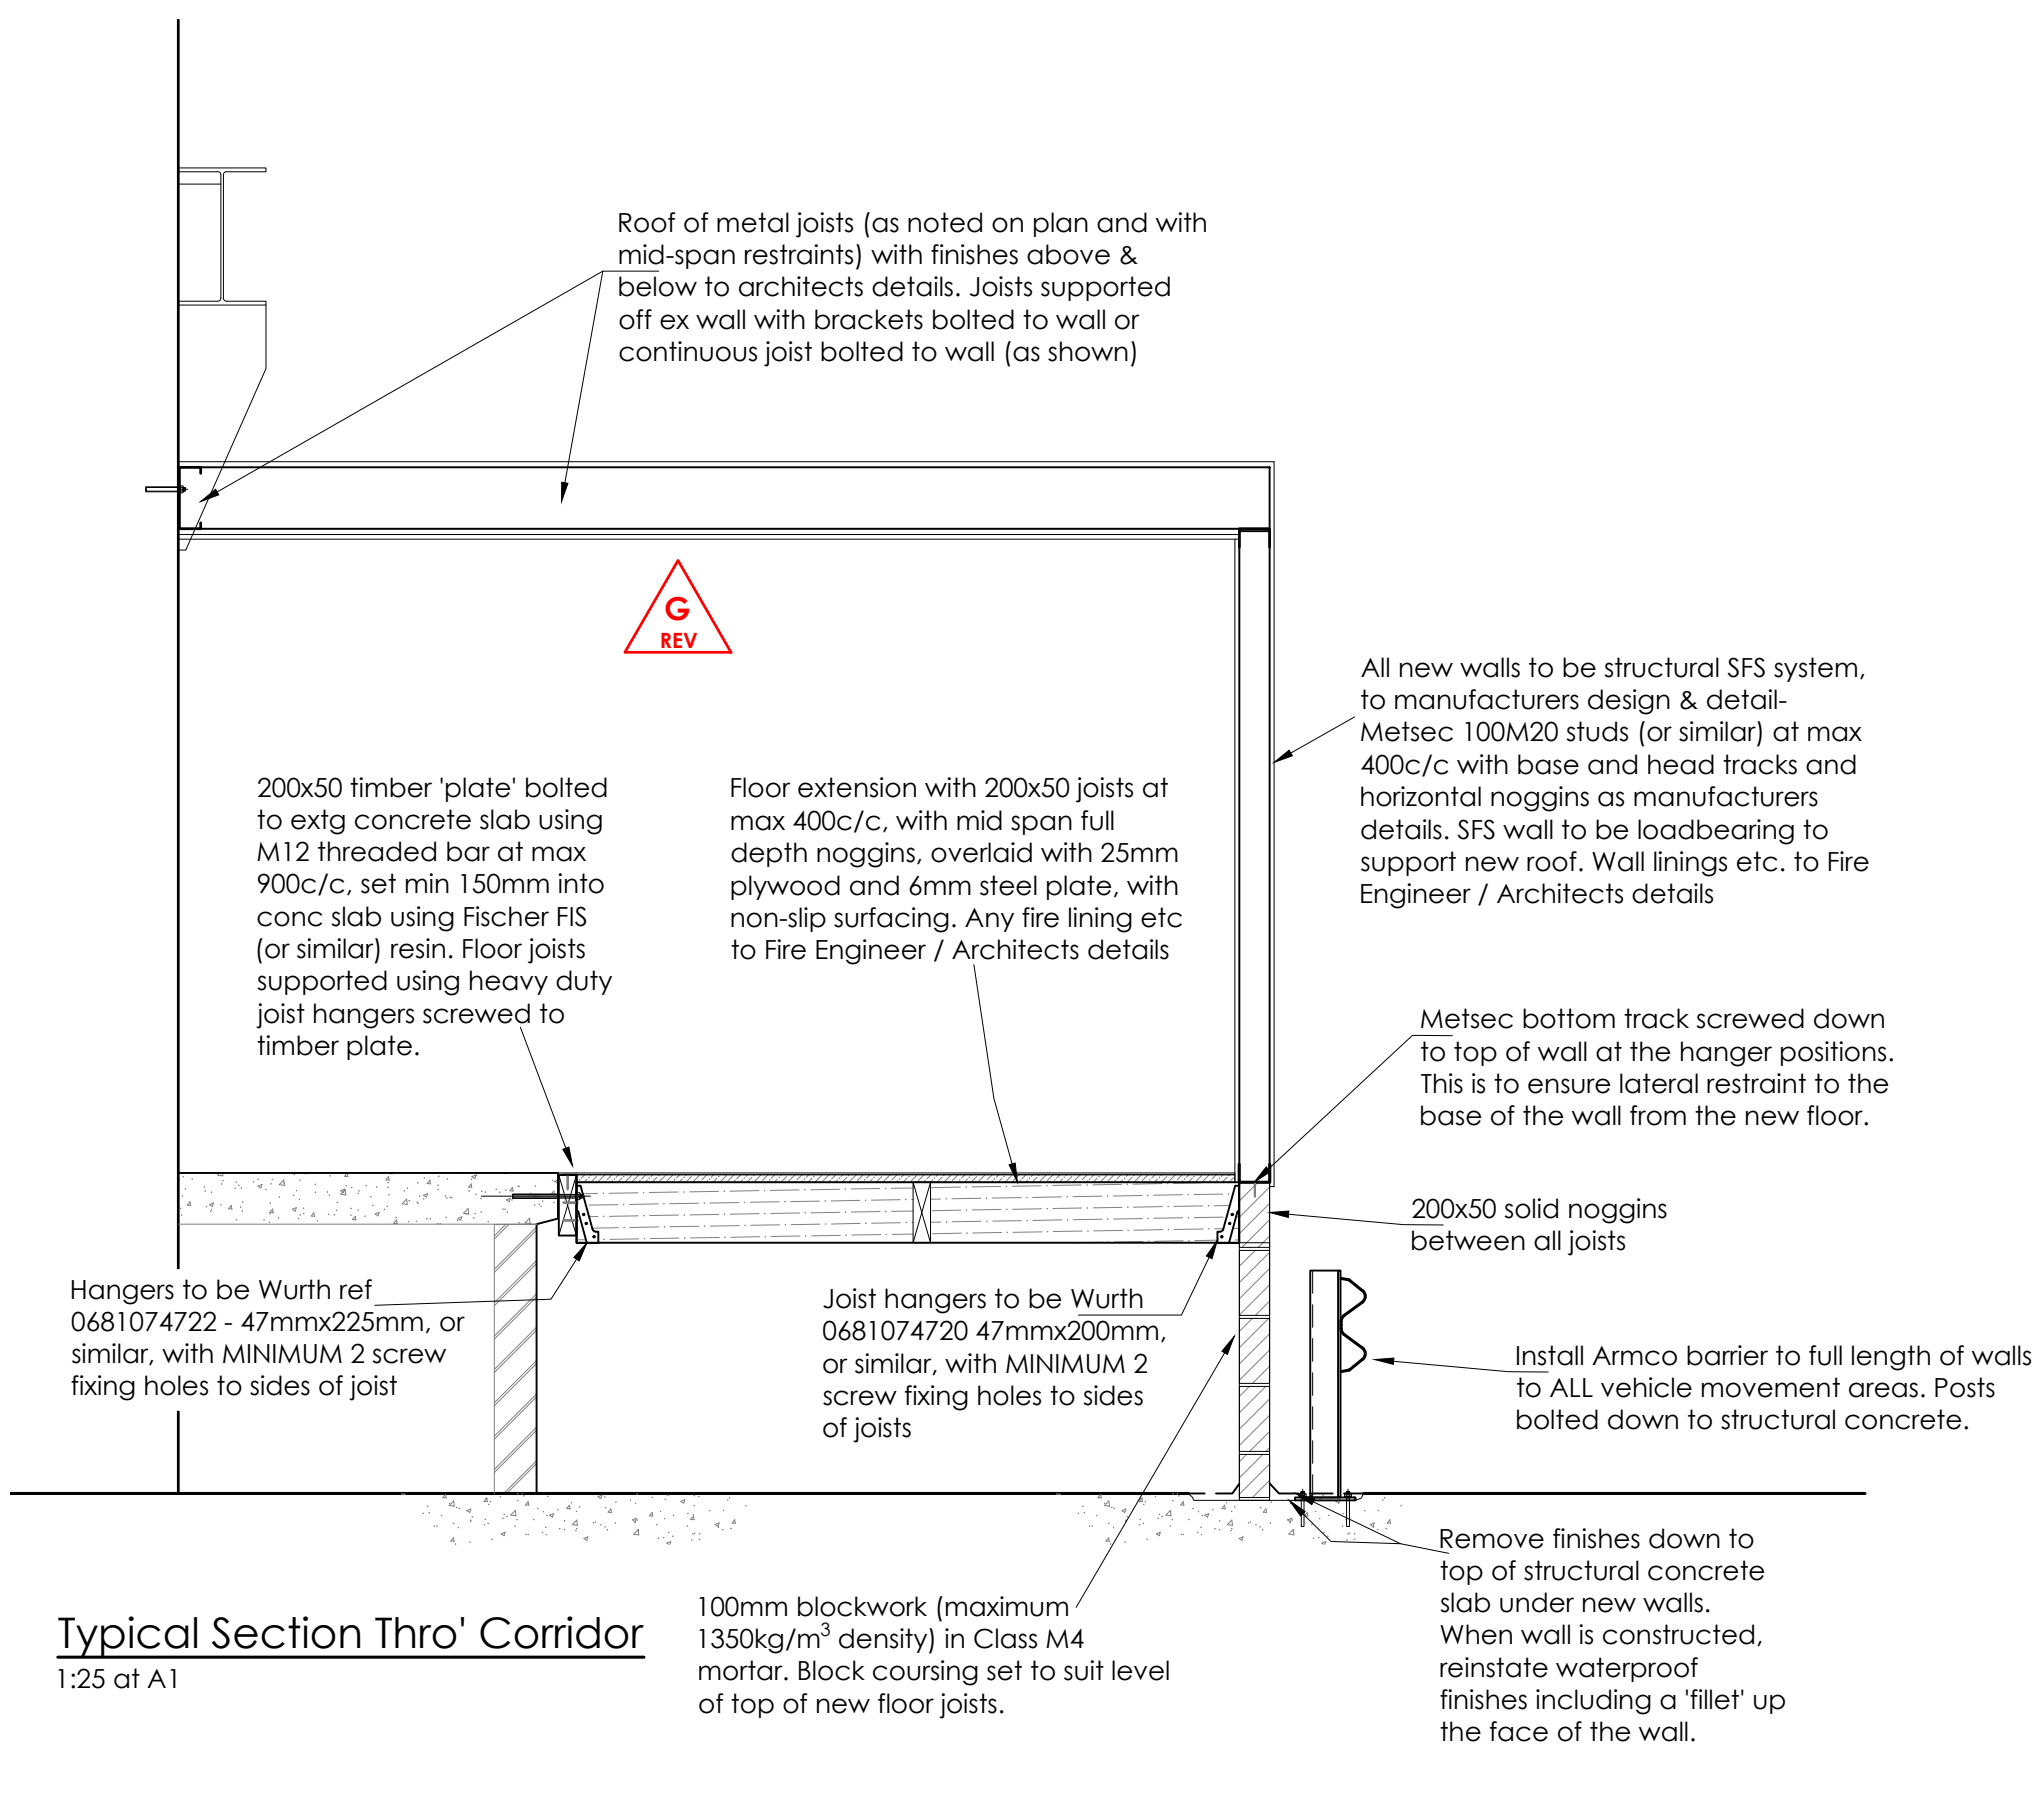

Typical Section Thro' Corridor
1:25 at A1

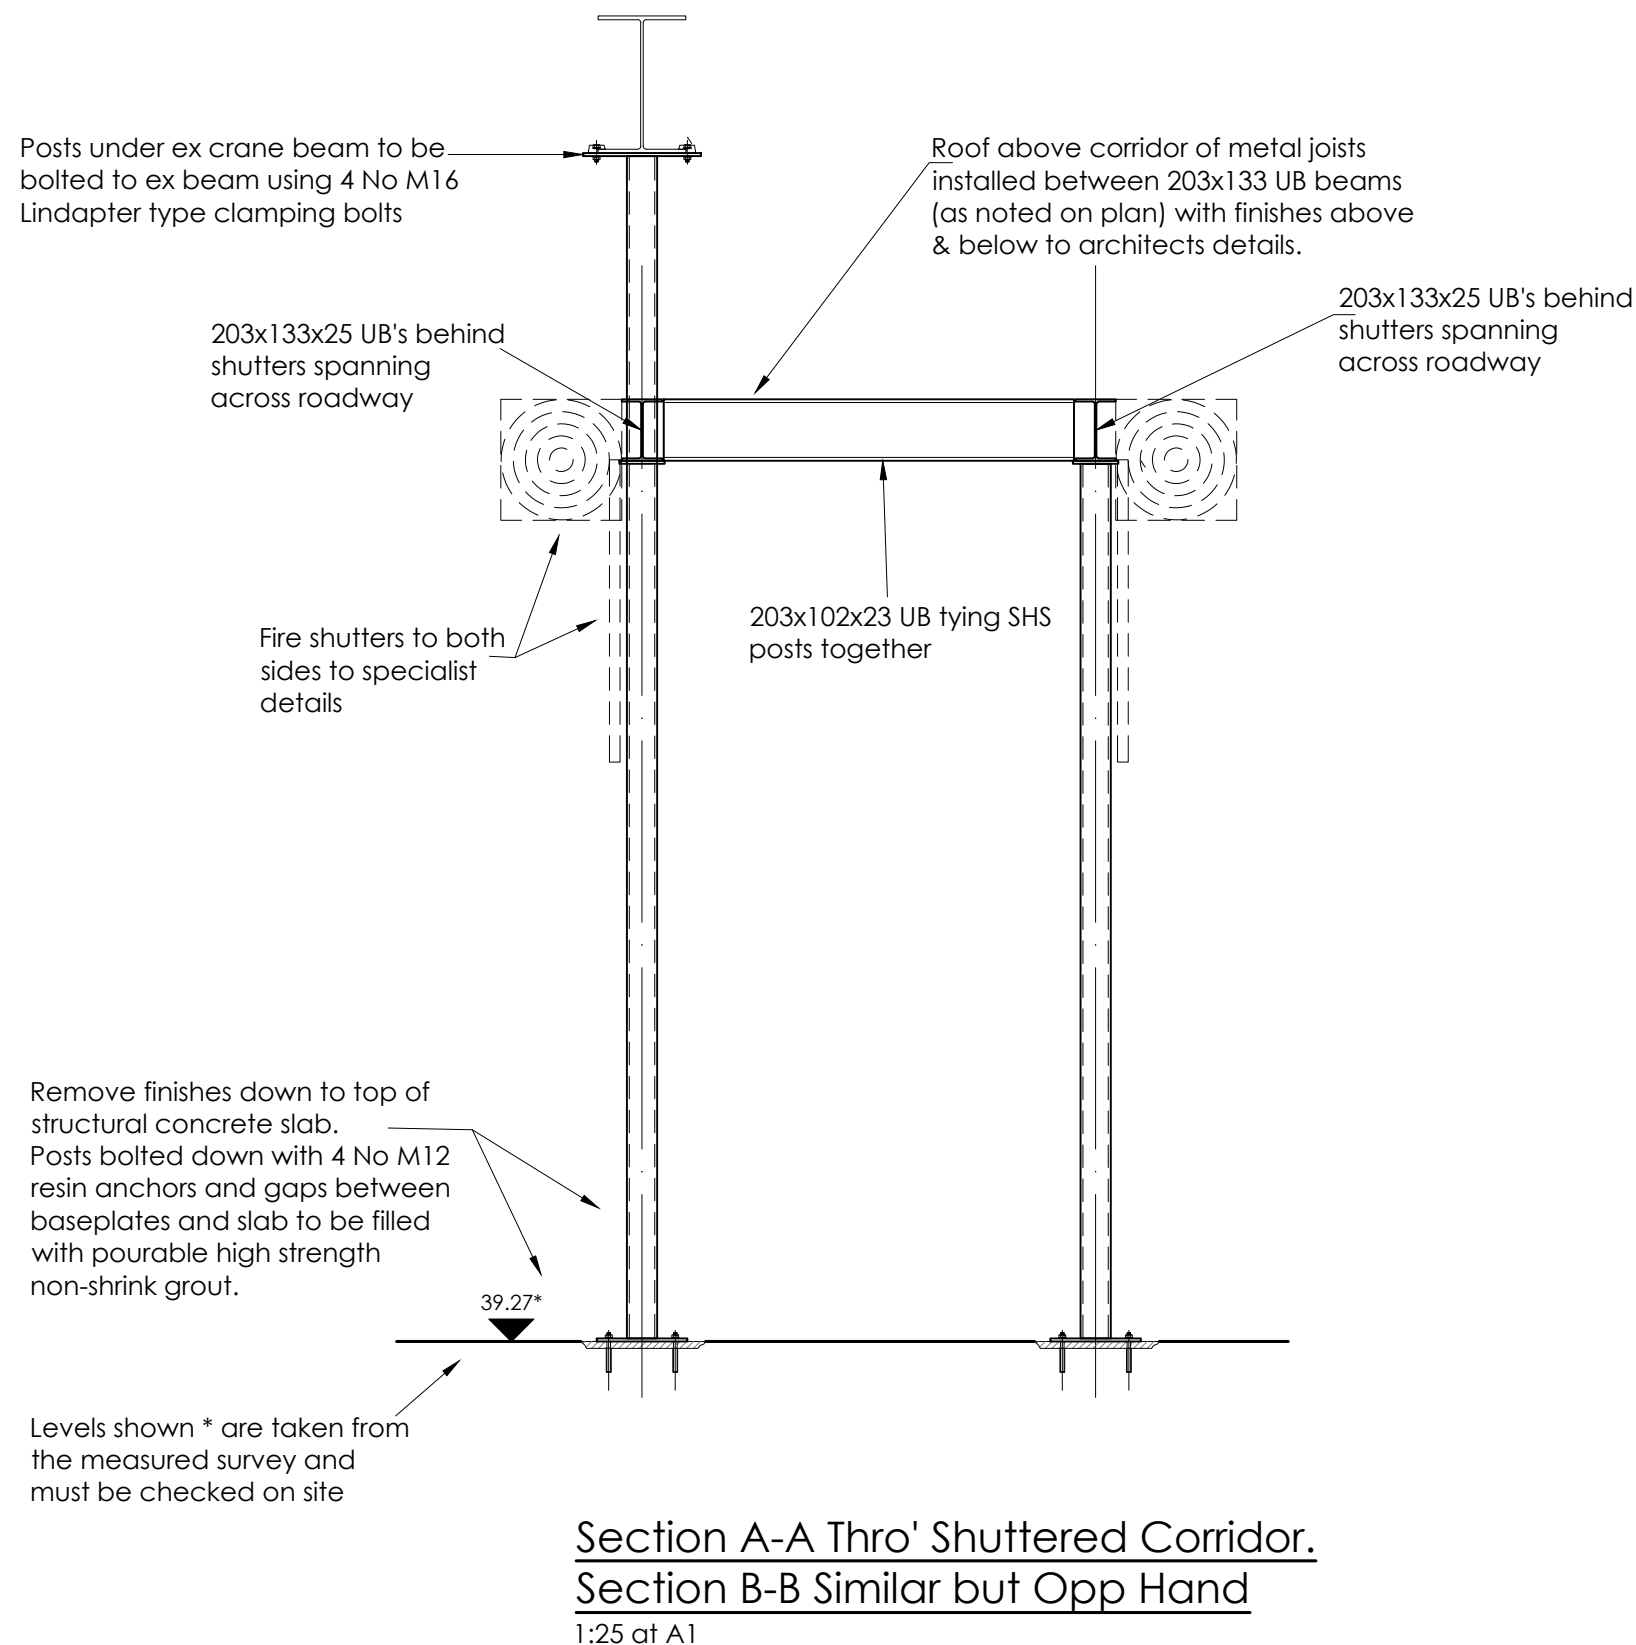

Section A-A Thro' Shuttered Corridor.
Section B-B Similar but Opp Hand
1:25 at A1

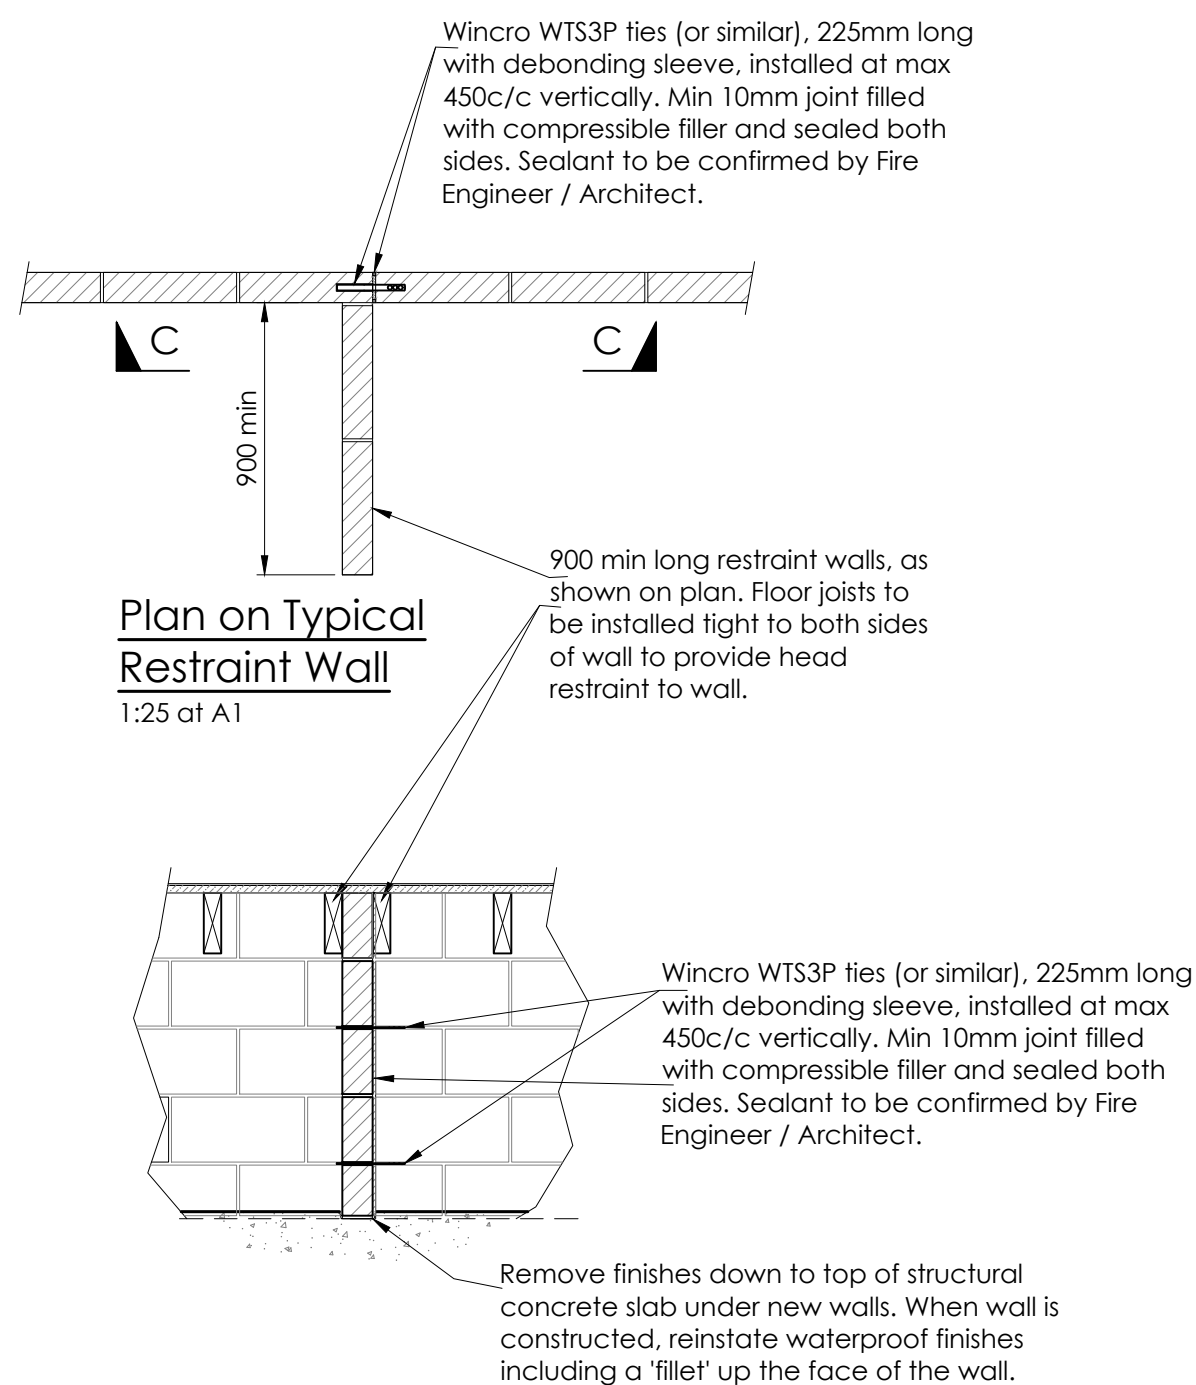

Plan on Typical
Restraint Wall
1:25 at A1

Section C-C on Restraint Wall
1:25 at A1

GENERAL NOTES

Do not scale this drawing.
Contractor to check all dimensions and report all errors and omissions to the Engineer.

- All setting out to architects details.
- All fire protection to architect / fire engineers details.
- All new blockwork to be 7.3N strength, medium density (MAX 1350kg/m³ density) laid in Class M4 mortar.
- Movement joints in blockwork typically as drawn (located above structural beams below). Sealant to joints to be in accordance with Fire Engineer / Architects details.
- Cold rolled walls and roof to manufacturers design and details. Sizes shown on this drawing are indicative.
- New roof structure is designed for an imposed loading of 1.5 kN/m²
- New protected corridor is designed for an imposed loading of 4 kN/m²

Rev	Detail	By	Auth	Date
Revisions				
G	Corridor Section corrected.			11.12.23
F	Section A-A corrected.			30.11.23
E	Corridor height reduced and lining wall removed. Note changed re: clamping shutter posts to beams.			20.11.23
D	Redrawn			6.6.23
C	Redrawn			10.5.23
B	C-C removed			28.9.22
A	Fully updated and sections added			19.8.22

DW Consulting LLP

Marland House
Marland Road
Sole, N33 5AQ

Horbeam House
Horbeam Park
Hoolstone Road
Harrogate, HG2 8QT

Tel: 0161 969 4144
www.dwlip.com

Tel: 01423 855930

Client
bruntwood

Project
**St James Building
Protected Corridor**

Drawing Title
**Typical Section Thro'
Protected Corridor**

Drawing Status
preliminary

Project No. DW2329	Discipline S	Drawing No. 03
Scale 1:25	Sheet Size A1	Revision G
Date July 22	Drawn	Checked
	Auth	

© This drawing may not be copied without prior written permission