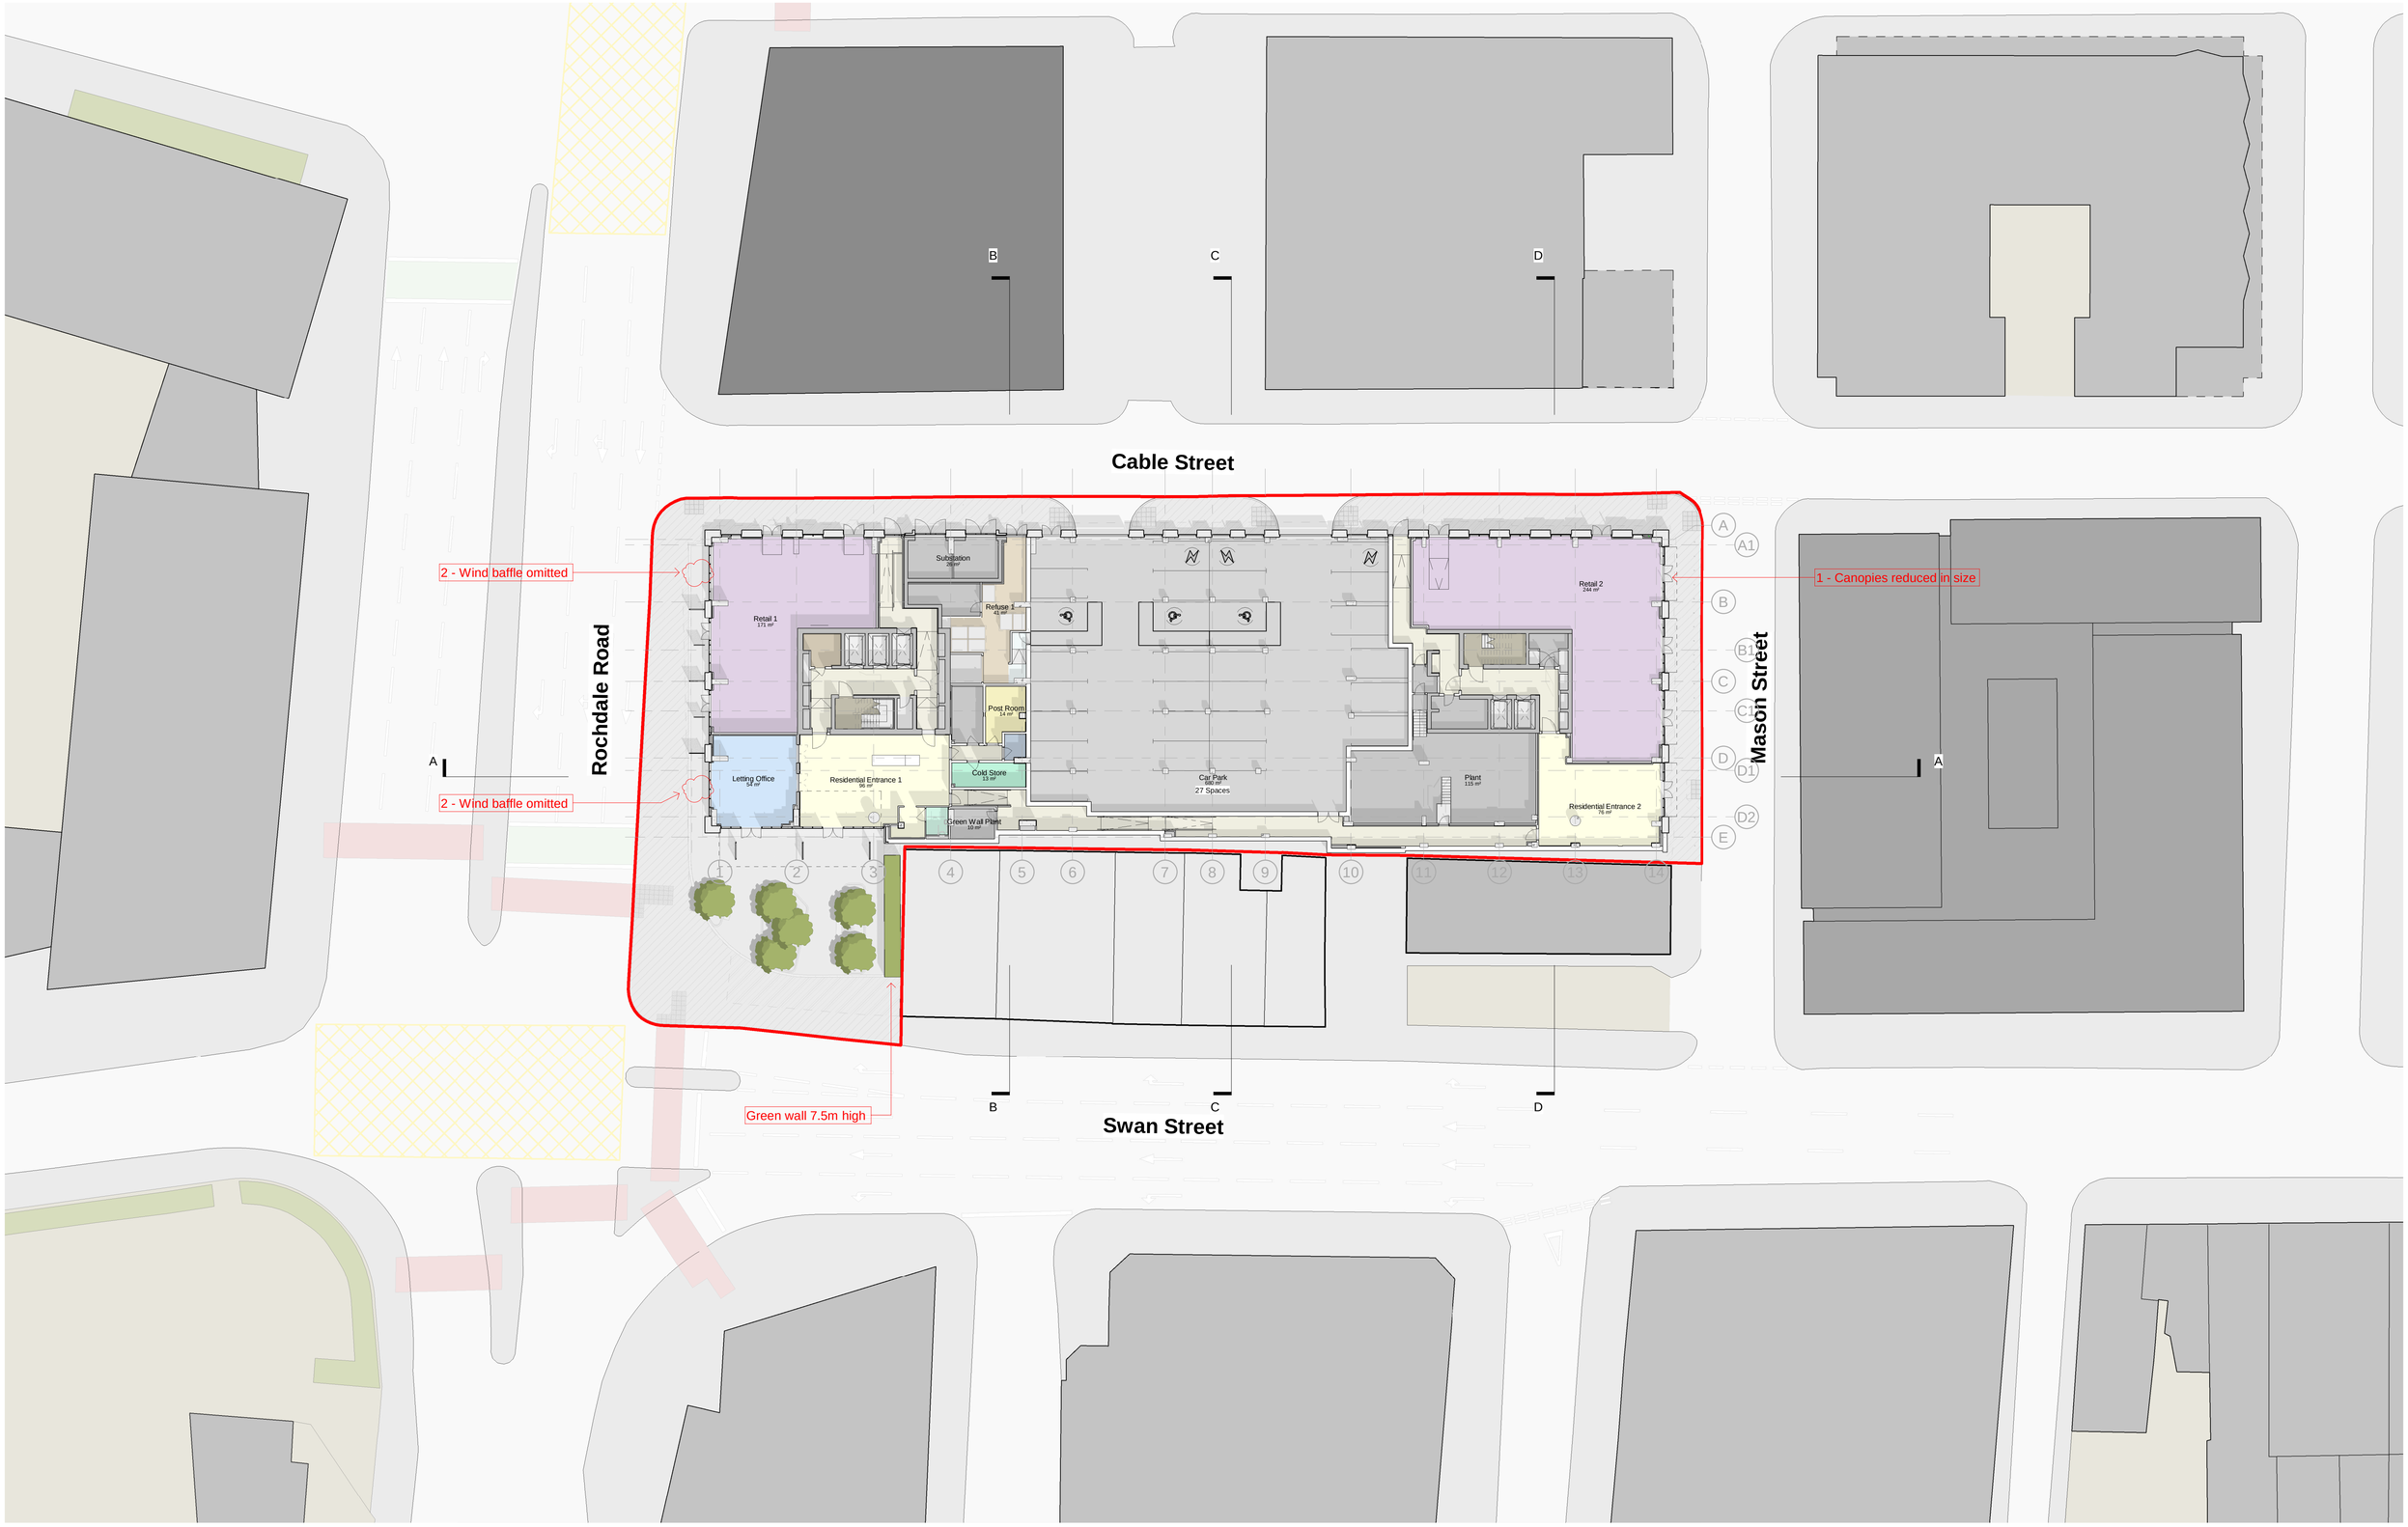


This drawing is copyright
Do not scale off dimensions.

All dimensions to be checked on site by contractor.

Contractor to report any dimensional discrepancies, errors or omissions prior to commencing on site.

Scale Bar 1:250 @ A1

0 1 2 5 10m

NORTH

Rev	Date	Description
00	2018-07-06	Issued for planning
01	2018-07-25	Updated landscaping proposals
02	2019-07-09	Updated Internal Arrangement - 00 & M0
03	2022-08-22	Non-material amendment
04	2023-06-19	Minor material amendment
05	2023-08-16	Wind mitigation baffle locations updated
06	2023-10-25	Revision notes added

Project Title
Swan House
2 Rochdale Road
Manchester

Status
Planning Issue

Drawing Title
General Arrangement Plan
Ground Level 00

Project No
10133

Scale
1:500 @ A3
1 : 250@ A1

Date
Jun 2018

SHP Drawing Code
32073-Z1-00-PL-A-B5D8-G200-0001

Revision
06

simpsonhaugh

Manchester
+44 (0)161 835 2345

London
+44 (0)20 7549 4000

© SimpsonHaugh and Partners 2021