
Site Location Plan 1:1000

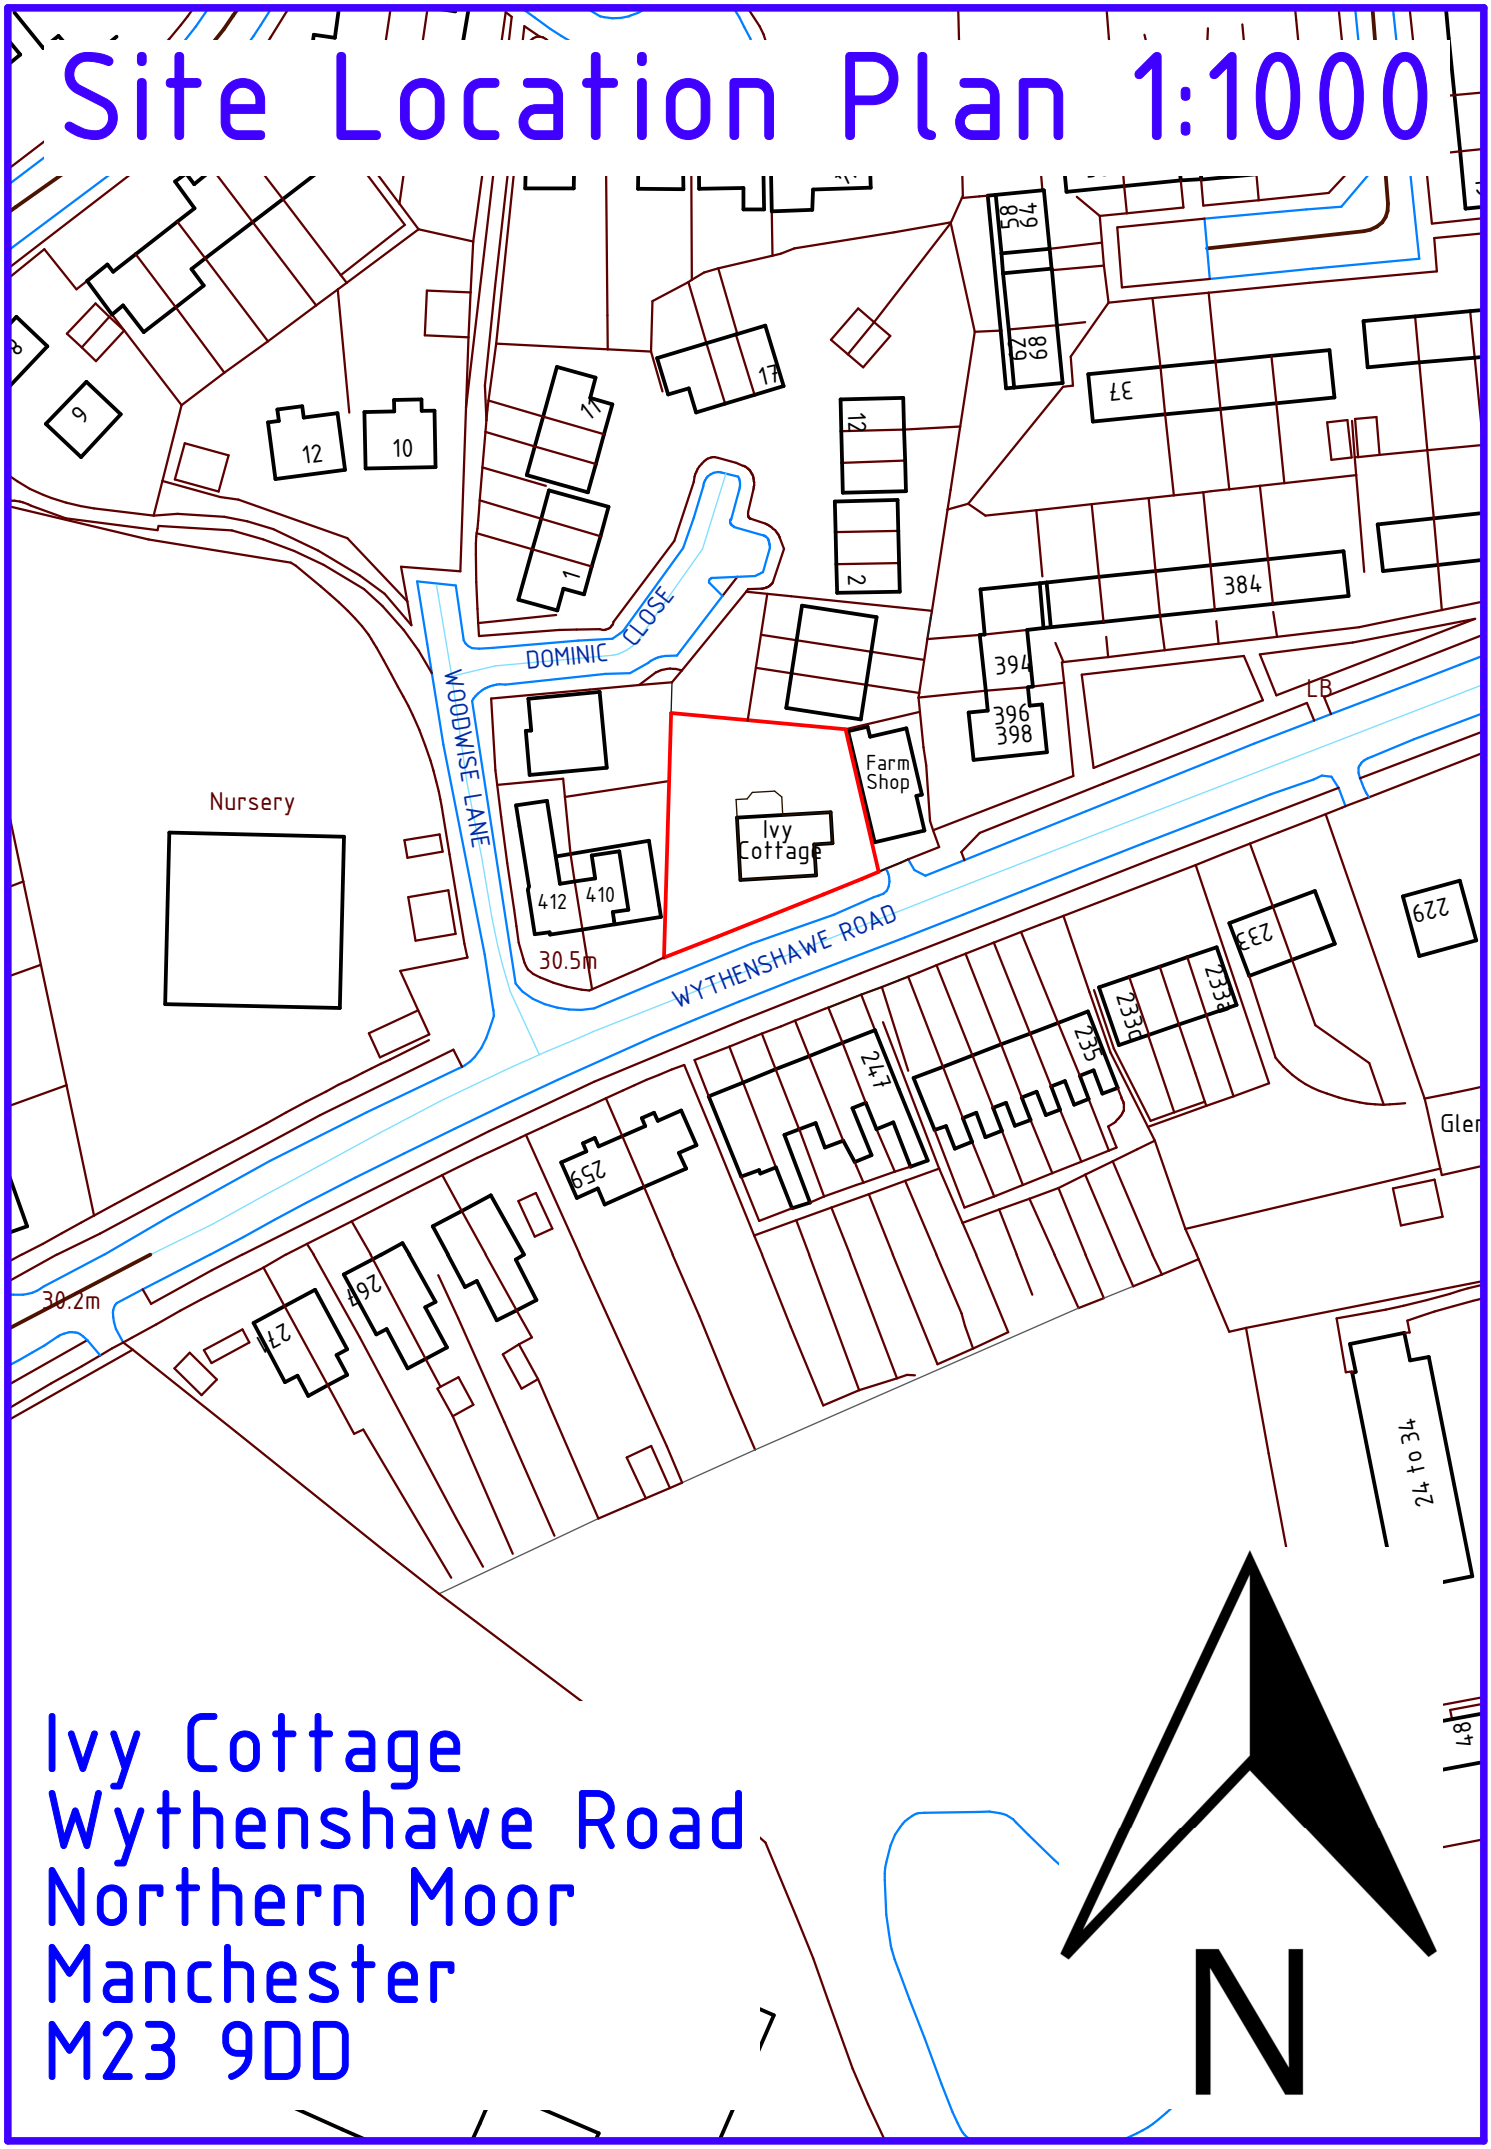

Ivy Cottage
Wythenshawe Road
Northern Moor
Manchester
M23 9DD