

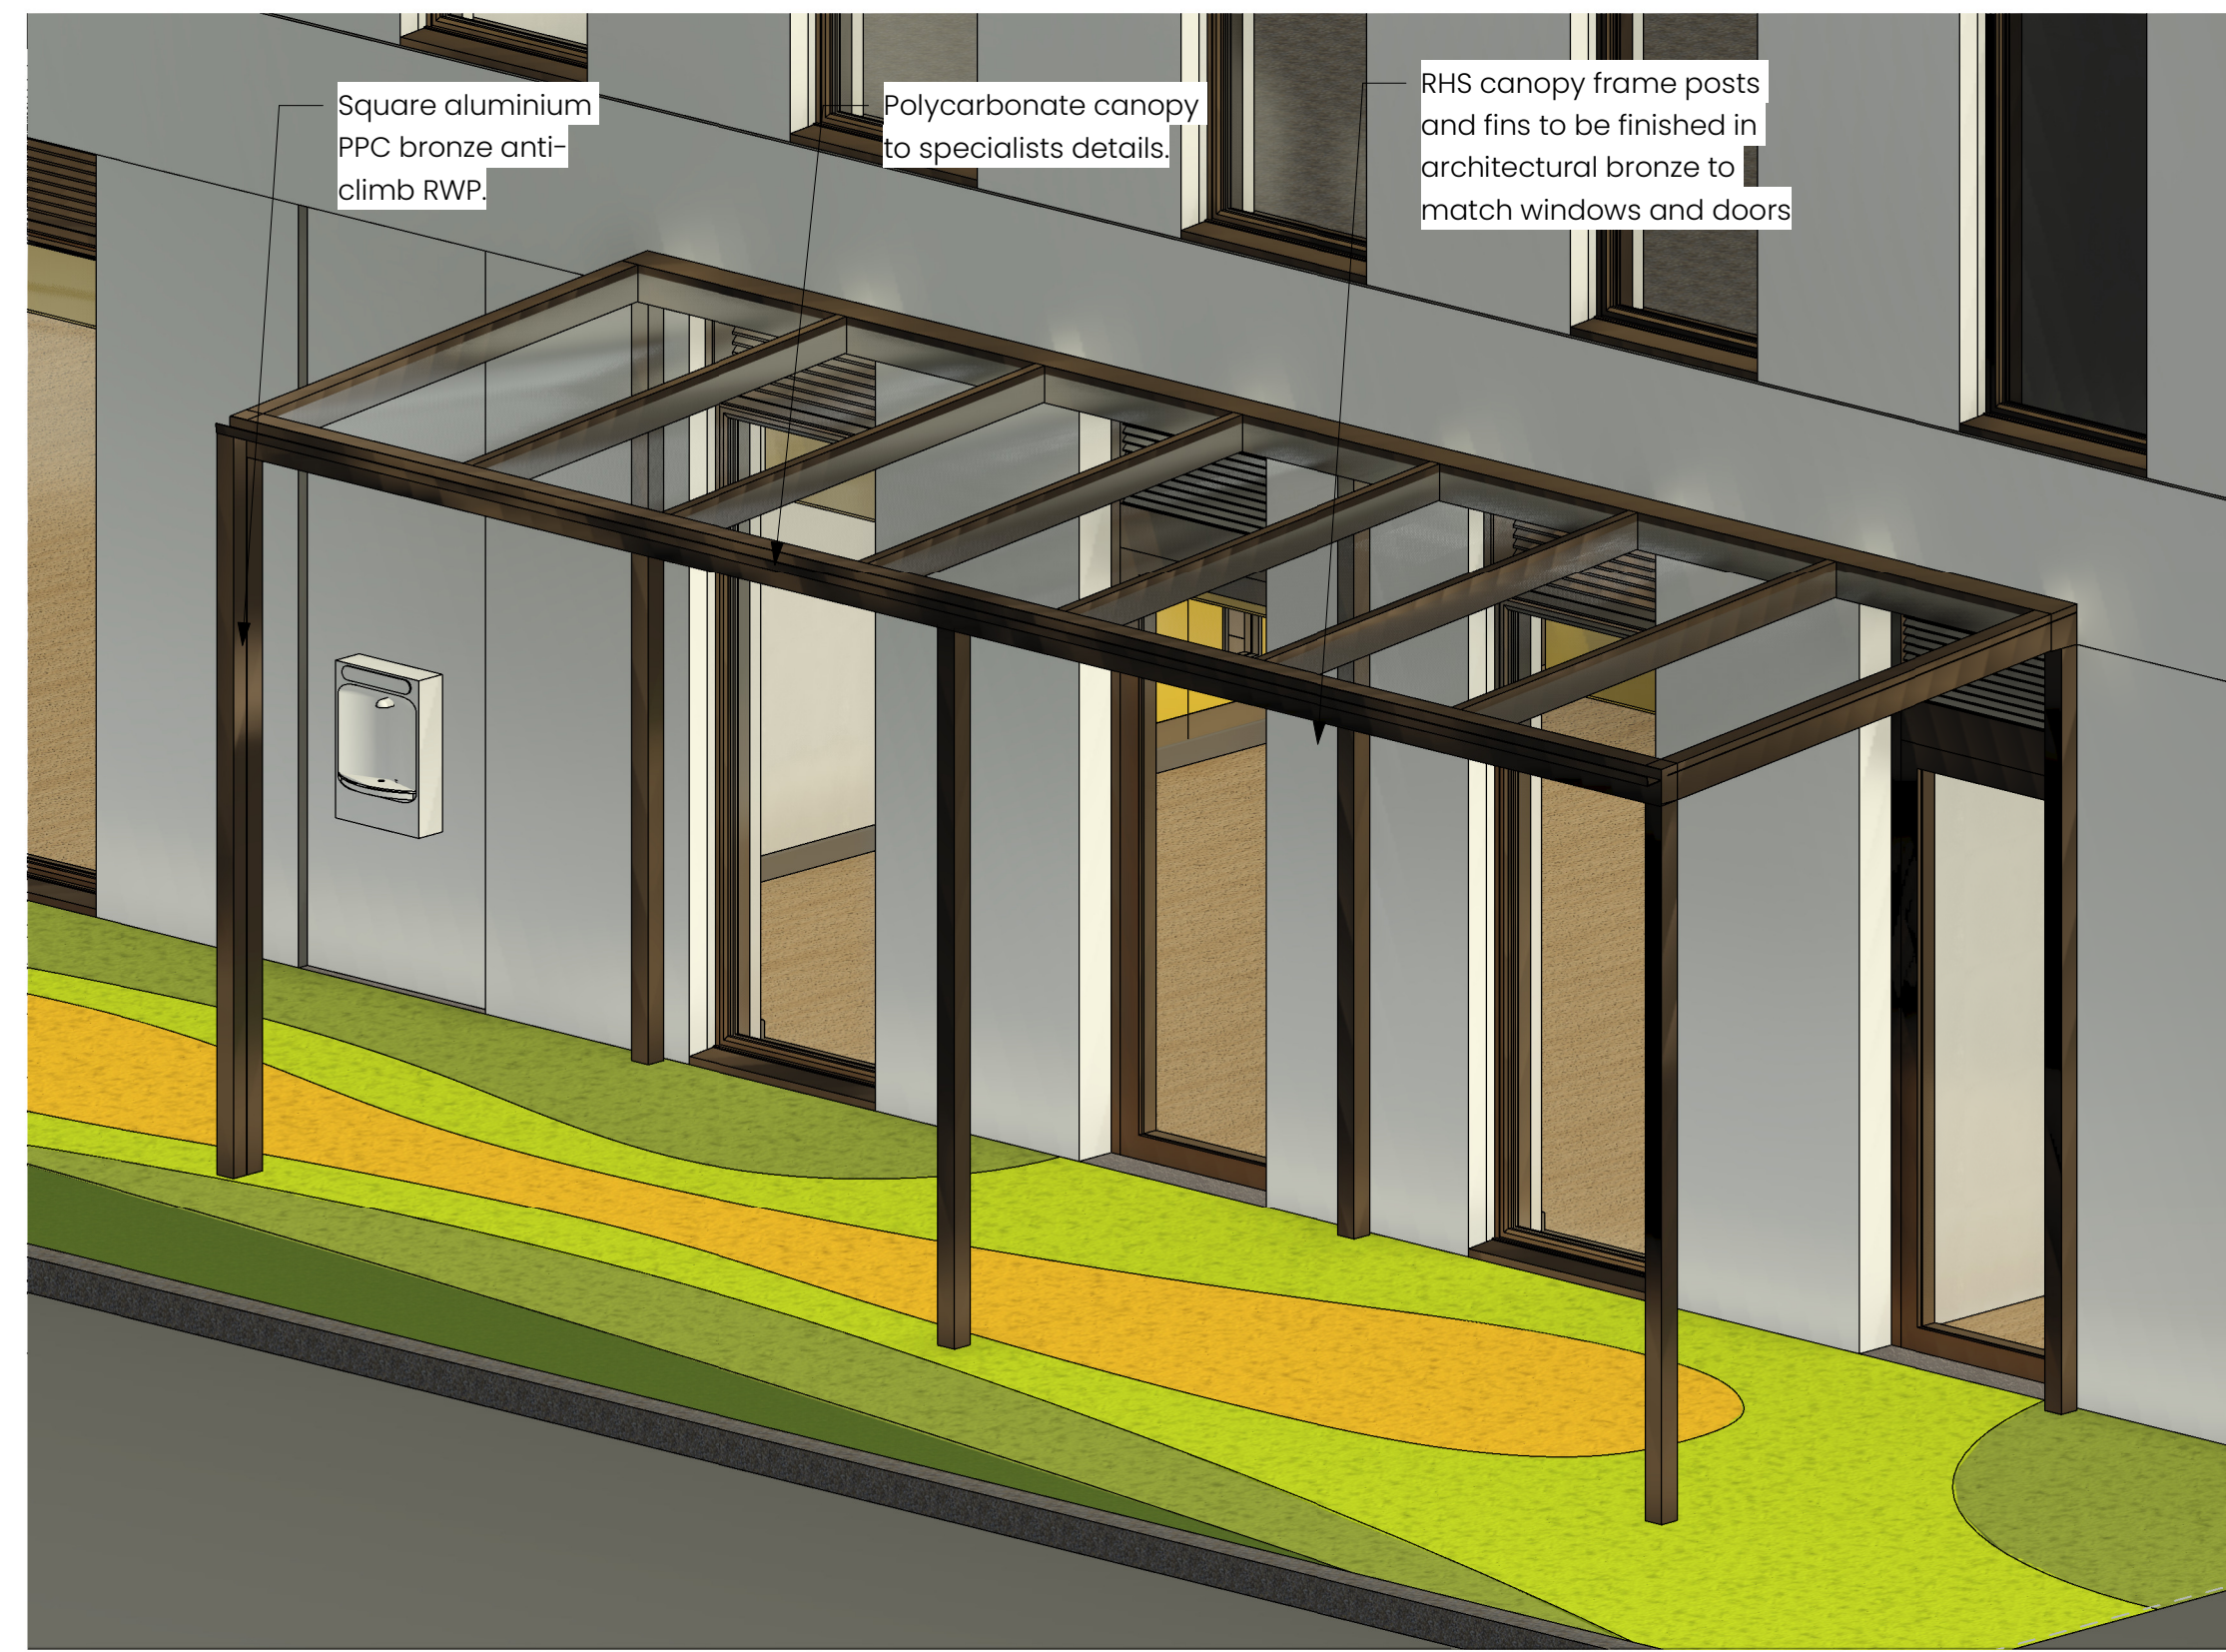


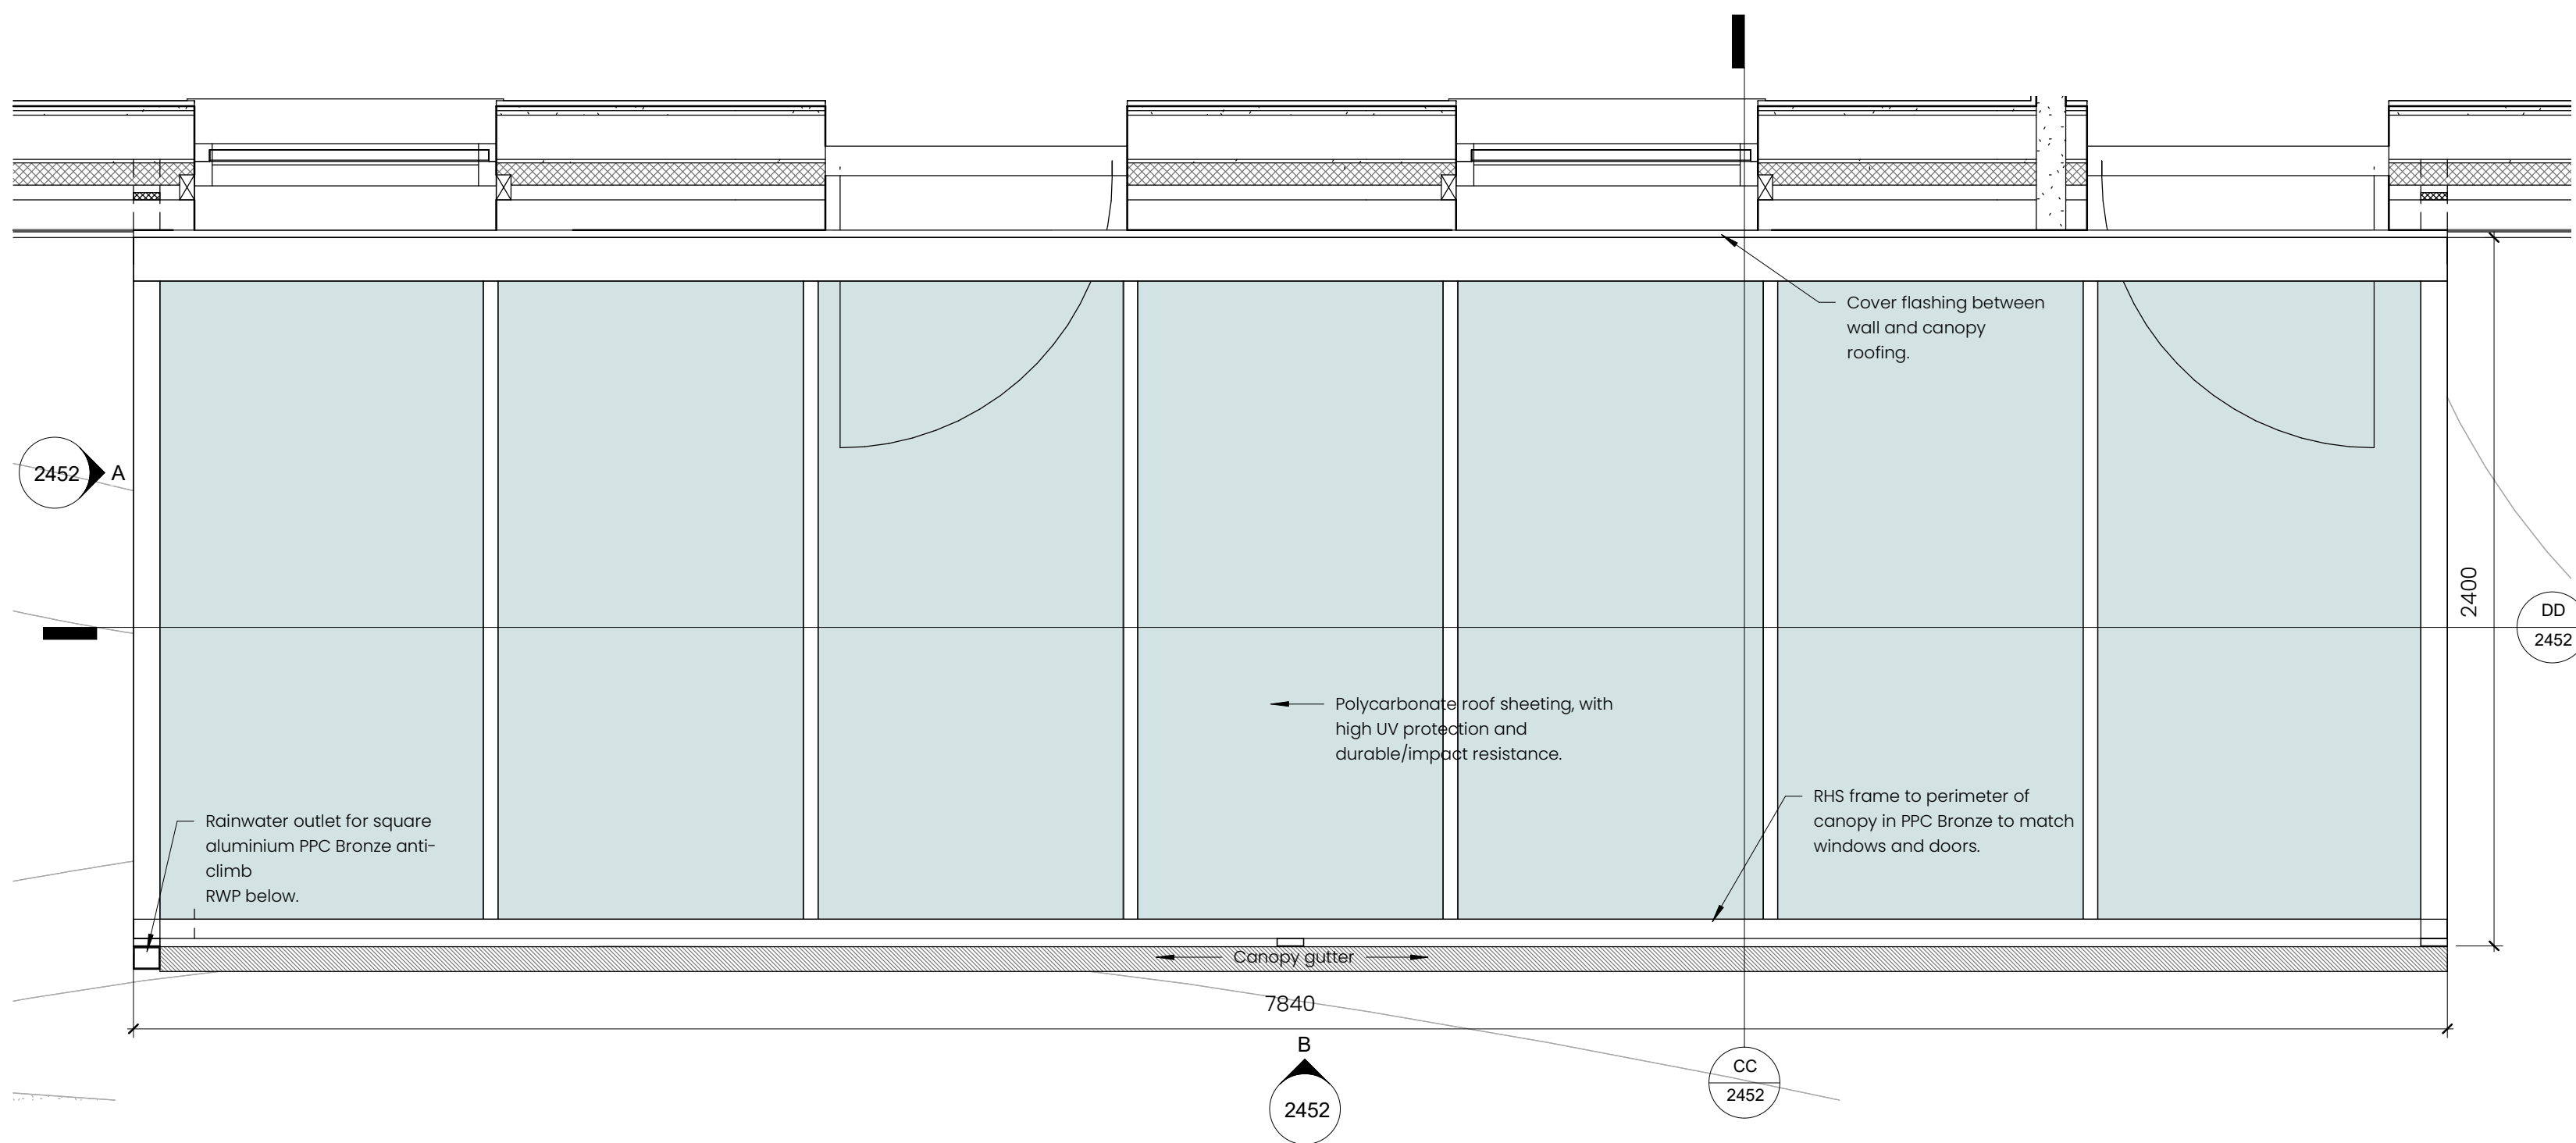

Axonometric 3D View


Plan
1: 20

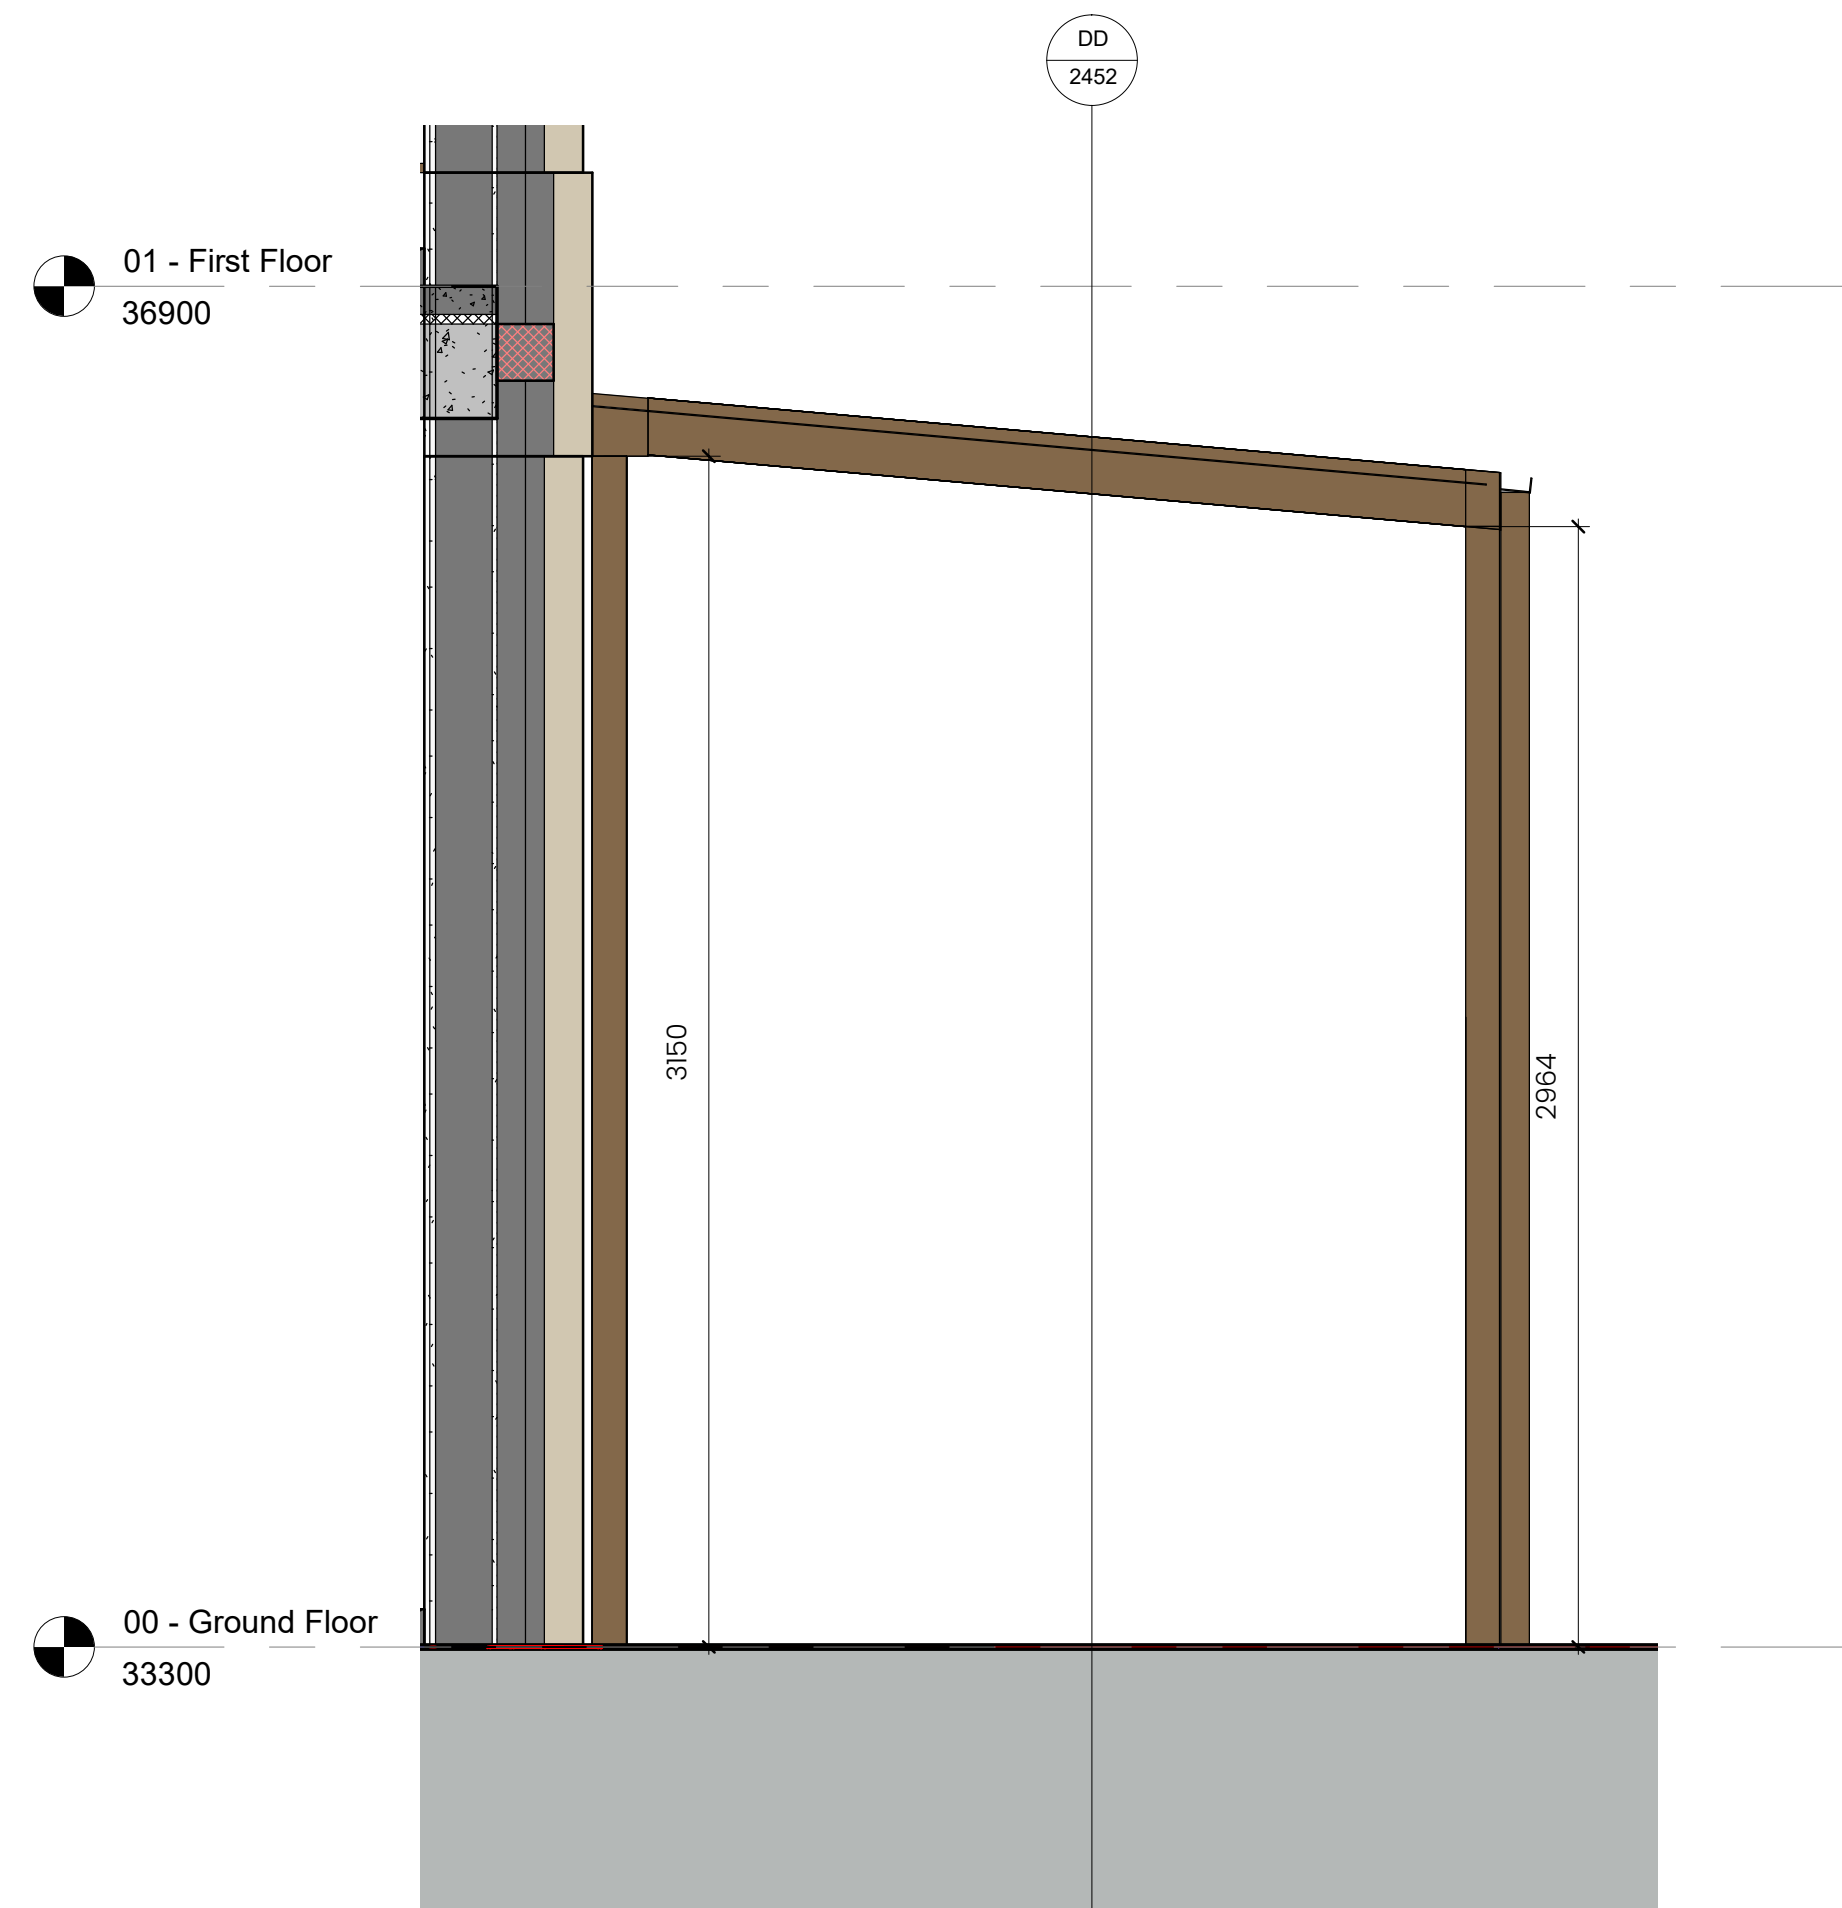


Elevation A
1: 20



Elevation B
1: 20

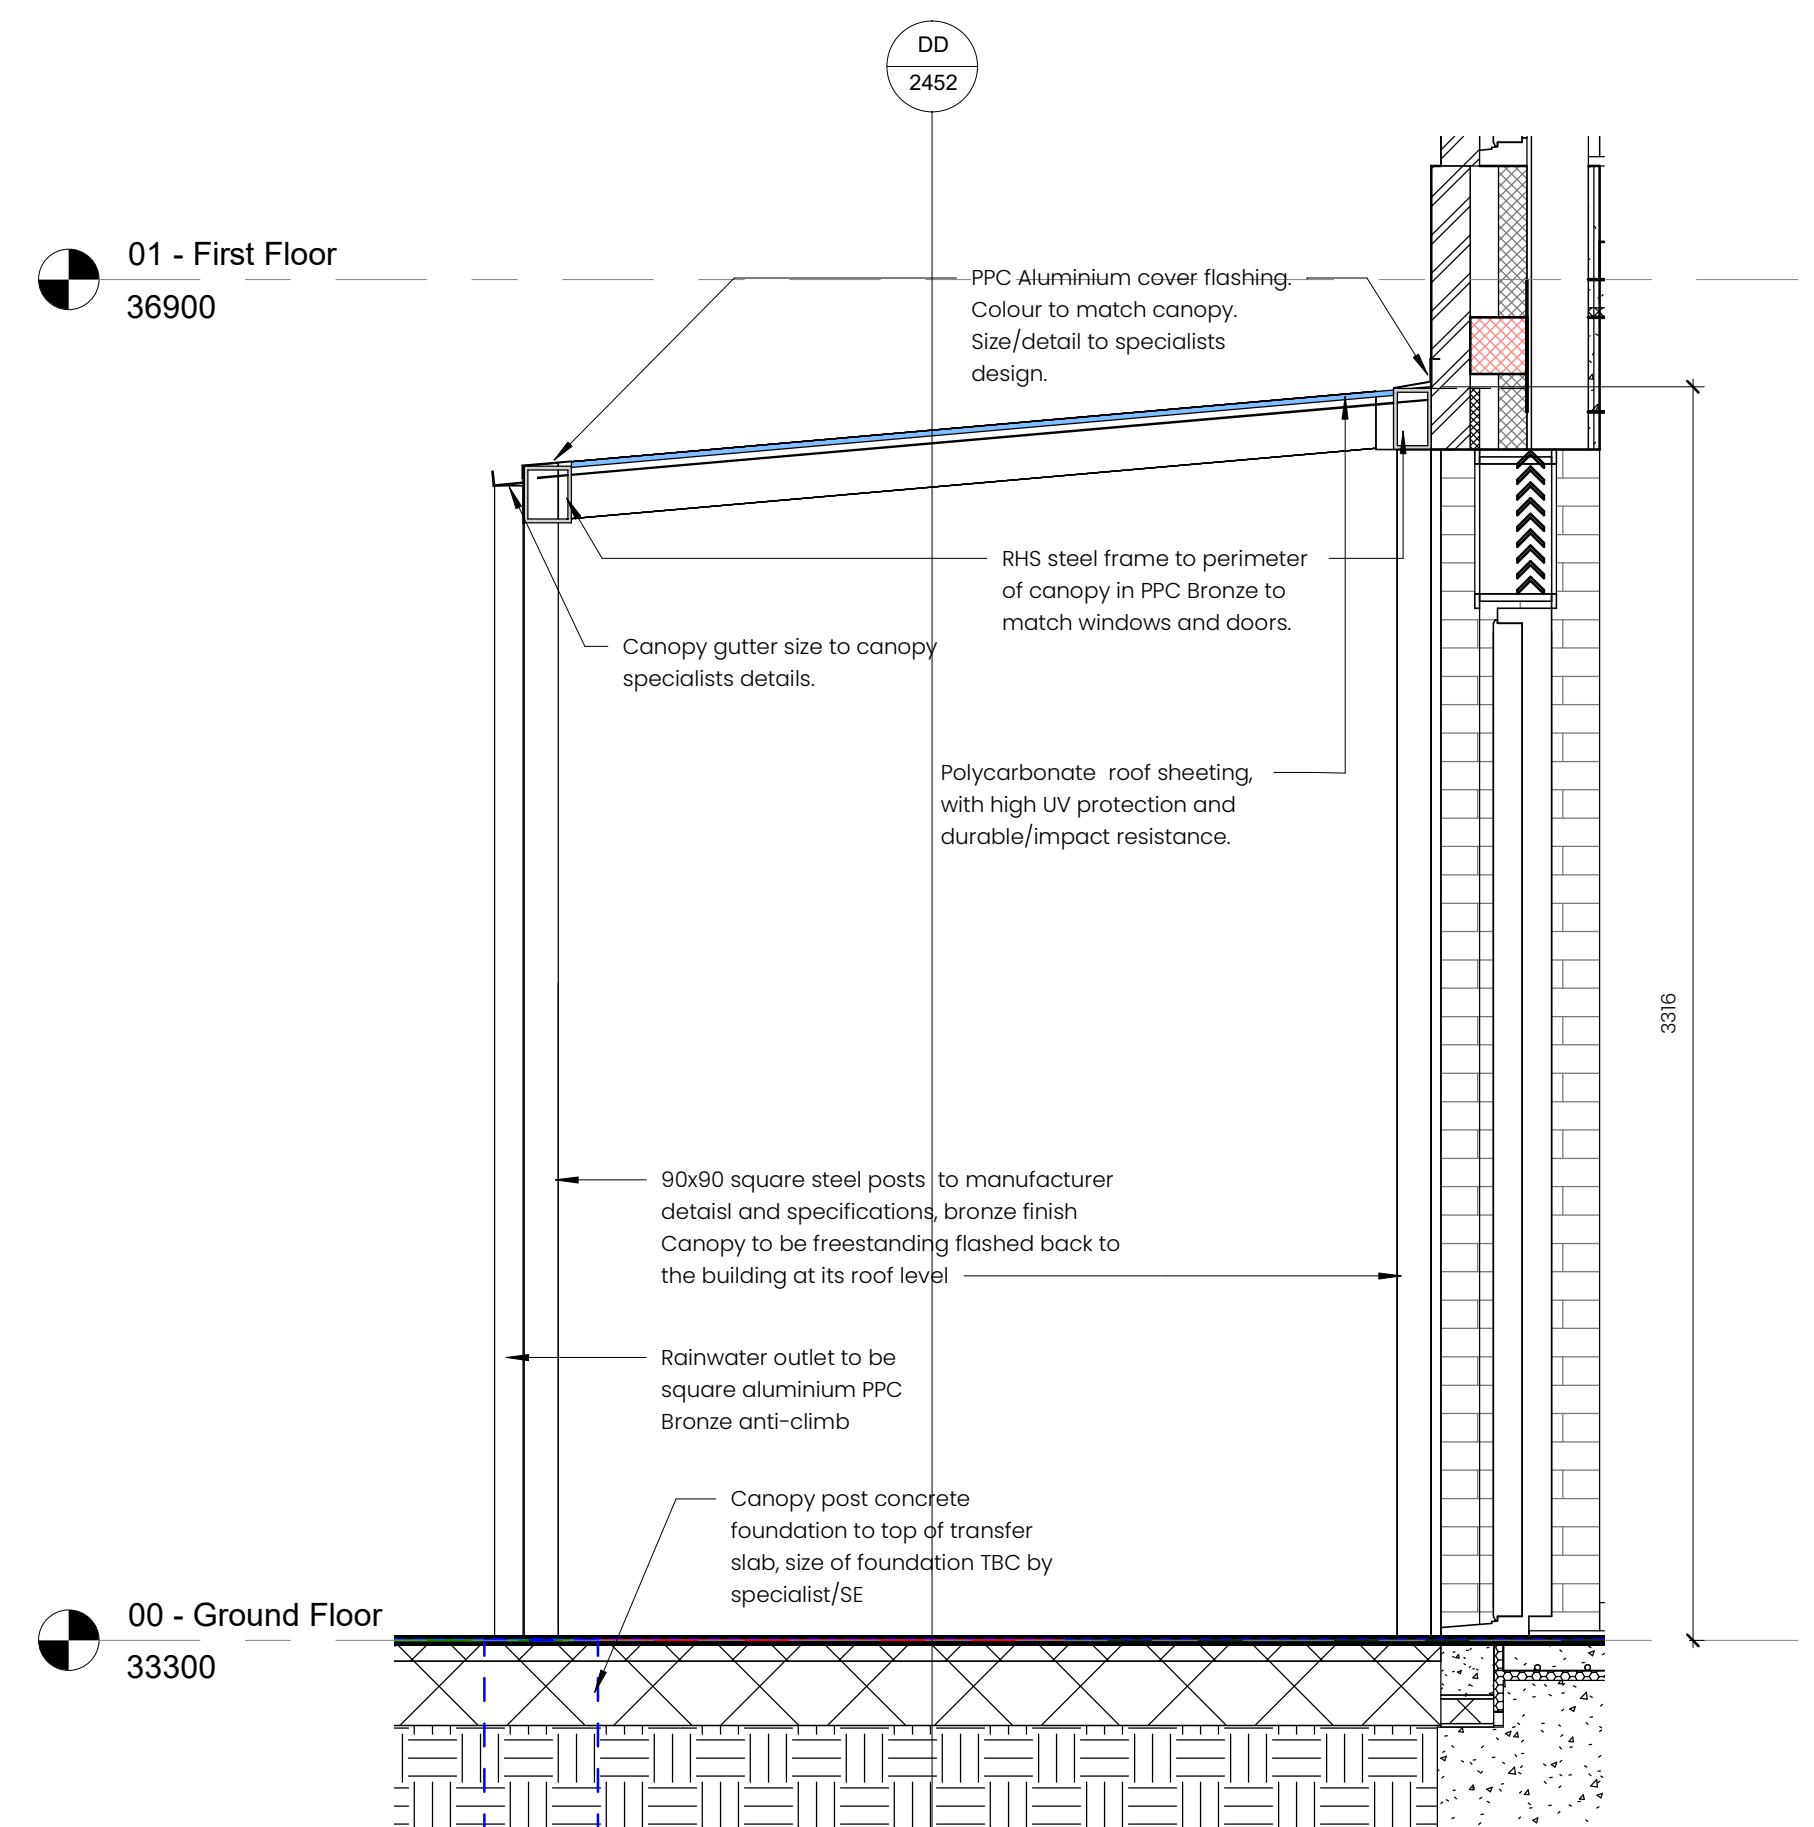

Section C-C
1: 20

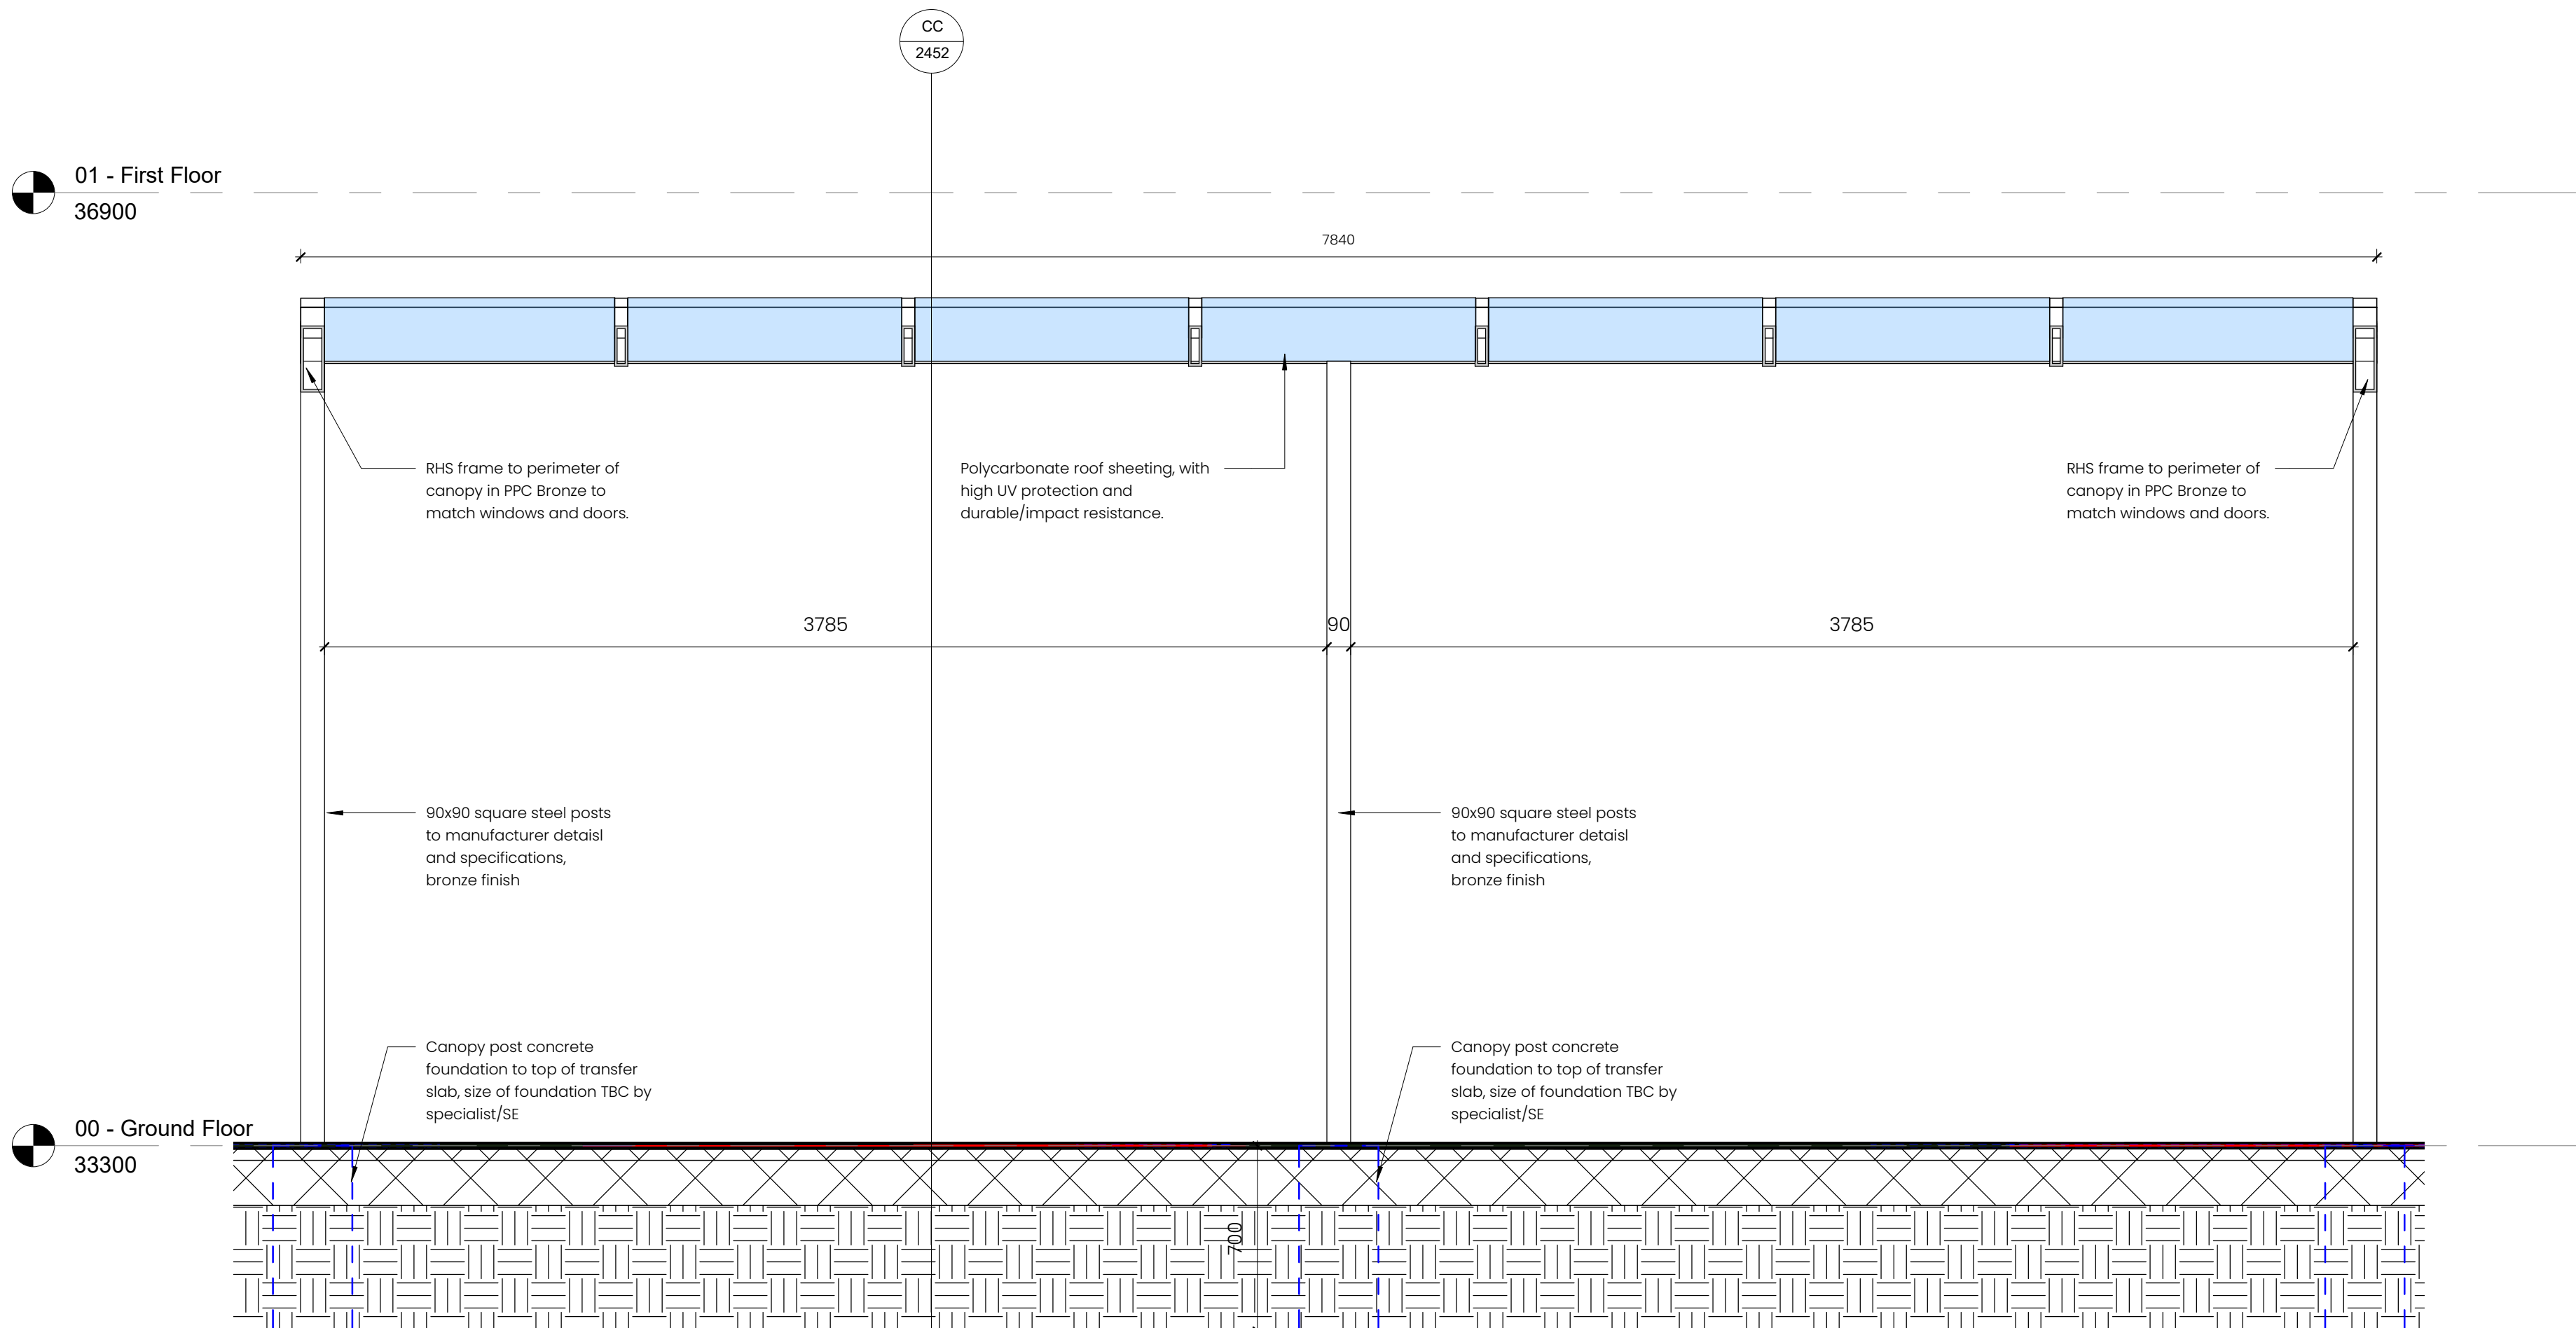

Section D-D
1: 20

General Notes

All dimensions are to be checked on site prior to construction, manufacture of any components and ordering of materials and equipment.

Any discrepancies are to be reported to the architect for clarification.

All materials and workmanship to be in accordance with the current British Standards and codes of practice.

Graphic Scale
0m 0.3m 0.6m 1m 1.3m 1.6m

North Arrow

Building Key

Details to be fully developed at later stage.

P01 05/04/22 KK First Issue - Work in Progress

Rev Date By Description

arkilab
DESIGN STUDIO

www.arkilab.co.uk info@arkilab.design

Client
Renaker Build, MCC

Project
Crown Street Primary School

Drawing
External Canopy Detail (Reception)

Drawing Number
C3 - AKL - G300 - DE - 00 - 2452 - P01

Subsidiary
50

Stage
50

Architect
2018

Checked By
OH

Revised By
KK

Revised By
KK

Copyright of Arkilab Ltd 2022. All rights reserved. This drawing is not to be copied or disclosed by or to any unauthorised persons without the prior written consent of Arkilab Ltd.