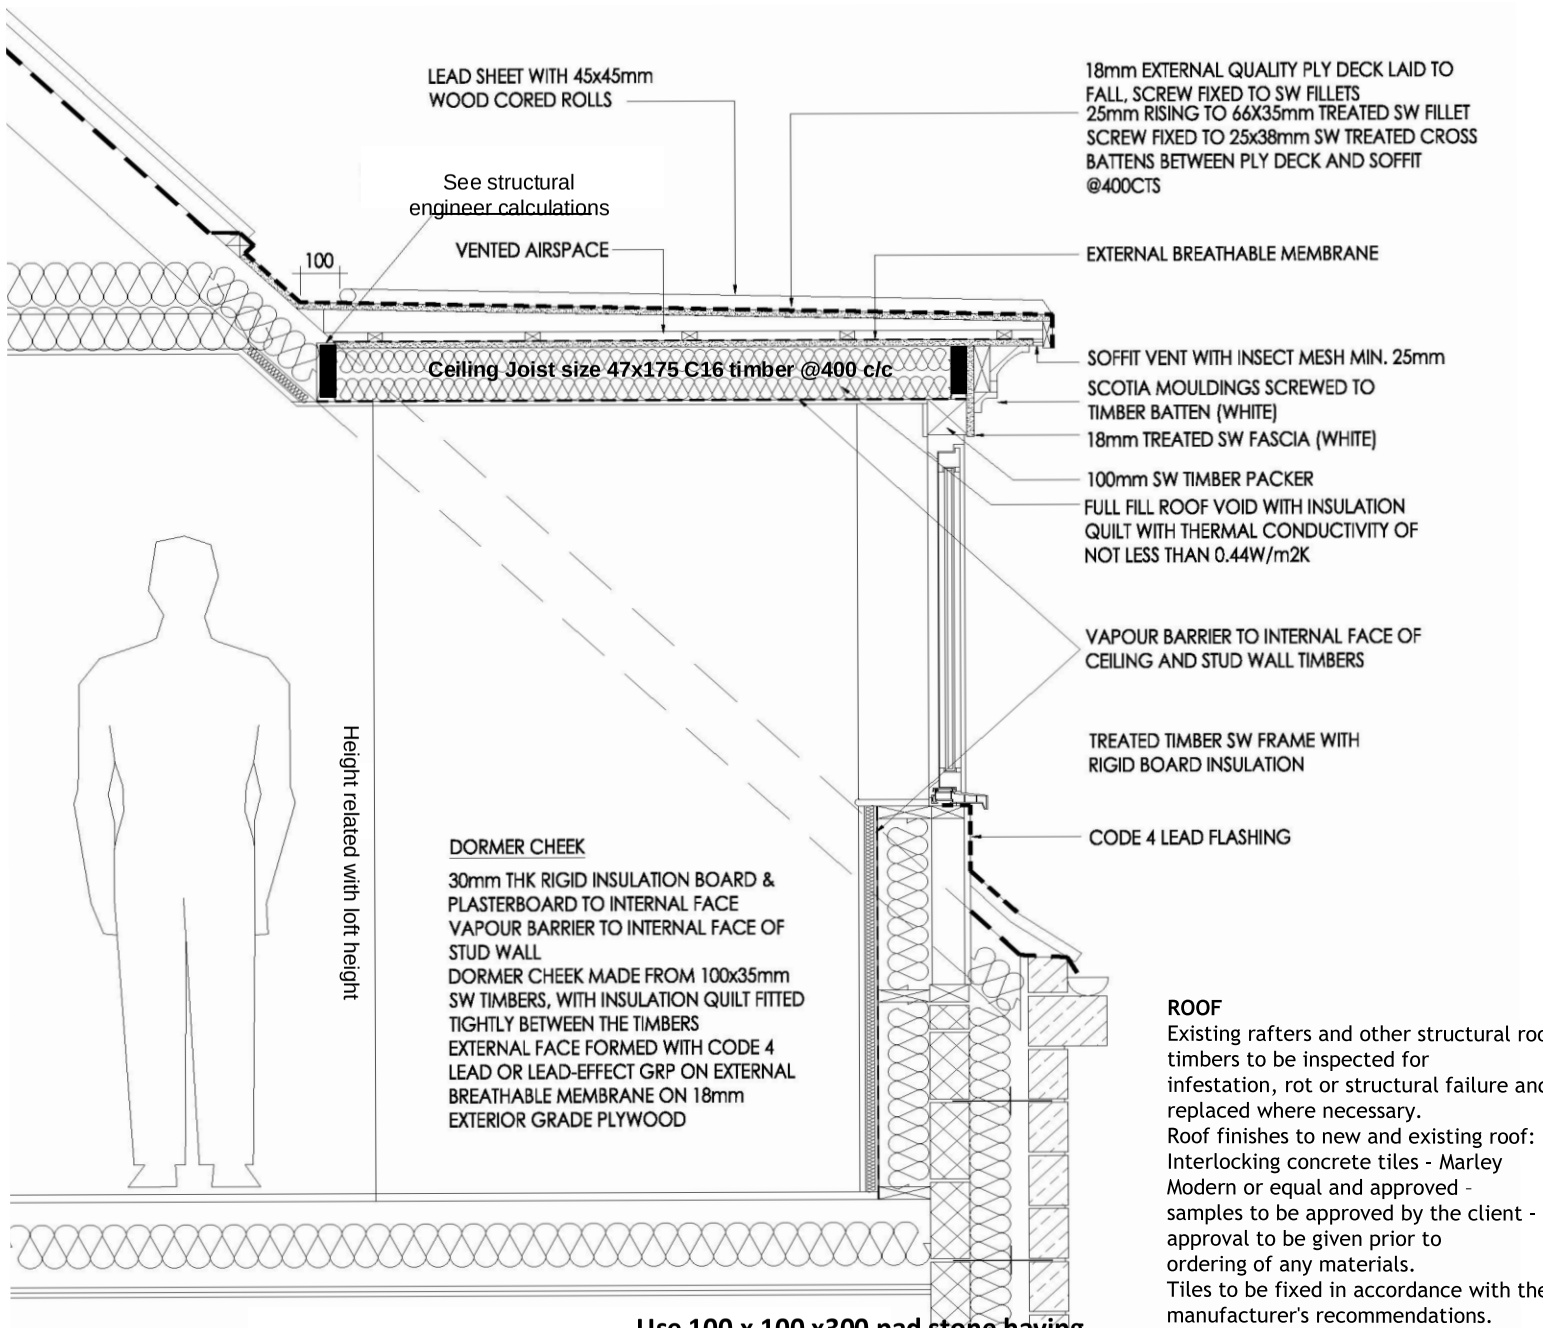


Proposed Dormer Typical Detail

NOTES

The builder should verify existing conditions, materials, dimensions, construction and equipment requirements prior to ordering materials, notify the designer of any discrepancies.


The builder should verify existing rafter spacing and adjust width of dormer accordingly as required.

The builder should repair / reinstall roof insulation which is temporarily removed in order to accomplish the project, re-tape seams.
The builder should take care to protect the existing roof from damage.


Use 100 x 100 x300 pad stone having characteristic strength = 30.0 N/mm2 under steel beams at support.

Dormer Front Wall
The detail of exterior dormer will be as following:
Inside: Skim 5 mm over Plaster board 12.5 mm, over 25 mm King Span over Stud wall filled with 100 mm Kingspan.
Outside:
For outer side, 18 mm plywood over stud wall, breathable felt over 2x1 battens. The dormer will be cladded outside with concrete tiles matching with existing concrete tiles over roof colour.

ROOF
Existing rafters and other structural roof timbers to be inspected for infestation, rot or structural failure and replaced where necessary.
Roof finishes to new and existing roof: Interlocking concrete tiles - Marley Modern or equal and approved - samples to be approved by the client - approval to be given prior to ordering of any materials.
Tiles to be fixed in accordance with the manufacturer's recommendations.
The roofing contractor shall provide a manufacturers fixing specification - Redland Specmaster or equivalent based on the specific details of the development (roof pitch, site topography etc) which shall be forwarded to the client for approval prior to the commencement of tiling work.
50 x 25mm tanalised battens. Gauge to suit slate size – allowing for min. 100mm headlap.
Battens fixed over breathable felt underlay – Proctor RoofSheild or equal and approved with BBA Certificate for use with unventilated roofs - fixed strictly in accordance with manufacturer's instructions.
Insulation to Bedroom:
Where the roof is to be insulated at rafter level i.e. raked ceiling:

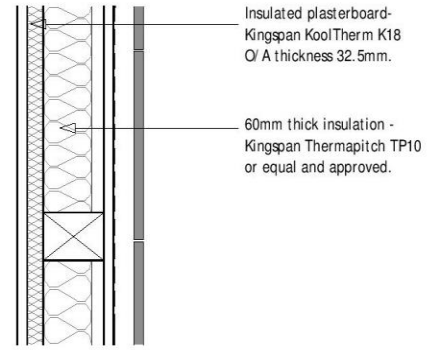

DORMER WALL INSULATION OPTION 1 1/ 10

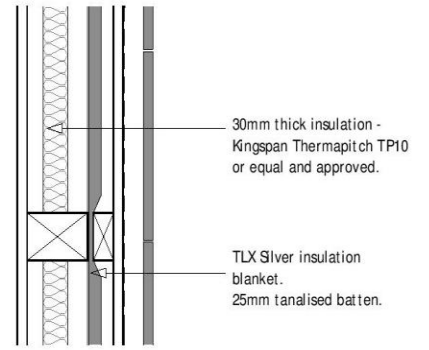


DORMER WALL INSULATION OPTION 2 1/ 10

OPTION 1
100mm Kingspan Thermapitch TP10 to be provided between rafters with 50mmKingspan Thermapitch TP10 insulation to be provided to the underside of rafters. SEE DETAIL (RIGHT)


OPTION 2
100mm Kingspan Thermapitch TP10 to be provided between rafters. 1 layer Thinsulex TLX Silver fixed to underside of extended rafters and 25x38mm tanalised counter battens fixed over - to create 25mm air gap.
SEE DETAIL (RIGHT)

Where the roof is to insulated at ceiling joist level i.e. horizontal ceiling - 100mm Knauf Earthwool Loft Roll insulation between joists with a further layer of 175m Knauf Earthwool Loft Roll over the joists.

Underside of ceilings to be plated out with 12.5mm foil backed plasterboard an skim plaster finish.

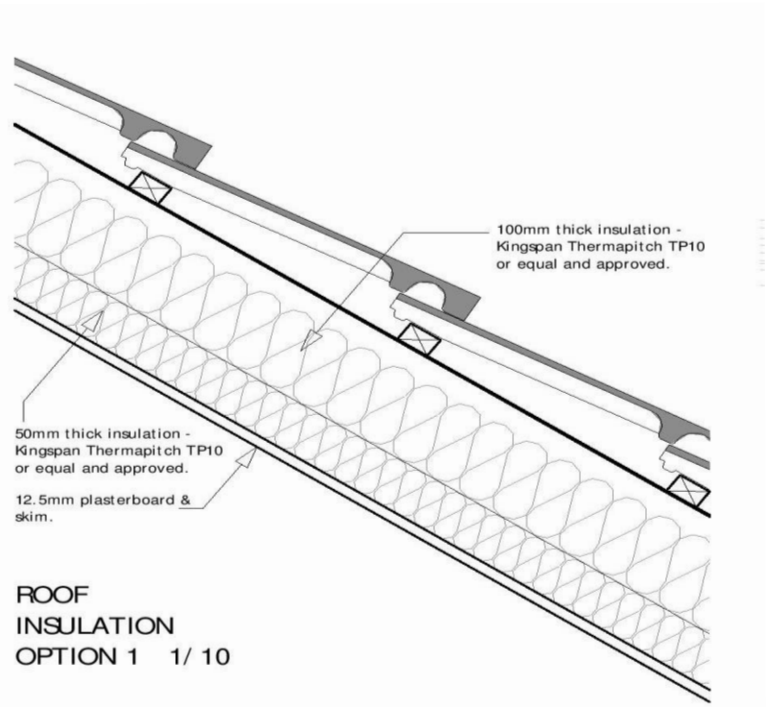

ROOF INSULATION OPTION 1 1/ 10

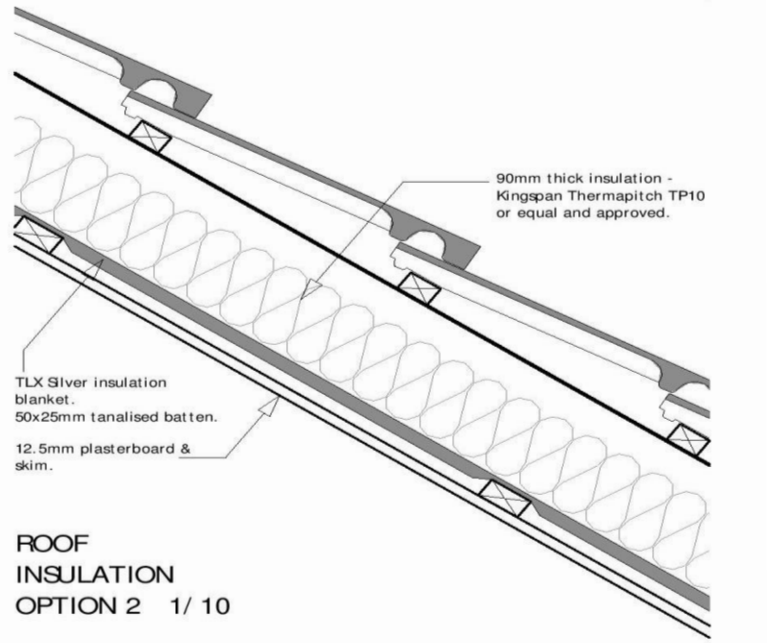

ROOF INSULATION OPTION 2 1/ 10

Applicant	**Parekh Ltd, 20 Boscombe Street Manchester M14 7PG**		
Title	**Extension of Single Storey Kitchen at Rear**		
Scale	**1 = 100**	**Drawing No.**	SH-PP-03