

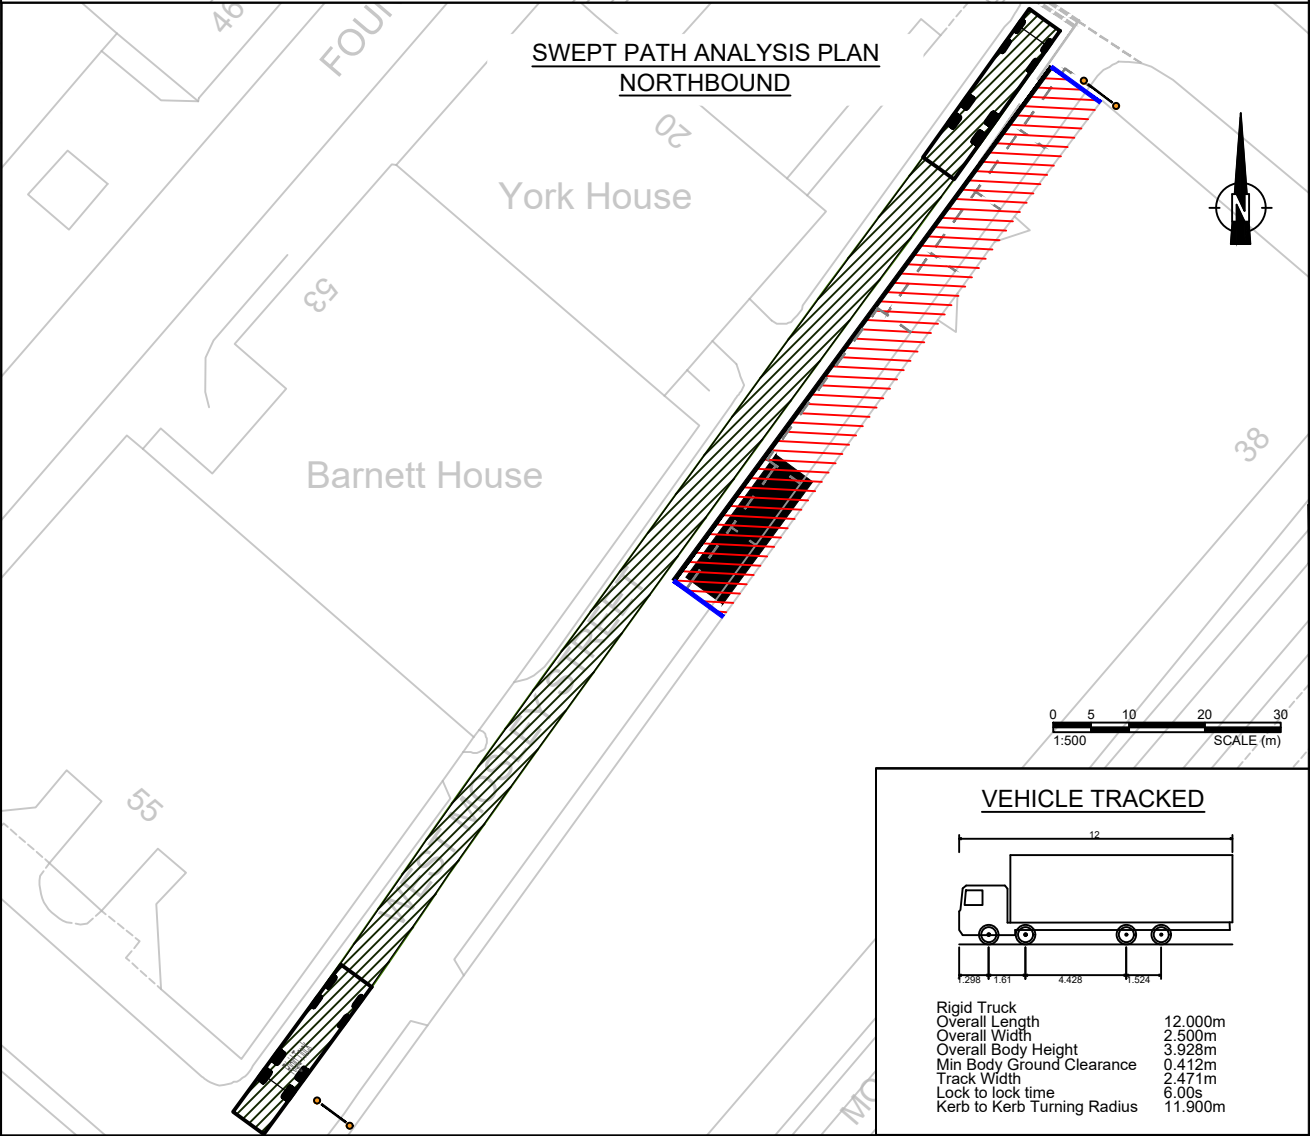
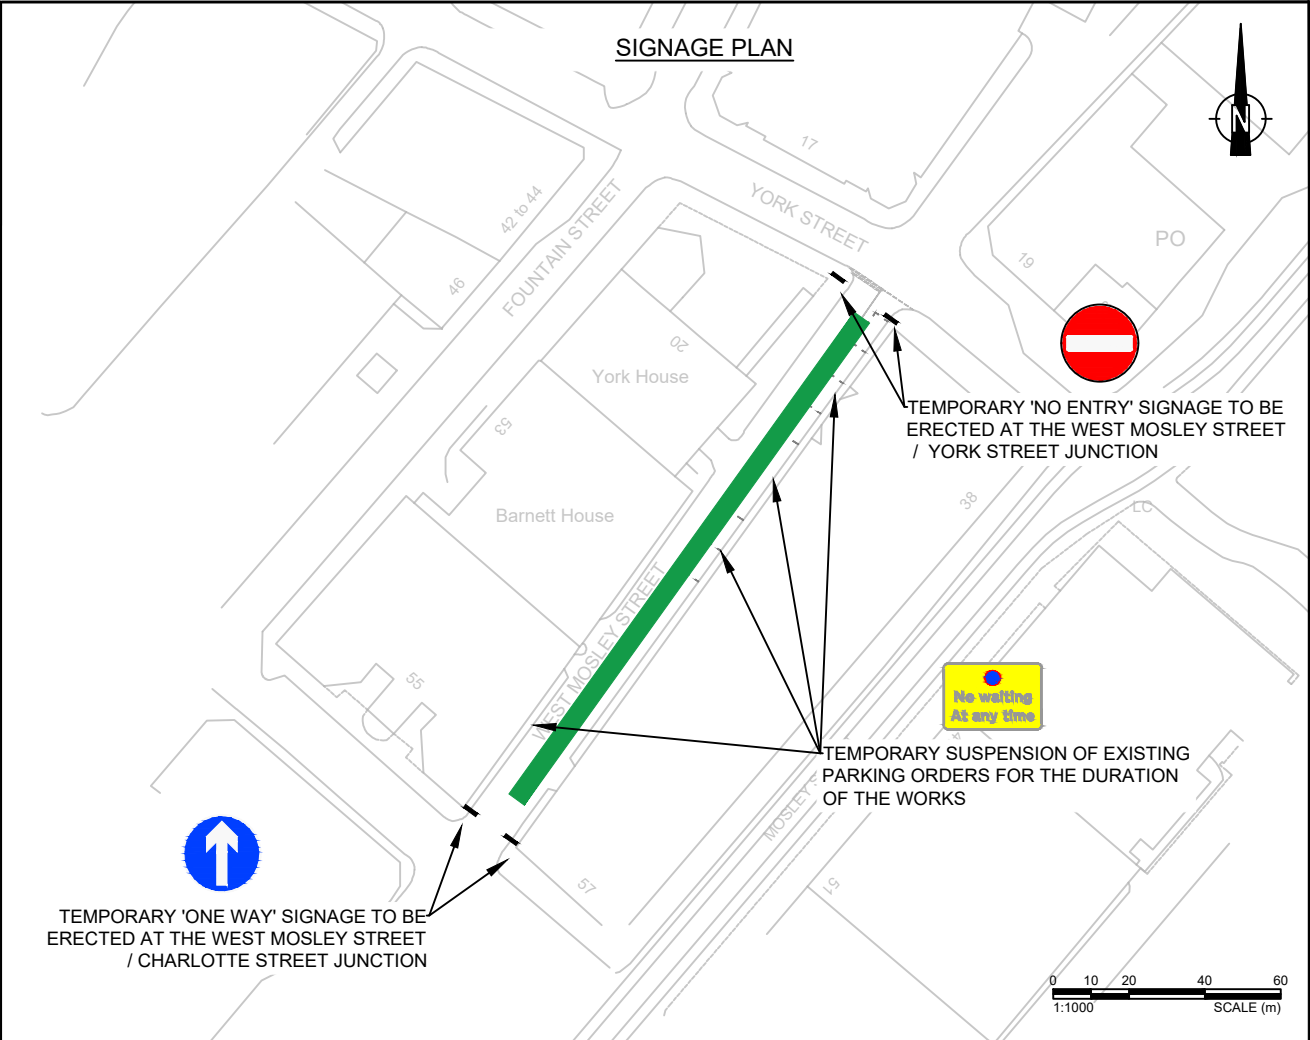


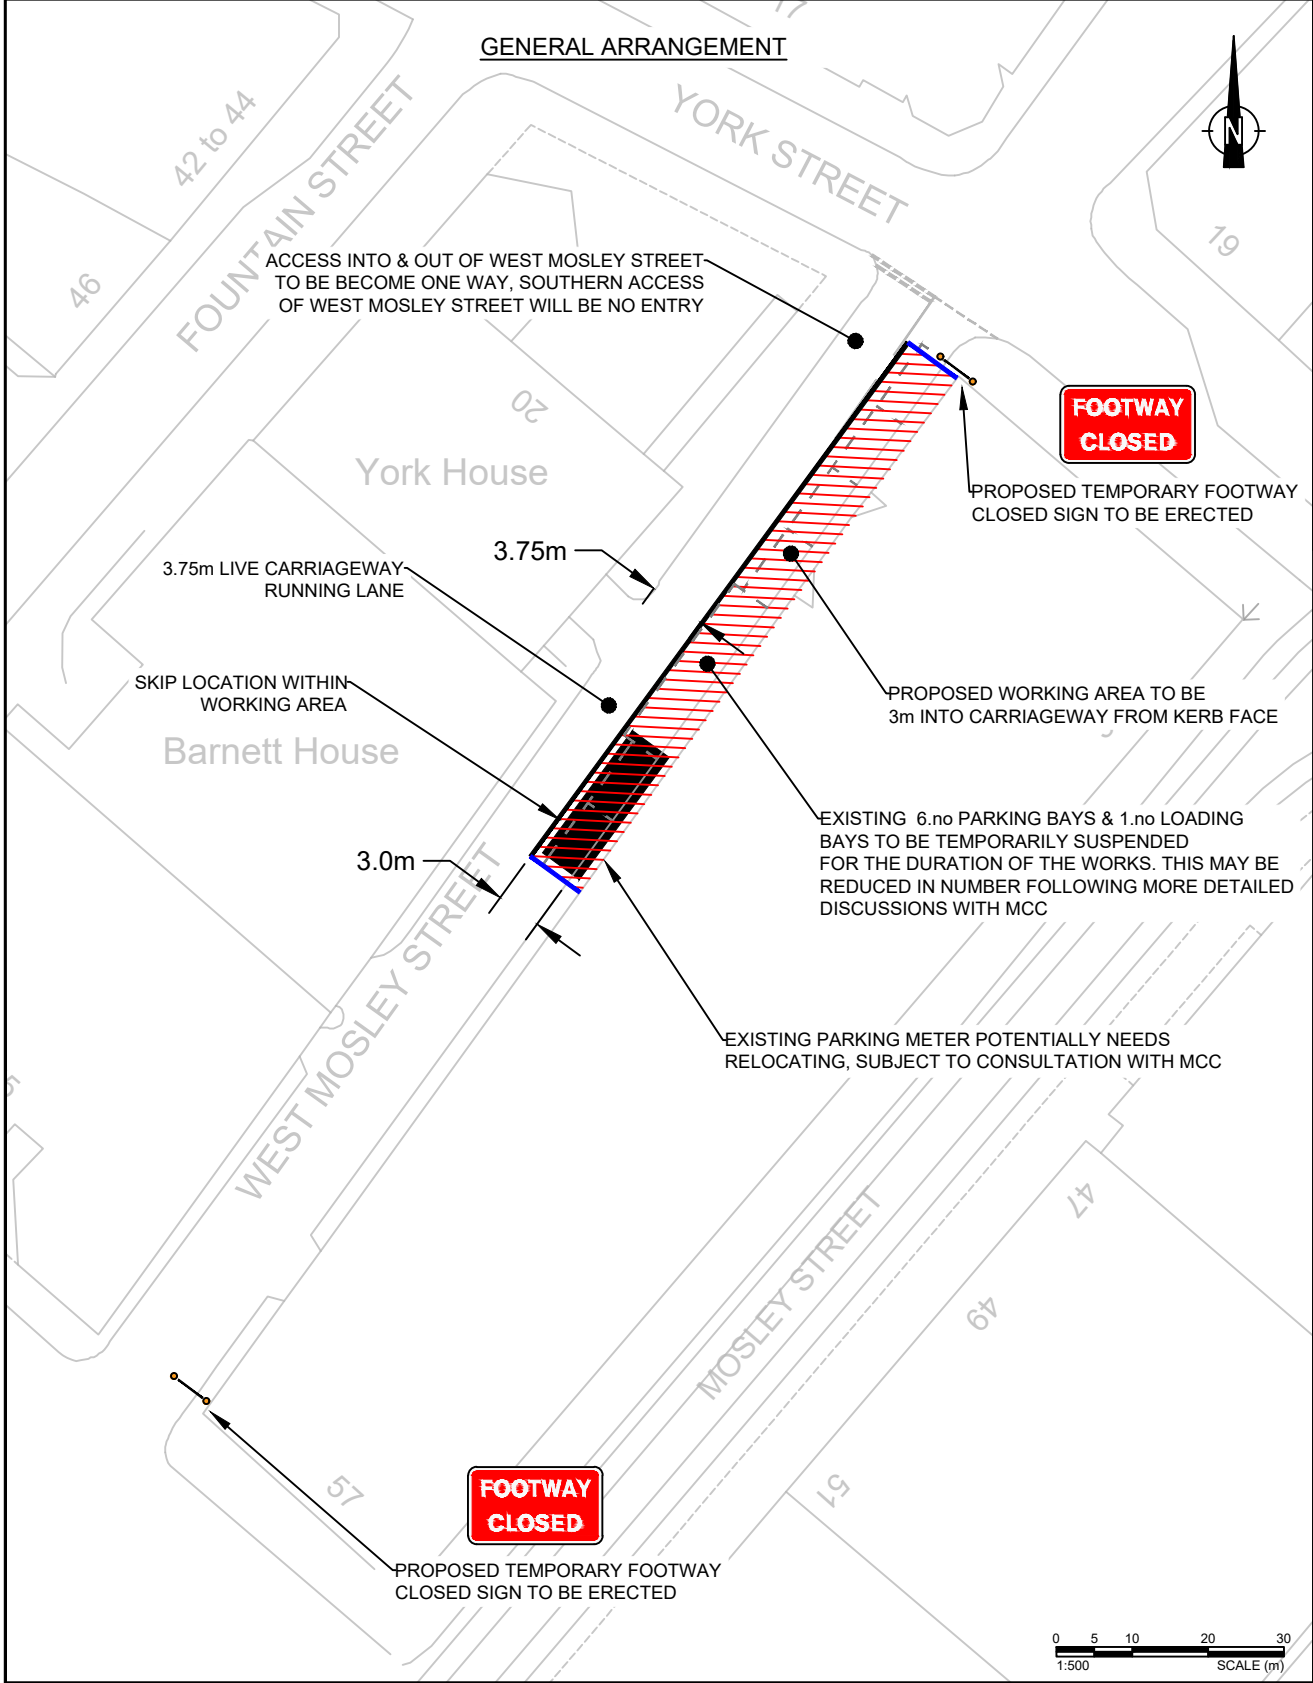

KEY

- HOARDING FENCING
- TRANSPARENT HOARDING FENCING
- AREA TO BE HOARDED OFF & USED AS WORKS AREA
- TEMPORARY FOOTWAY CLOSED SIGN
- PROPOSED ONE WAY ROAD (WEST MOSLEY STREET)

PROPOSED DIVERSION ROUTE
(YORK STREET > NEW YORK STREET > PORTLAND STREET > CHARLOTTE STREET)
550m DIVERSION ROUTE IN TOTAL

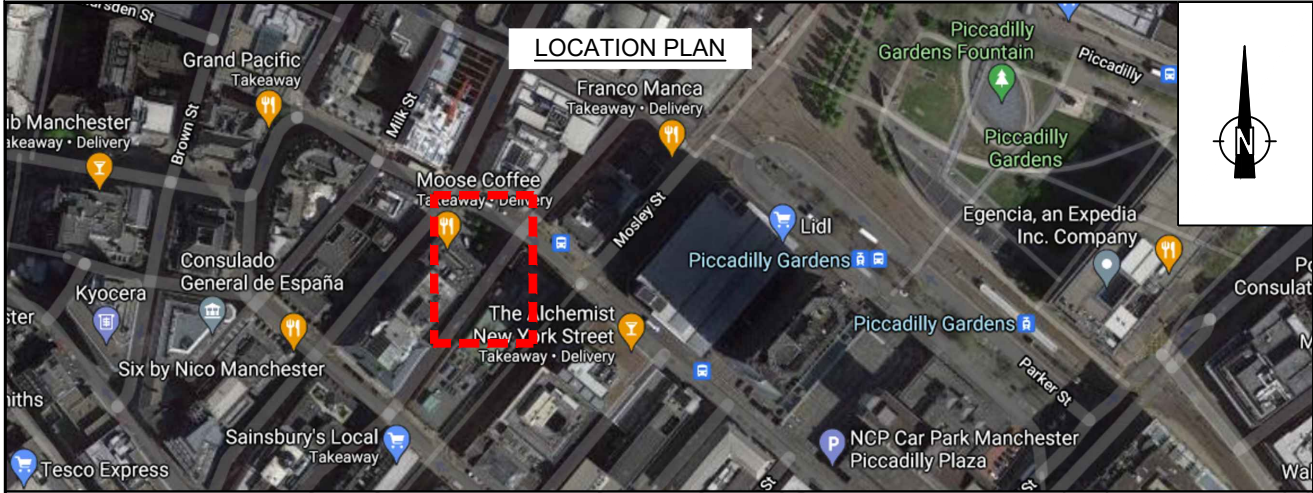

PRELIMINARY

CLIENT: BRUNTWOOD

PROJECT: 38 MOSLEY STREET

DRAWING TITLE: HOARDING LICENCE APPLICATION DRAWING

SCALE: 1:AS SHOWN @ A3

DRAWN: NL CHECKED: NM DATE: 09.07.21

vectos. CfA UKAS ISO 9001

4th Floor Oxford Place, 61 Oxford Street, Manchester, M1 6EQ
0161 228 1008 e: vectos@vectos.co.uk

DRAWING NUMBER: VD21514 - 100 REVISION: E