


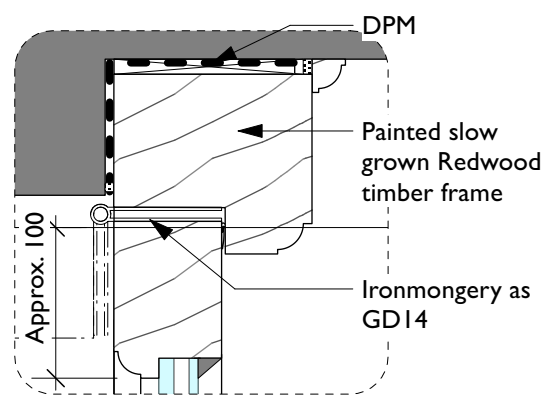

4

Localised Detail - Jamb
Scale: 1:5



1

Key Elevation - Newton St- Existing
Scale: 1:500




1

Key Elevation - Newton St-Proposed
Scale: 1:500

DO NOT SCALE FROM THIS DRAWING
DIMENSIONS TO BE CHECKED ON SITE

All dimensions to be checked
on site prior to any
commencing work.

Where relevant, all
dimensions are to match the
existing to be replicated.
Dimensions given here are
indicative only.

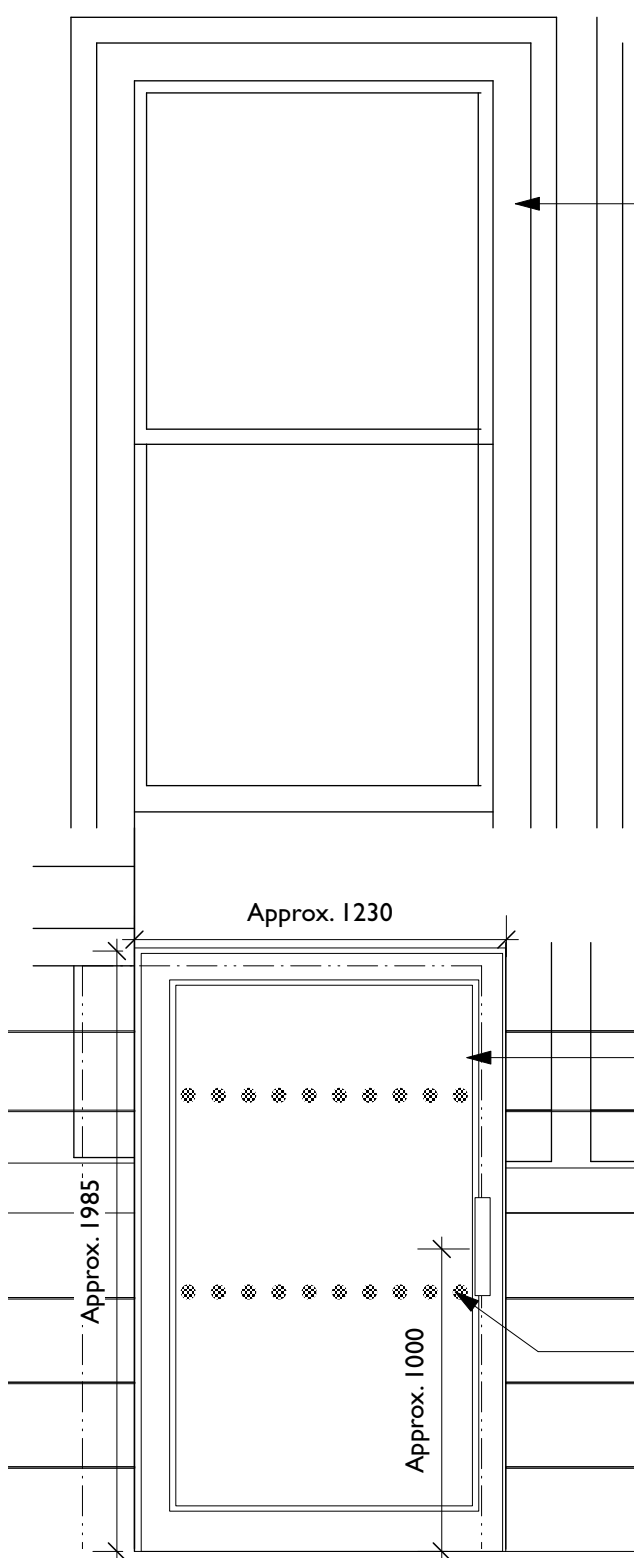

1


Facade Reinstatement - Elevation
Scale: 1:25

Existing sash windows
retained and overhauled
as required.

New painted timber
framed door with glass
infill.


Access control details and
position tbc with Client.

2 no. lines of vinyl
manifestation. Details tbc.
50mm deep at 850mm
and 1500mm above FFL.

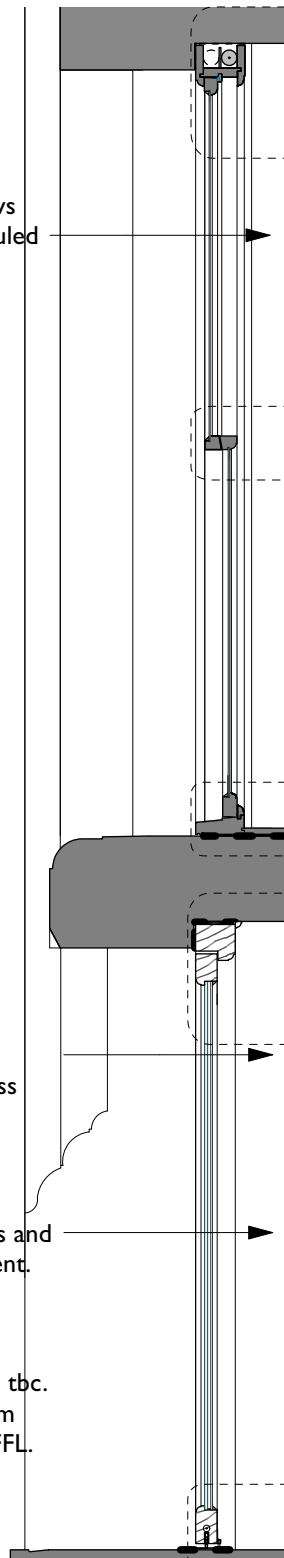




2

Facade Reinstatement - Section
Scale: 1:25

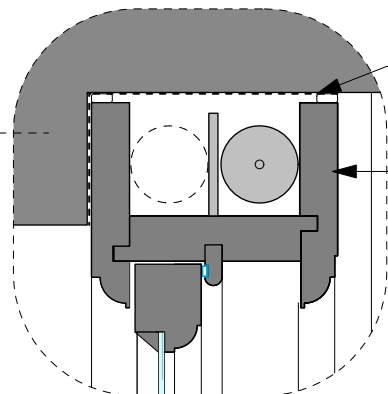


3

Localised Details
Scale: 1:5

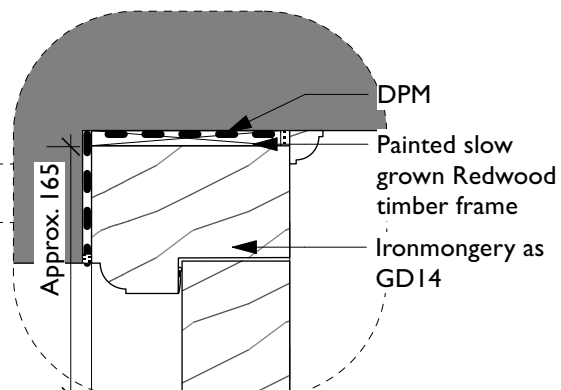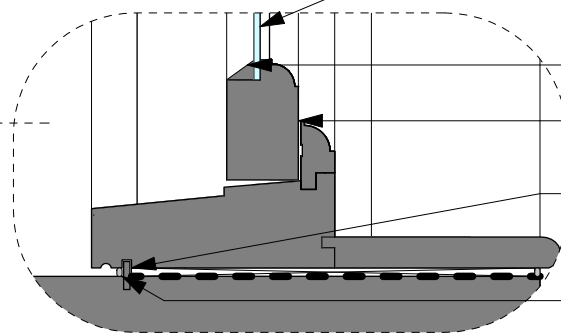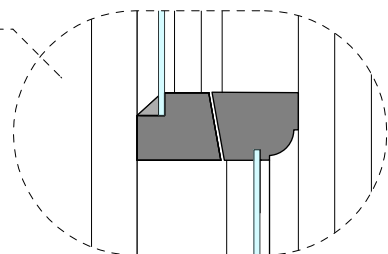

4

Localised Detail
Scale: 1:5

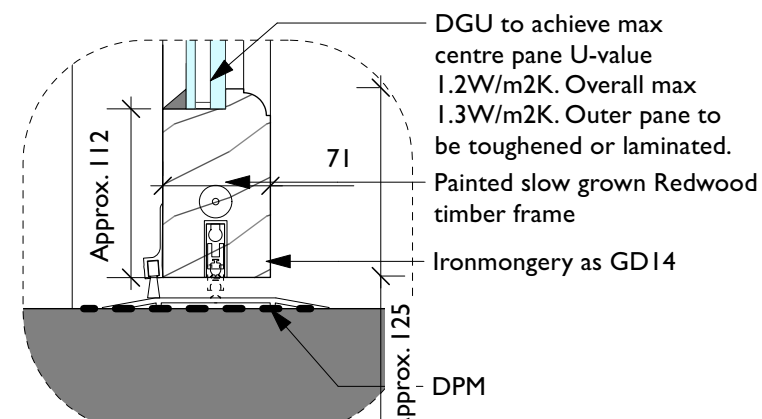

5

Localised Detail
Scale: 1:5

Rev Note DRN CHK

8-16 Newton Street

Newton Street Facade - Details 3
- Outward Opening Door

scheme 1665
dwg no. T(463)
revision

scale Varies @ A3
date first drawn Jul 23
drawn RD

SK sketch E existing P proposed T tender C construction FI final issue

www.ateliermb.co.uk
0161 236 0051
architect@ateliermb.co.uk

Atelier MB
Urban Architects