ISO A1 841mm x 594mm

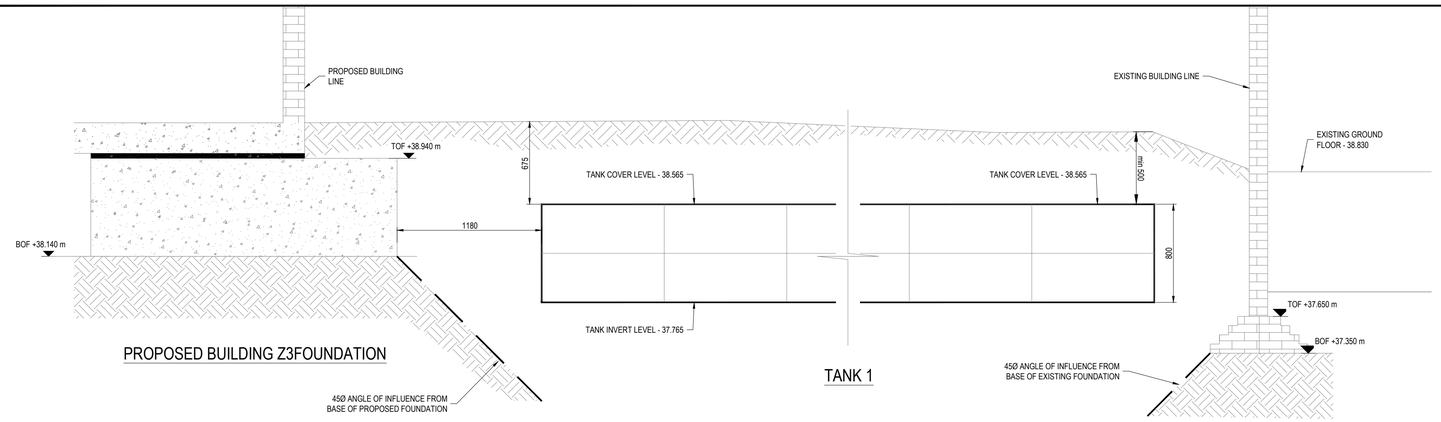

SECTION A-A EXISTING ST GABRIEL'S FOUNDATIONS - ATTENUATION TANK1 SECTION

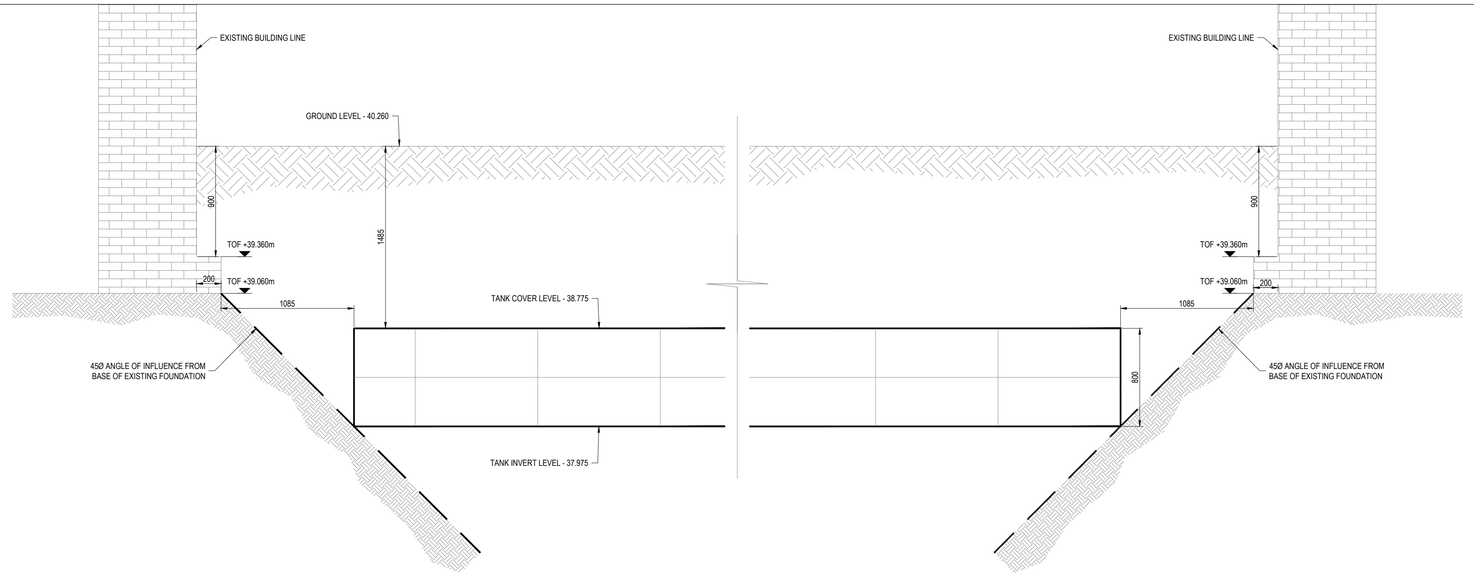

SECTION B-B EXISTING WOODTHORPE FOUNDATIONS - ATTENUATION TANK 2 SECTION

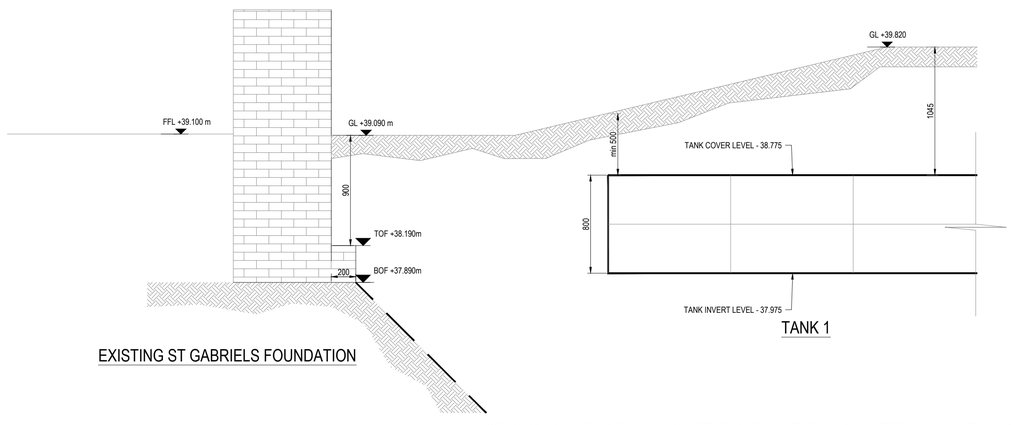

SECTION C-C EXISTING ST GABRIEL'S FOUNDATIONS - ATTENUATION TANK1 SECTION

DATE: 30/01/2024
FILE LOCATION: H:\PROJECTS\2998 - ST GABRIELS\1. MHT\CIVIL\DRAWINGS\DRAWINGS\2998-MHT-ZD-XX-DR-C-00203.DWG

© MEINHARDT (UK). ALL RIGHTS RESERVED

PLANNING ISSUE
ISSUE

REV	DESCRIPTION	BY	DATE
P01	PLANNING ISSUE	JD	30.01.24

NOTES:

1. DO NOT SCALE FROM THIS DRAWING
2. ALL DIMENSIONS ARE IN METRES UNLESS NOTED OTHERWISE.
3. THIS DRAWING IS FOR INFORMATION PURPOSES
4. DRAWINGS ARE TO BE READ IN CONJUNCTION WITH ALL RELEVANT ARCHITECTS, ENGINEERS AND CONSULTANTS DRAWINGS AND SPECIFICATIONS.

CDM RESIDUAL CIVIL / STRUCTURAL DESIGN RISKS

MEINHARDT
10 Aldersgate Street, London EC1A 4JU
Telephone: +44 (0)20 7831 7969
www.meinhardt.co.uk

PROJECT
ST GABRIEL'S
1 OXFORD PLACE
MANCHESTER
M14 5RP

CLIENT
MCLAREN

TITLE
PROPOSED BELOW GROUND DRAINAGE STANDARD DETAILS SHEET 4

DISCIPLINE			SCALE
CIVIL			1:25
DRAWN	DESIGNED	CHECKED	APPROVED
JD	JD	GB	GB
DRAWING No			ISSUE
2998-MHT-XX-XX-DR-C-00203			P01