




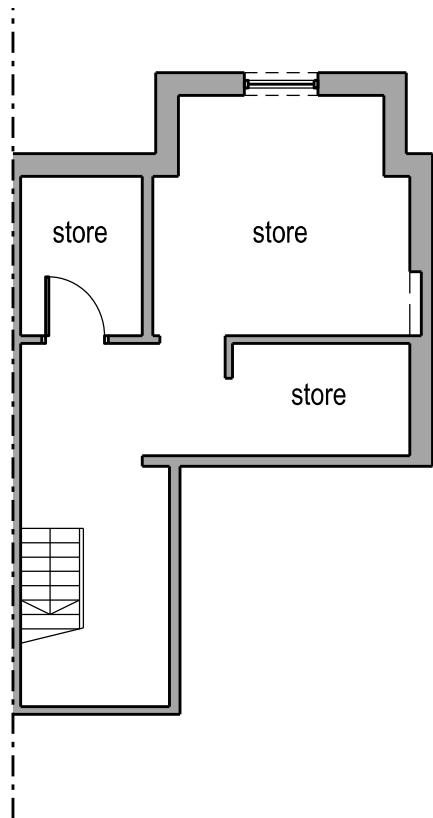


Basement Floor Plan

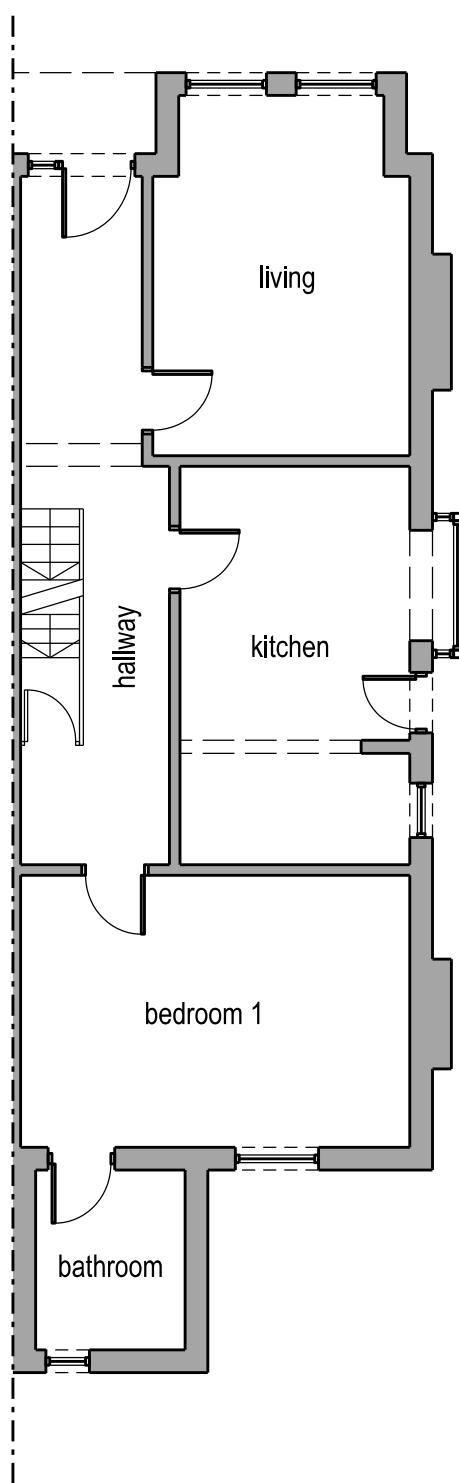

Ground Floor Plan

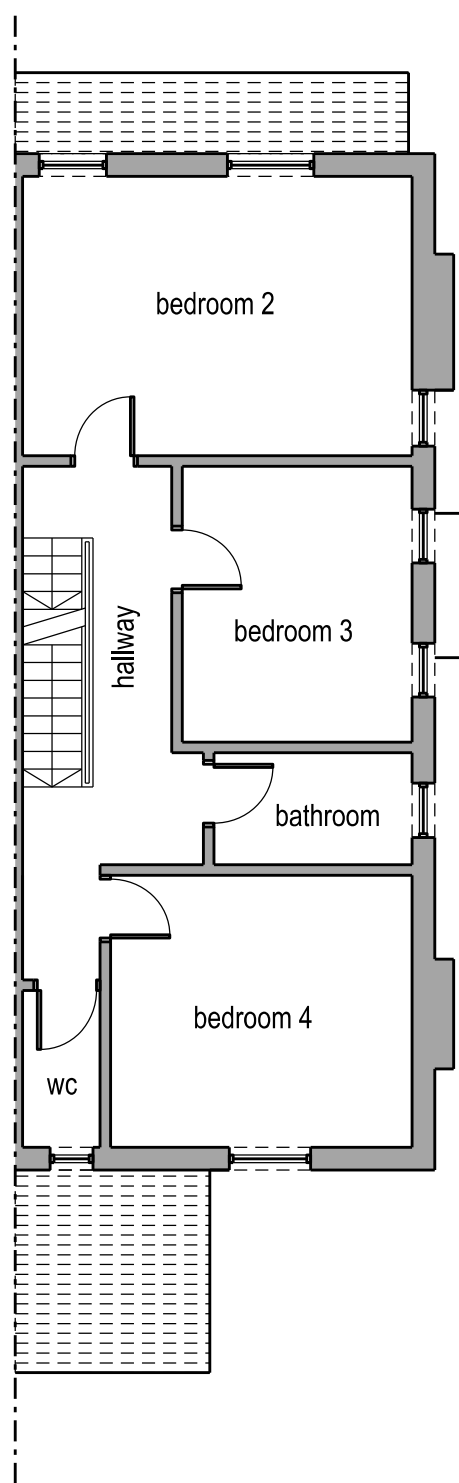


First Floor Plan

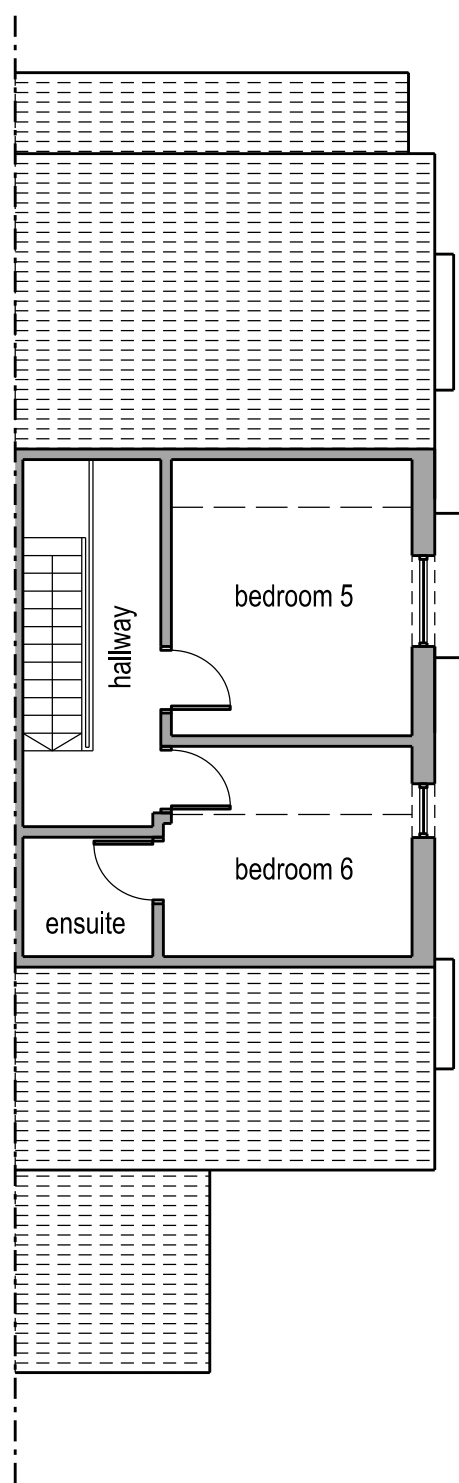

Second Floor Plan




South Elevation

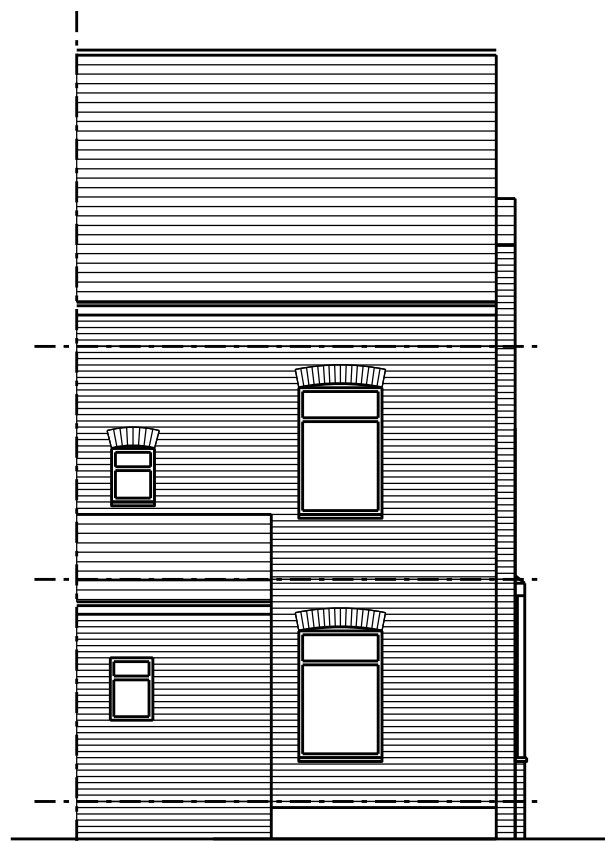



North Elevation



West Elevation

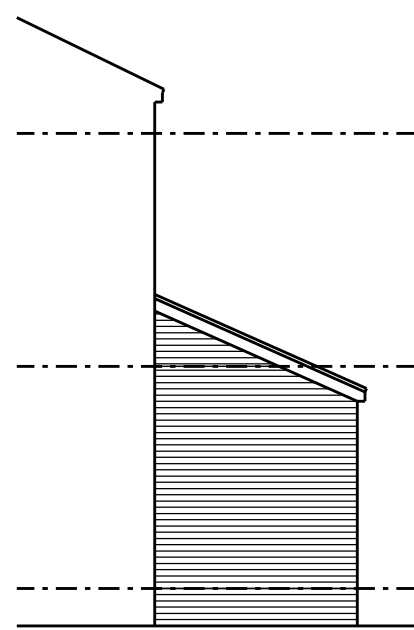

East Elevation

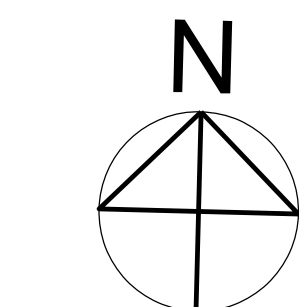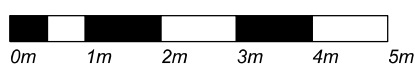

Do not scale this drawing
All given dimensions are in millimetres
Contractors must check all dimensions from site
This drawing is copyright and is for use on this site only

No	Date
Revision	

Project
86 Clarendon Road
Whalley Range

Title
Existing Floor
Plans and
Elevations

Project.	Drawing.	Scale @A1.	Rev.
2005	003	1/100	

Drawing Status
PLANNING