
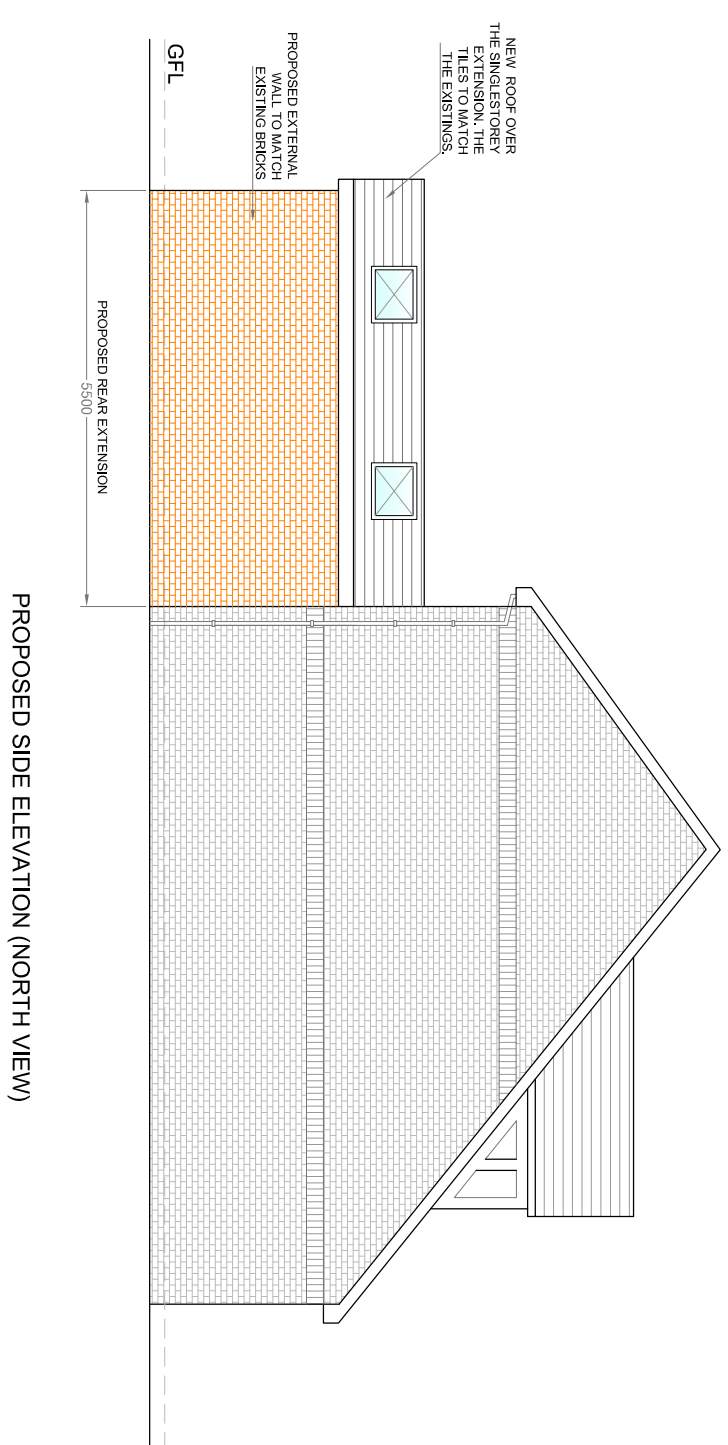
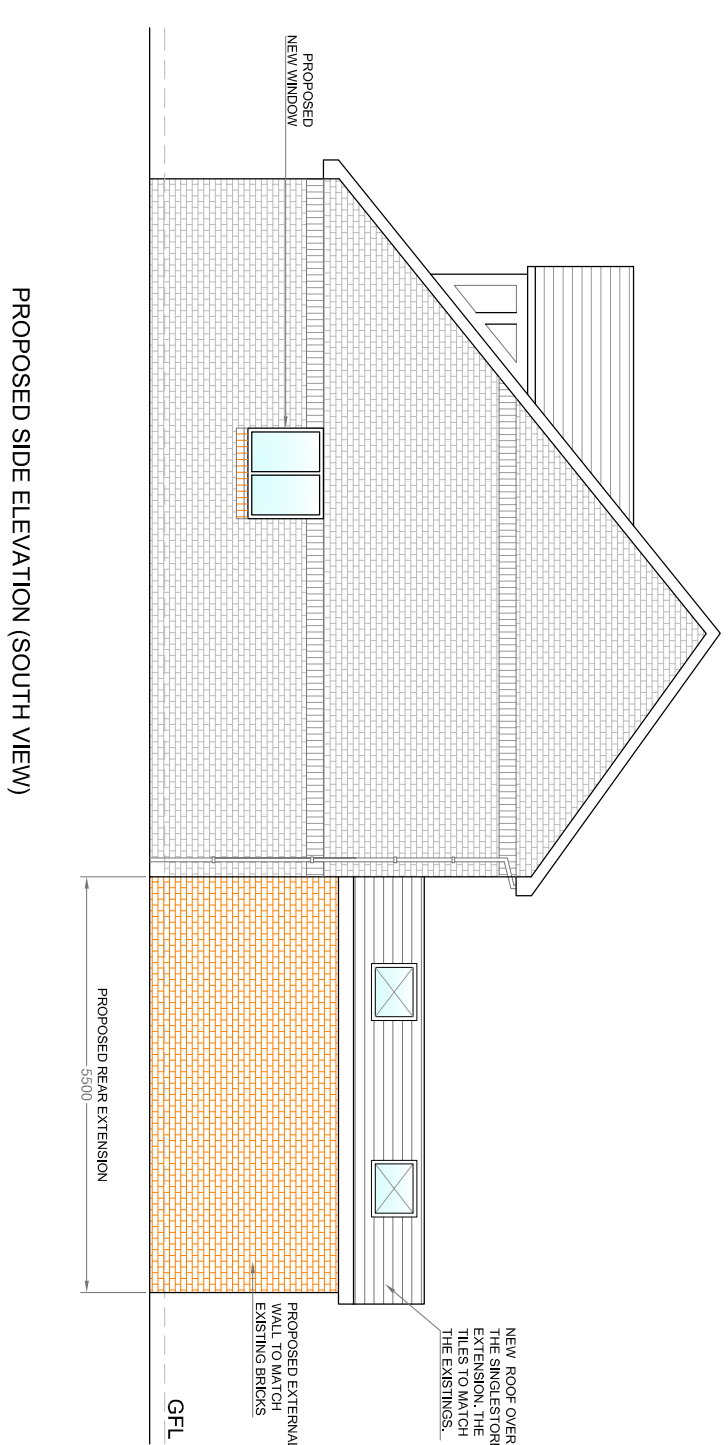
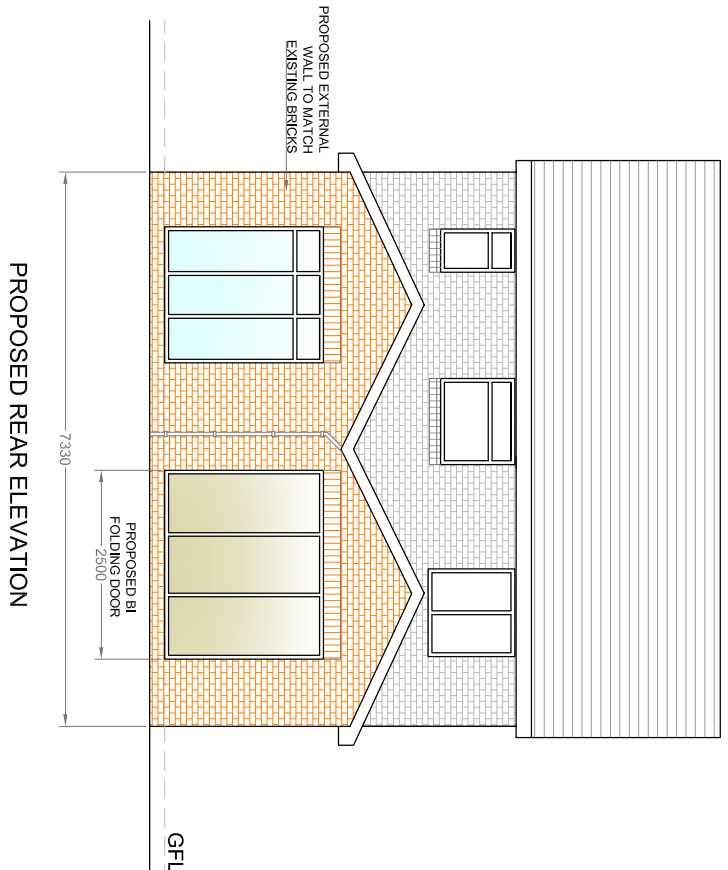
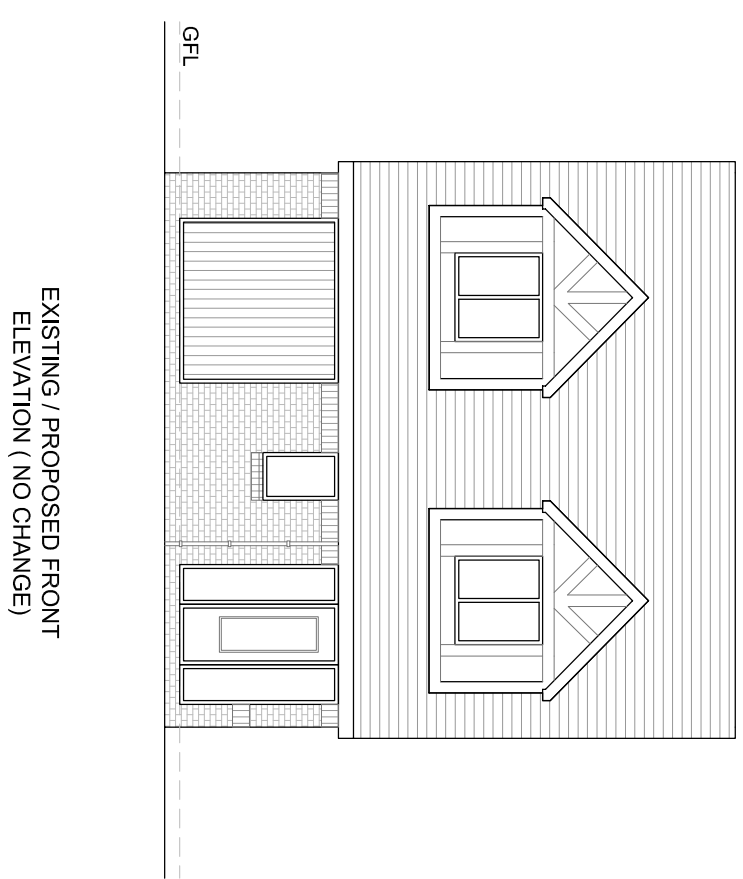
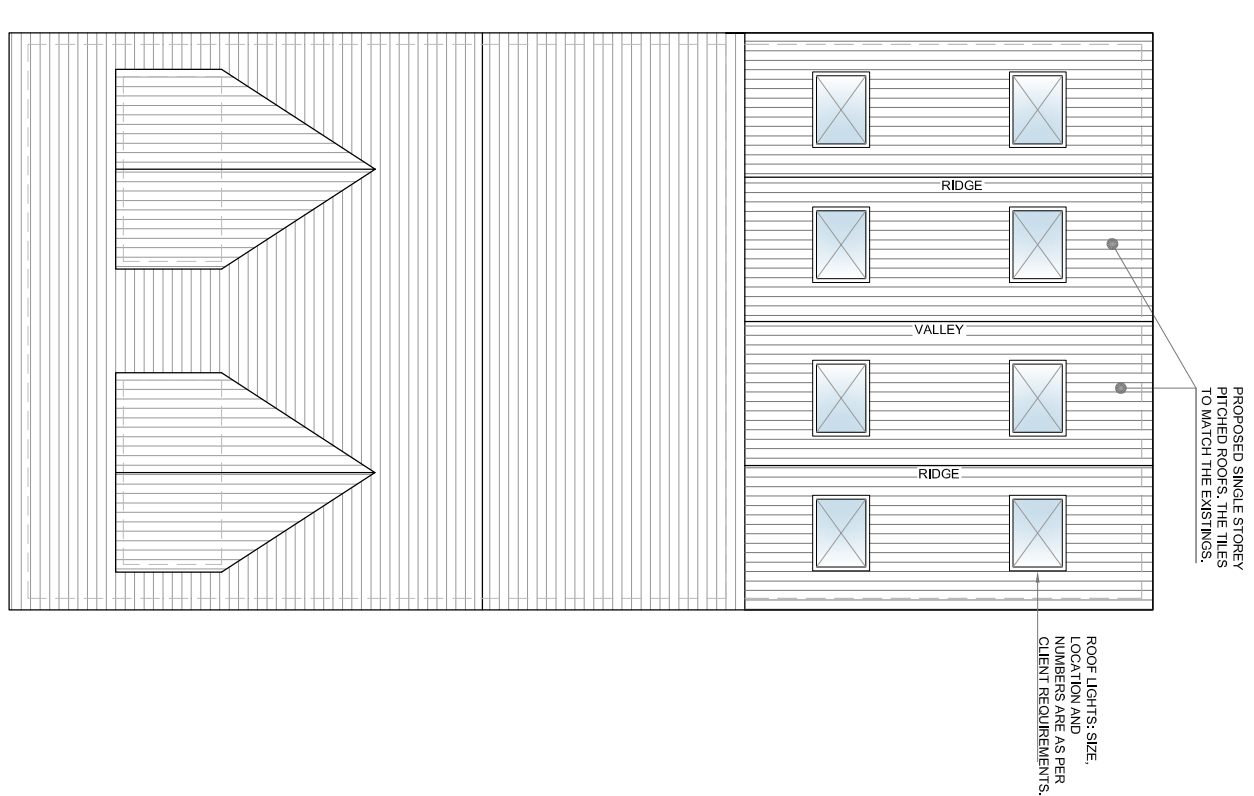
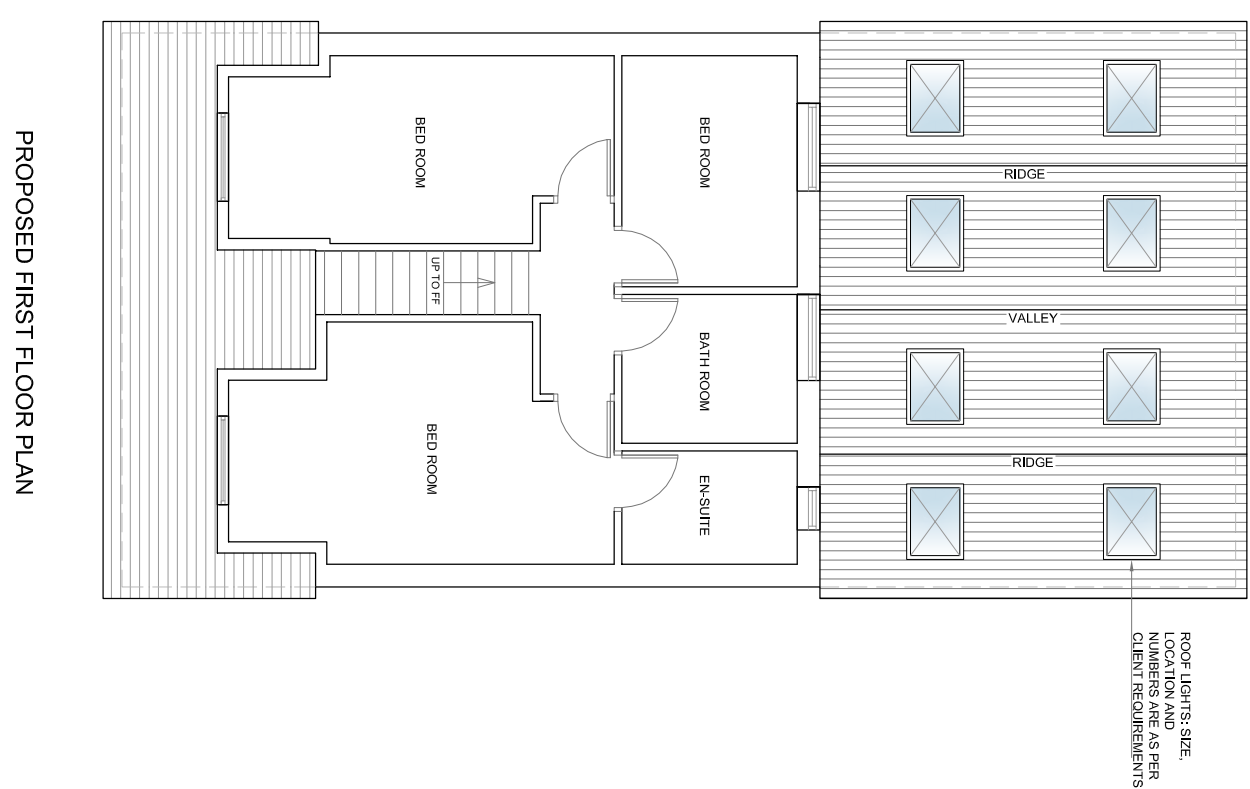


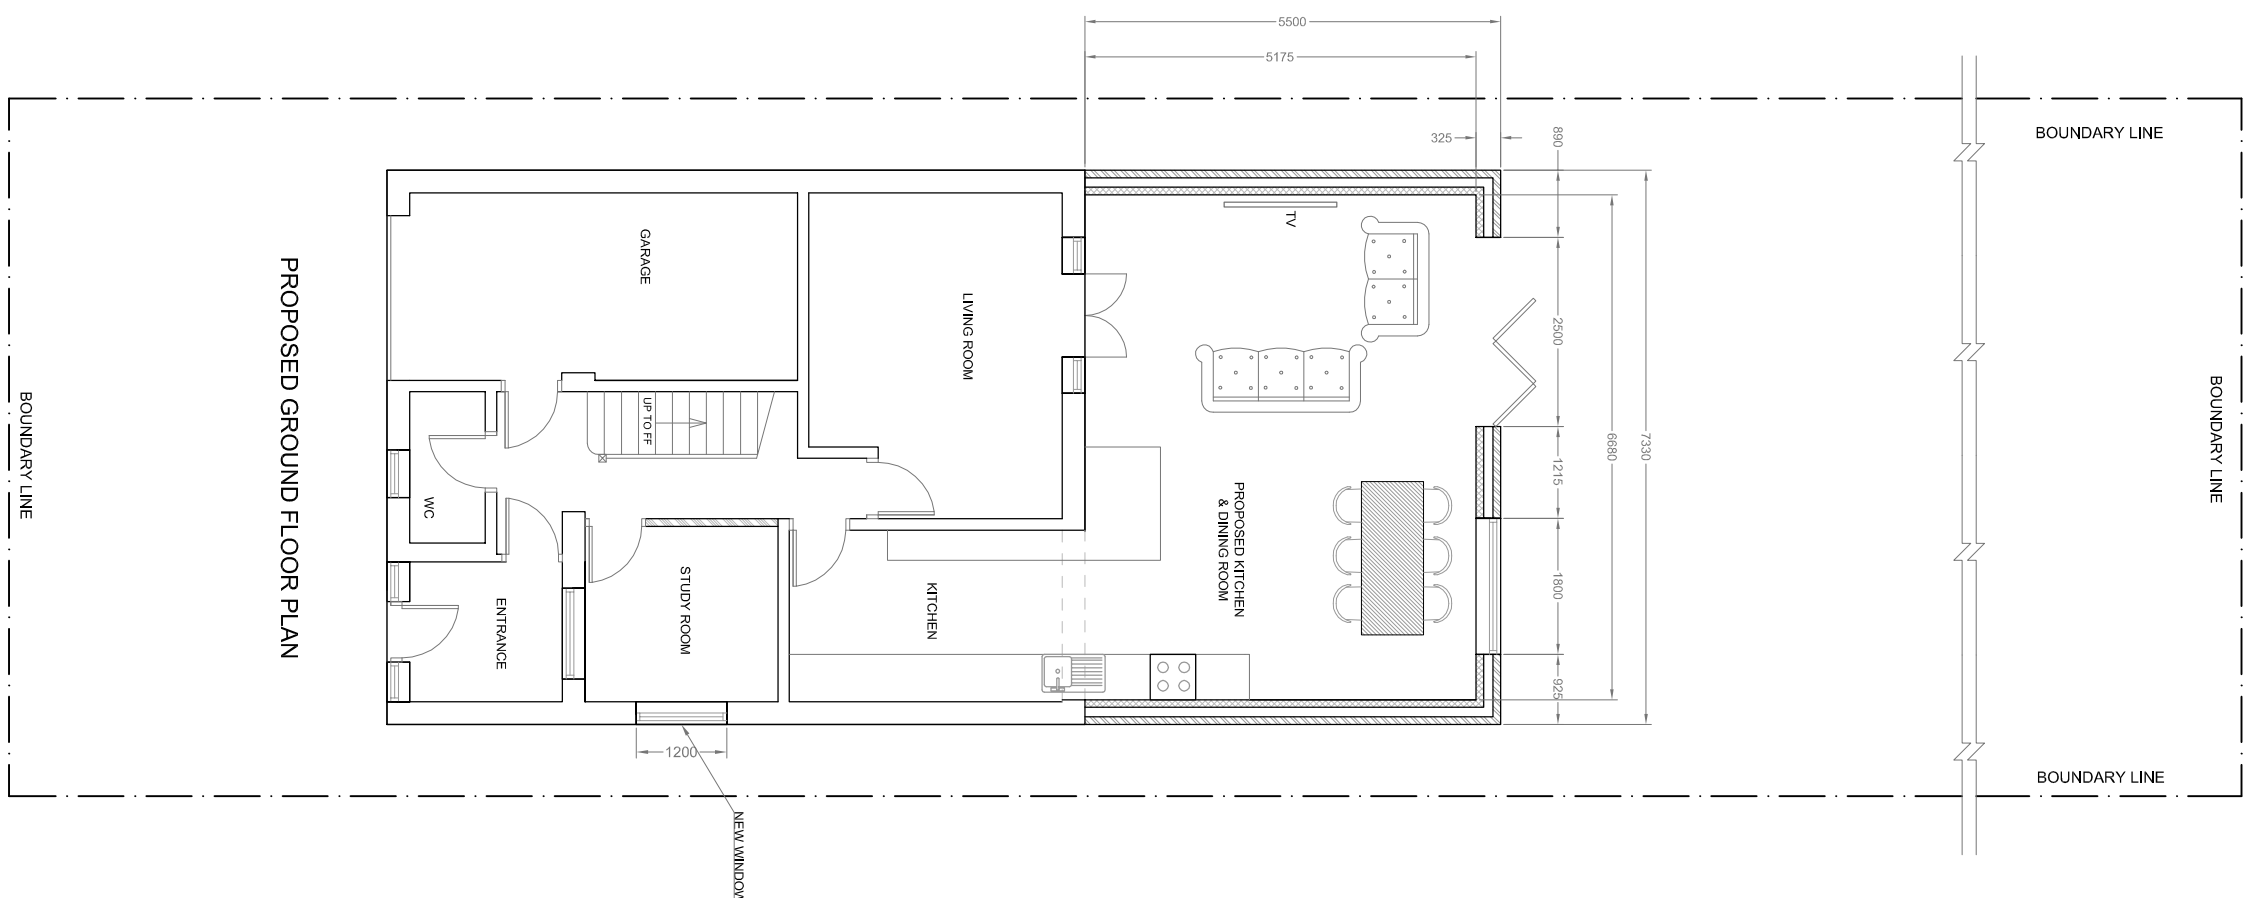

Date	Rev.	Initials	THIS DRAWING IS SUBJECT TO COPYRIGHT AND IS NOT TO BE REPRODUCED IN PART OR WHOLE WITHOUT APPROVAL. ALL DIMENSIONS TO BE CHECKED ON SITE BY CONTRACTOR AND DISCREPANCIES CLARIFIED WITH THE CLIENT PRIOR TO COMMENCEMENT. THESE DRAWINGS ARE PREPARED FOR PLANNING PURPOSES ONLY.
Project 26 GATEACRE WALK, MANCHESTER, M23 9BA.			Client MR L. DANNOON
Title PROPOSED FLOORS PLANS & ELEVATIONS			
Date AUGUST 2023			
Scale 1:100 @ A1 SHEET			REV. A
Drawing No. HS2305 - 02			