



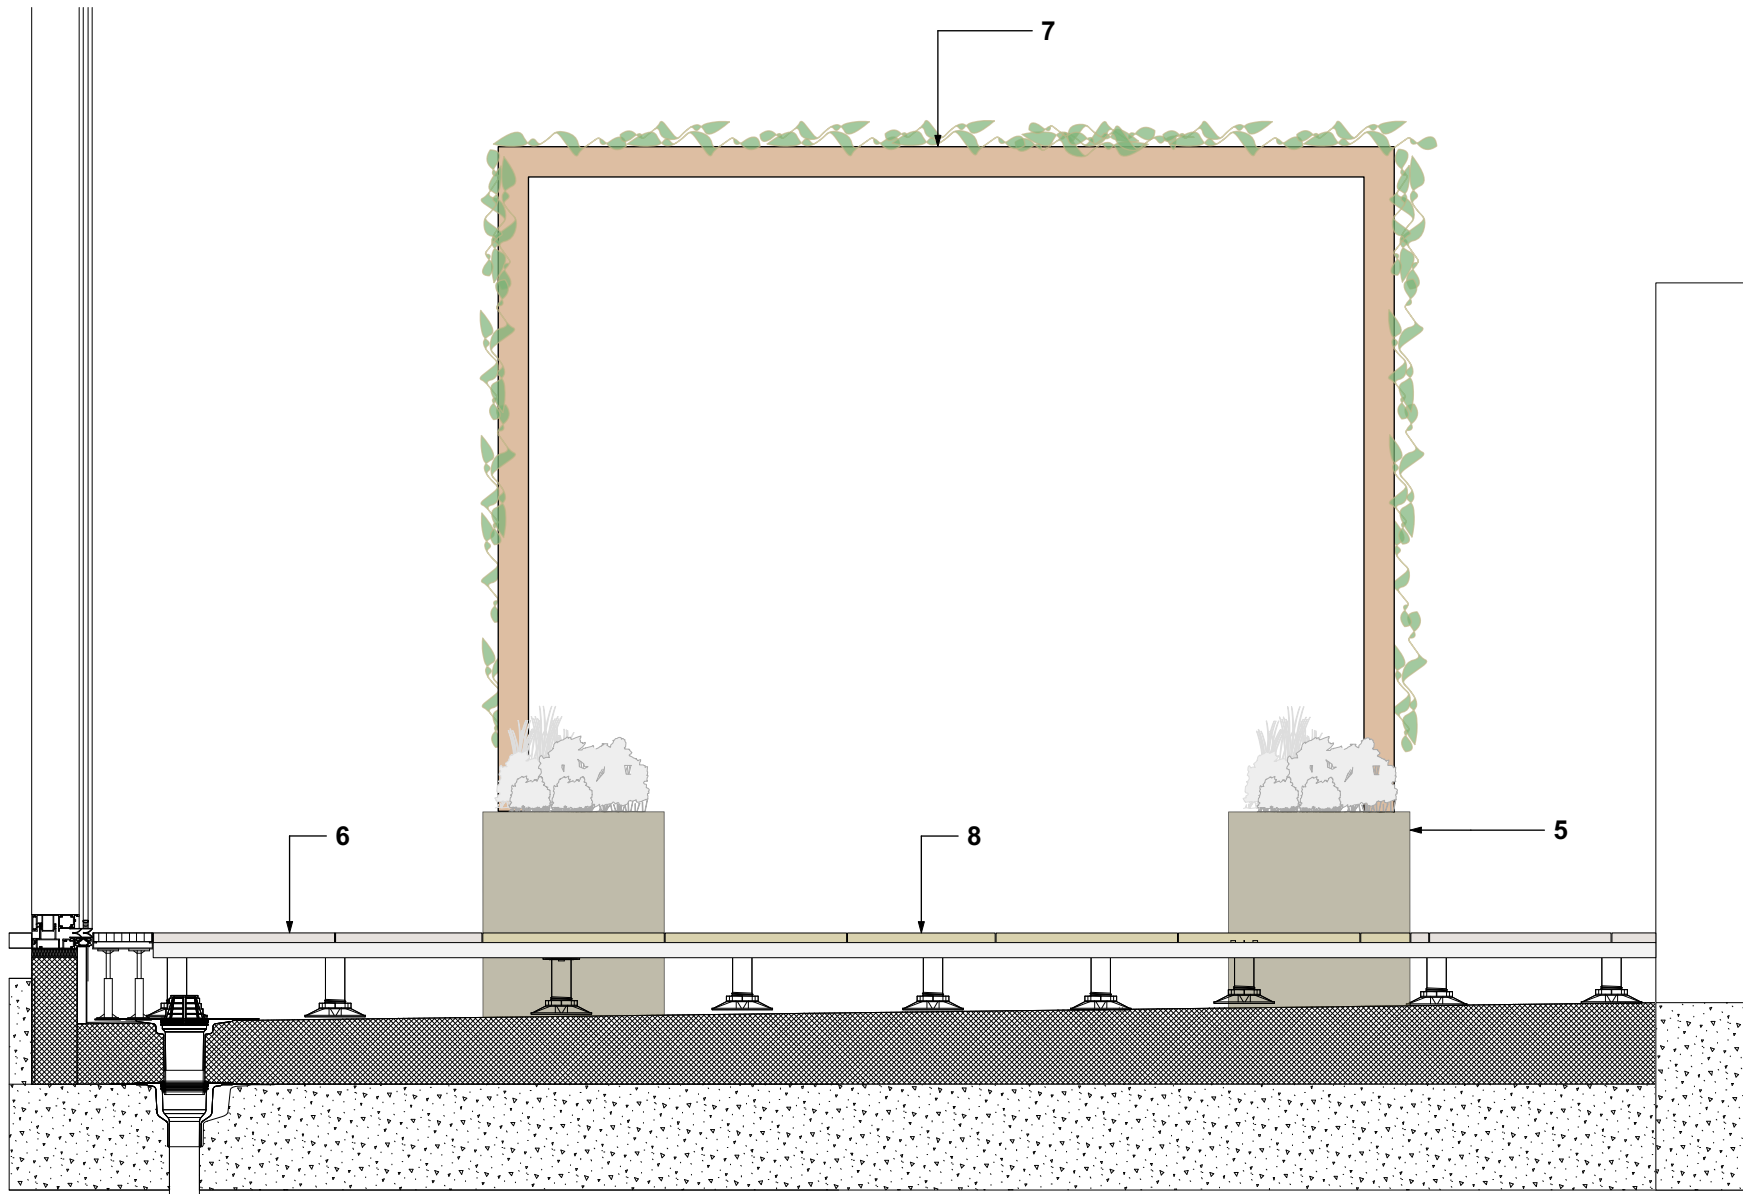


6 Detail Section F-F'
Scale: 1:25

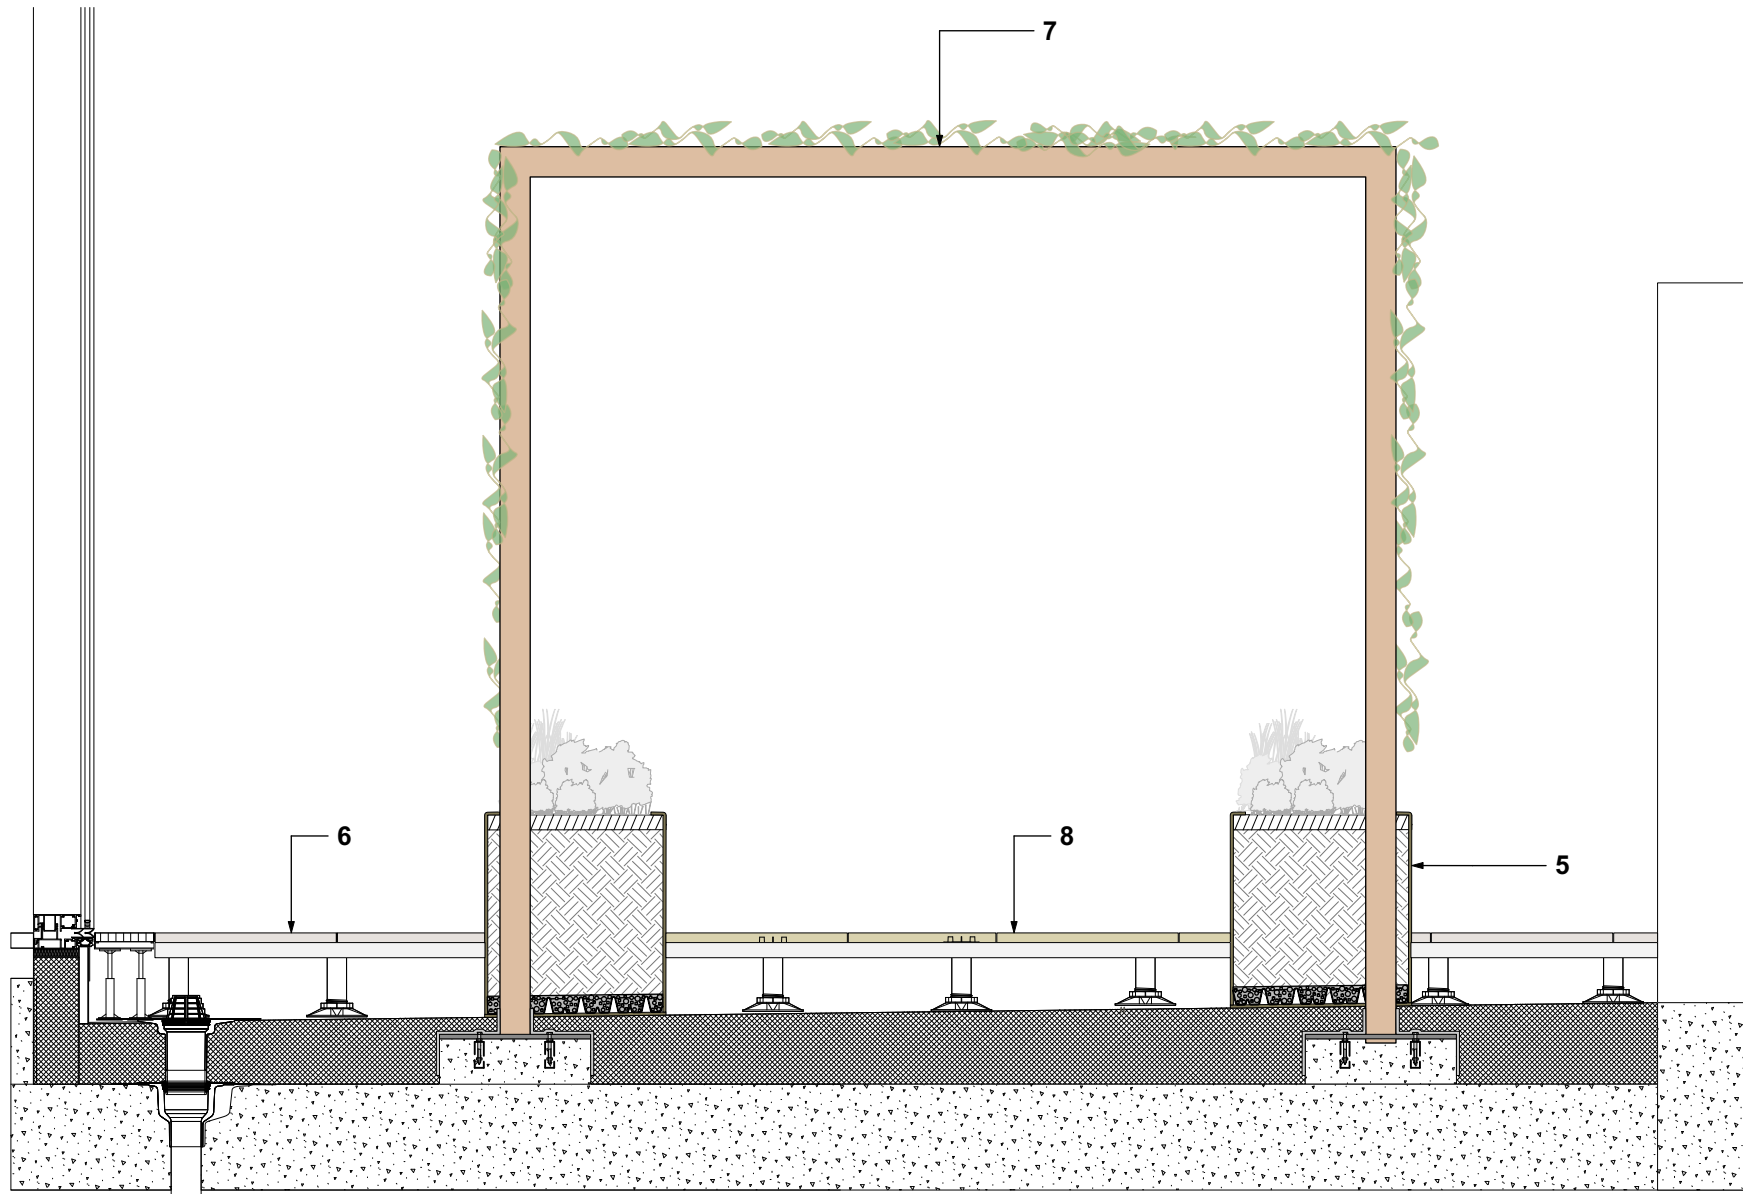

7 Detail Section G-G'
Scale: 1:25

KEY

- 1. PLANTER EDGE - 1000MM UPSTAND**
Refer to drawing STM-PIE-EX-ZZ-DR-L-6101 for further details
- 2. PLANTER EDGE - 800MM UPSTAND**
Refer to drawing STM-PIE-EX-ZZ-DR-L-6101 for further details
- 3. PLANTER EDGE - 600MM UPSTAND**
Refer to drawing STM-PIE-EX-ZZ-DR-L-6101 for further details
- 4. PLANTER EDGE - 500MM UPSTAND**
Refer to drawing STM-PIE-EX-ZZ-DR-L-6101 for further details
- 5. PLANTER EDGE - 400MM UPSTAND**
Refer to drawing STM-PIE-EX-ZZ-DR-L-6101 for further details
- 6. COMPOSITE DECKING (S1)**
Refer to drawing STM-PIE-EX-ZZ-DR-L-5103 for further details
- 7. PERGOLA**
Refer to drawing STM-PIE-EX-ZZ-DR-L-6102 for further details
- 8. COMPOSITE DECKING (S2)**
Refer to drawing STM-PIE-EX-ZZ-DR-L-5103 for further details

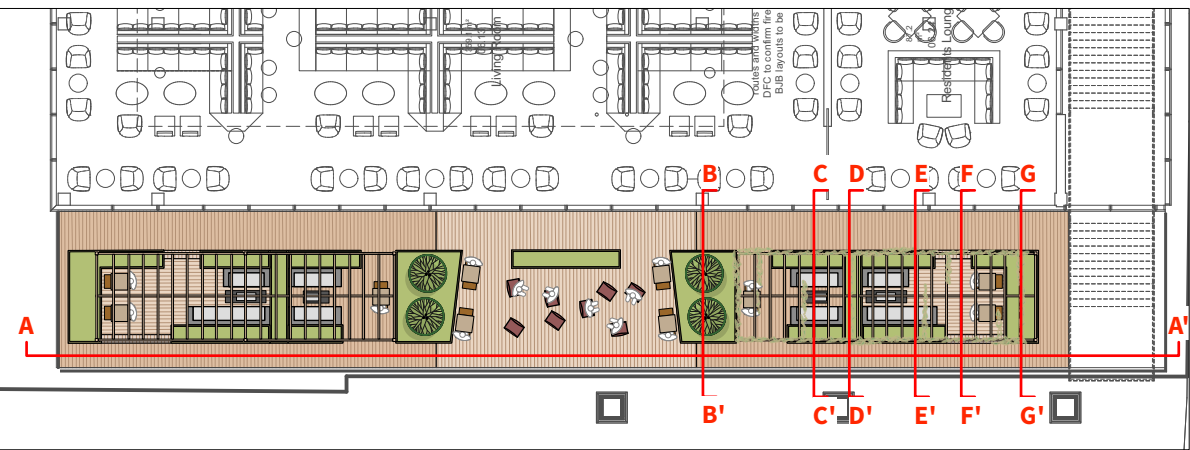

Location Plan

THIS DRAWING IS COPYRIGHT PROTECTED AND MAY NOT BE REPRODUCED IN WHOLE OR PART WITHOUT WRITTEN AUTHORITY FROM THE OWNER.

- NOTES:**
1. Do not scale from this drawing.
 2. Always work to noted dimensions.
 3. All dimensions are in millimetres unless otherwise stated.
 4. All setting out, levels and dimensions to be agreed on site.
 5. The dimensions of all materials must be checked on site before being laid out.
 6. This drawing must be read with the relevant specification clauses and detail drawings.
 7. Order of construction and setting out to be agreed on site.

NOTE: All Surface build up to Engineer's design and specification.
NOTE: All surface finishes subject to design development.

S2-P01	28-07-23	Stage 3 issue	JN	KR
Revision	Date	Description	Drawn	Apprvd.

Planit I.E. Limited
E: info@planit-ie.com W: planit-ie.com
MANCHESTER
2 Back Grafton St, Altrincham, WA14 1DY
T: 0161 928 9281
LEEDS
No.1 Aire Street, Leeds Station, Leeds, LS1 4PR
T: 0113 824 6413
LIVERPOOL
Tempest 5.3, 12 Tithebarn Street, Liverpool, L2 2DT
T: 0151 363 1230
LONDON
Unit 6 Waterside, 44-48 Wharf Road, London, N1 7UX
T: 0207 253 5678
STANDISH
Standish Gatehouse, Stonehouse, Gloucestershire, GL10 3BZ
T: 0145 360 7080

Client Relentless

Project St. Michael's Manchester

Drg Title Sections - Roof Terrace 2 of 2

Created on 18.01.23
Created by JN
Approved by KR

Scale 1:10
Size A1
Workstage Stage 3

Drg No. STM-PIE-EX-ZZ-DR-L-3102
Suitability S2
Revision P01