

C	29.06.23	AJ	Drawing updated in response to MCC Highways comments email 22/06/23.
B	24.05.23	MA	Plan updated following planning and highways feedback.
A	11.01.23	MA	Boundaries updated in line with client feedback.
Rev	Date	Int	Description

btp
ARCHITECTS


RIBA
Chartered Practice

Client:
Southway Housing Trust

Project:
Cross Lane

107 Boundary Treatment Plan

1 : 200

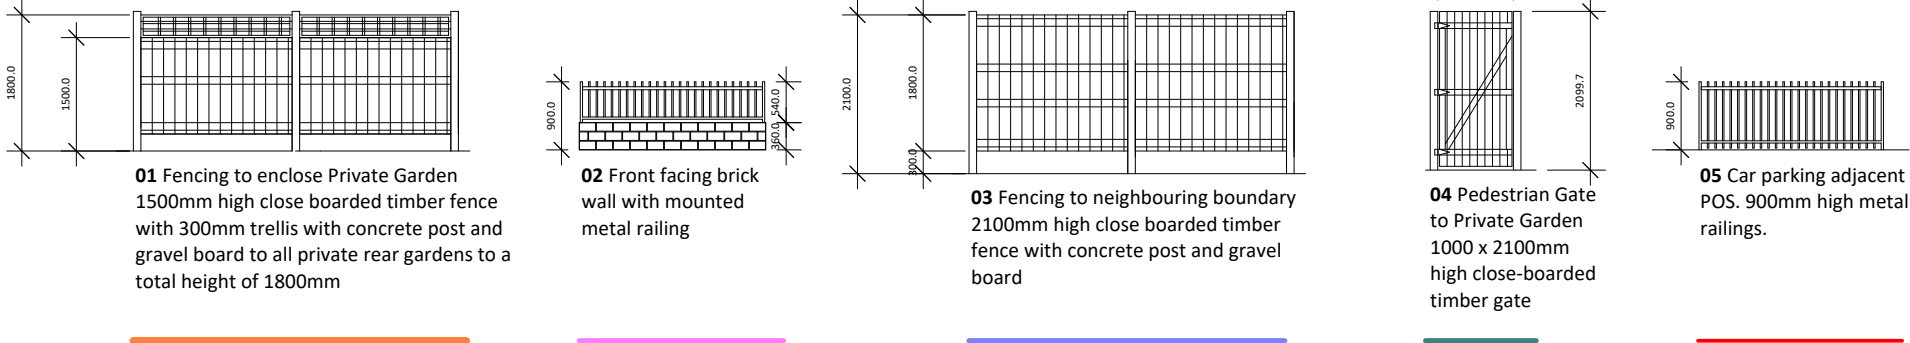

Boundary Key

1 : 100

Description:
Boundary Treatment Plan

Purpose of Issue:
Planning

Drawn By: OM Checked By: MA Date: 05/12/22 Scale @ A2:

Job No: 3809 Status Code: S0 Drawing No: 107 Rev: C

File Identifier:
CL-BTP-00-SP-DR-A-3809_107

Elizabeth House, 486 Didsbury Road, Heaton Mersey, Stockport, SK4 3BS
t 0161 443 1221 e info@bernardtaylor.co.uk w www.btparchitects.co.uk