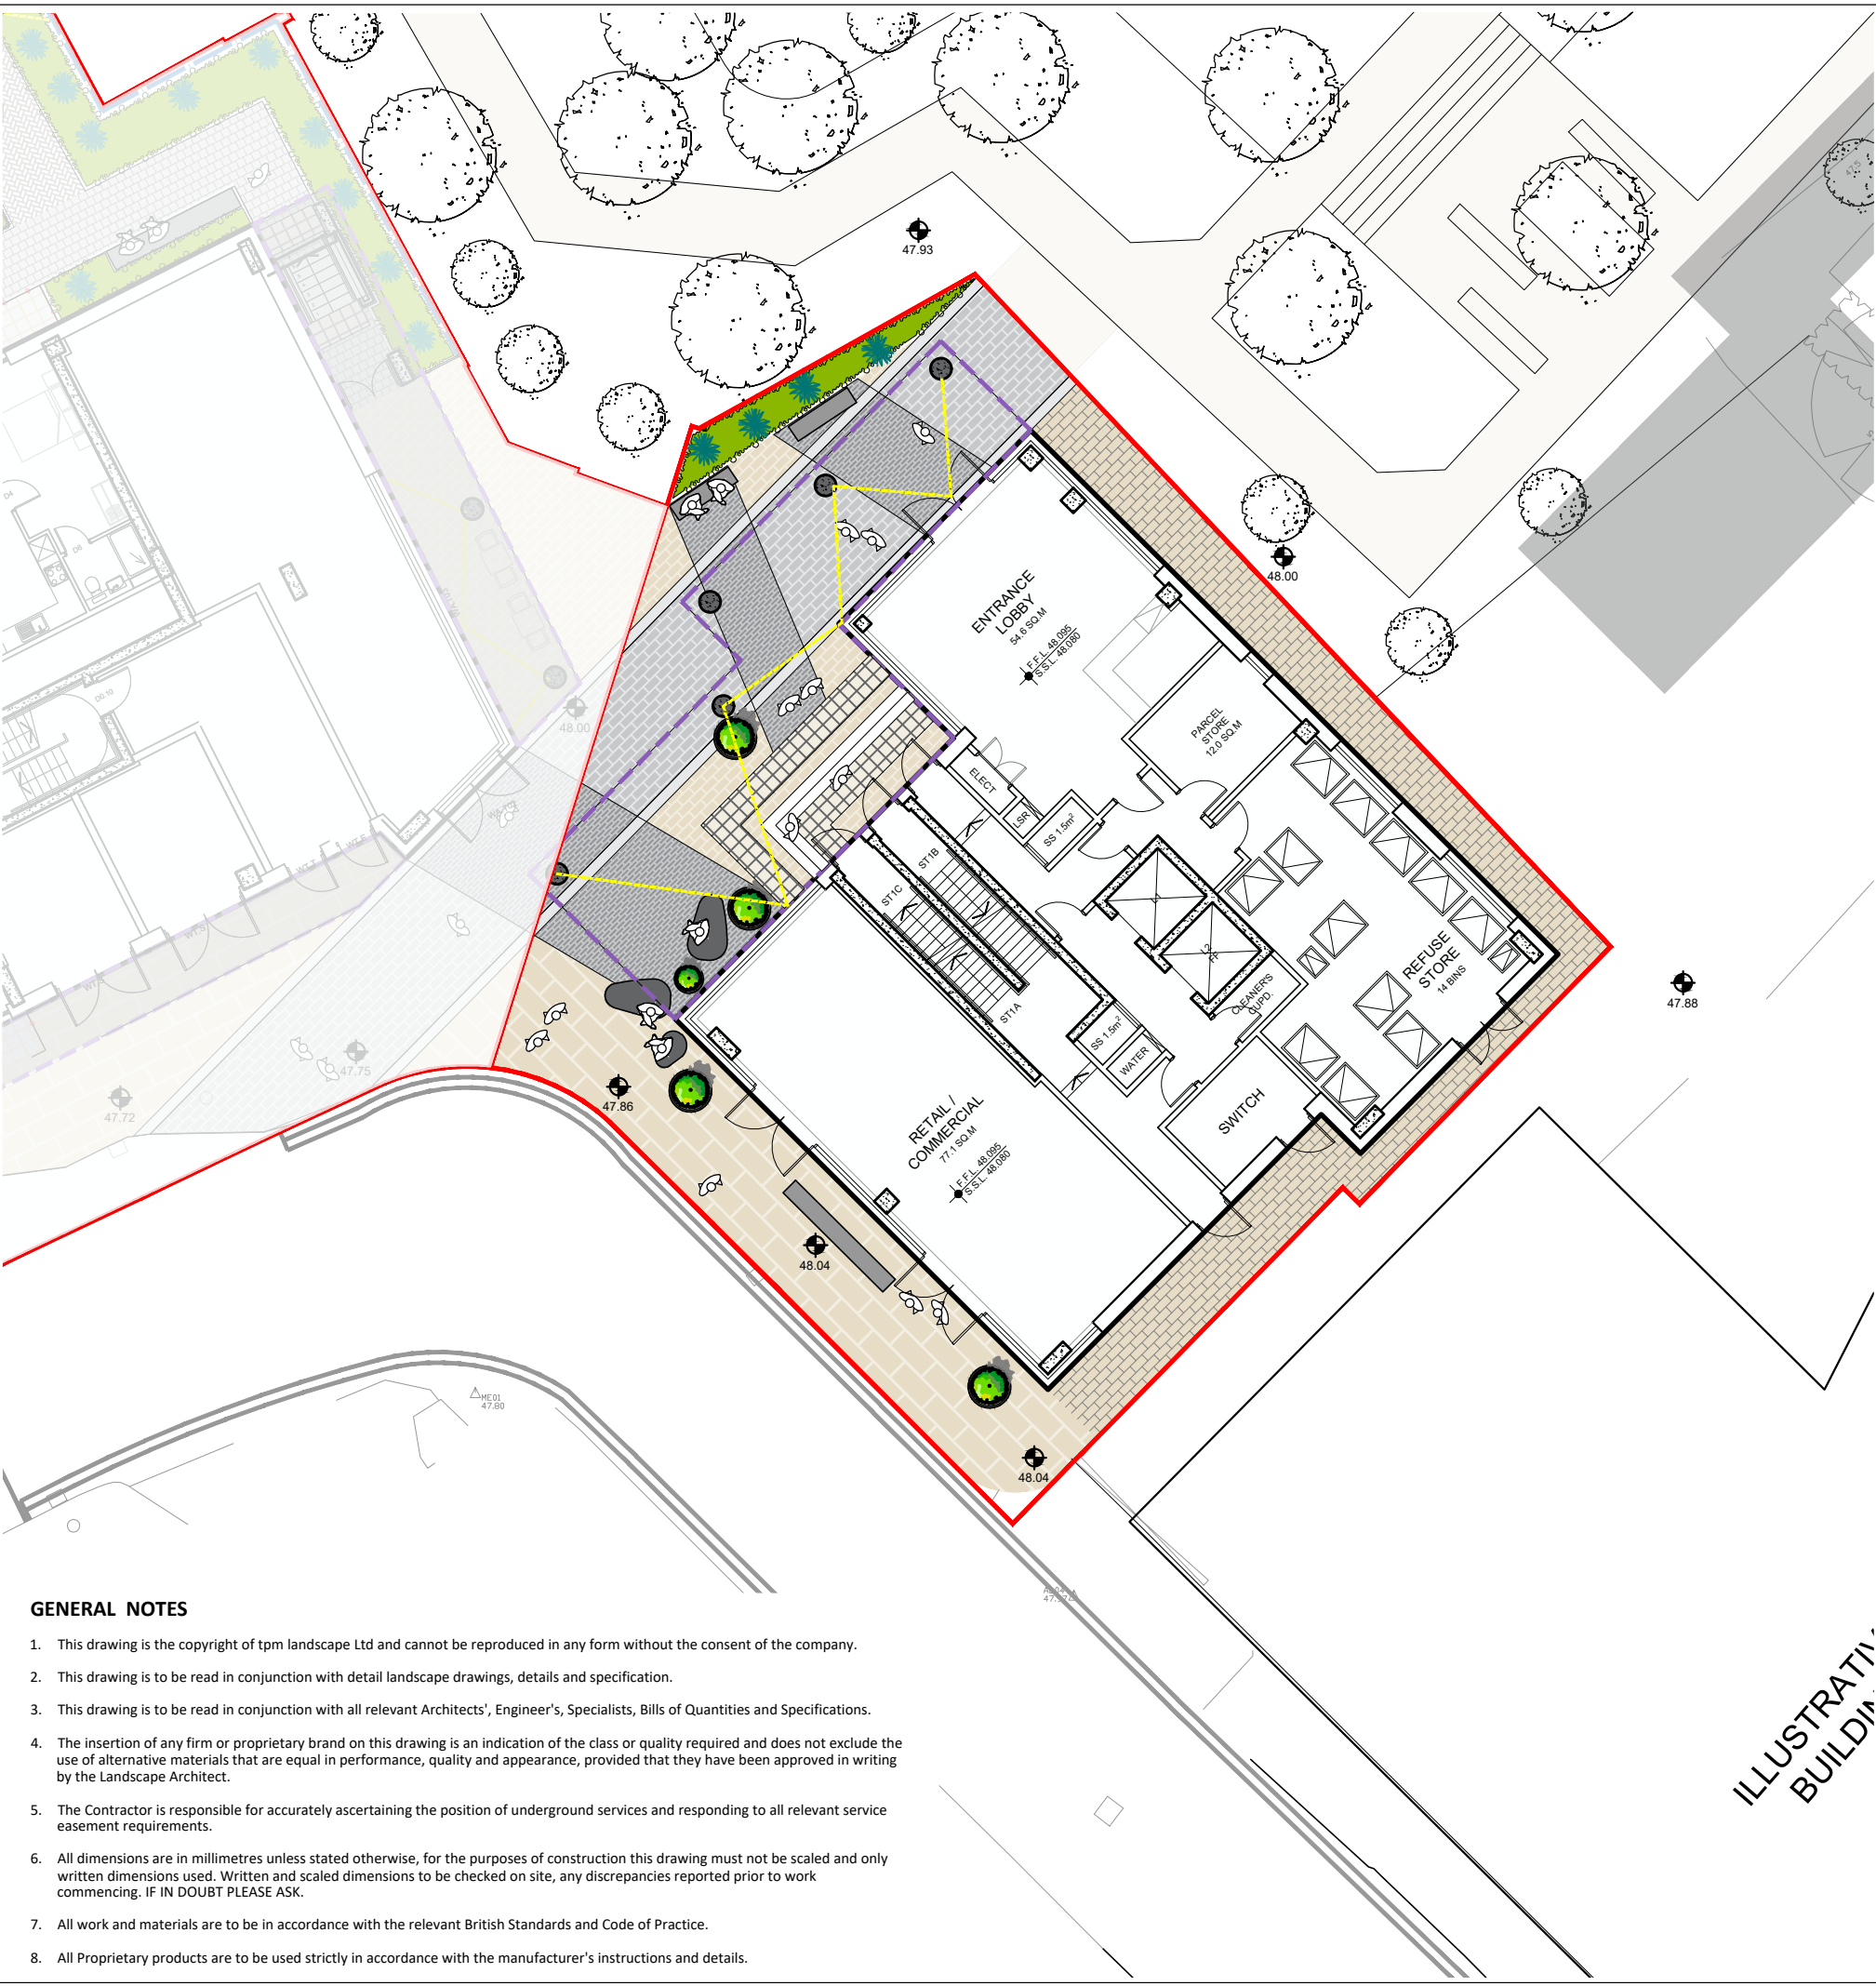
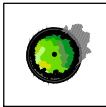




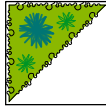
- GENERAL NOTES**
- 1. This drawing is the copyright of tpm landscape Ltd and cannot be reproduced in any form without the consent of the company.
 - 2. This drawing is to be read in conjunction with detail landscape drawings, details and specification.
 - 3. This drawing is to be read in conjunction with all relevant Architects', Engineer's, Specialists, Bills of Quantities and Specifications.
 - 4. The insertion of any firm or proprietary brand on this drawing is an indication of the class or quality required and does not exclude the use of alternative materials that are equal in performance, quality and appearance, provided that they have been approved in writing by the Landscape Architect.
 - 5. The Contractor is responsible for accurately ascertaining the position of underground services and responding to all relevant service easement requirements.
 - 6. All dimensions are in millimetres unless stated otherwise, for the purposes of construction this drawing must not be scaled and only written dimensions used. Written and scaled dimensions to be checked on site, any discrepancies reported prior to work commencing. IF IN DOUBT PLEASE ASK.
 - 7. All work and materials are to be in accordance with the relevant British Standards and Code of Practice.
 - 8. All Proprietary products are to be used strictly in accordance with the manufacturer's instructions and details.

LEGEND

SOFTWORKS

- 

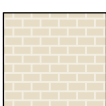
Proposed Small Tree/Large Shrub in Planter
Multi-stem Tree
Height: 2-2.5m
- 

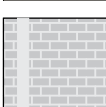
Proposed Small Tree/Large Shrub in Planter
Height: 1-1.5m
- 

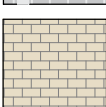
Proposed Ornamental Planting
Mixed shrub and herbaceous planting, 5-7L pots with 10L specimens and climbers.
Planting beds to receive 75mm depth ornamental bark mulch.

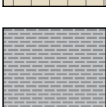
HARDWORKS

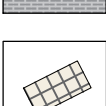
- 

Proposed Natural Stone - Type 1A
- 

Proposed Natural Stone - Type 1
- 

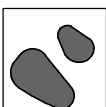
Proposed Natural Stone - Type 2
Contrasting colour, with feature trim on both sides
- 

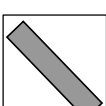
Proposed Concrete Paving
Colour to match natural stone - type 1
- 

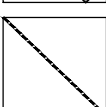
Proposed Block Paving - Type 1
- 

Proposed Tactile Paving

FURNITURE AND FEATURES

- 

Proposed Stone Seat
- 

Proposed Timber Bench
- 

Proposed String Lights
- 

Proposed Building Overhang
To architects detail

REVISION NOTES			
Rev	By	Description	Date
D	CT	Added surface material change	11-9-23
C	MC	Added tactile paving	30.08.23
B	MC	Minor adjustments to layout	15.08.23
A	MC	Minor adjustments to courtyard and legend	19.06.23

Client Axis-Re			
Project Tariff Street, Manchester			
Description Landscape Layout			
Status For Approval			
Scale @ A3 1:200	Drawn TS	Checked CT	Date 15.06.23
Job number 4267	Drawing number 106	Revision D	