


1 location plan

SCALE: 1:1250@A4



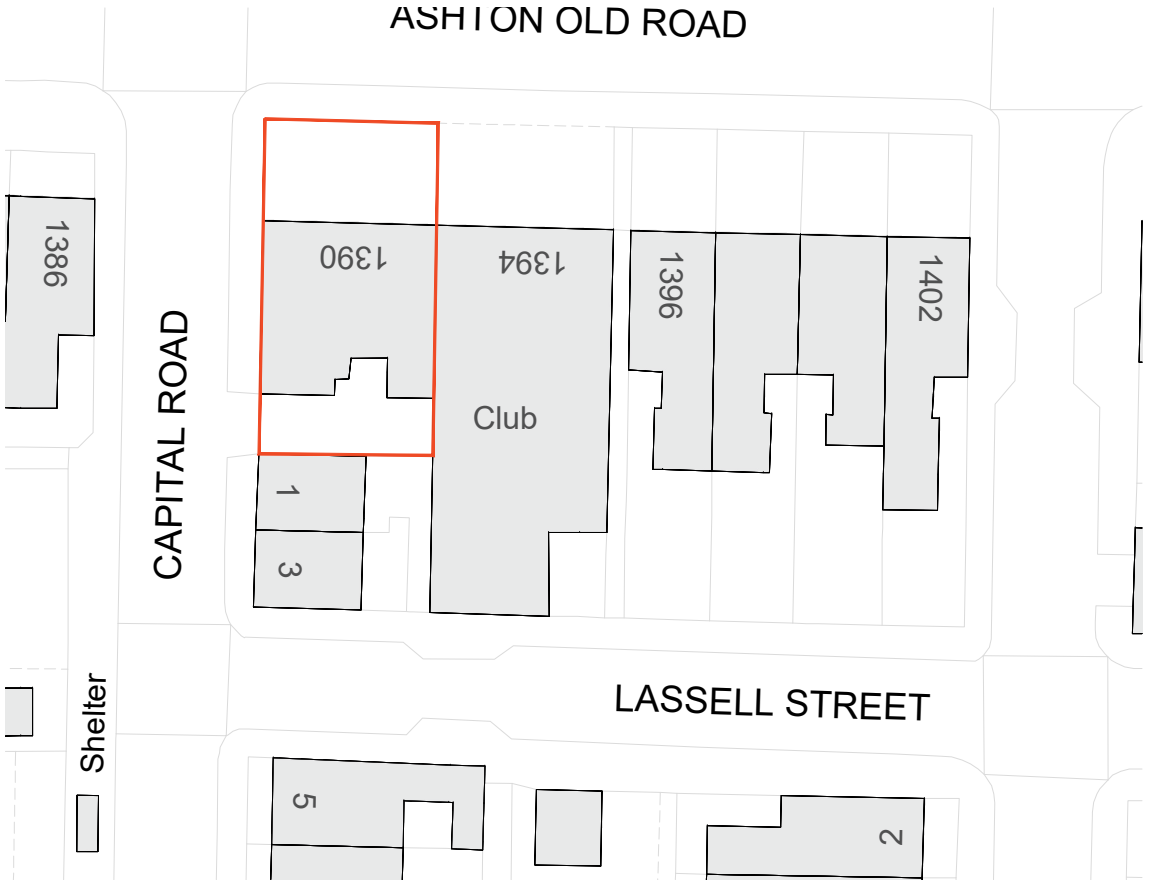

1 Block plan

SCALE: 1:500@A4

Scale 1:1250

SCALE BAR					
m		10	60	120	190

Scale 1:500

SCALE BAR					
m		5	25	50	75

REVISION	DATE	COMMENTS	AUTHOR / CHECKED

NORTH STUDIO | 116A HIGH STREET | EDGEWARE | HA8 7EL
SOUTH STUDIO | MATRIX STUDIOS | 91 PETERBOROUGH ROAD | LONDON | SW6 3BU
design@dssquared.co.uk | www.dssquared.co.uk | 020 8732 5620
DS SQUARED architects

TITLE
1390 Ashton Old Road

DETAIL
location plan

DATE	SCALE	PAPER SIZE	AUTHOR / CHECKED
-	1;1250	A4	-

DRAWING No.	REVISION	STATUS
01.01	-	PL

CONTRACTORS MUST CHECK ALL DIMENSIONS ON SITE. ONLY FIGURED DIMENSIONS ARE TO BE WORKED FROM. DISCREPENCIES MUST BE REPORTED TO THE ARCHITECT BEFORE PROCEEDING. © THIS DRAWING IS COPYRIGHT.