


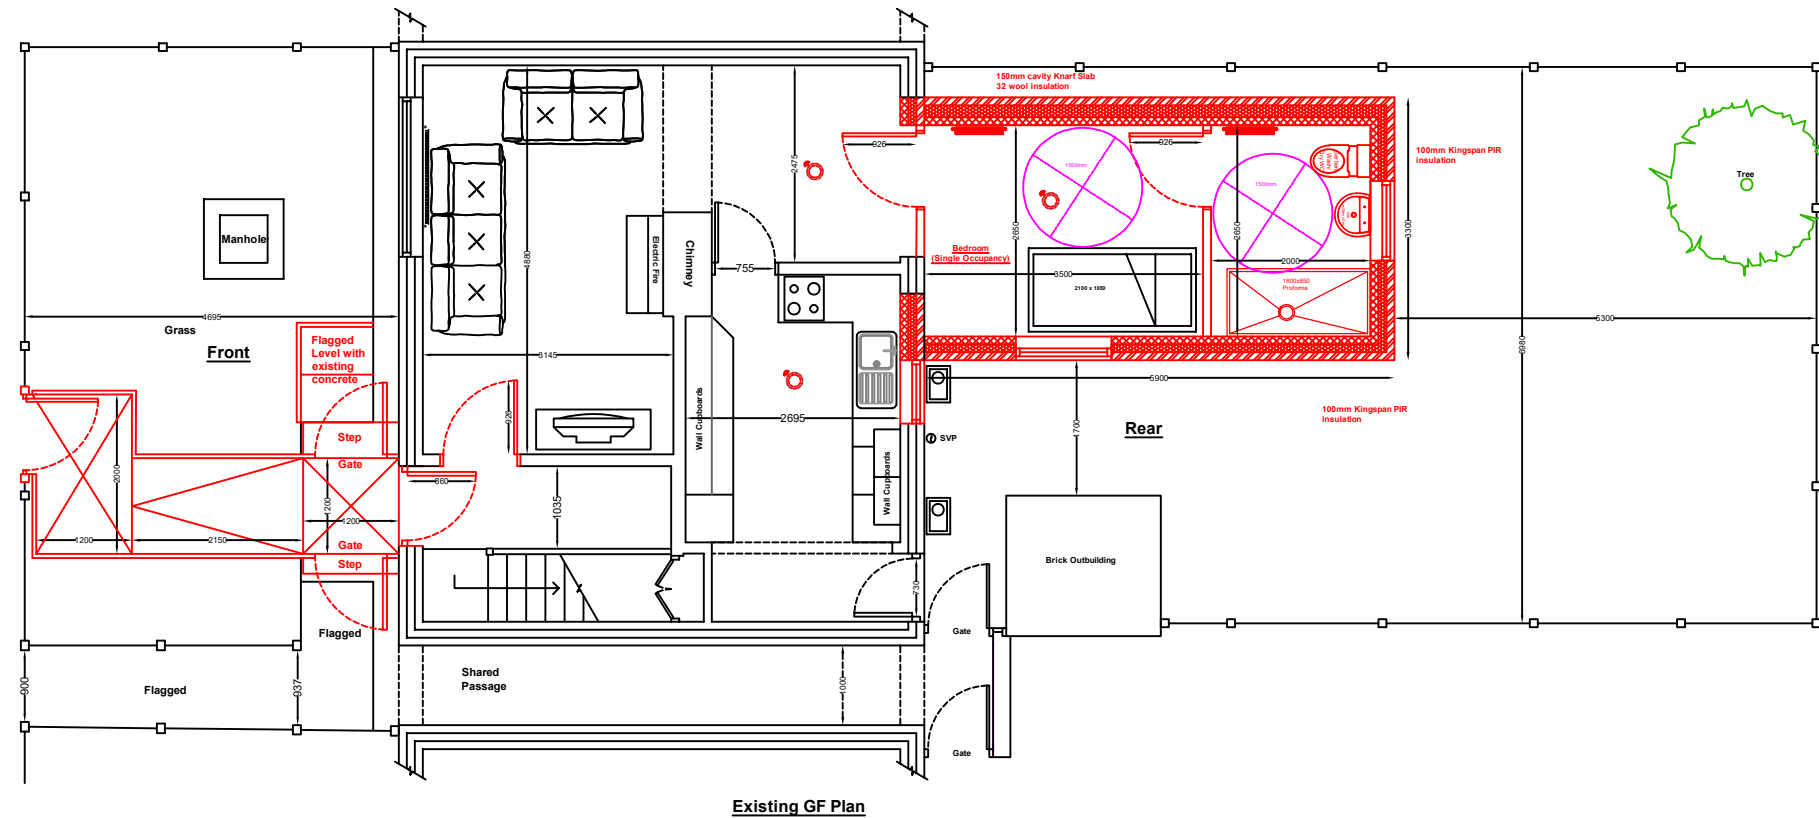

**Manchester
Equipment &
Adaptations
Partnership**

Chris Colbourne - Technical Officer
Manchester Equipment & Adaptation
Partnership
Childrens & Families Directorate
Phillips Park Road
Manchester
M11 3FU Office No : 0161 277 1704
Mobile No : 07814 082 379

Project - Feasibility
Applicant Details -
Mr Martin Powell
12 Brede Walk
Manchester
M23 9EH

Dwg Title : Proposed Boundary Plan			Date: 14/02/2023
			Scale: 1:100
Revision :			Paper Size: A3
No.	Date	Sign	Drawn By : Chris Colbourne
1	04/05/2023	CC	