



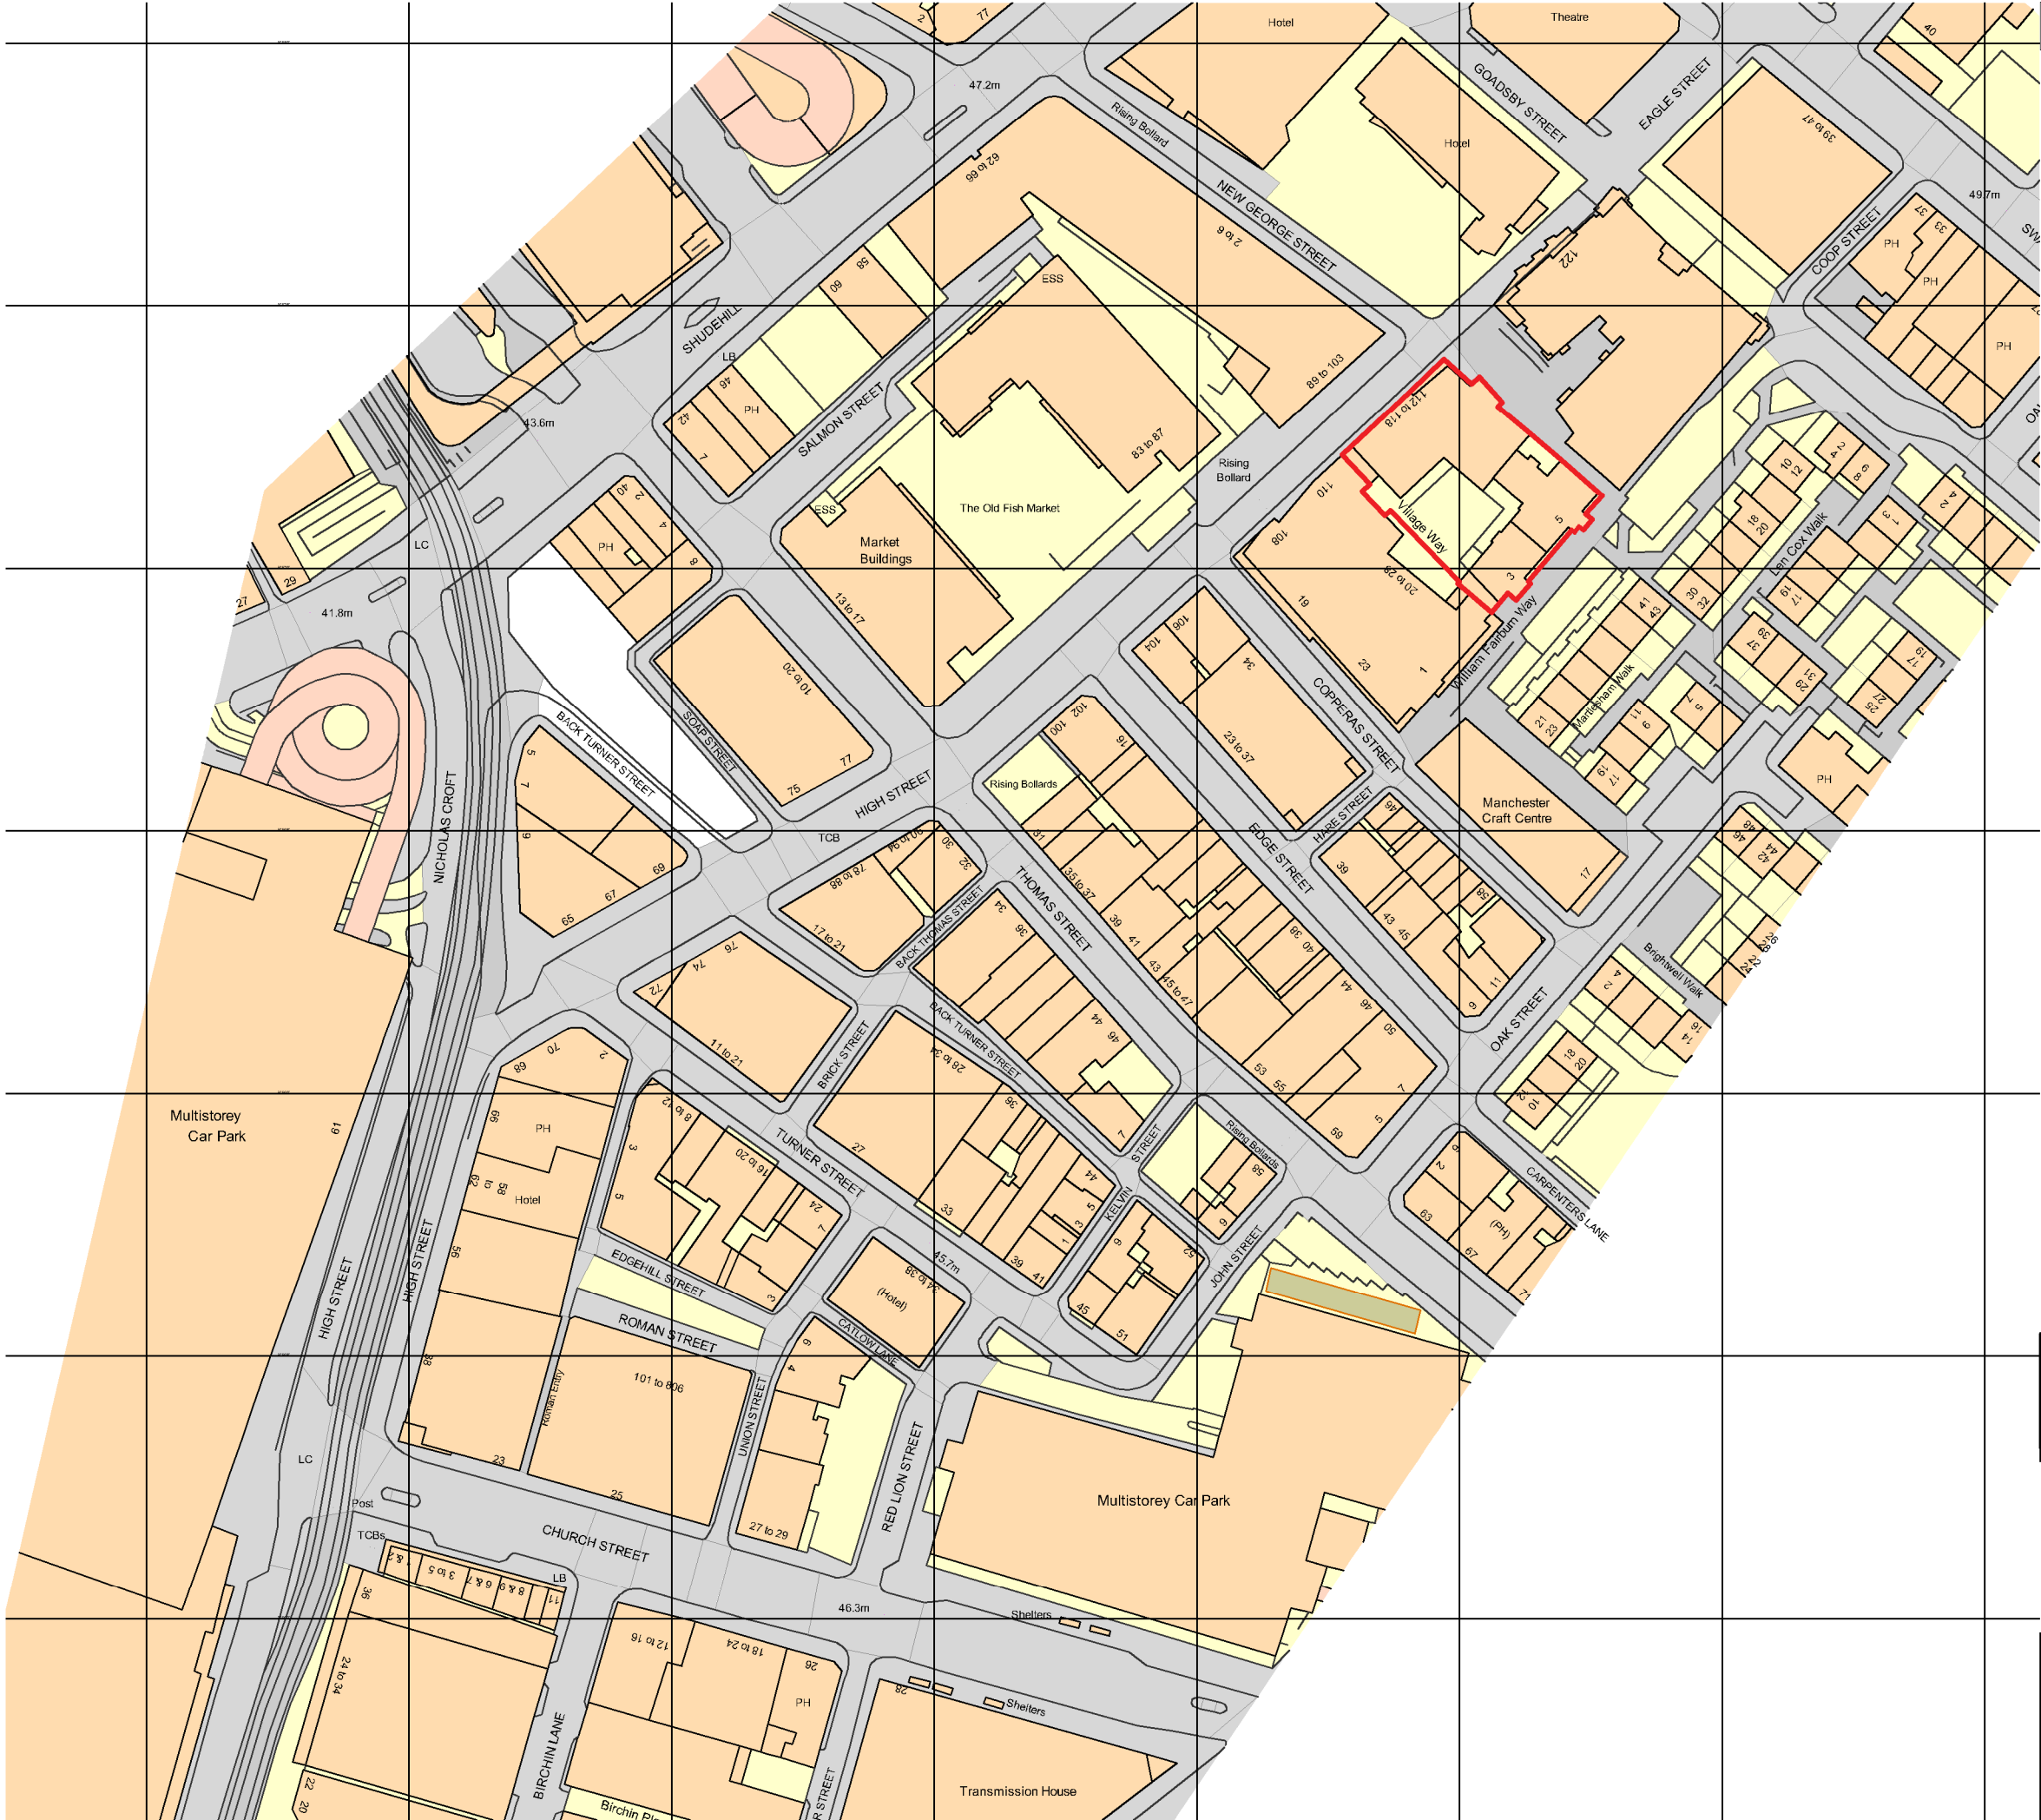

© Copyright: All rights reserved. This drawing must not be reproduced without permission. Do not scale from this drawing. All dimensions are in millimetres unless otherwise stated. Any discrepancies should be reported to the Architect.

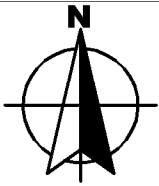

P1	Issued For Planning	28.02.23	EH	SB
PLANNING				
Revision	Description	Date	Drawn	Checked

Halliday Meecham Architects Limited
111 Piccadilly Manchester M1 2HY
+44 (0)161 661 5566
4 Devonshire Street London W1W 5DT
+44 (0)203 440 5175
hma@hallidaymeecham.com
www.hallidaymeecham.com



Client:	Wardens			
Project:	Garden House, 114 High St, Manchester, M4 1HQ			
Phase:	Garden House, 114 High St, Manchester, M4 1HQ			
Location:	Garden House, 114 High St, Manchester, M4 1HQ			
Drawing:	Site Location Plan			
Scale @ A3	Date:	Drawn:	Checked:	Job No.
1:1250	30.01.23	EH	SB	5540
Drawing Ref.	5540-HMA-GH-00-DR-A-00001			Drawing No.
				00001
				Revision
				P1