


Please note:

The contents of this drawing are based on (survey/ existing) information taken on site. Halliday Meecham Architects can accept no responsibility for the accuracy of this information and/or works based upon it. The contractor must check the accuracy of these drawings prior to installation on site and notify Halliday Meecham Architects of any discrepancies.

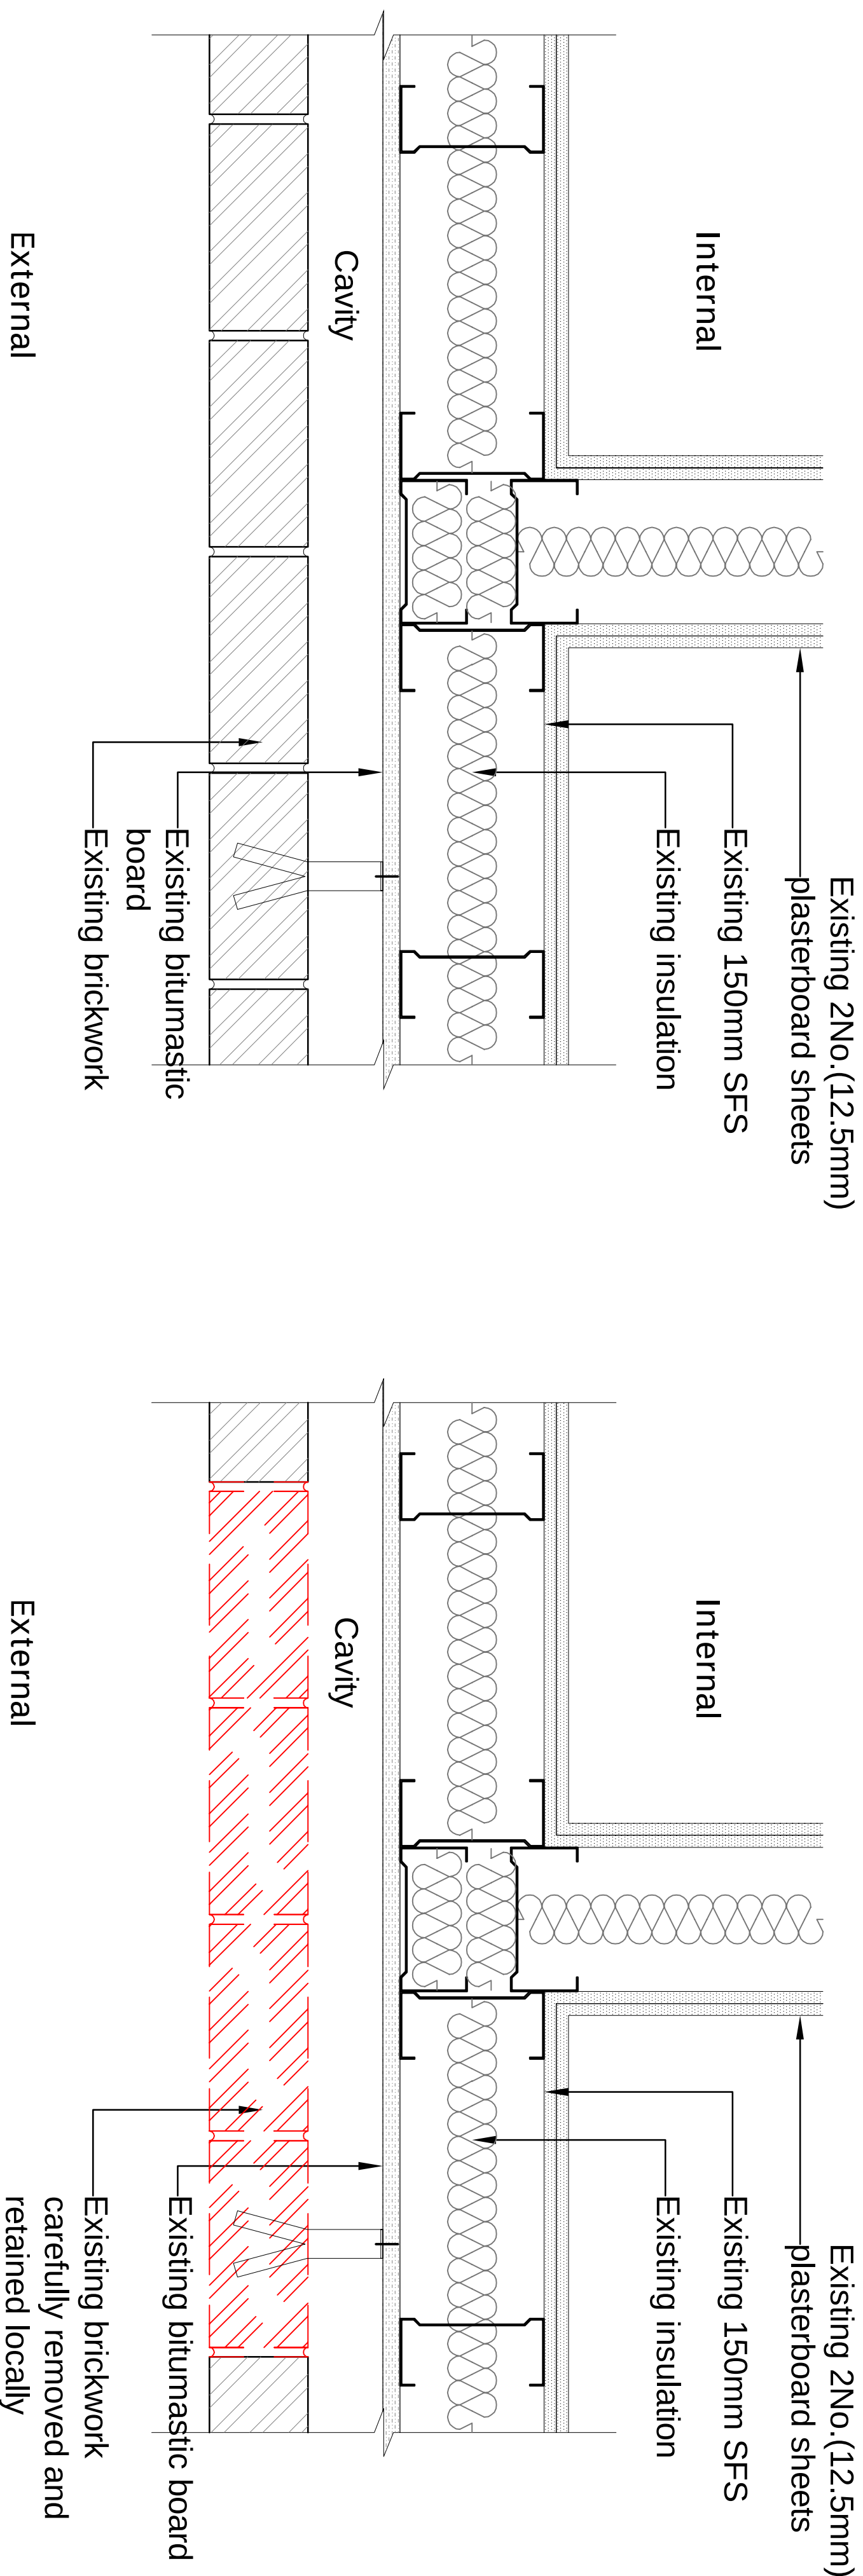


Existing wall Treatment - Brickwork at Party Wall

1:5@aA1

Strip out Treatment - Brickwork at Party Wall

1:5@A1

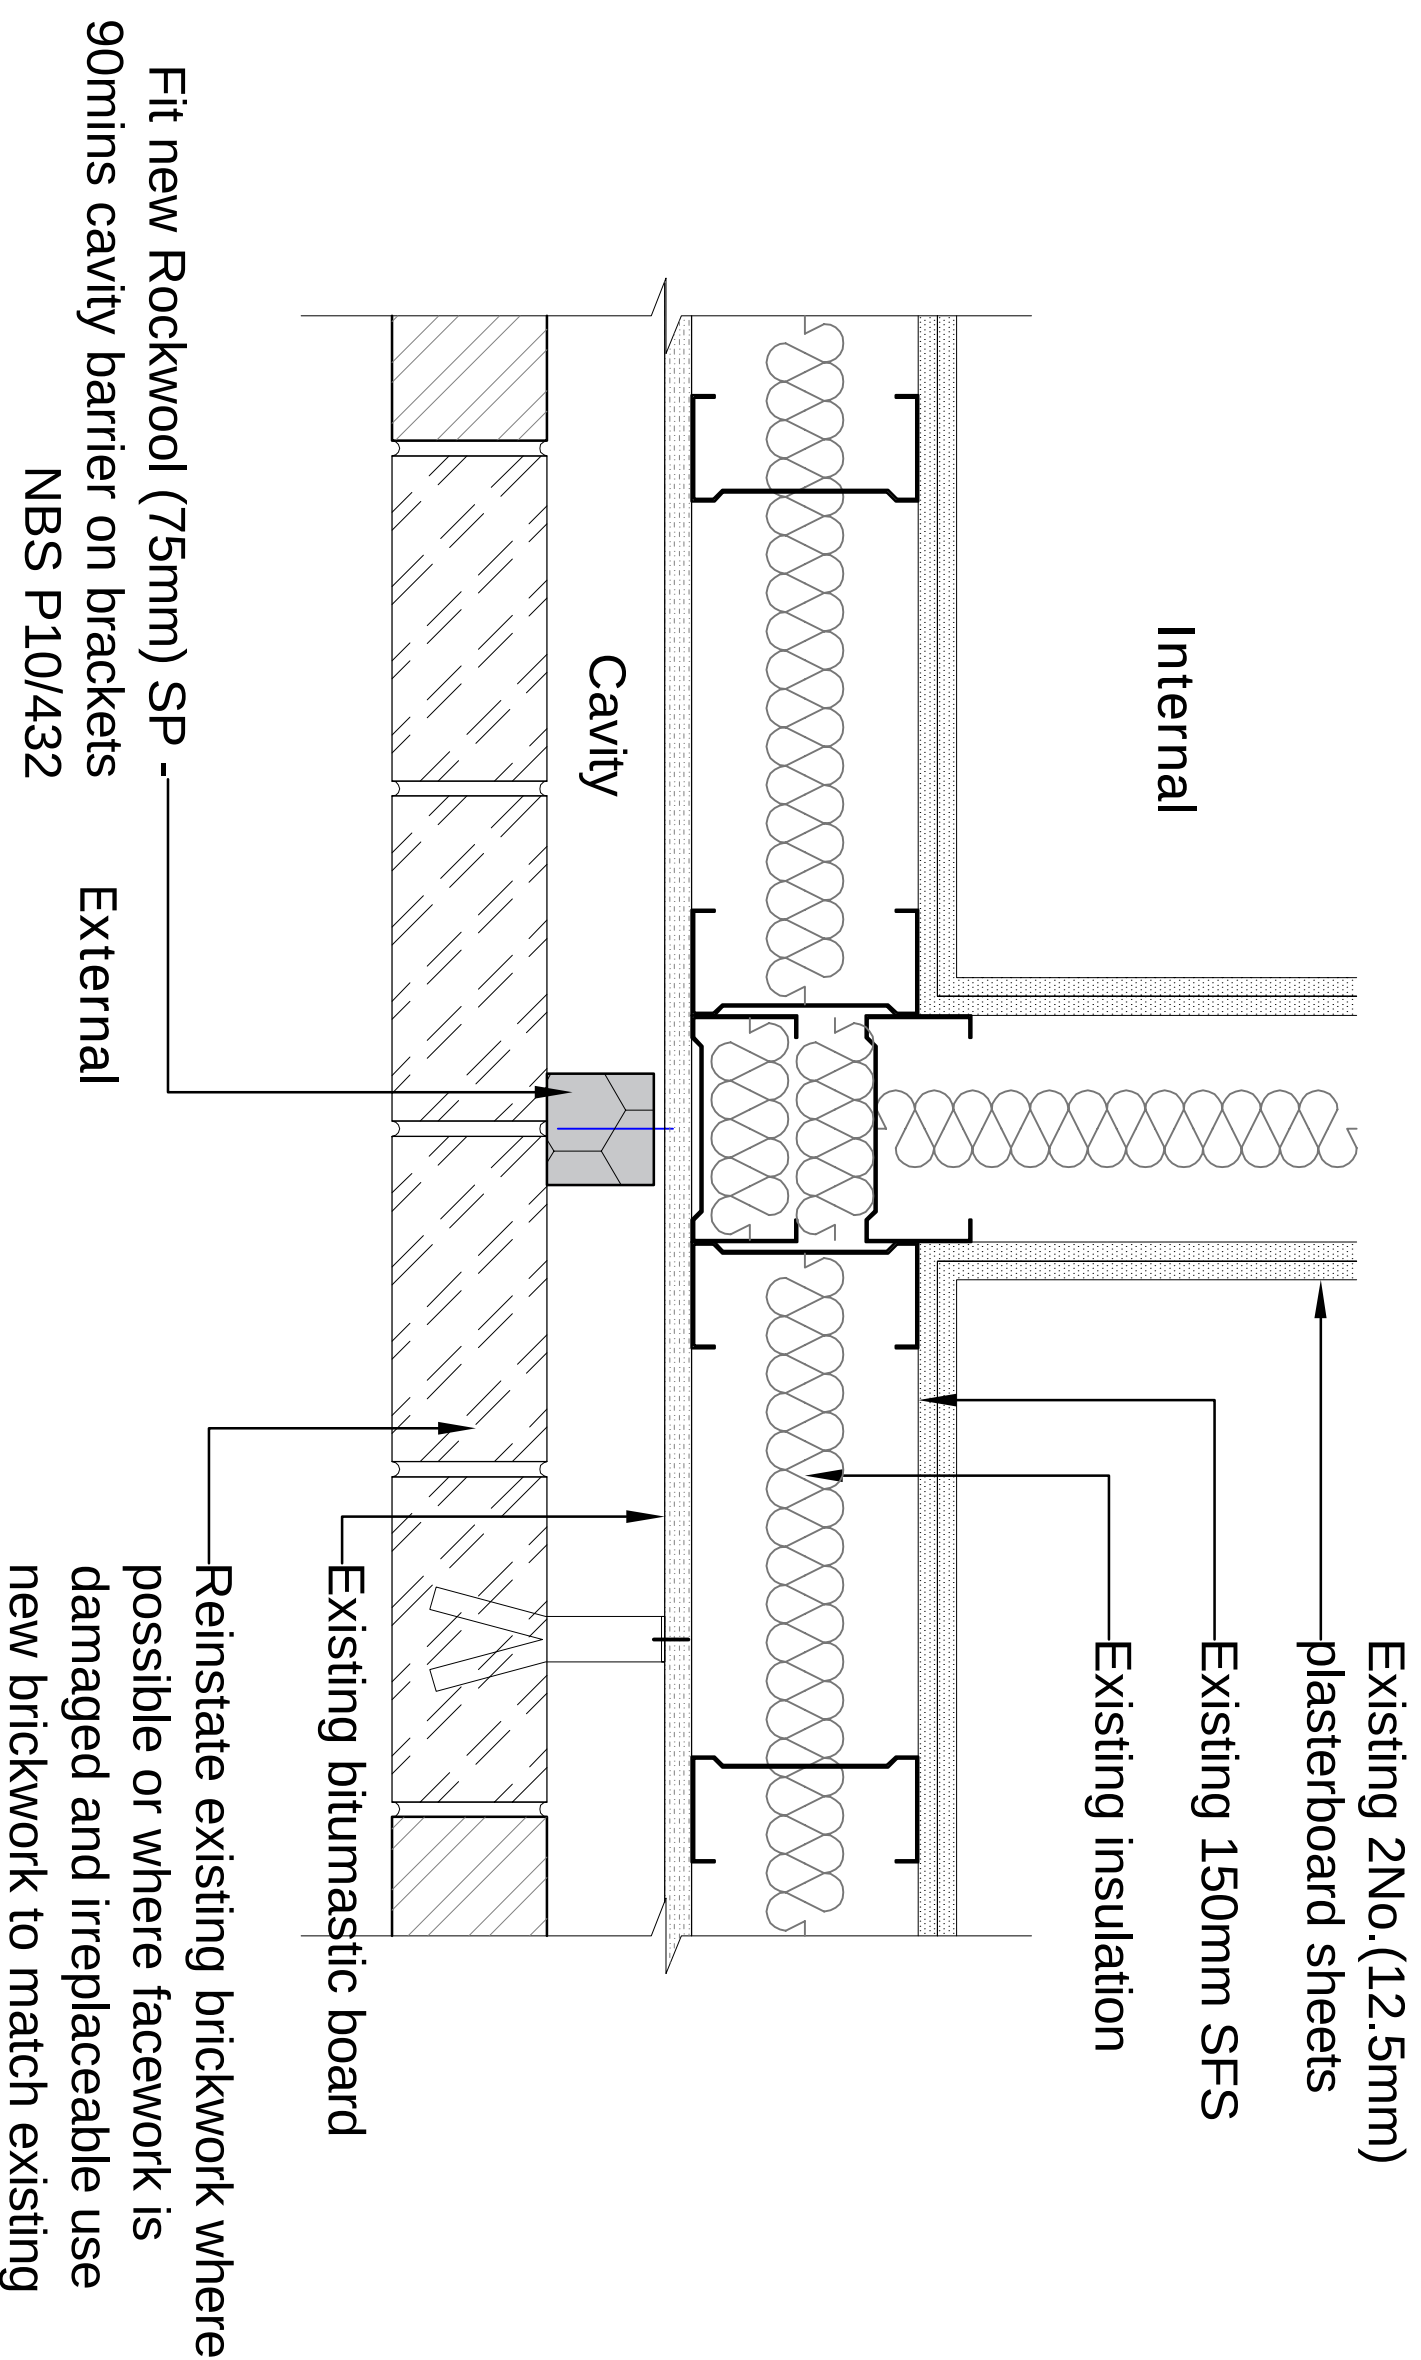

Proposed Wall Treatment - Brickwork at Party Wall

1:5 @ A1

P2	Return board retained.	08.09.23	CB	TF
P1	Issued for planning	01.08.23	CB	SB
PLANNING ISSUE				
-	Issued for Comment/Approval.	-	-	-
PRELIMINARY				
Revision	Description	Date	Drawn	Checked

Halliday Meecham Architects Limited

111 Piccadilly Manchester M1 2HY
+44 (0)161 661 5566

+44 (0)161 661 5566

4 Devonshire Street London W1W 5DT
+44 (0)203 440 5175

+44 (0)203 440 5175

hma@hallidaymeecham.com
www.hallidaymeecham.com

Client: **Wardens**

Project: Garden House

Location: Garden House, 114 High St, Manchester, M4 1HQ

Drawing: External Wall Treatment - Brickwork at Party Wall

1
2
84

Scale @ A1	Scale @ A3	Date:	Drawn:	Checked:	Job No.	Drawing No.
4:40	4:40	24/07/20	CS	TF	ET40	24100

1:5	1:10	24.07.23	CB	IF	5540
-----	------	----------	----	----	------

5540-HMA-GH-ZZ-DR-A-21103

5540-HMA-GH-LL-DR-A-21103	P2
---------------------------	----

© Copyright: All rights reserved. This drawing must not be reproduced without permission. Do not scale from this drawing. All dimensions are in millimetres unless otherwise stated. Any discrepancies should be reported to the Architect.