




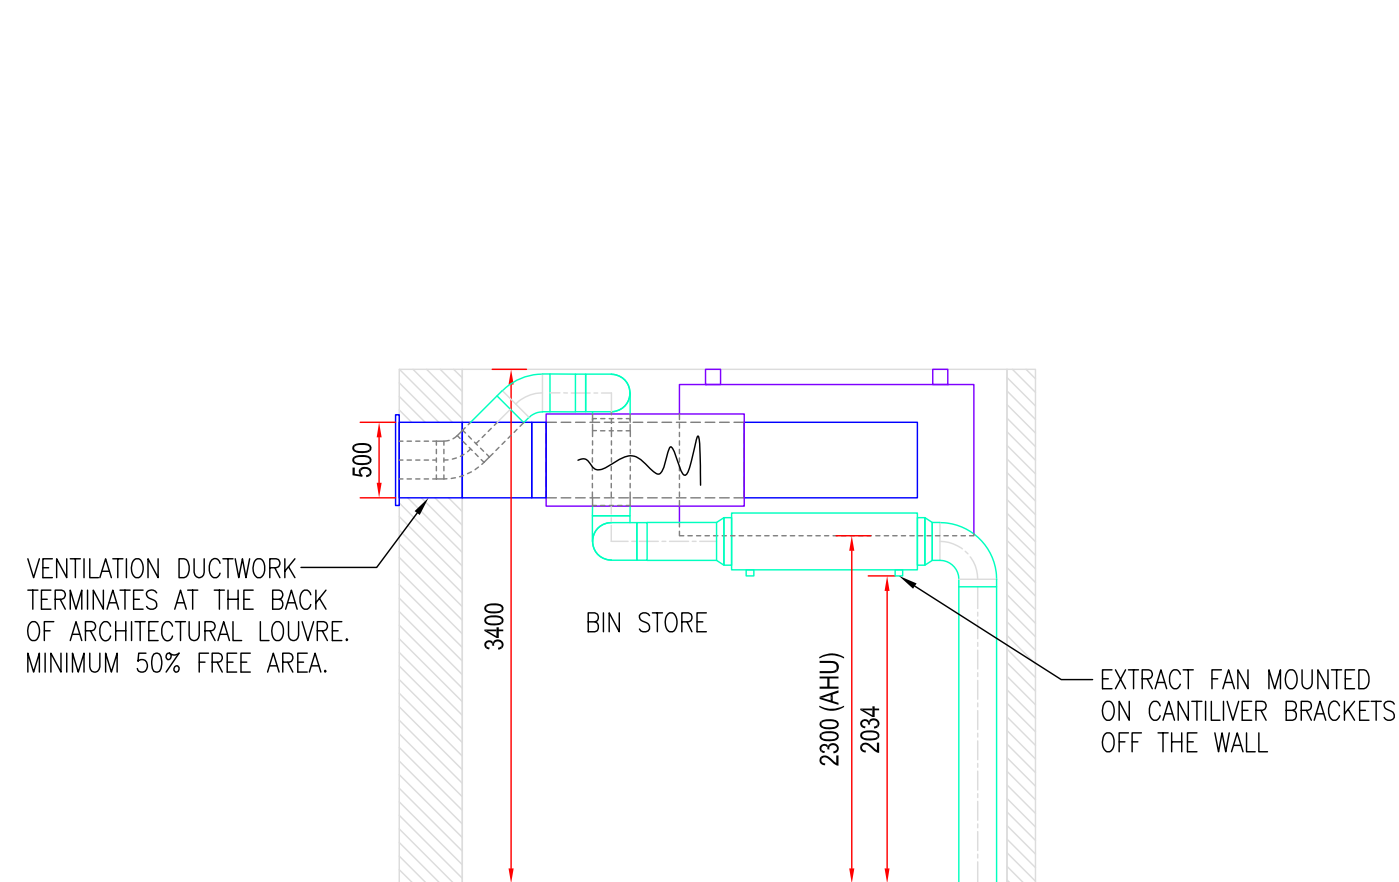


SECTION A - A

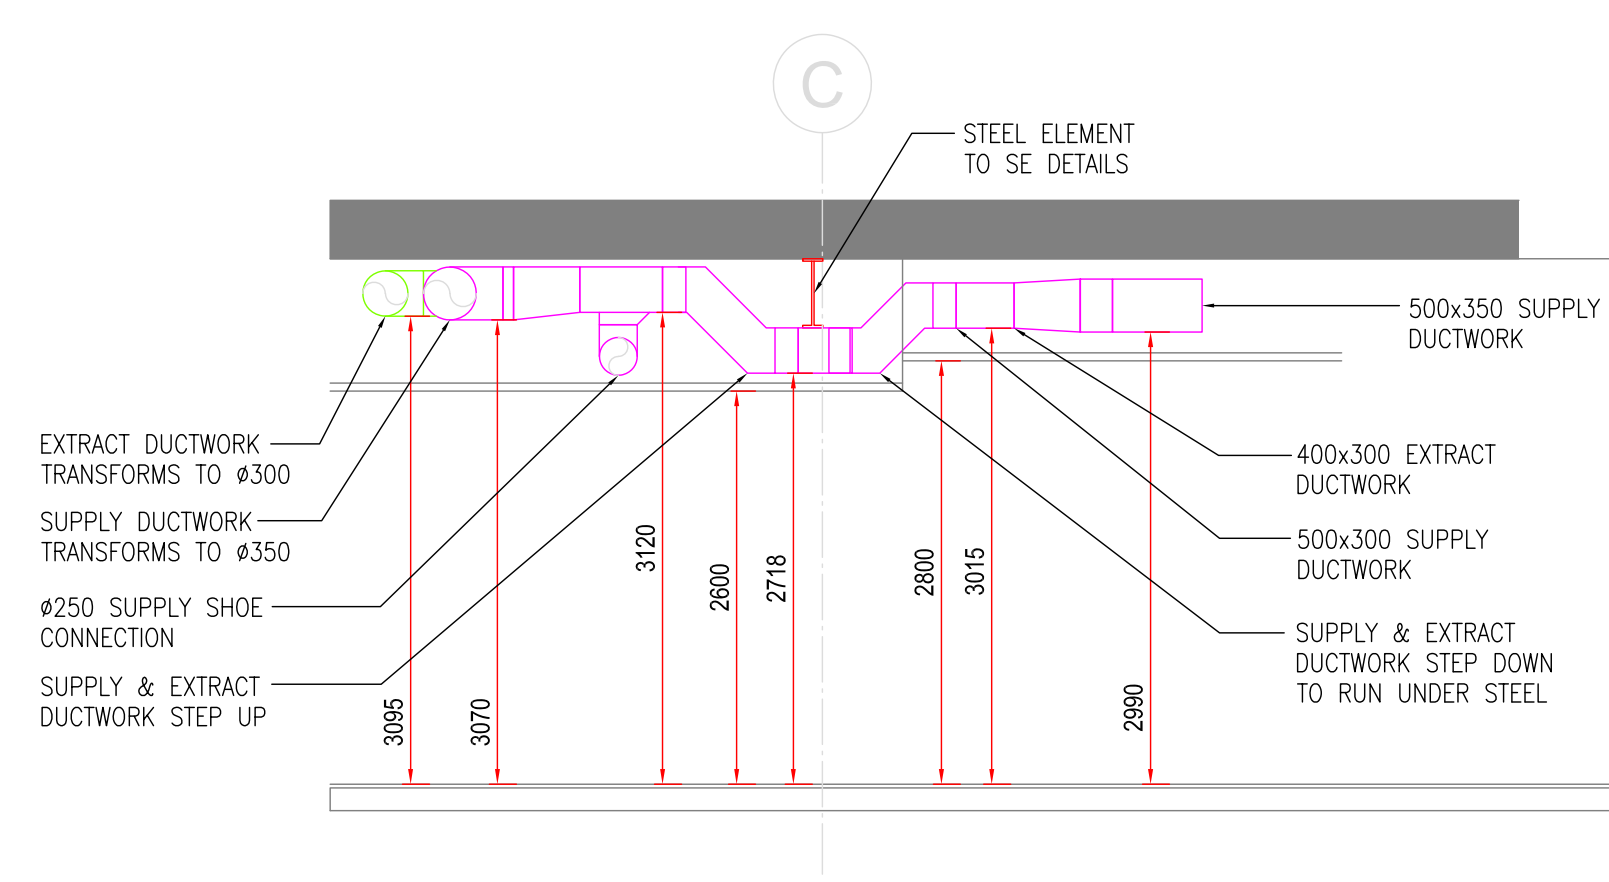


SECTION B - B

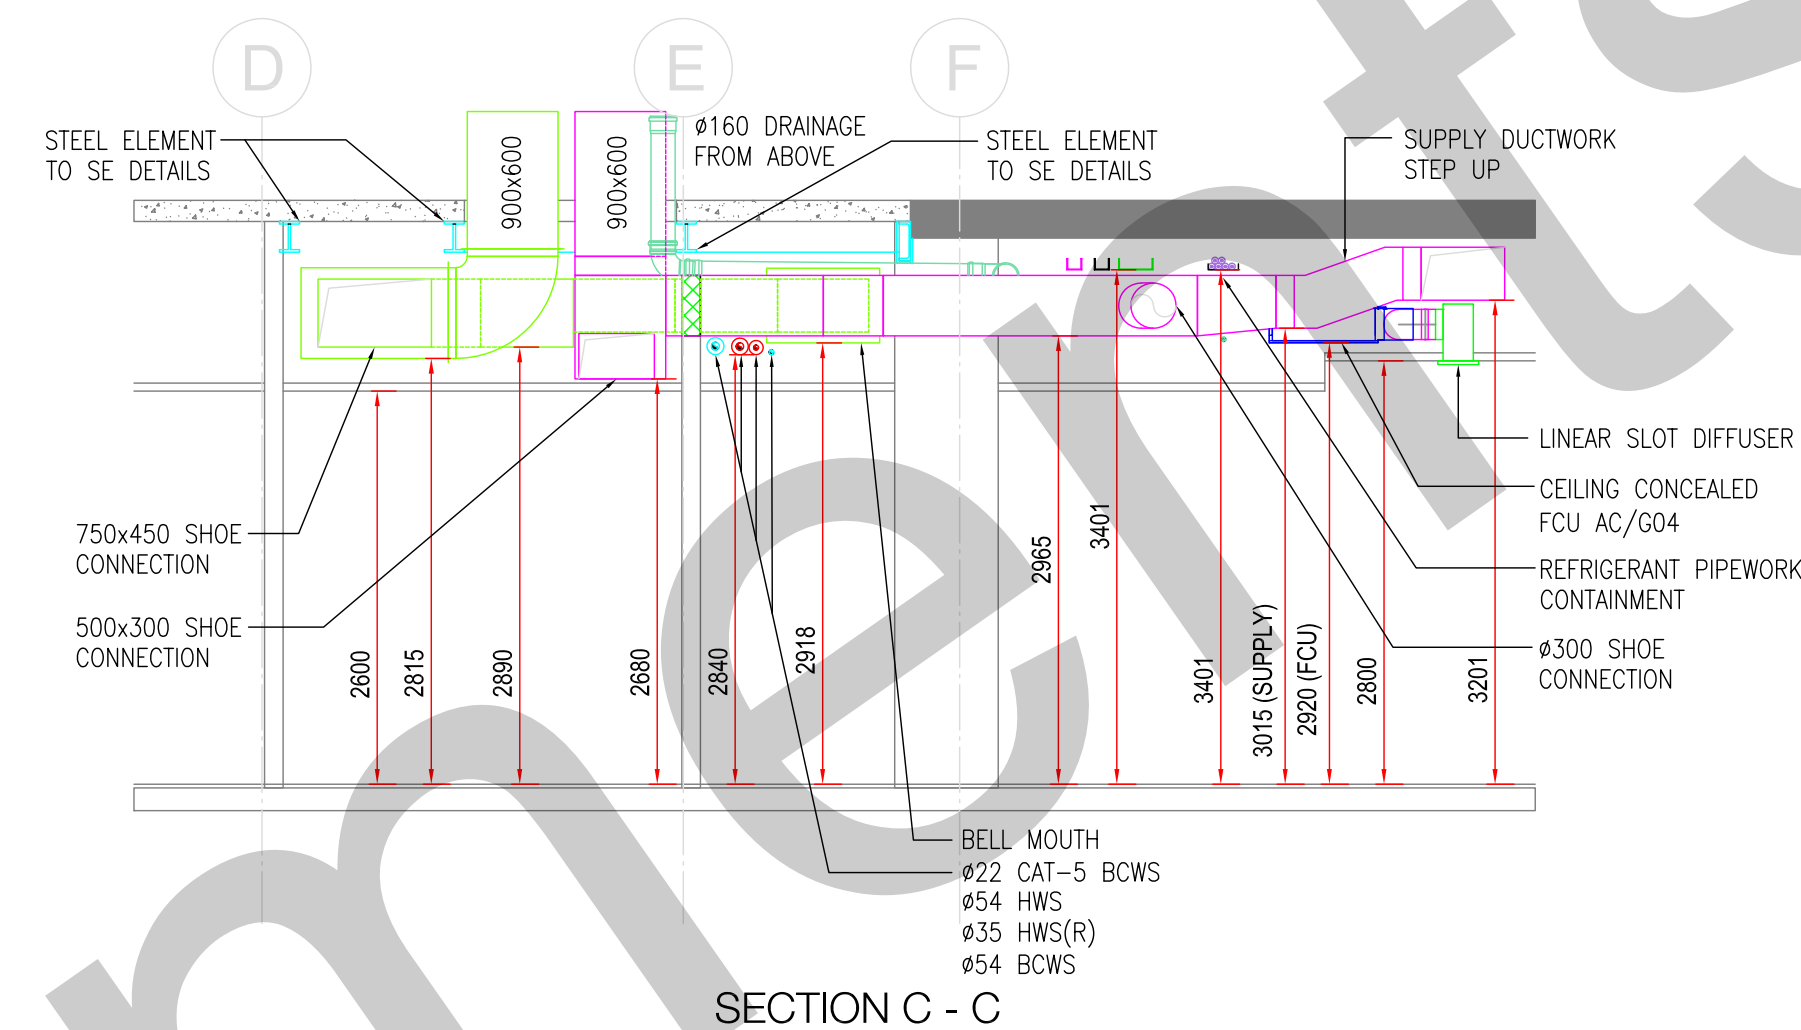


SECTION C - C

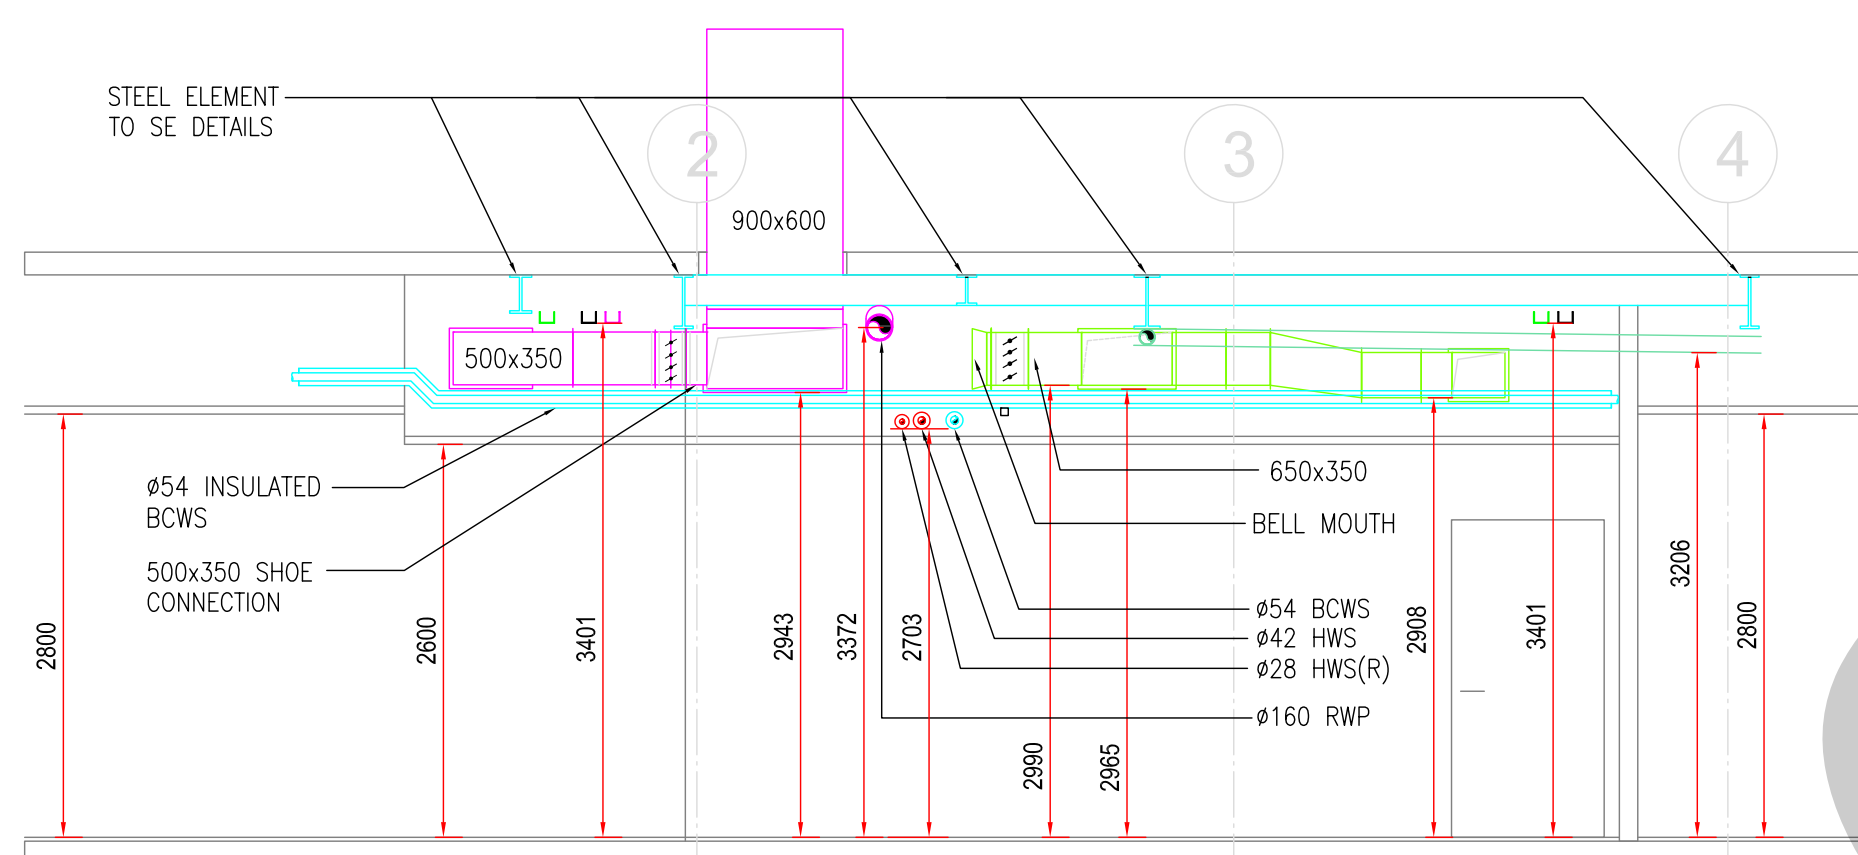


SECTION D - D

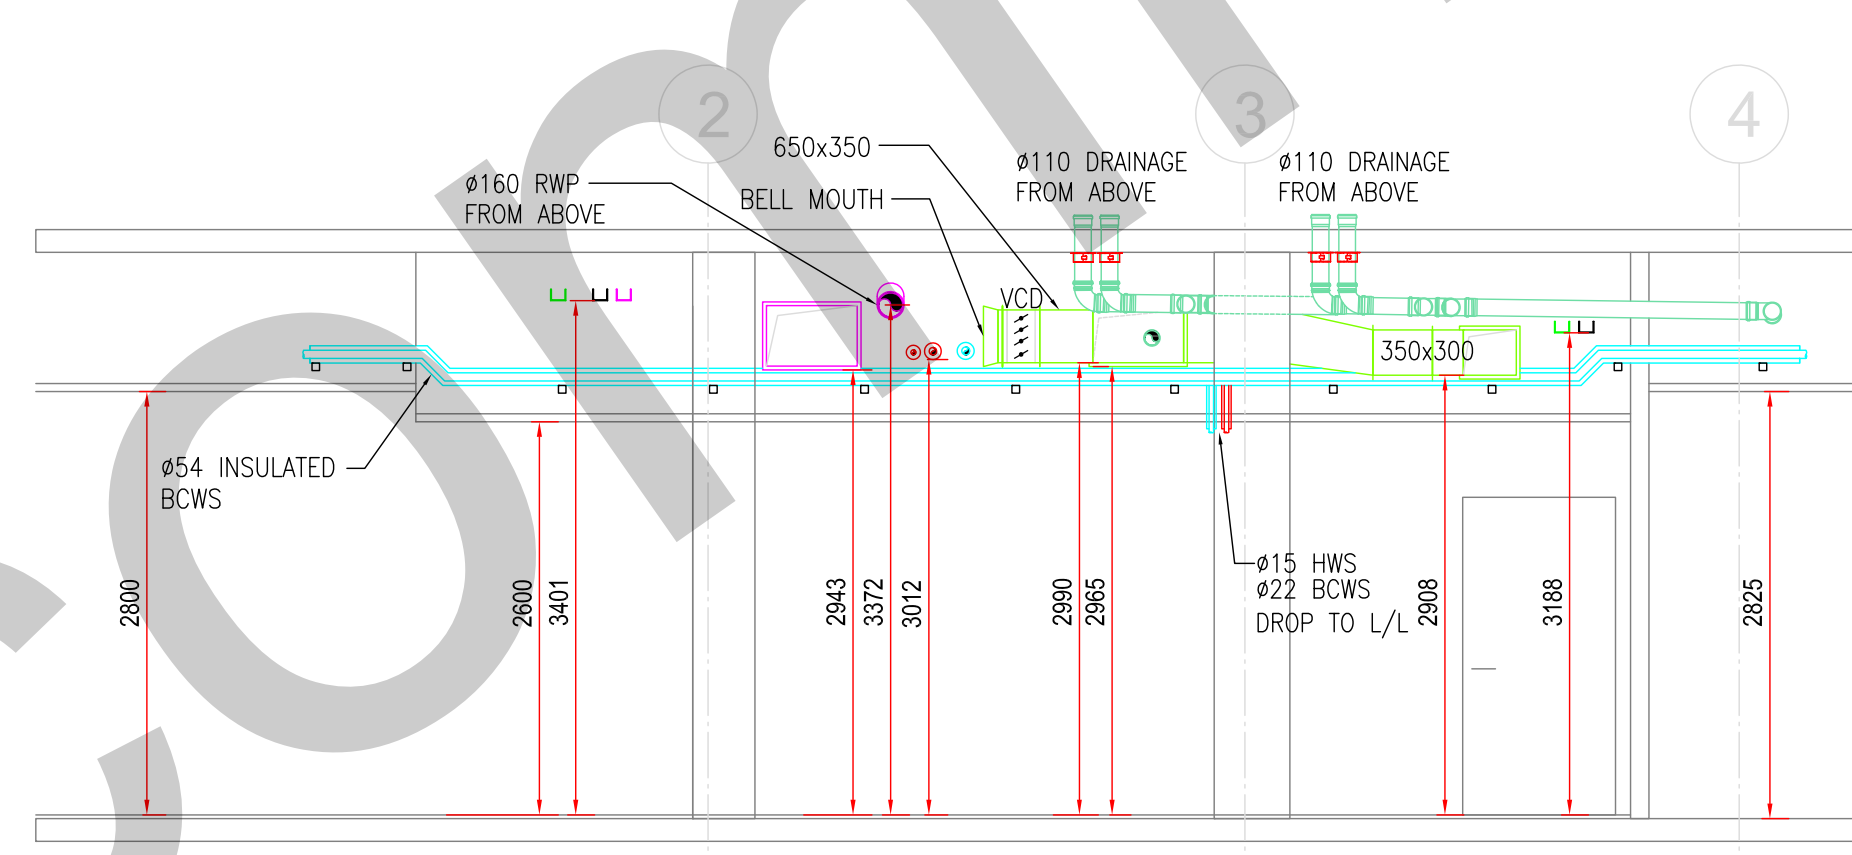


SECTION E - E

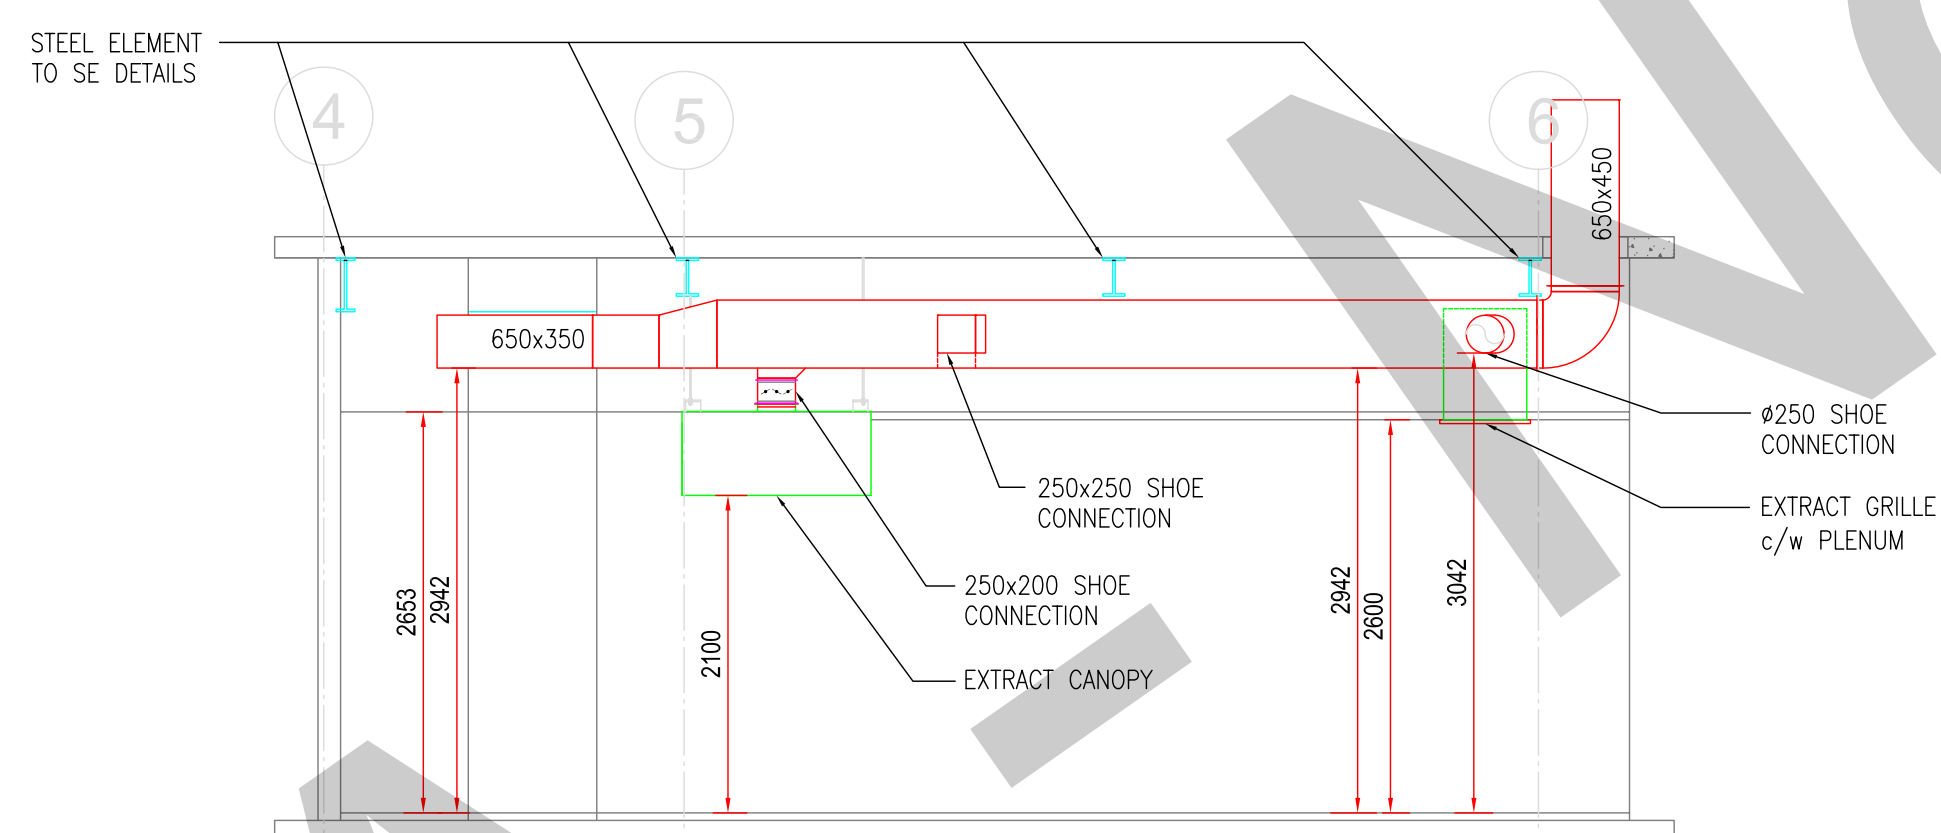

SECTION F - F

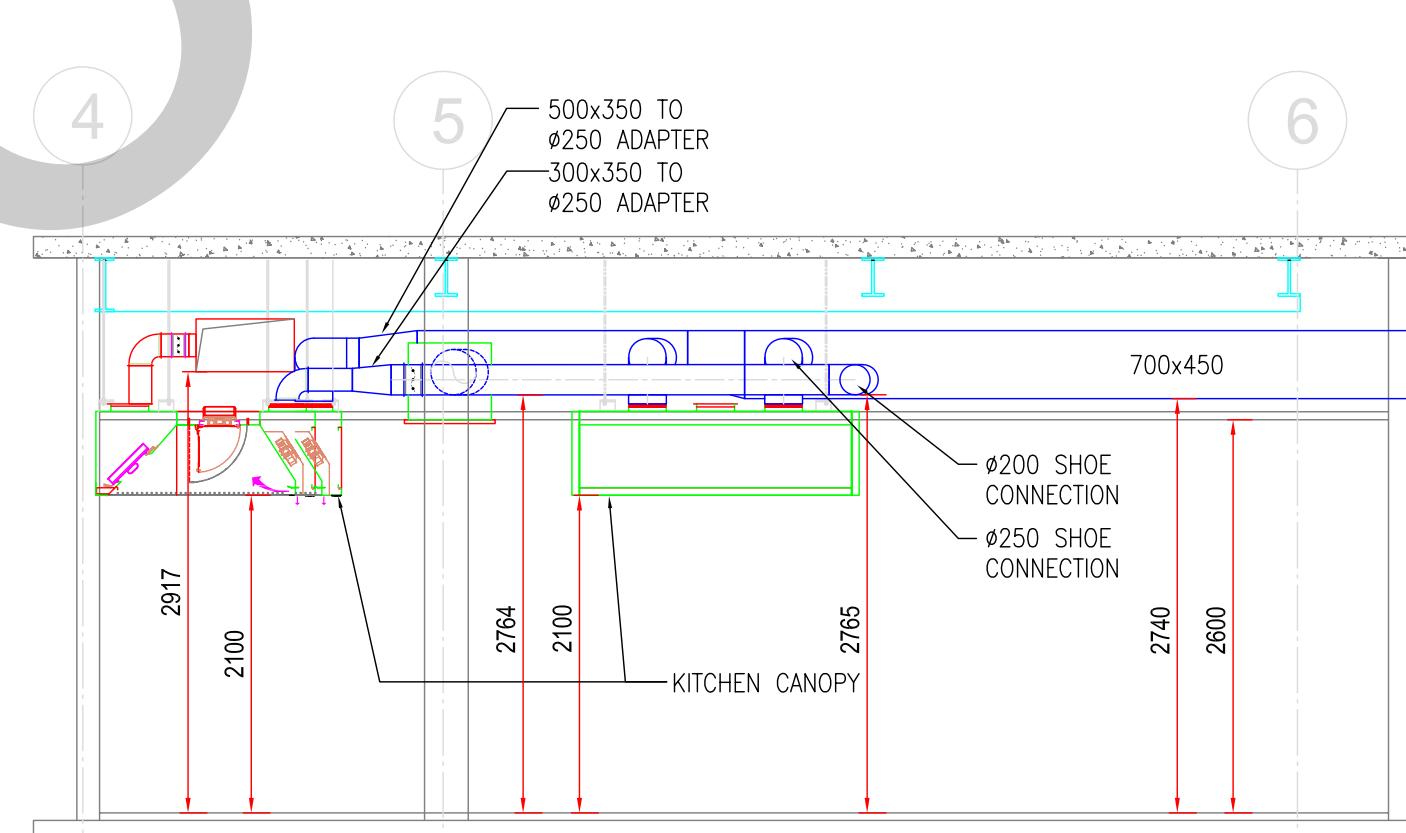

SECTION G - G

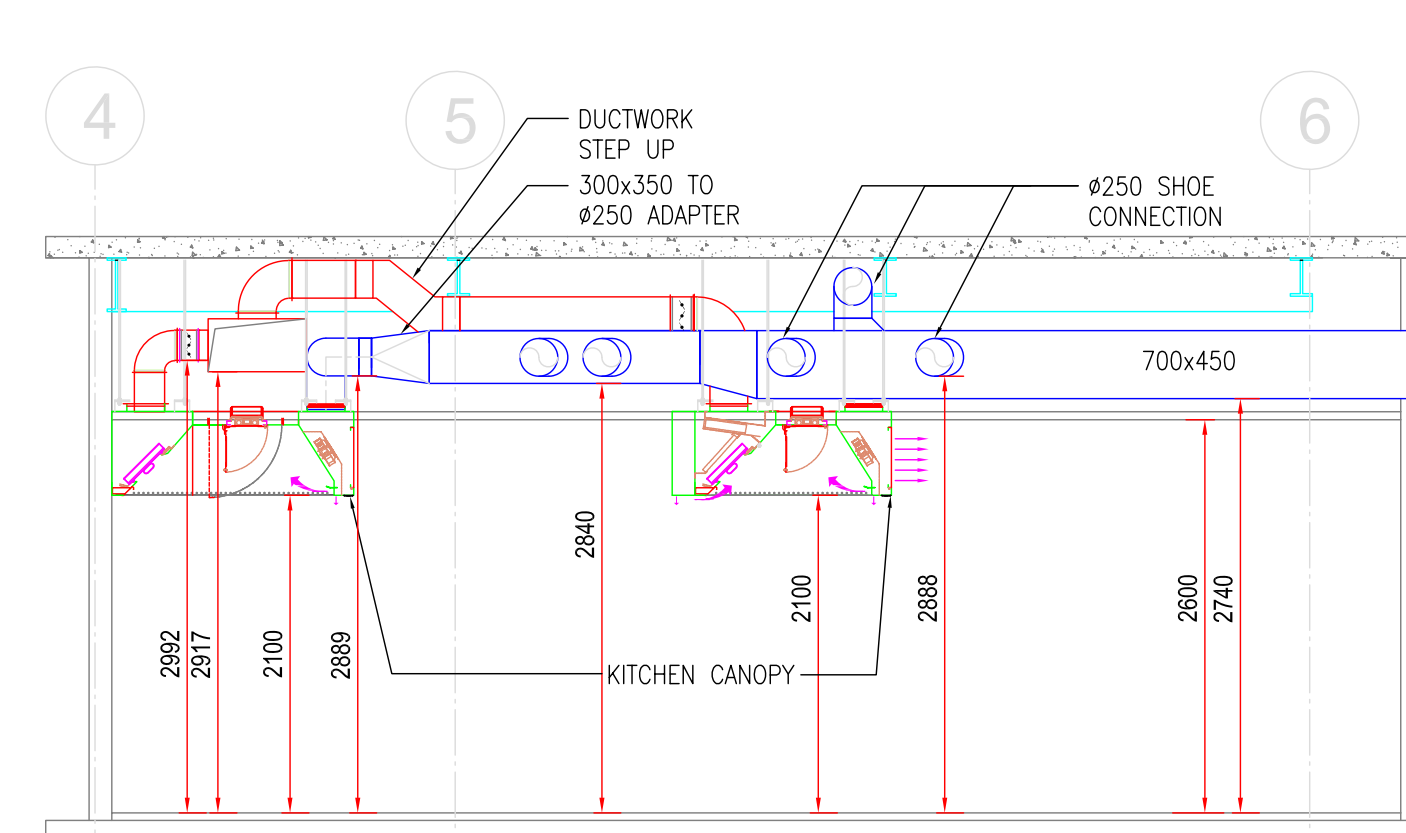

SECTION H - H

DESIGNED	MC	02.11.22	DRAWN	MC	02.11.22	APPROVED	
REV			DESCRIPTION				
C01			CONSTRUCTION ISSUE				
STATUS	CONSTRUCTION						
GALLANT							
NORTH WEST REGIONAL OFFICE, 11C, 100 OLD HALL STREET, LIVERPOOL, L3 9JQ 0151 294 5322 info@gallant.co.uk							
CLIENT	GMI CONSTRUCTION GROUP						
PROJECT	MALMAISON MANCHESTER						
TITLE	MECHANICAL SERVICES GROUND FLOOR SERVICES VOID SECTIONS						
SCALE:	1:50 @ A1			DATE:	OCT 2022		
DRAWN:	MC			ENGINEER:	MC		
CHECKED:				APPROVED:			
D460-GAL-ZZ-00-DR-M-5002							
C01							