



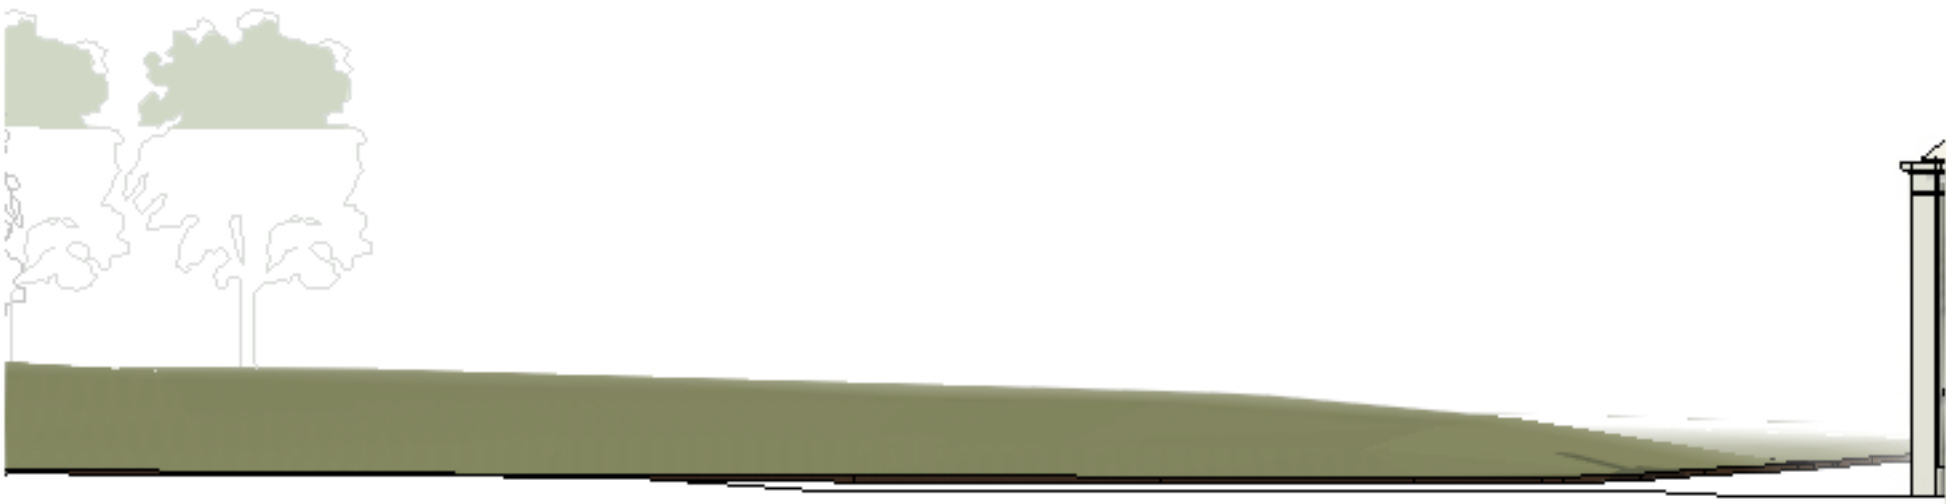

1 Street Elevation 1 Existing
Scale @ 1 : 200

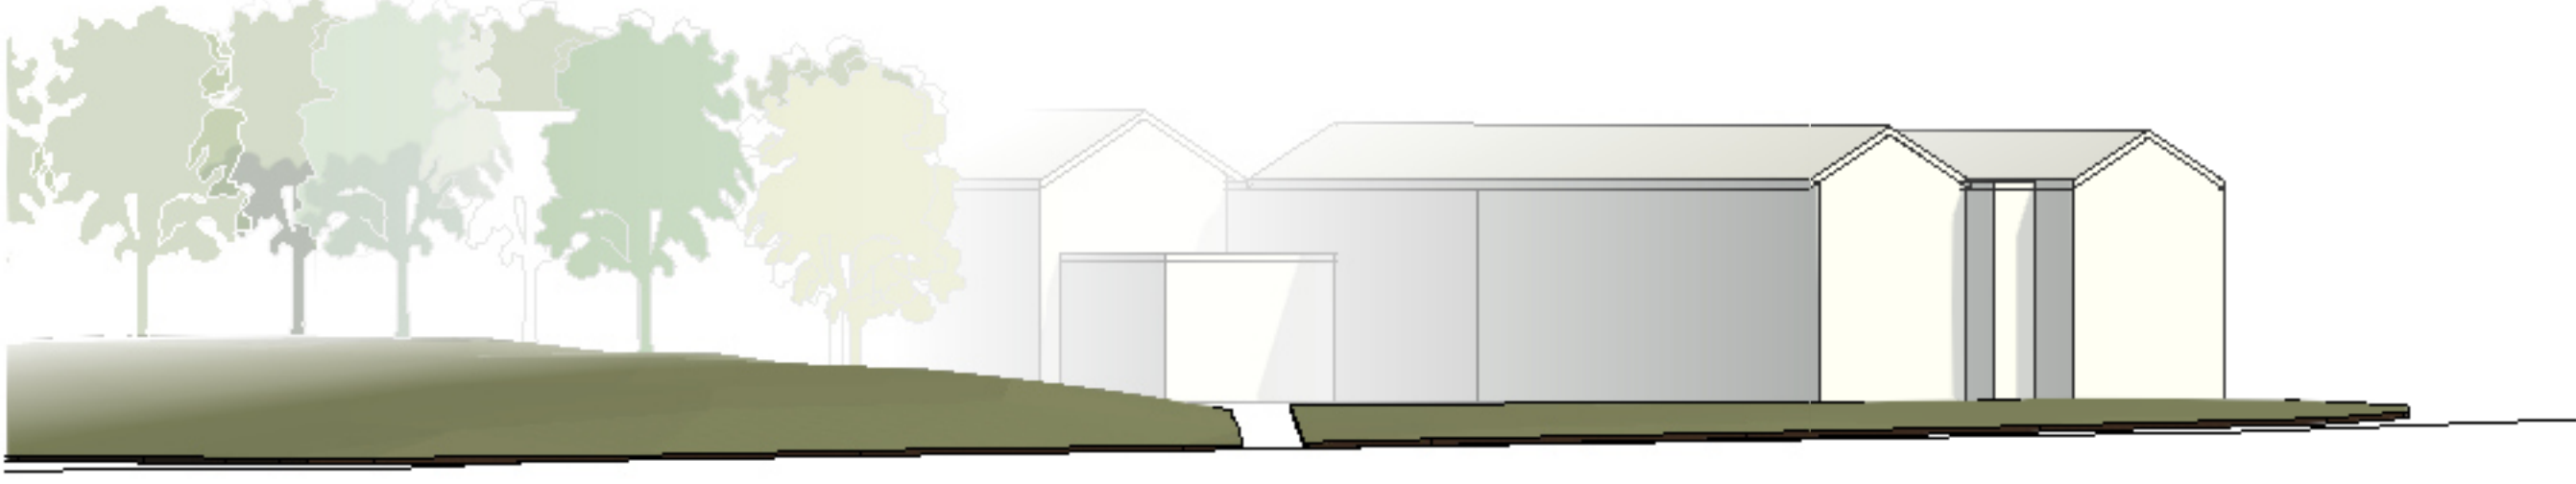

2 Street Elevation 2 Existing
Scale @ 1 : 200



3 Street Elevation 3 Existing
Scale @ 1 : 200

NOTES


- All dimensions and levels are to be checked on site.
- Any discrepancies are to be reported to the architect before any work commences
- This drawing shall not be scaled to ascertain any dimensions. Work to figured dimensions only.
- This drawing shall not be reproduced without express written permission from AEW.
- Title overlay drawings and ownership boundaries are produced using all reasonable endeavors. AEW cannot be responsible for the accuracy or scale discrepancy of base plans supplied to them.
- All works are to be undertaken in accordance with Building Regulations and the latest British Standards.
- All proprietary materials and products are to be used strictly in accordance with the manufacturers recommendations.

This drawing contains the following model files: -
12191-XX-XX-M3-A-0001 [P0.1] [S0]

CDM 2015

Client notified of duties:
Principal Designer:

Unless noted below, all known hazards have been highlighted on the drawing:

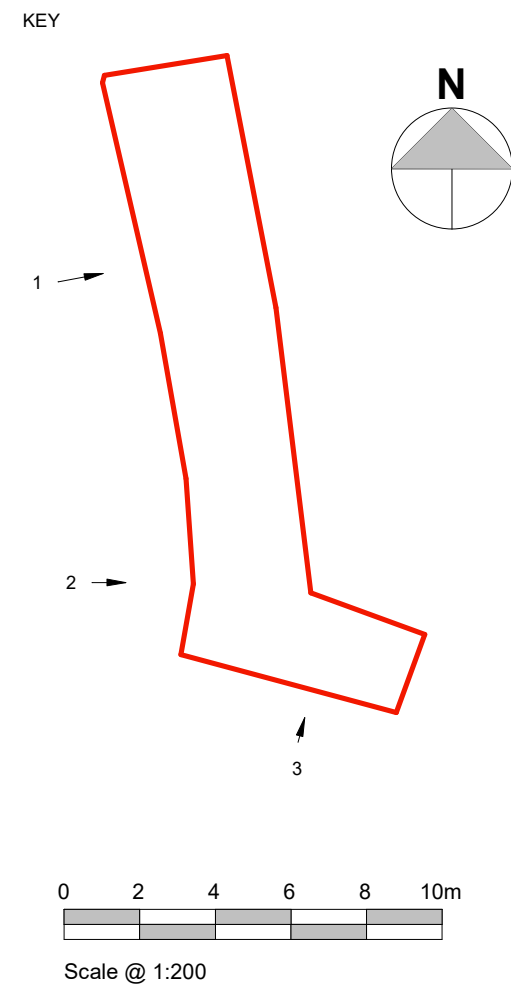

P02	15.06.23	BA	DS
Issued for planning			
P01	22.11.21	DAL	CNS
Initial Issue			
REV	Date	Drawn by: -	Checked by: -
Status	Purpose of Issue		
S2	For Information		
drawing stage	Stage 3		
client			
Mossclare St Vincent's			
project			
Parkmount Street			
drawing title			
Existing - Street Elevations			
date	15.06.23	drawn	DAL
scale @ A1	1 : 200	checked	CNS