


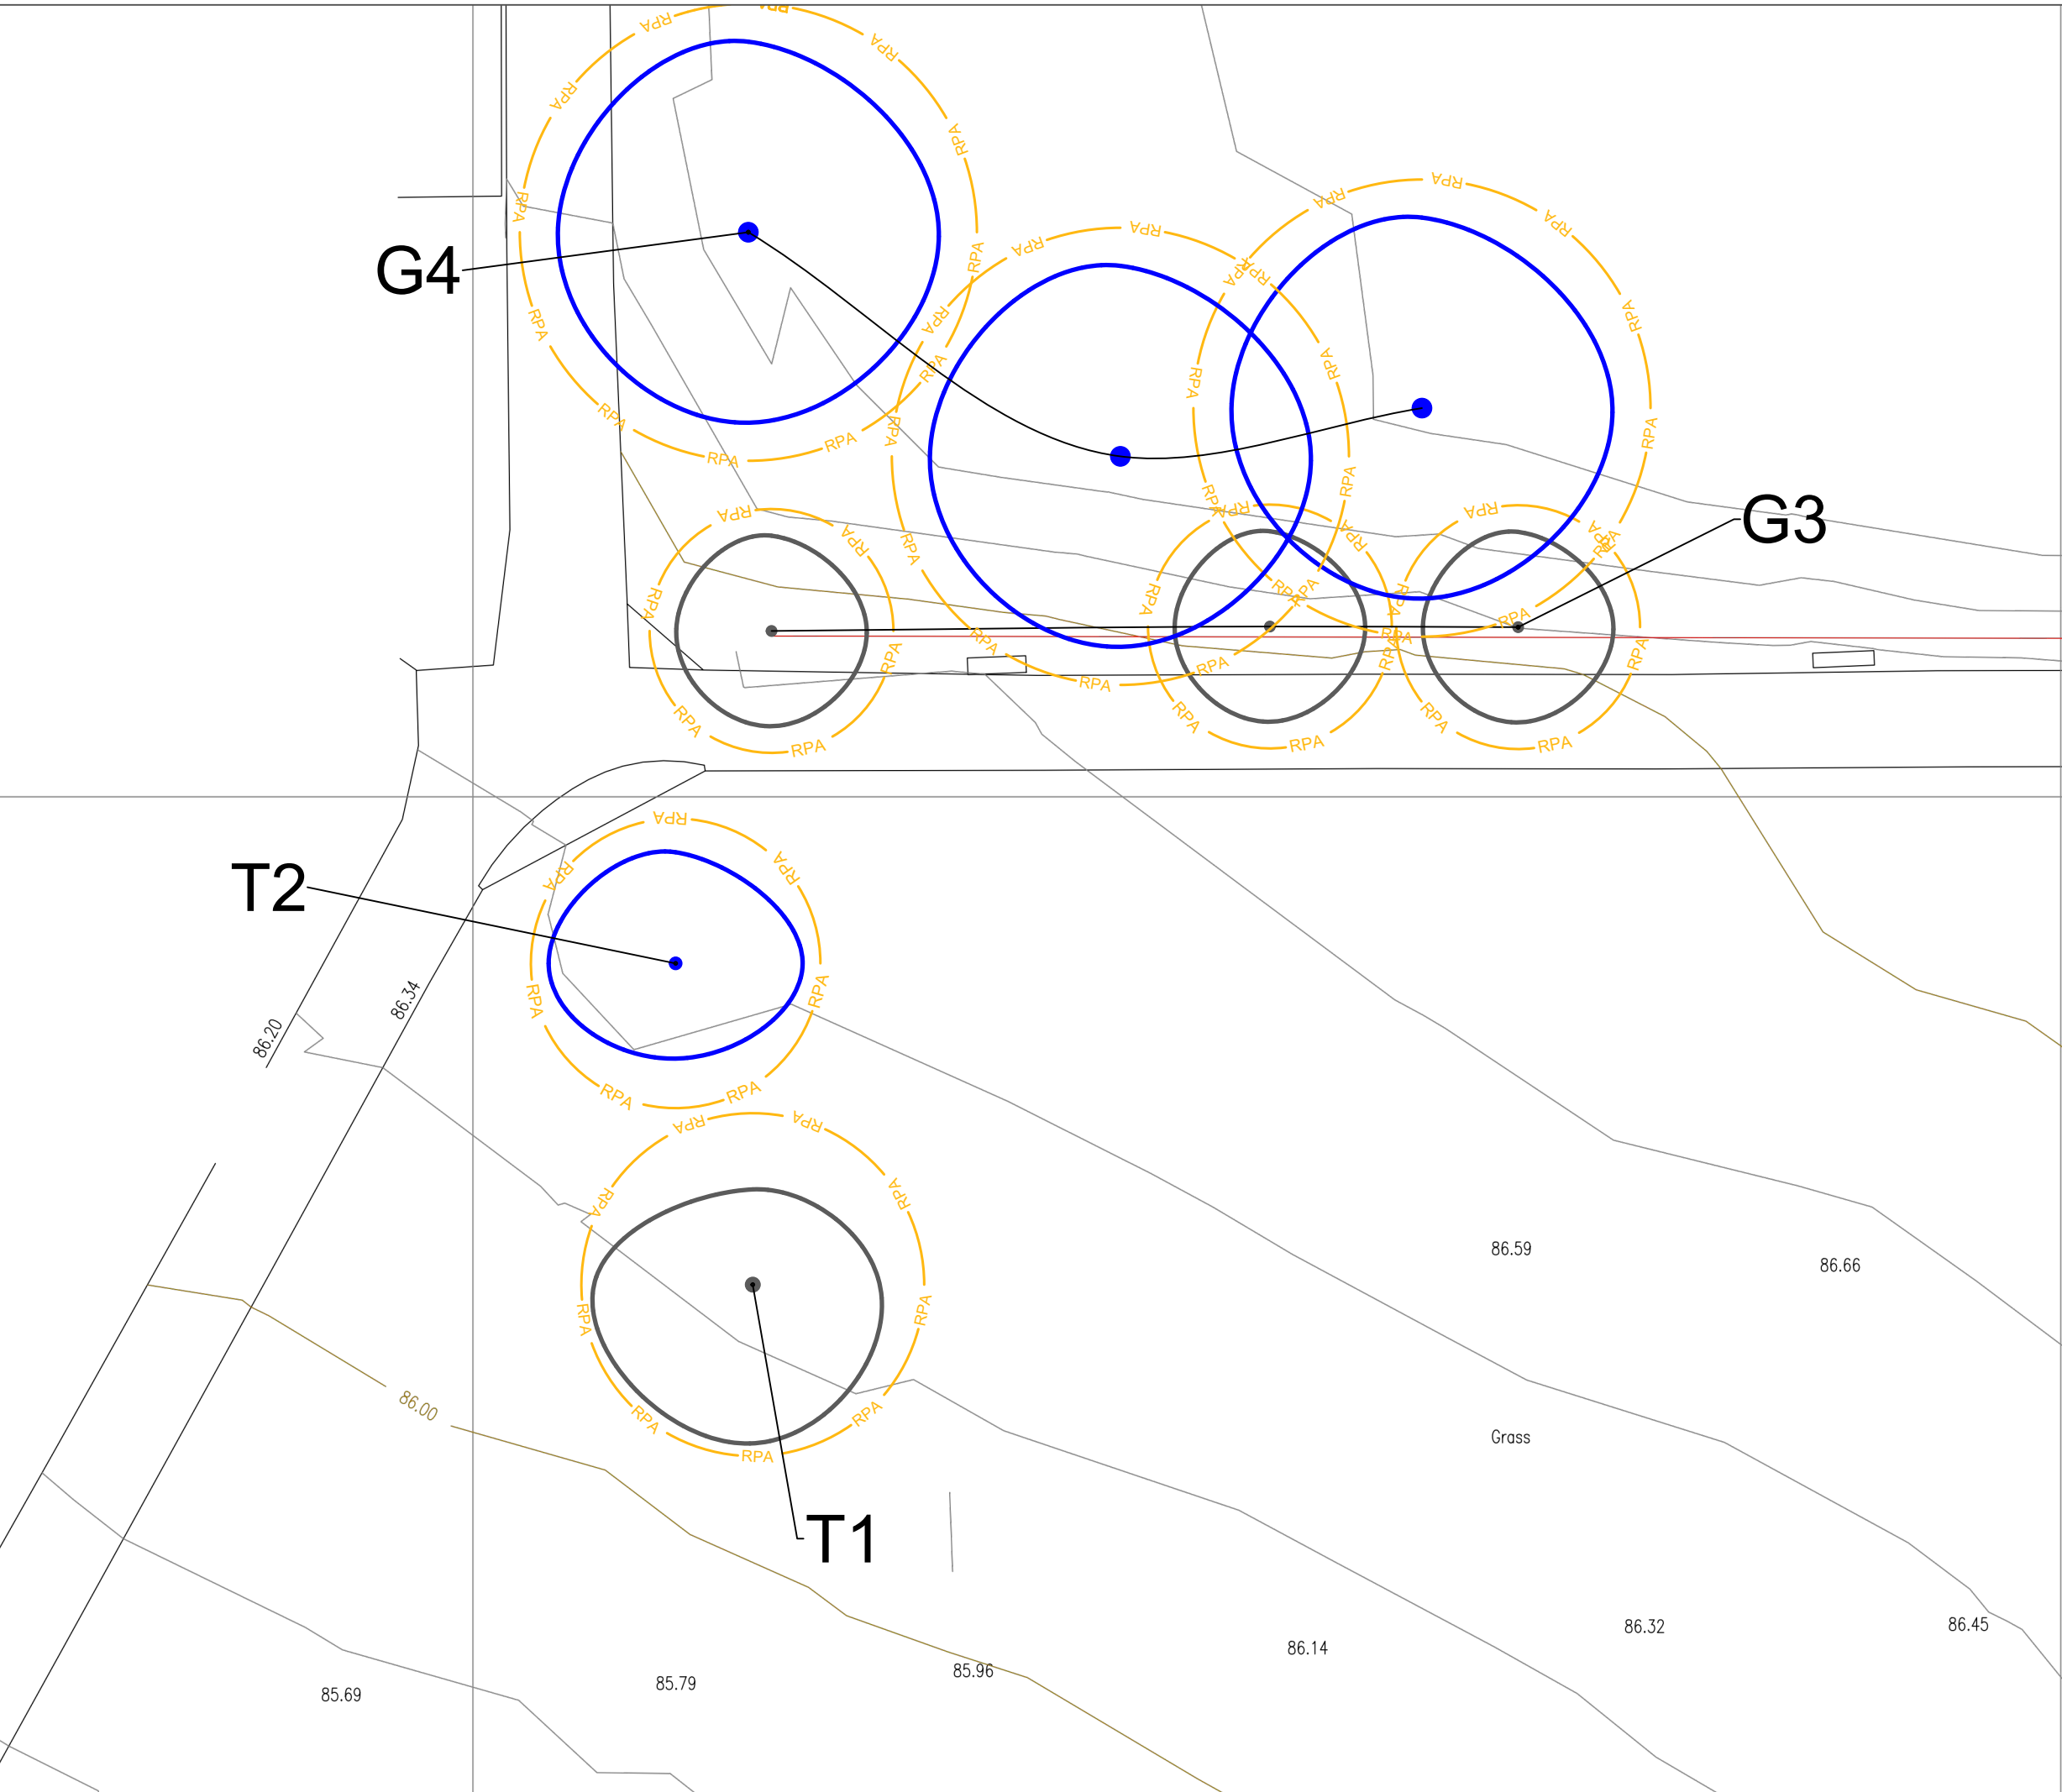

Do not scale this drawing (printed or electronic version).

Contractors must check all dimensions from site

This drawing is for use on this site only and should be used in conjunction with all relevant consultants drawings..

LEGEND

Category A

Category B

Category C

Category U

Root Protection Area (RPA)

Scale:	1:200 @ A3	Date:	22/03/2023
Job:	LTM0777.AIA.01		
Address	Delamere Park, Openashaw. M11 1JY		
Client:	Kerrie Rimmer. Max Trax CIC		
Drawing Number:	LTM0777.TCP.01		
Drawn by:	Matthew Lally		

TREE CONSTRAINTS PLAN