



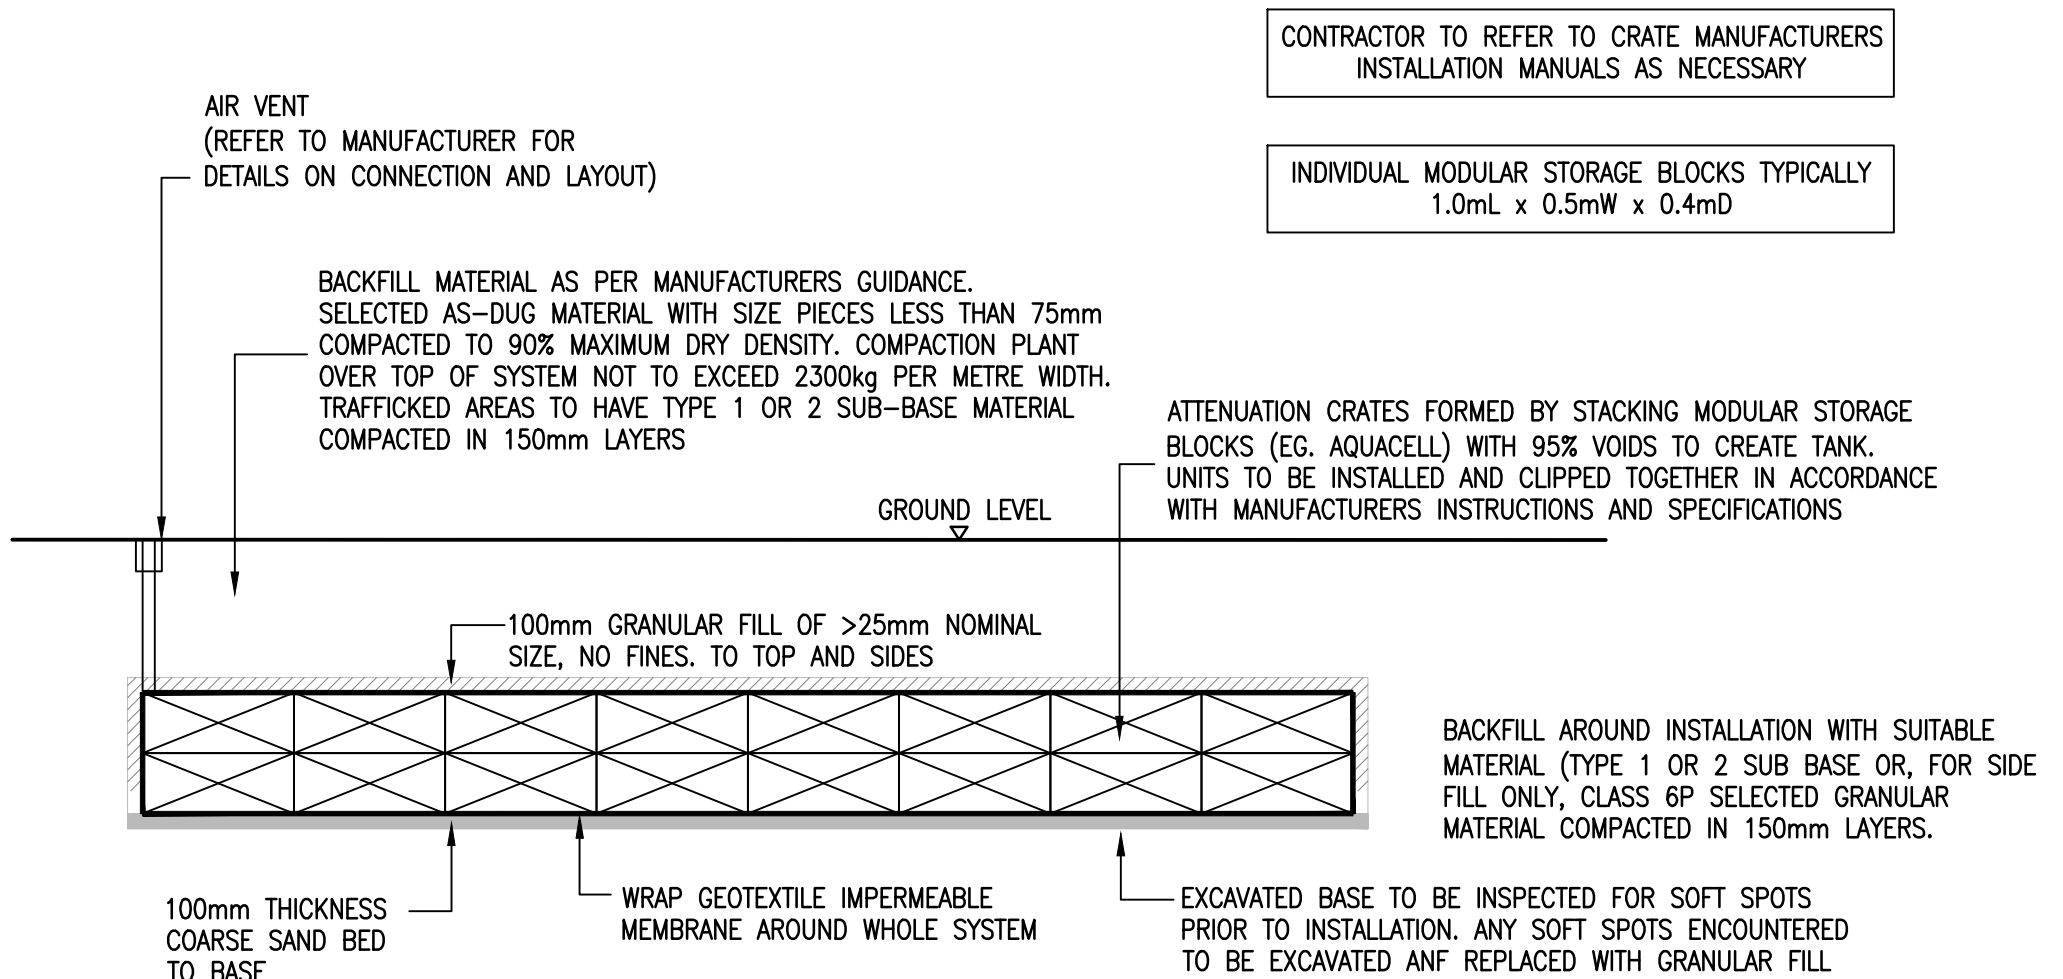

TYPICAL SECTION THROUGH ATTENUATION CRATES
SCALE 1:50

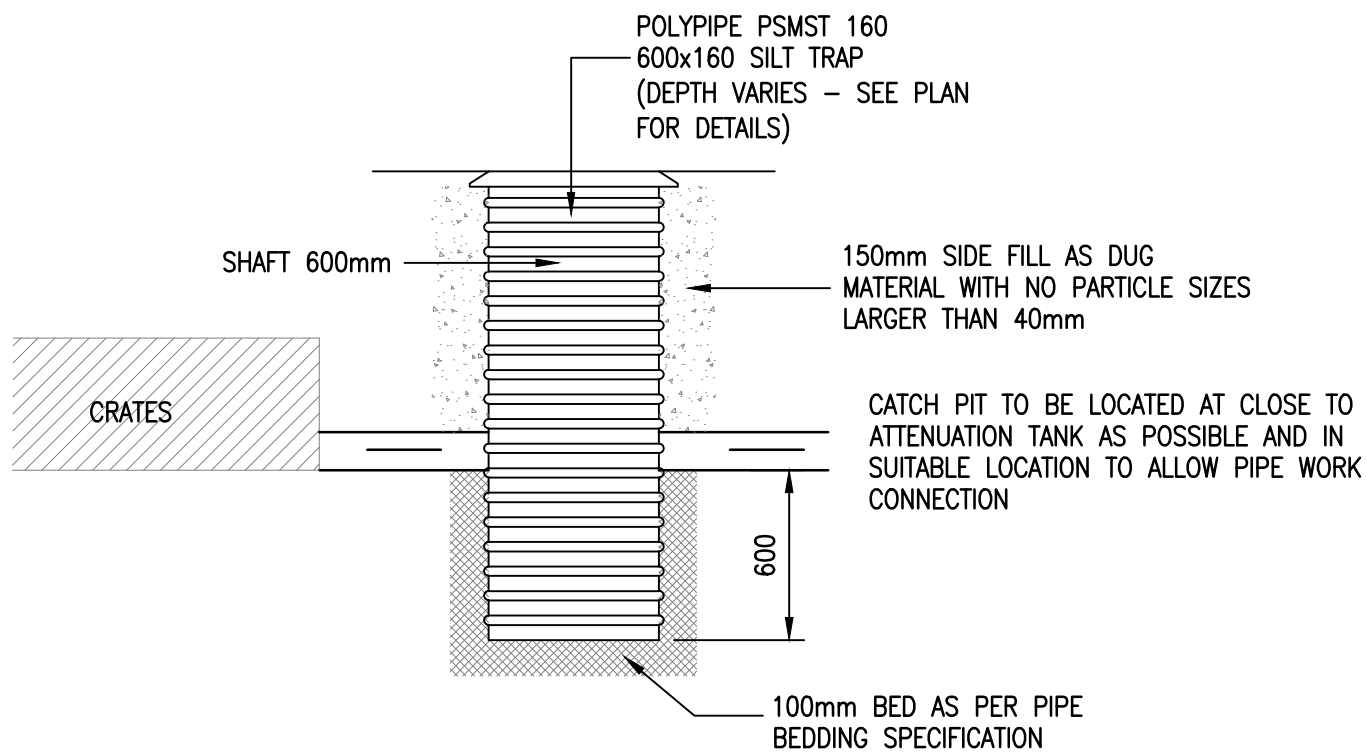

CATCH PIT DETAIL
SCALE 1:20

Rev	By	Description		Date
Revision Schedule				
Status -		Purpose of Issue Preliminary		
Designed By ZJ		Approved By ZJ	Drawn By ZJ	
Project No. 2109		Sheet No. C-0003		
Scale (@ A3) 1:20		DATE 08/12/2022	Rev P01	