




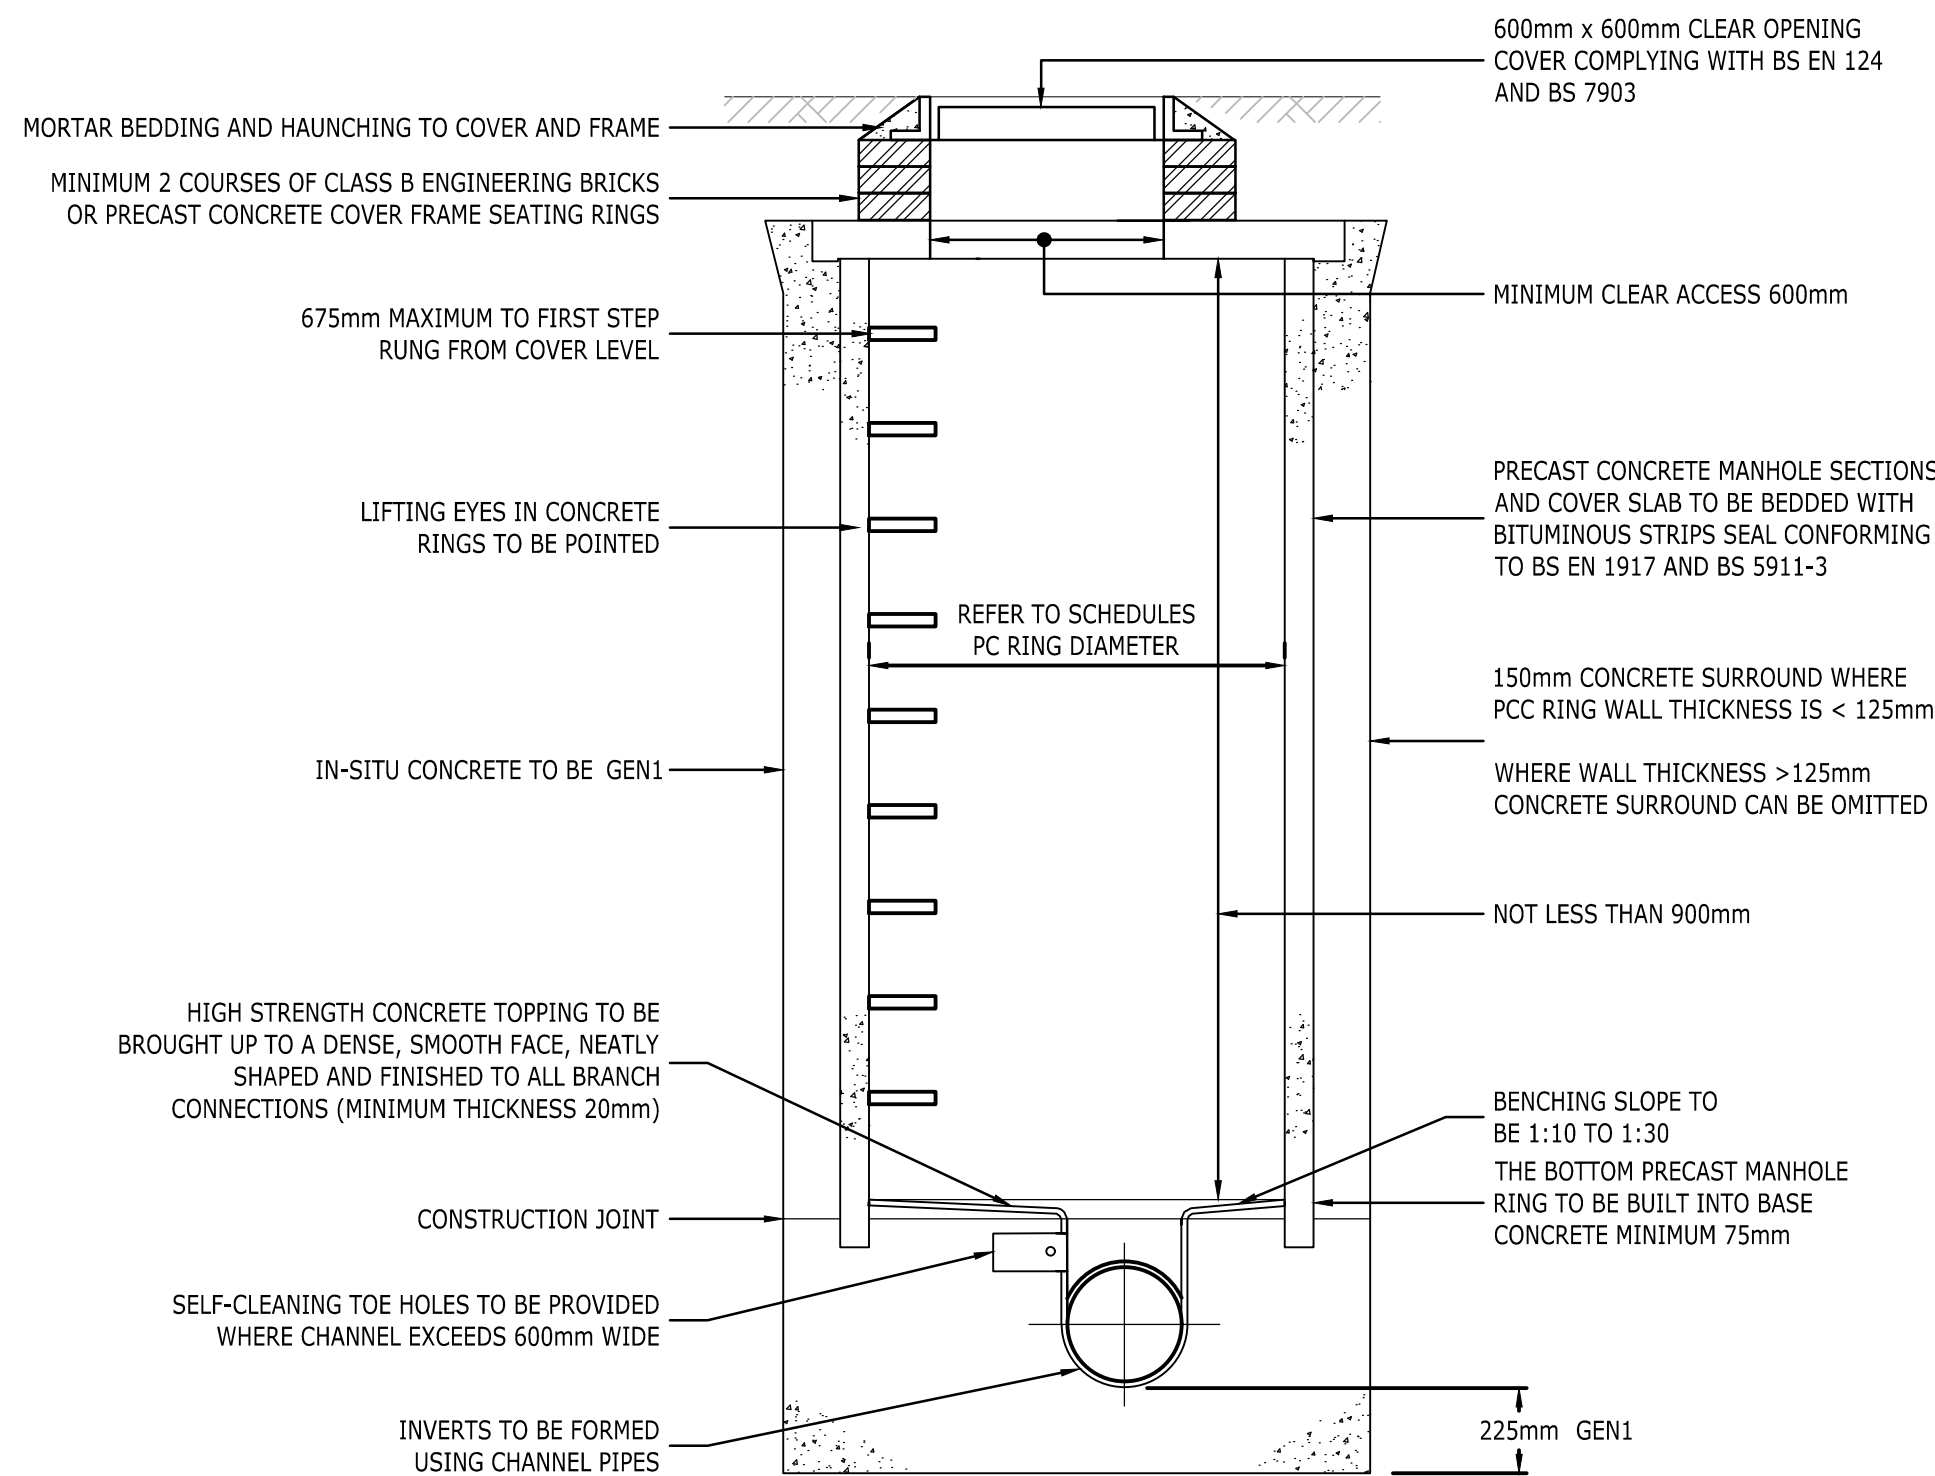


TYPICAL MANHOLE DETAIL - TYPE B
MAXIMUM DEPTH FROM COVER LEVEL TO SOFFIT OF PIPE 3.0m
SCALE 1:20

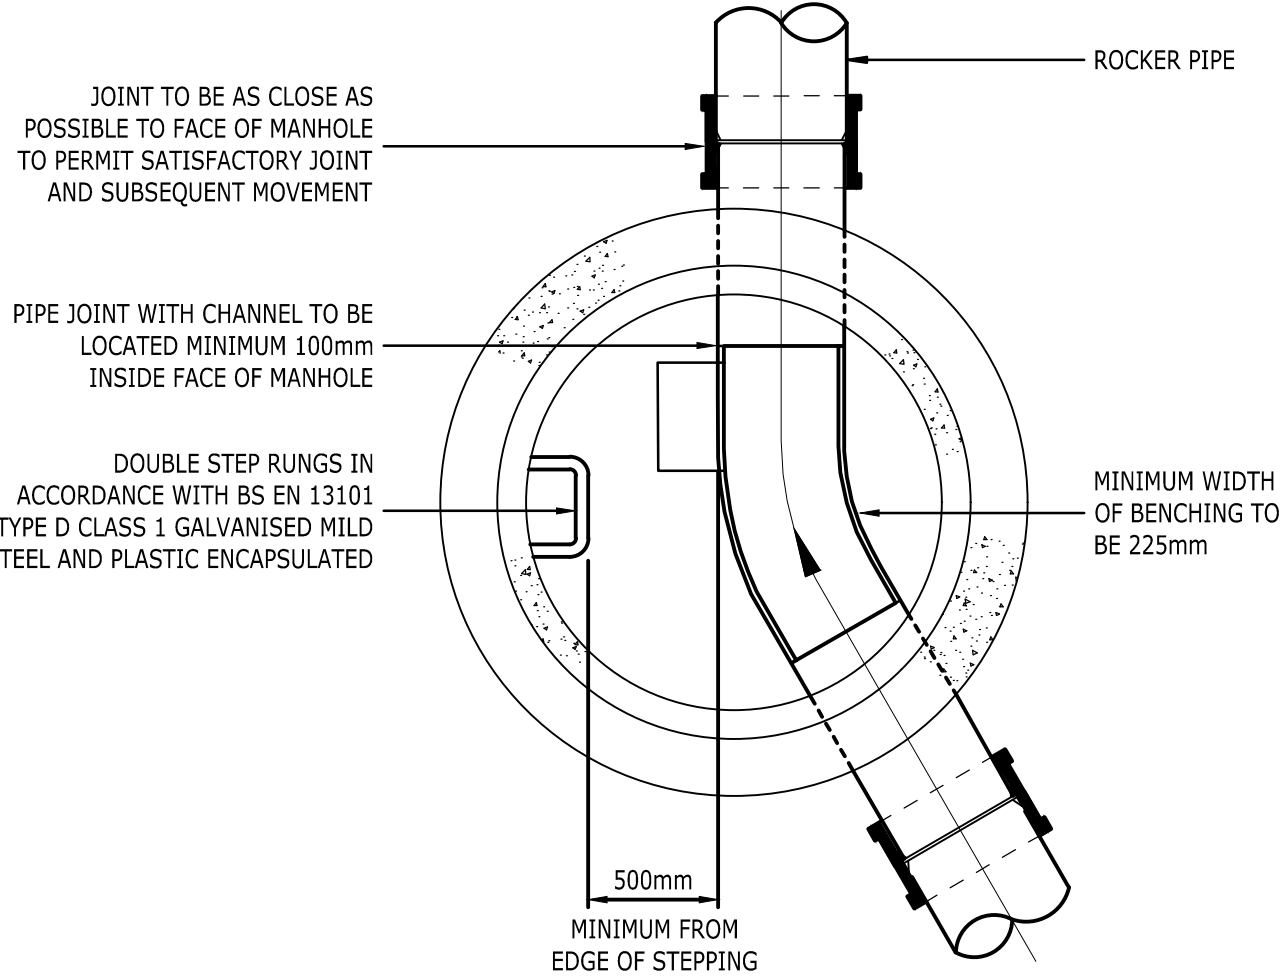


TYPICAL MANHOLE DETAIL - TYPE B
PLAN VIEW
SCALE 1:20

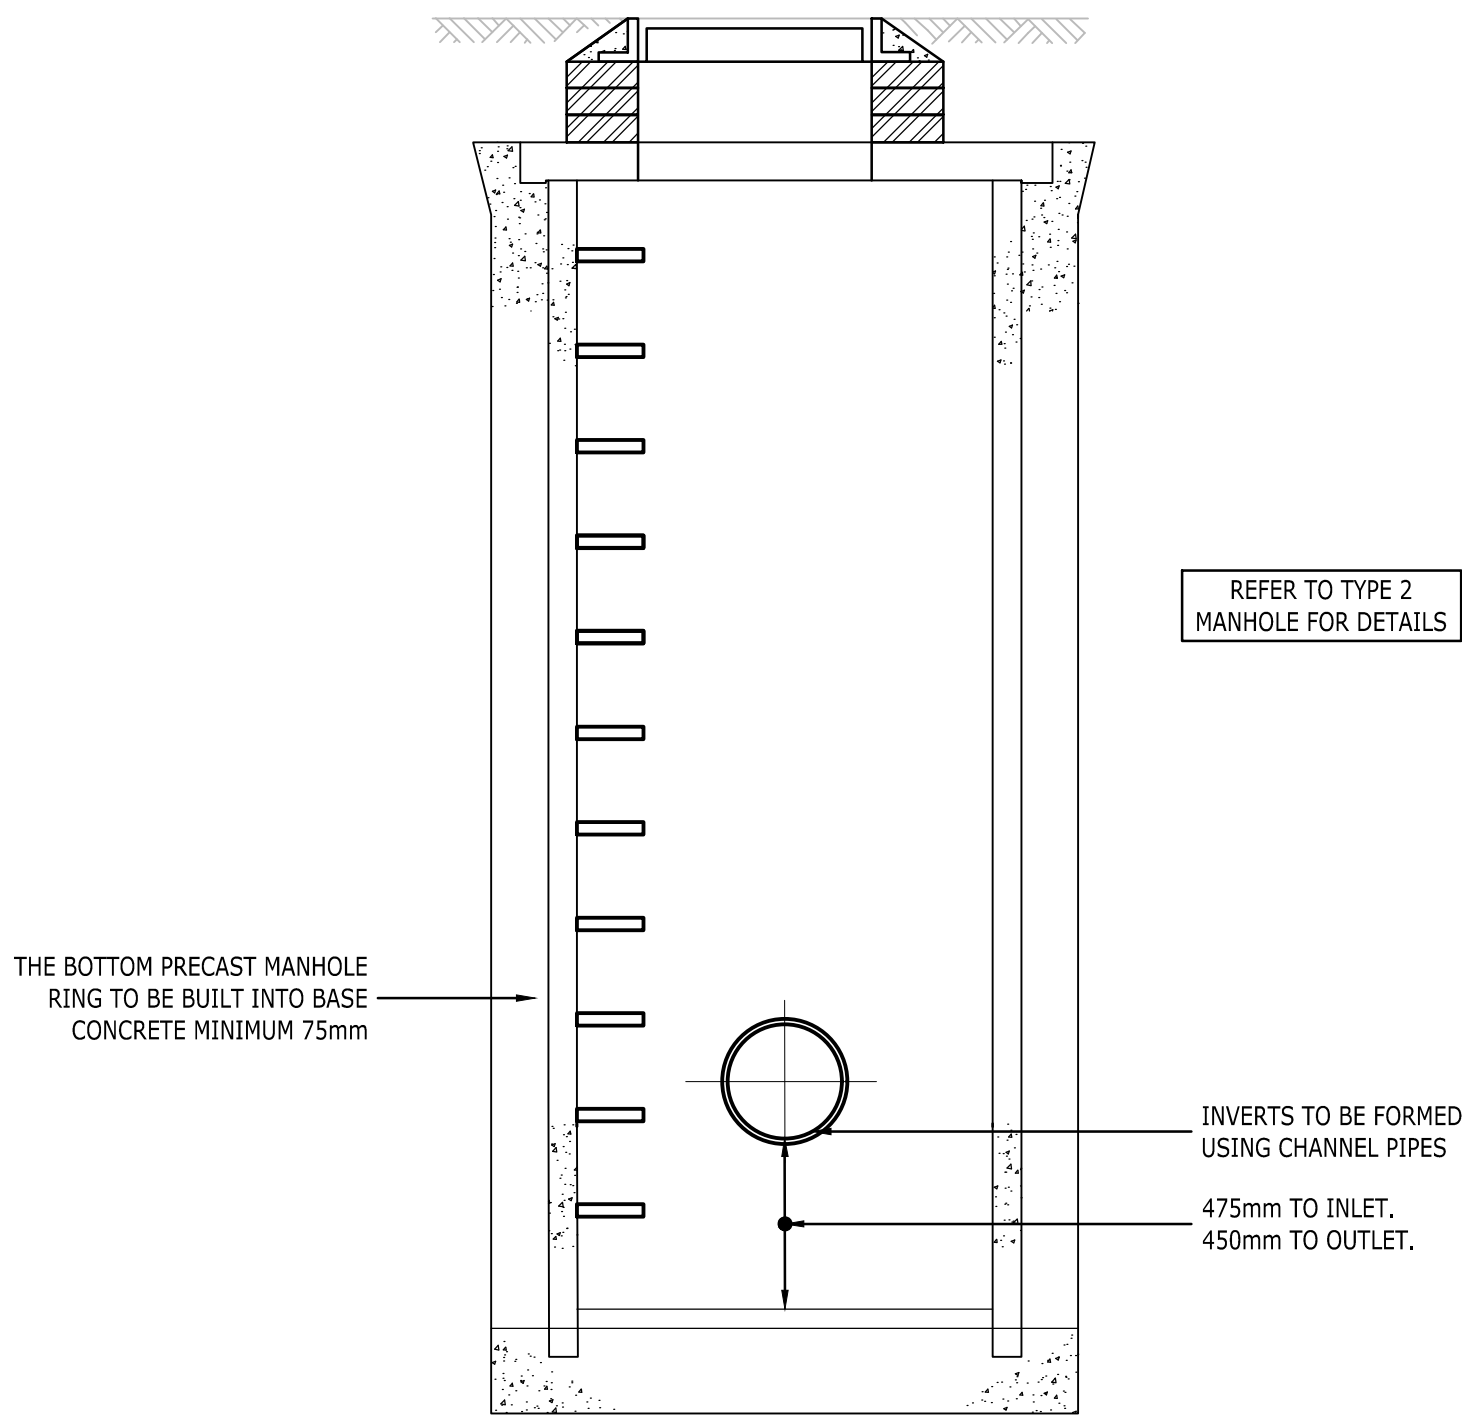


TYPICAL CATCHPIT DETAIL - TYPE B
MAXIMUM DEPTH FROM COVER LEVEL TO SOFFIT OF PIPE 3.0m
SCALE 1:20

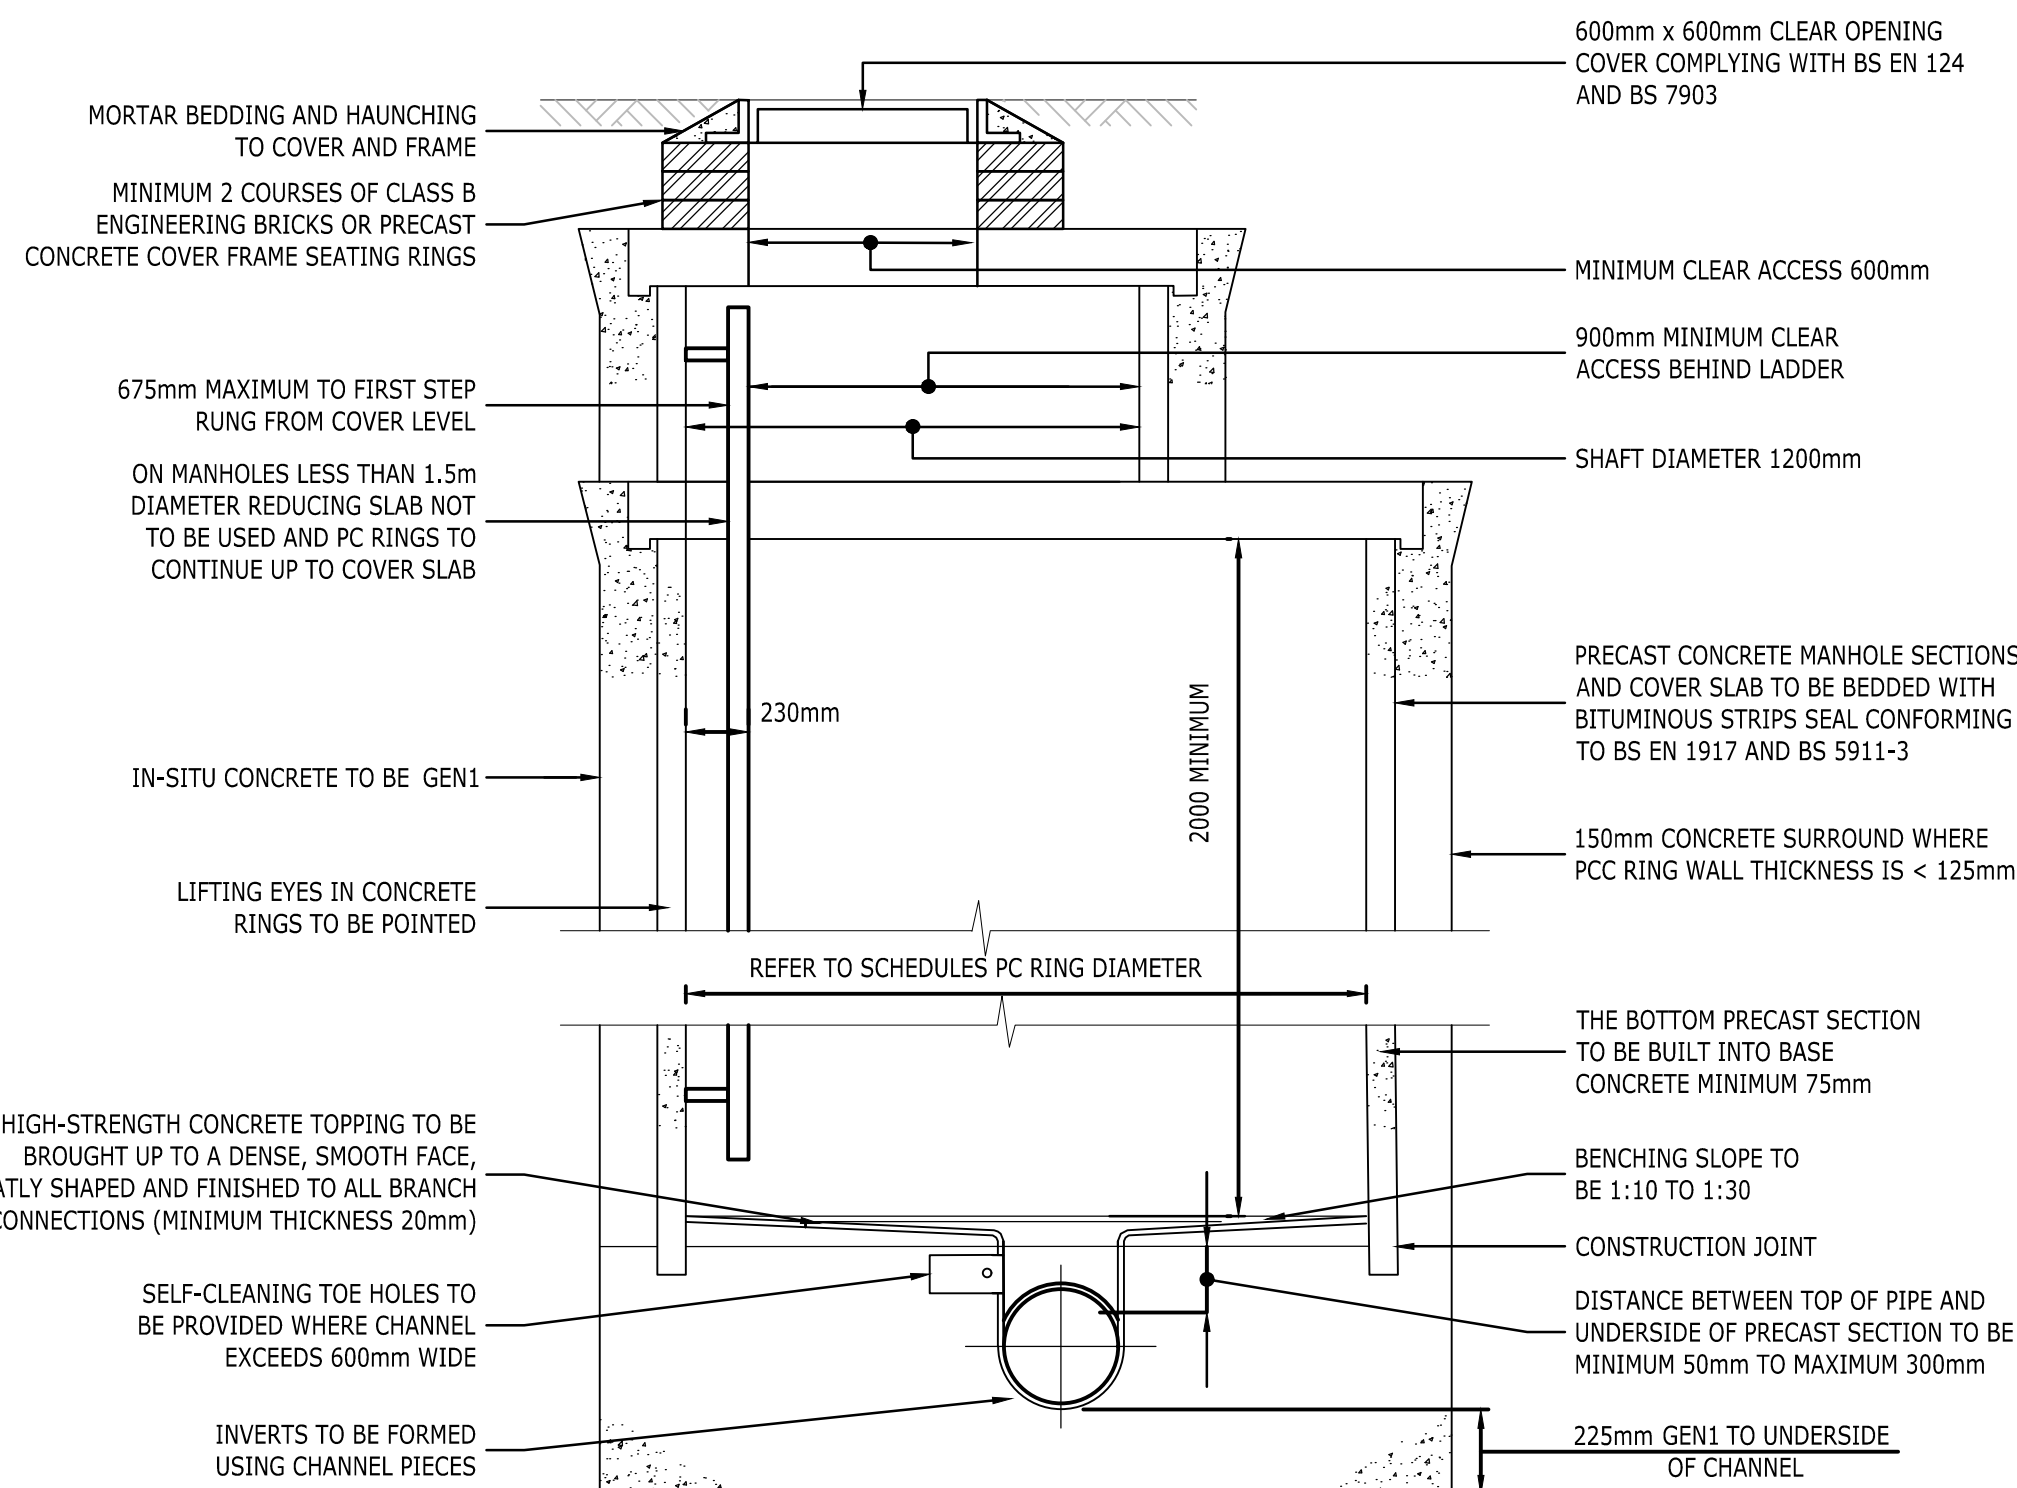

TYPICAL MANHOLE DETAIL - TYPE A1
DEPTH FROM COVER LEVEL TO SOFFIT OF PIPE 3m TO 6m
SCALE 1:20

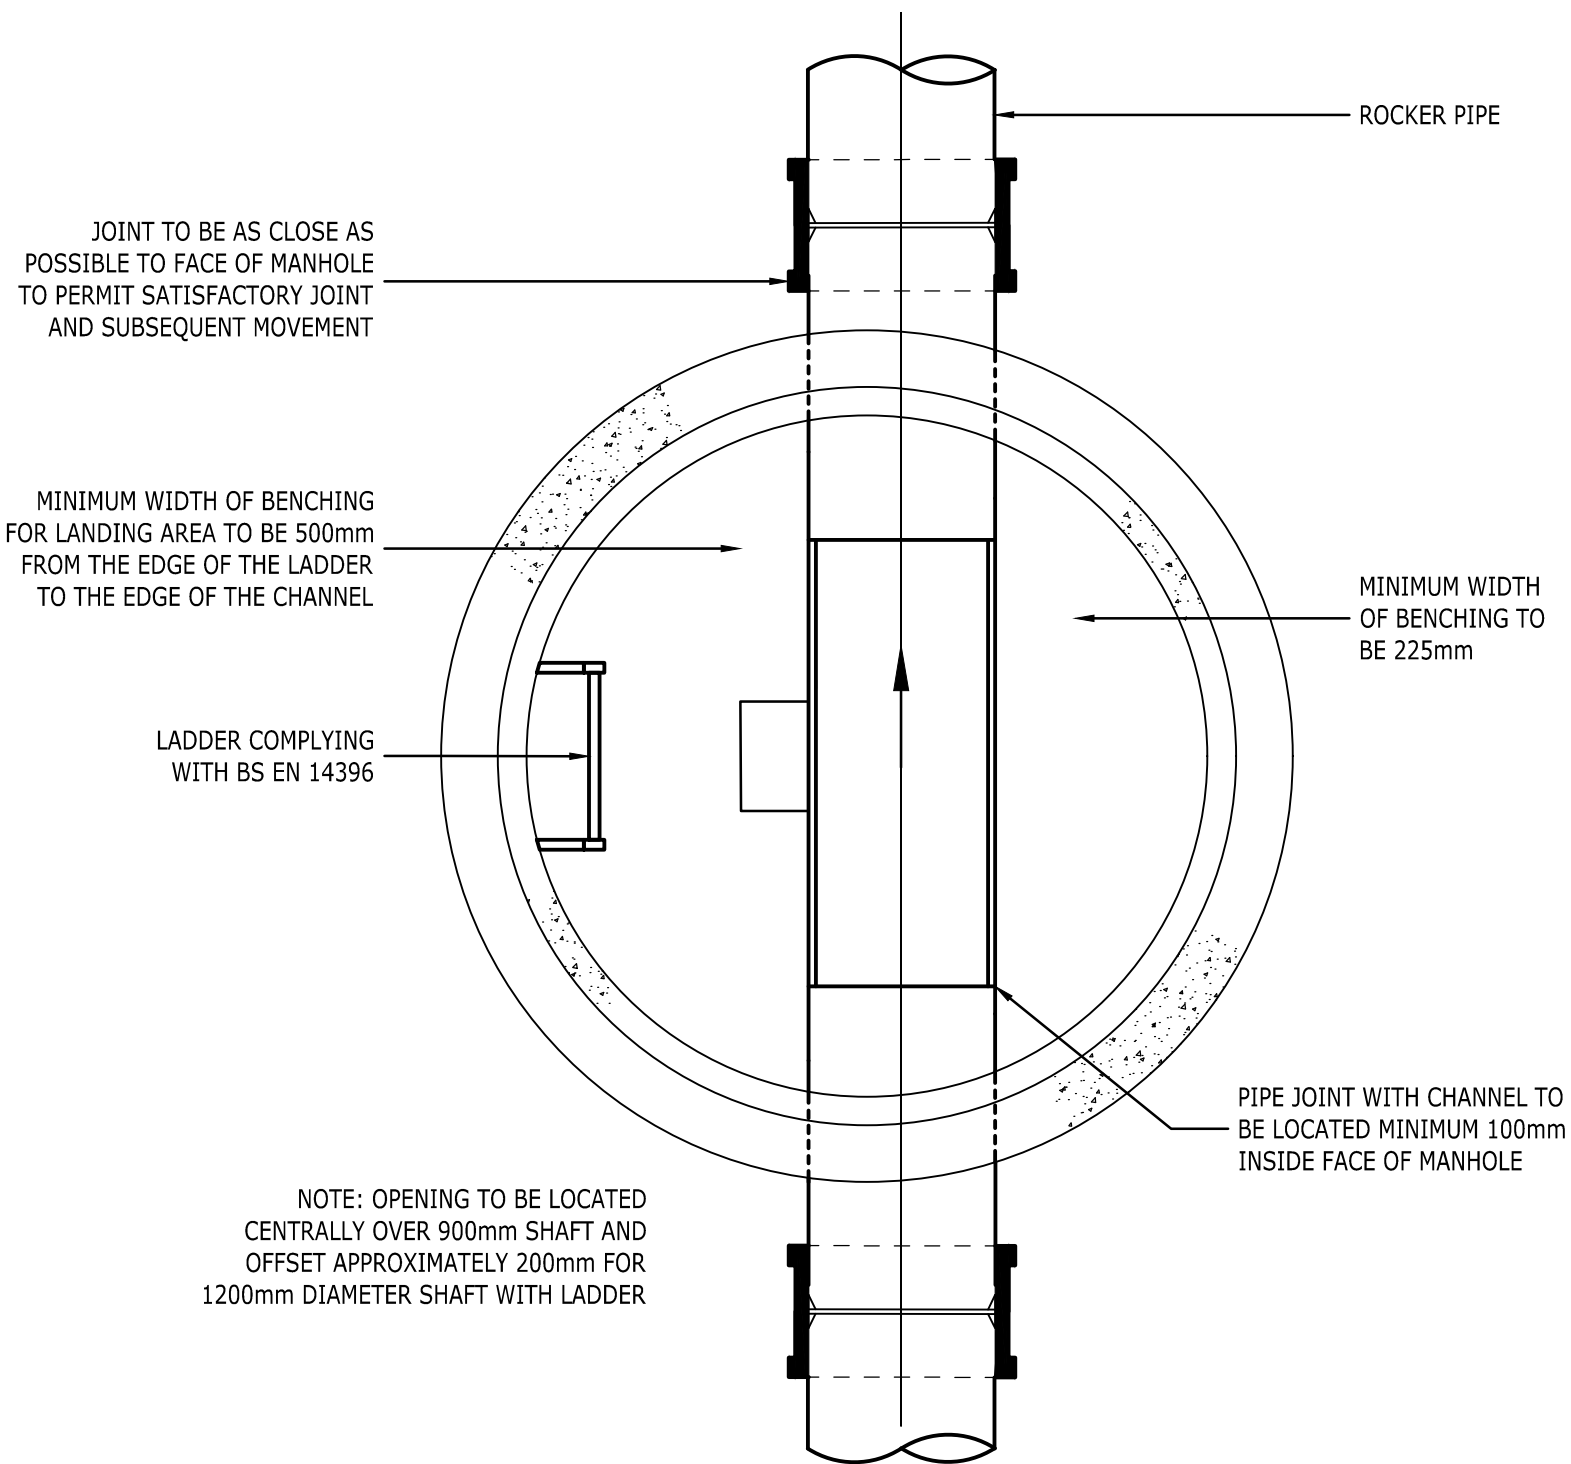

TYPICAL MANHOLE DETAIL - TYPE A1
PLAN VIEW
SCALE 1:20

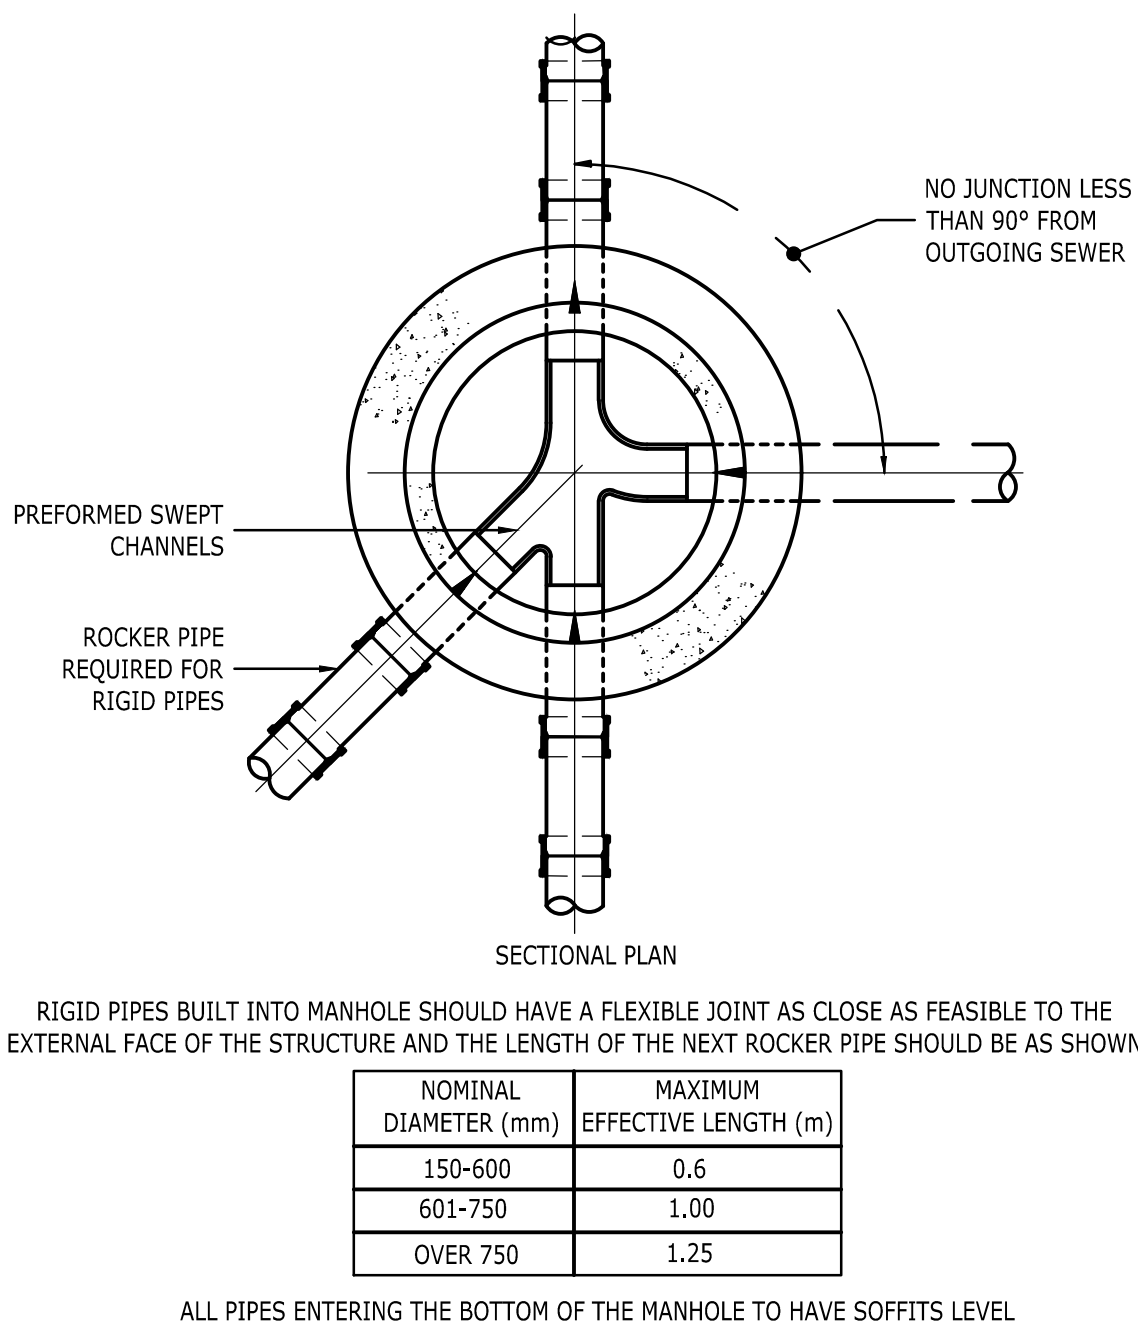

TYPICAL ARRANGEMENT OF PIPE JUNCTIONS WITHIN MANHOLES
SCALE 1:20

COPYRIGHT RAMBOLL UK LIMITED. ALL RIGHTS RESERVED. THIS DOCUMENT IS ISSUED FOR THE PARTY WHO COMMISSIONED IT AND FOR THE SPECIFIC PURPOSES CONNECTED WITH THE PROJECT ONLY. IT SHOULD NOT BE RELIED UPON BY ANY OTHER PARTY OR USED FOR ANY OTHER PURPOSE. RAMBOLL ACCEPTS NO RESPONSIBILITY OR LIABILITY WHICH MAY ARISE FROM RELIANCE OR USE OF THIS DOCUMENT OR THE DATA CONTAINED HEREIN BY ANY OTHER PARTY OR FOR ANY OTHER PURPOSE.

Notes

- DO NOT SCALE FROM THIS DRAWING.
- ALL DIMENSIONS ARE MILLIMETRES U.N.O.
- ALL LEVELS ARE IN METRES ABOVE ORDNANCE DATUM U.N.O.
- THIS DRAWING IS TO BE READ IN CONJUNCTION WITH ALL RELEVANT ARCHITECTS AND ENGINEERS DRAWINGS AND SPECIFICATIONS.

FINAL DESIGN ISSUE DRAWING NOTES

THE FINAL DESIGN ISSUE OF THIS DRAWING INCORPORATES REVISIONS AND CHANGES MADE TO THE CONSTRUCTION ISSUE DRAWING BASED ON INFORMATION RECEIVED BY OTHERS.

IT SHOULD BE NOTED THAT RAMBOLL DID NOT HAVE A PERMANENT SITE PRESENCE DURING THE CONSTRUCTION PERIOD TO VERIFY THAT THE BUILDING AND LANDSCAPING AREA WERE CONSTRUCTED IN ACCORDANCE WITH THIS DRAWING.

FOR CONFIRMATION OF AS-BUILT CONSTRUCTION DETAILS (INCLUDING DIMENSIONS AND DETAILS INDICATED ON THIS DRAWING) REFERENCE SHOULD BE MADE TO DOCUMENTATION AND INFORMATION PROVIDED BY THE MAIN CONTRACTOR, INCLUDING AS-BUILT SUB-CONTRACTOR INFORMATION FOR SUB CONTRACTOR DESIGNED ITEMS.

F01	FINAL DESIGN INTENT	06/07 2023	SG GS	NM
Rev	Description	Date	By Chk	App

FINAL DESIGN INTENT

ABRAHAM MOSS LIBRARY AND LEISURE CENTRE

RAMBOLL

tel 01244 311855 chester@ramboll.co.uk
www.ramboll.co.uk

STANDARD DETAILS SHEET 1

Project No:	Scale (@A1):	Drawn:	Date:
1620005164	AS SHOWN	CO	JUN 19
Drawing No:	Rev:		
LP44107-RAM-B01-XX-DR-D-51400	F01		