


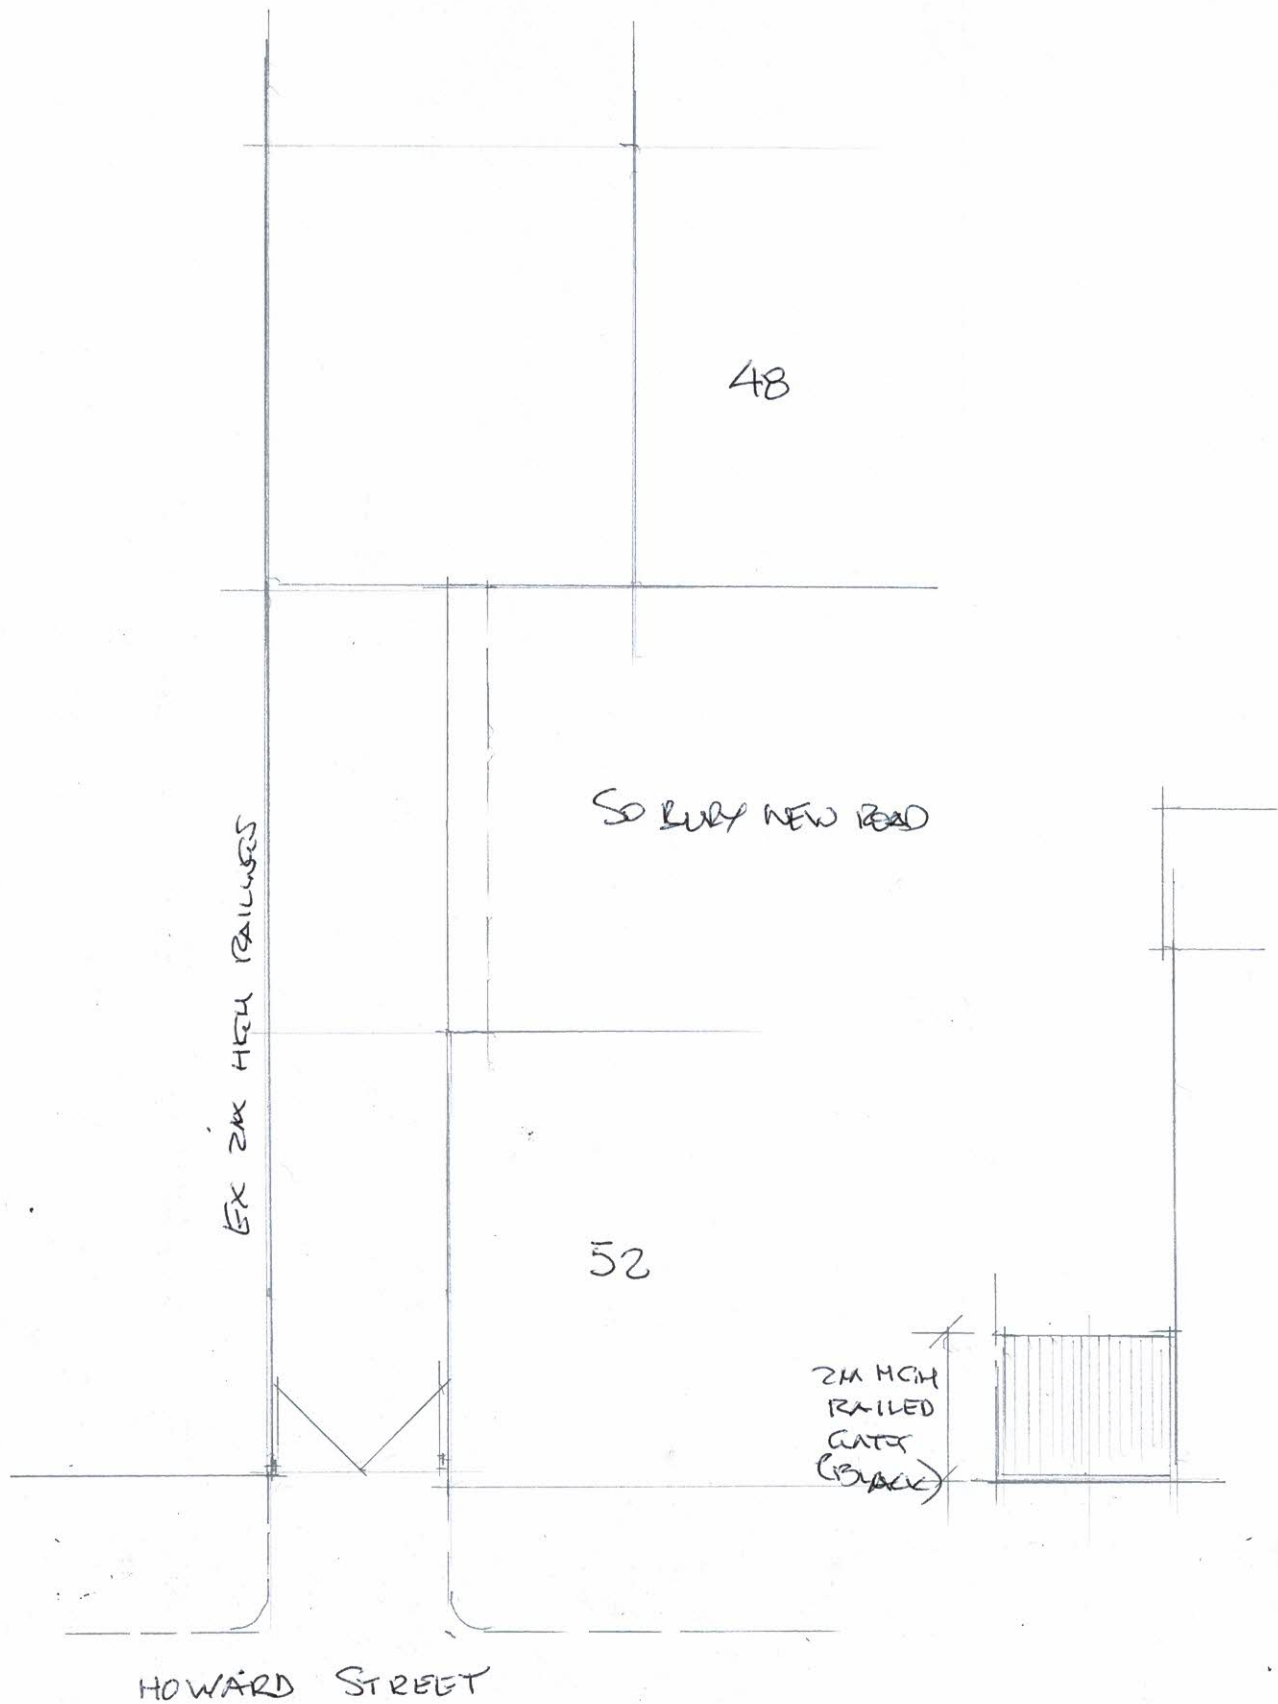

SO BURY NEW ROAD
MANCHESTER MB BEL.

PROPOSED GATED ENTRANCE