




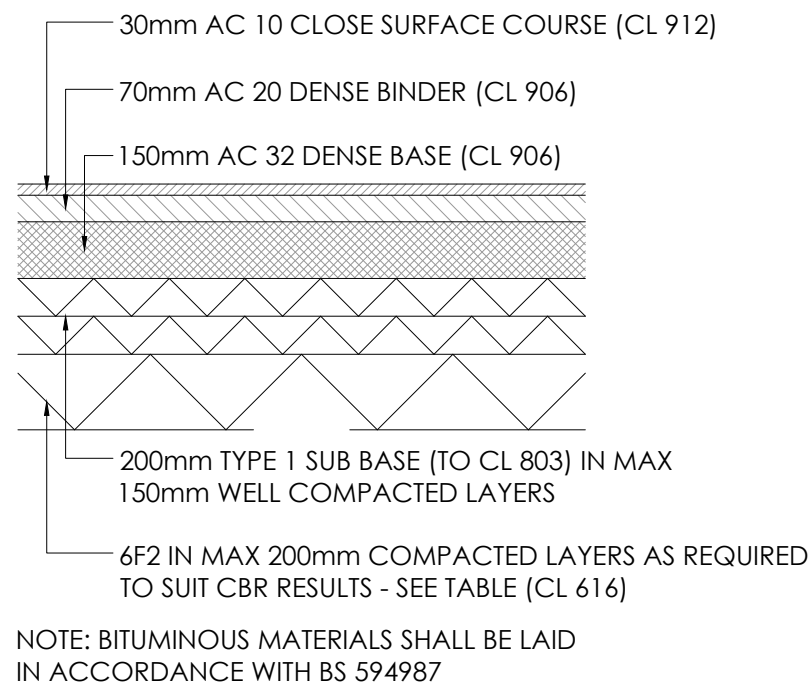

ACCESS ROAD CONSTRUCTION
SCALE 1:20

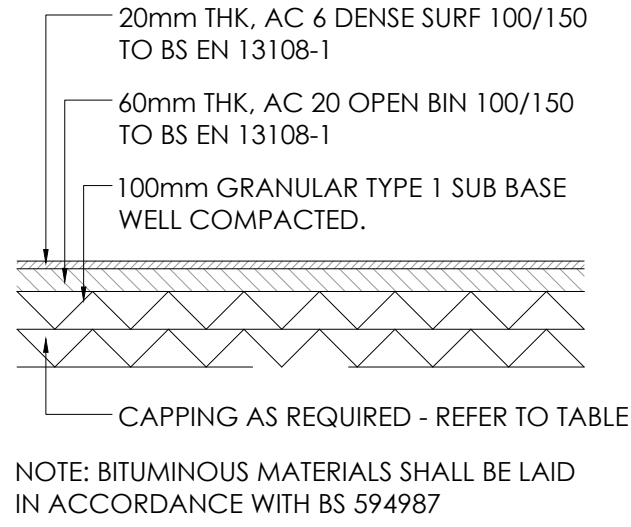


FOOTPATH CONSTRUCTION
SCALE 1:20

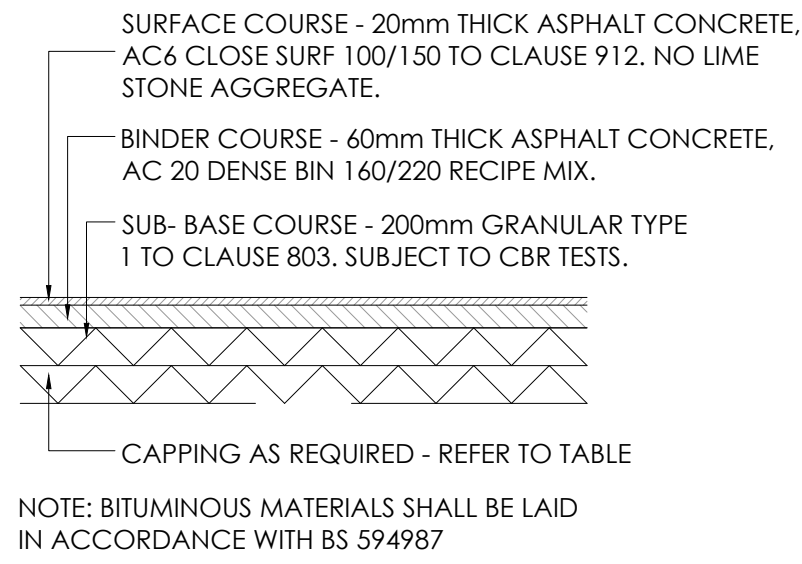

VEHICLE CROSSING
CONSTRUCTION
SCALE 1:20

CBR	6F2 CAPPING THICKNESS
1	600MM (SEE SECTION)
2	450MM
3	375MM
4	300MM
<5	250MM
>5	NONE REQUIRED

CBR TABLE

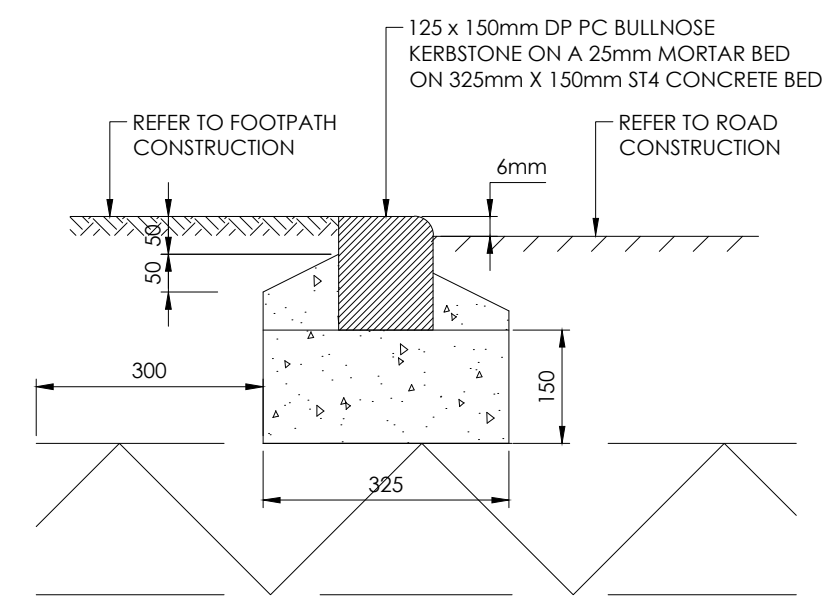


PEDESTRIAN DROPPED BULLNOSE KERB
SCALE 1:10


- SURFACING KEY:-**
- BITUMINOUS ROAD CONSTRUCTION (FULL DEPTH CONSTRUCTION)
 - RECONSTRUCTION OF FOOTWAY WORKS REQUIRED IN BITUMINOUS CONSTRUCTION
 - BITUMINOUS VEHICULAR CROSSOVER CONSTRUCTION
- KERBING KEY:-**
- PRECAST FULL HEIGHT CONCRETE HALF BATTER KERB WITH UPSTAND TO TIE INTO EXISTING SURROUNDING ARRANGEMENT (TO BE INSTALLED AS PER DRAWING DETAIL)
 - PRECAST CONCRETE EDGING KERB (TO BE INSTALLED AS PER DRAWING DETAIL)
 - PEDESTRIAN DROPPED CROSSING CONSISTING OF 1No. TRANSITION KERB EITHER SIDE OF DROPPED BULL NOSED KERBS WITH 6mm UPSTAND
 - 125 X 150 BULLNOSED KERB TO BS7263: PART 1 25mm KERB FACE, CONSISTING OF 1No. TRANSITION KERB EITHER SIDE.

- GENERAL NOTES**
- THIS DRAWING TO READ IN CONJUNCTION WITH ALL RELEVANT STRUCTURAL AND ARCHITECTURAL DRAWINGS AND SPECIFICATIONS.
- ALL DIMENSIONS TO BE CHECKED ON SITE BY THE CONTRACTOR / FABRICATOR PRIOR TO COMMENCEMENT OF WORKS.
- ALL DIMENSIONS ARE IN MILLIMETRES UNLESS STATED OTHERWISE.
- ALL WORKS TO BE CARRIED OUT IN STRICT ACCORDANCE WITH THE ENGINEER'S SPECIFICATIONS, RELEVANT BRITISH STANDARDS AND WHERE APPLICABLE LOCAL AUTHORITIES REQUIREMENTS.


SECTION 278 PLAN
SCALE - 1:250

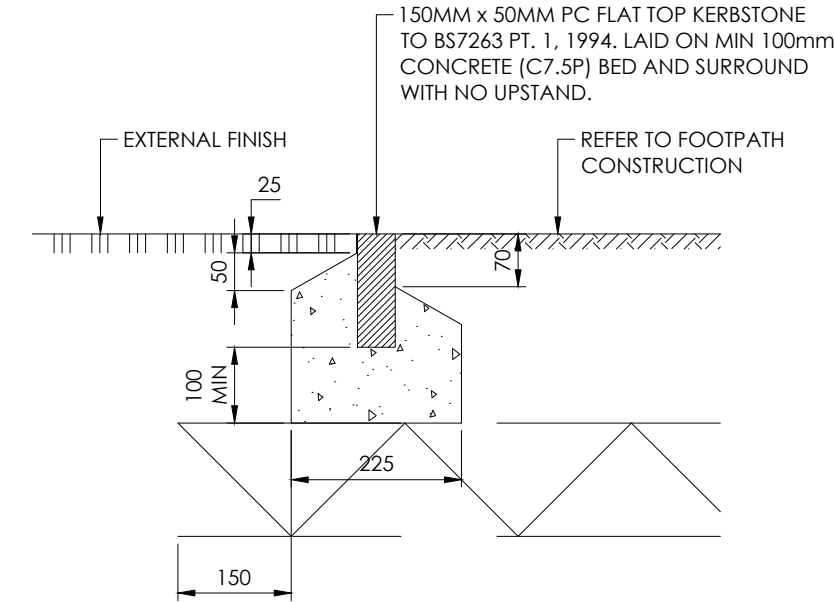

EDGING KERB (TYPE E1)
SCALE 1:10

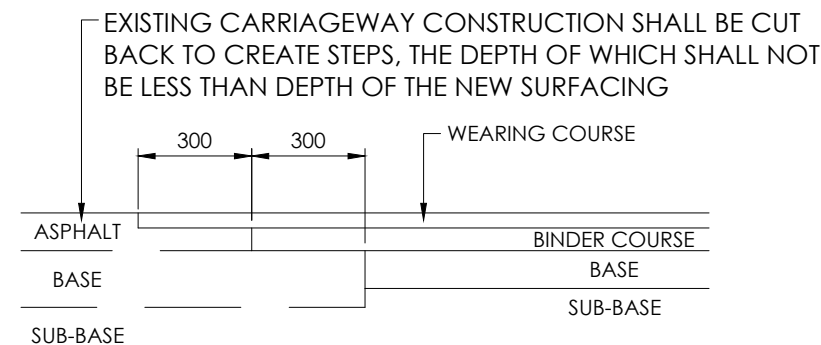


TRANSITION BETWEEN NEW AND
EXISTING SURFACING
SCALE 1:20

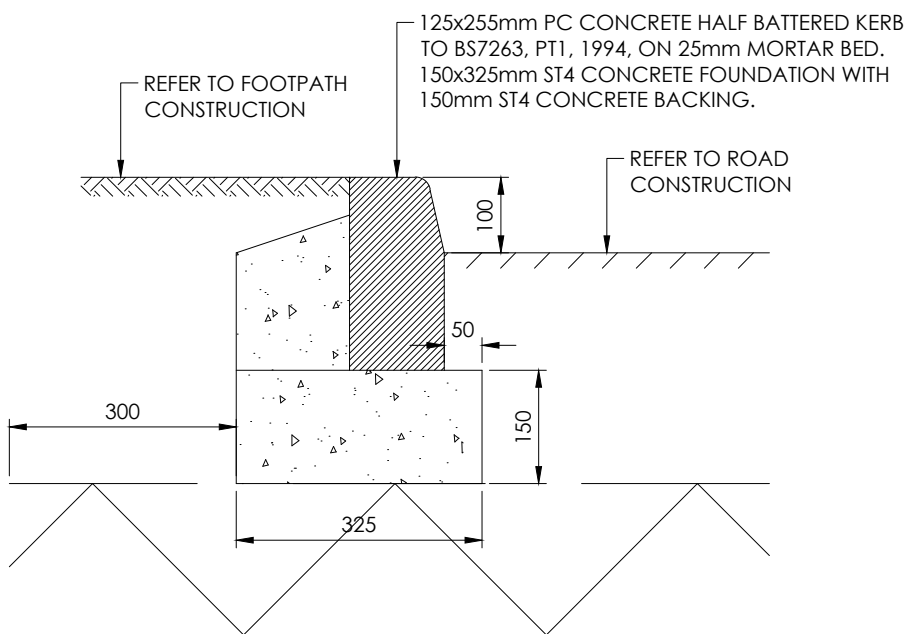


STANDARD KERB
SCALE 1:10

SECTION 278 BOUNDARY
SCALE - NTS

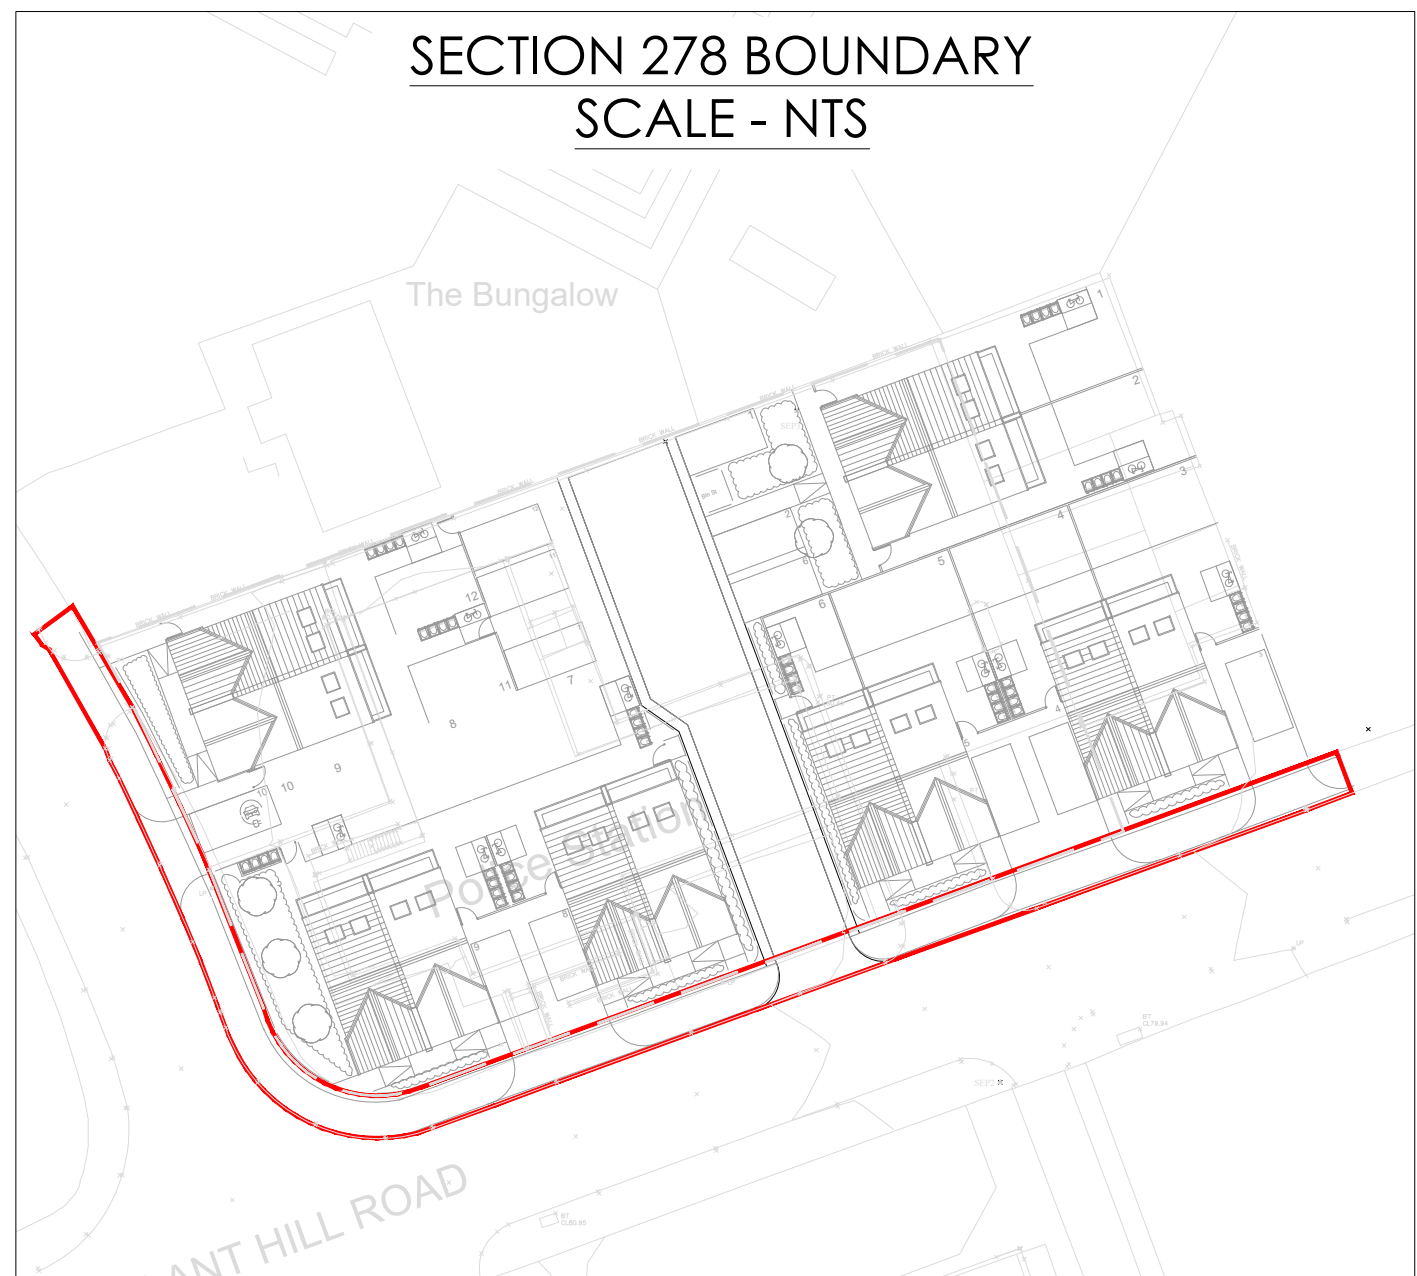

Radius Crossing

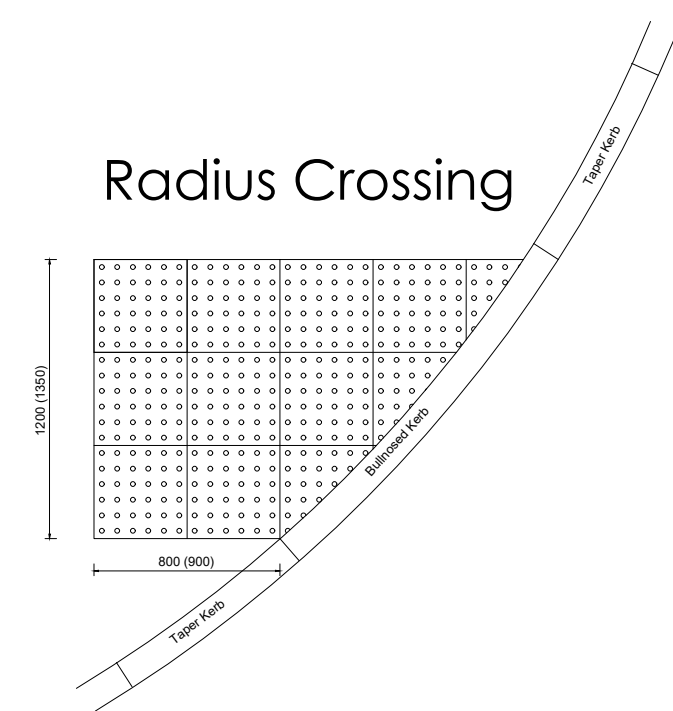

Uncontrolled Tactile Crossing Detail
Buff Coloured Tactiles 400x400x70 (450x450x70)
Note: Crossing and dimples to align with opposite side of crossing

THIS DRAWING IS SUBJECT TO SECTION 278
APPROVAL FROM MANCHESTER CITY COUNCIL
AND IS NOT TO BE USED FOR CONSTRUCTION.



PROJECT
Plant Hill
Blackley Manchester

TITLE
278 Access Plan

P01	ZJ	First Issue	13/12/2022
Rev	By	Description	Date
Revision Schedule			
Client		Irwell Valley Homes	
Status	-	Purpose of Issue	Preliminary
Designed By	ZJ	Drawn By	ZJ
Sheet No.	C-0004		
Scale (to A3)	1:250	Date	13/12/2022
Rev	P01	Rev	P01