



1. DO NOT SCALE FROM THIS DRAWING - USE FIGURE DIMENSIONS ONLY.
2. TO BE READ IN CONJUNCTION WITH ALL OTHER CONSULTANTS / SPECIALISTS DRAWINGS. REPORT ANY DISCREPANCIES BEFORE AFFECTED WORK COMMENCES.
3. ALL SETTING OUT DIMENSIONS TO BE CHECKED ON SITE BY CONTRACTOR BEFORE WORK COMMENCES.

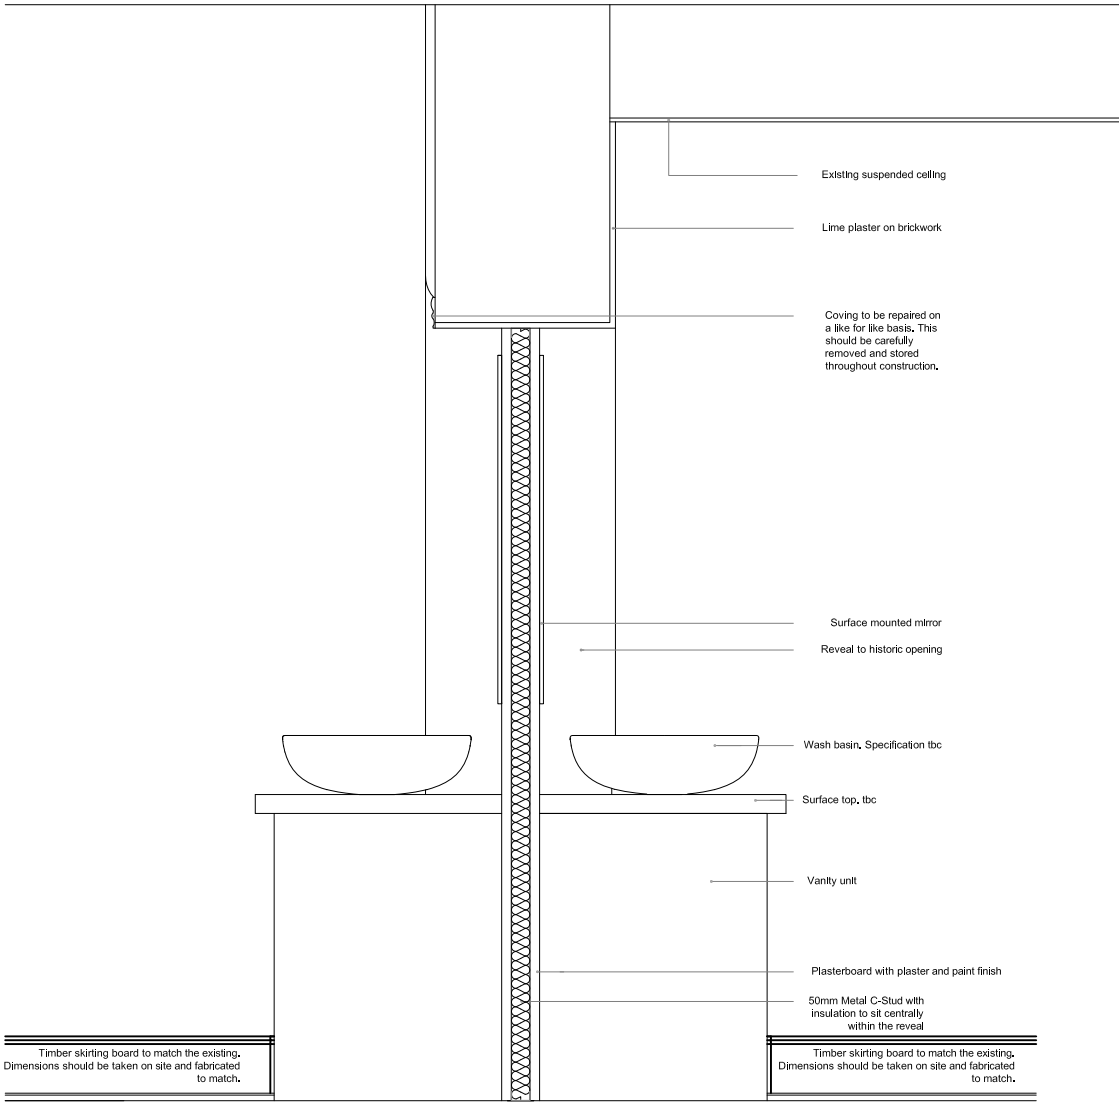

Section A-A
SCALE 1:20

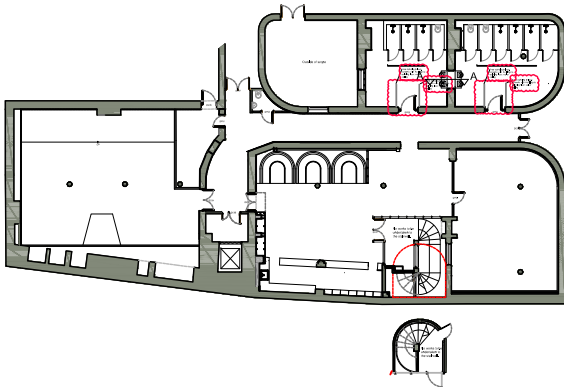

KEY PLAN
SCALE 1:500



REVISIONS	C	Updated following LA comments. Partition privacy screens omitted in lieu of free standing screens.	23/01/2024	LM	SG
	B	Details for Planning	29/11/2023	SGi	LM
	A	Details for Planning	01/11/2023	SGi	LM
DATE: DRAWN: CHECK					

CLIENT	Ryde Studios	
PROJECT	BAA-Barton Arcade	
TITLE	Wall and Floor Details	
NUMBER	BAA-SEV-XX-00-DR-A-04001	
REVISION	C	
STATUS	Planning	
SCALE	Varies	@ A3
DATE	01/11/2023	
DRAWN BY	SGi	
CHECKED BY	LM	

seven

SEVENARCHITECTURE.CO.UK

Studios at

61 Oxford Street
MANCHESTER, M1 6EQ
t : 0161 236 5656

Clarendon House, Victoria Avenue
HARROGATE, HG1 1DY
t : 01423 709 807

Galeri 6, Doc Fictoria
CAERNARFON, LL55 1SQ
t : 01286 685 253

24 Greville Street, LONDON
EC1N 8SE
t : 0203 036 0697