

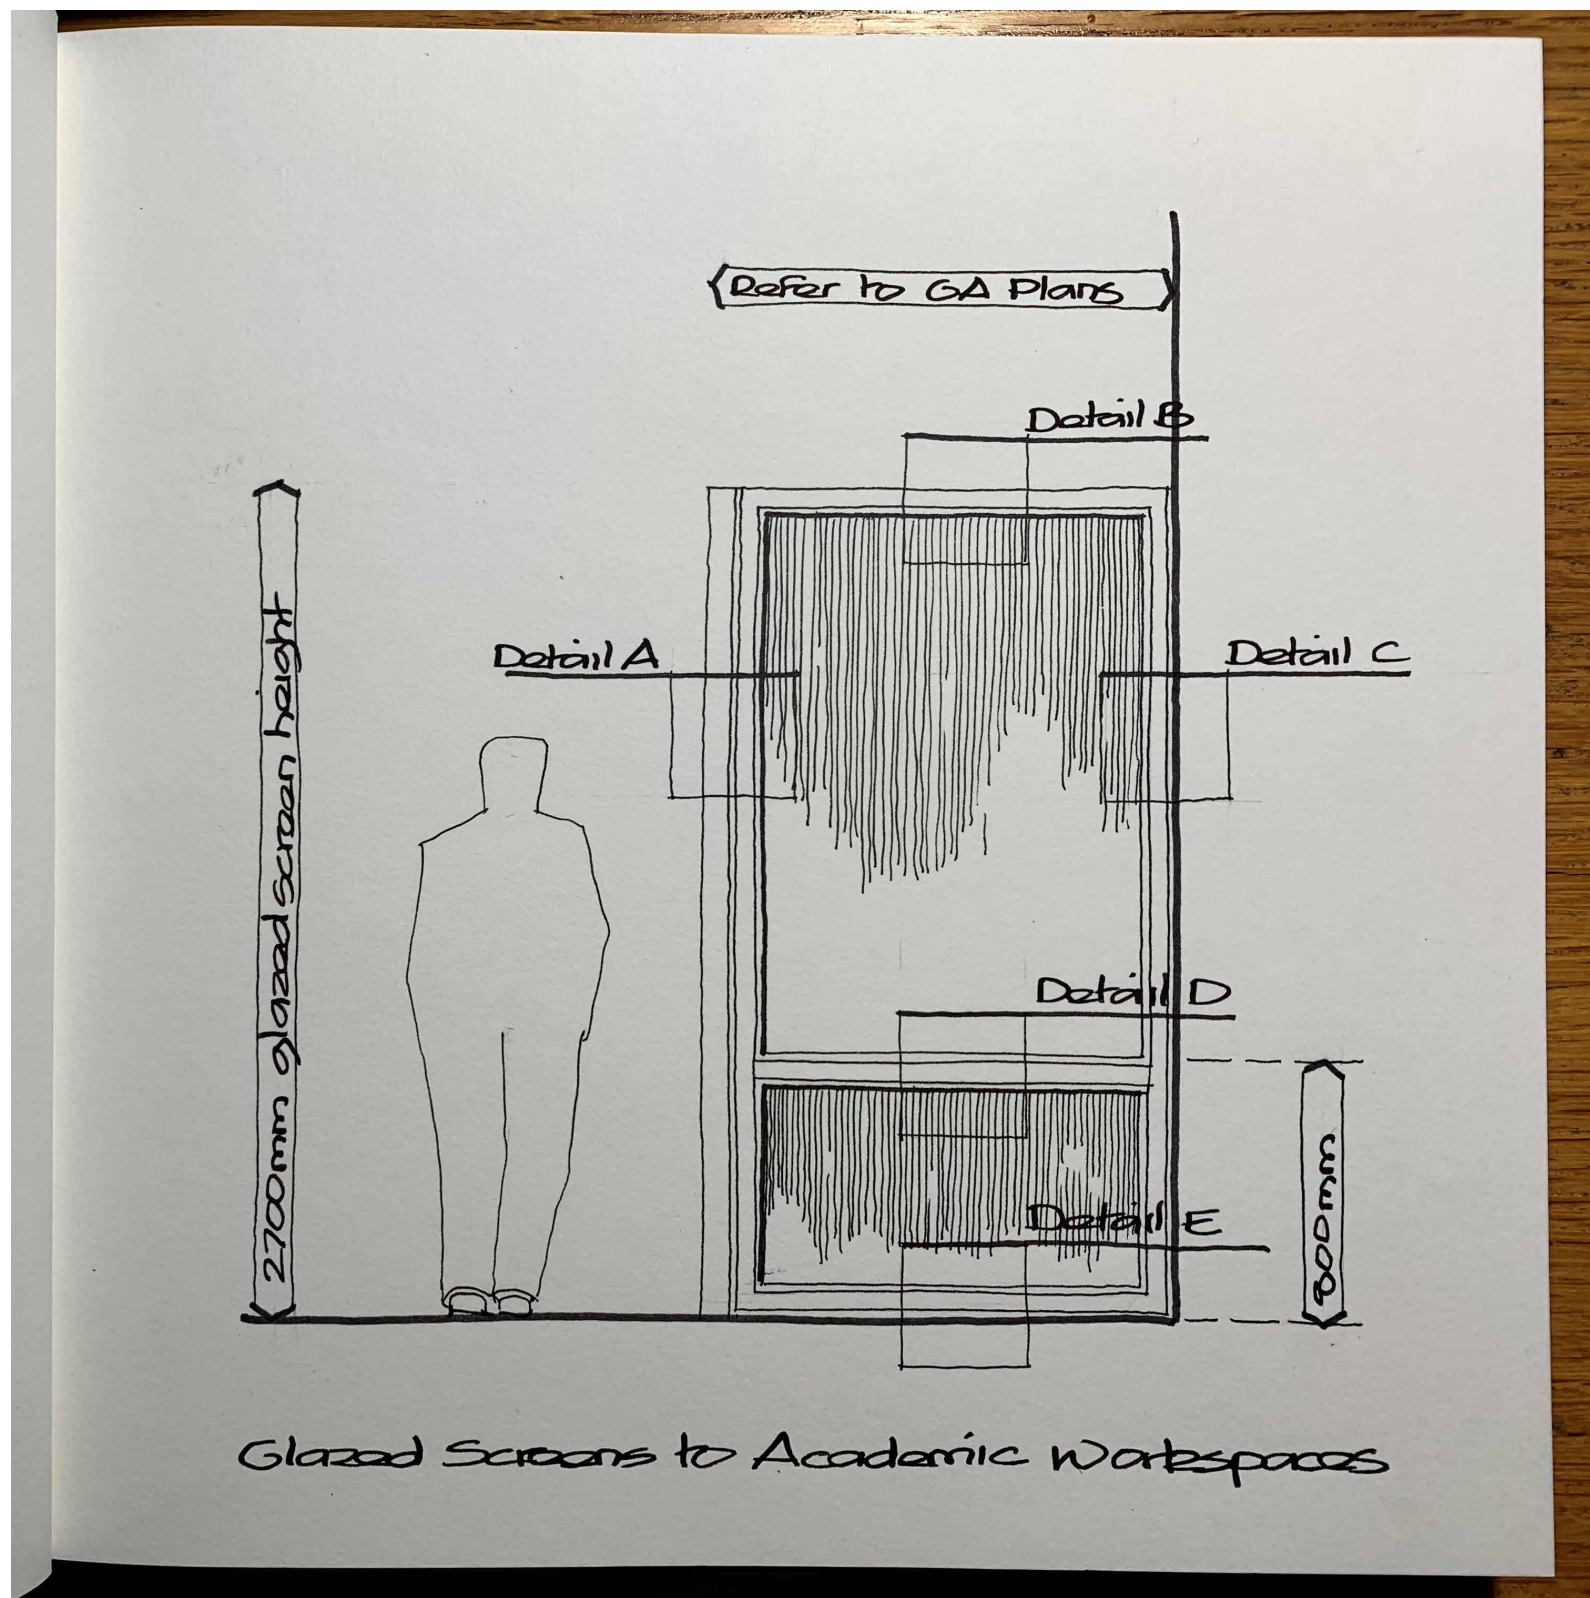


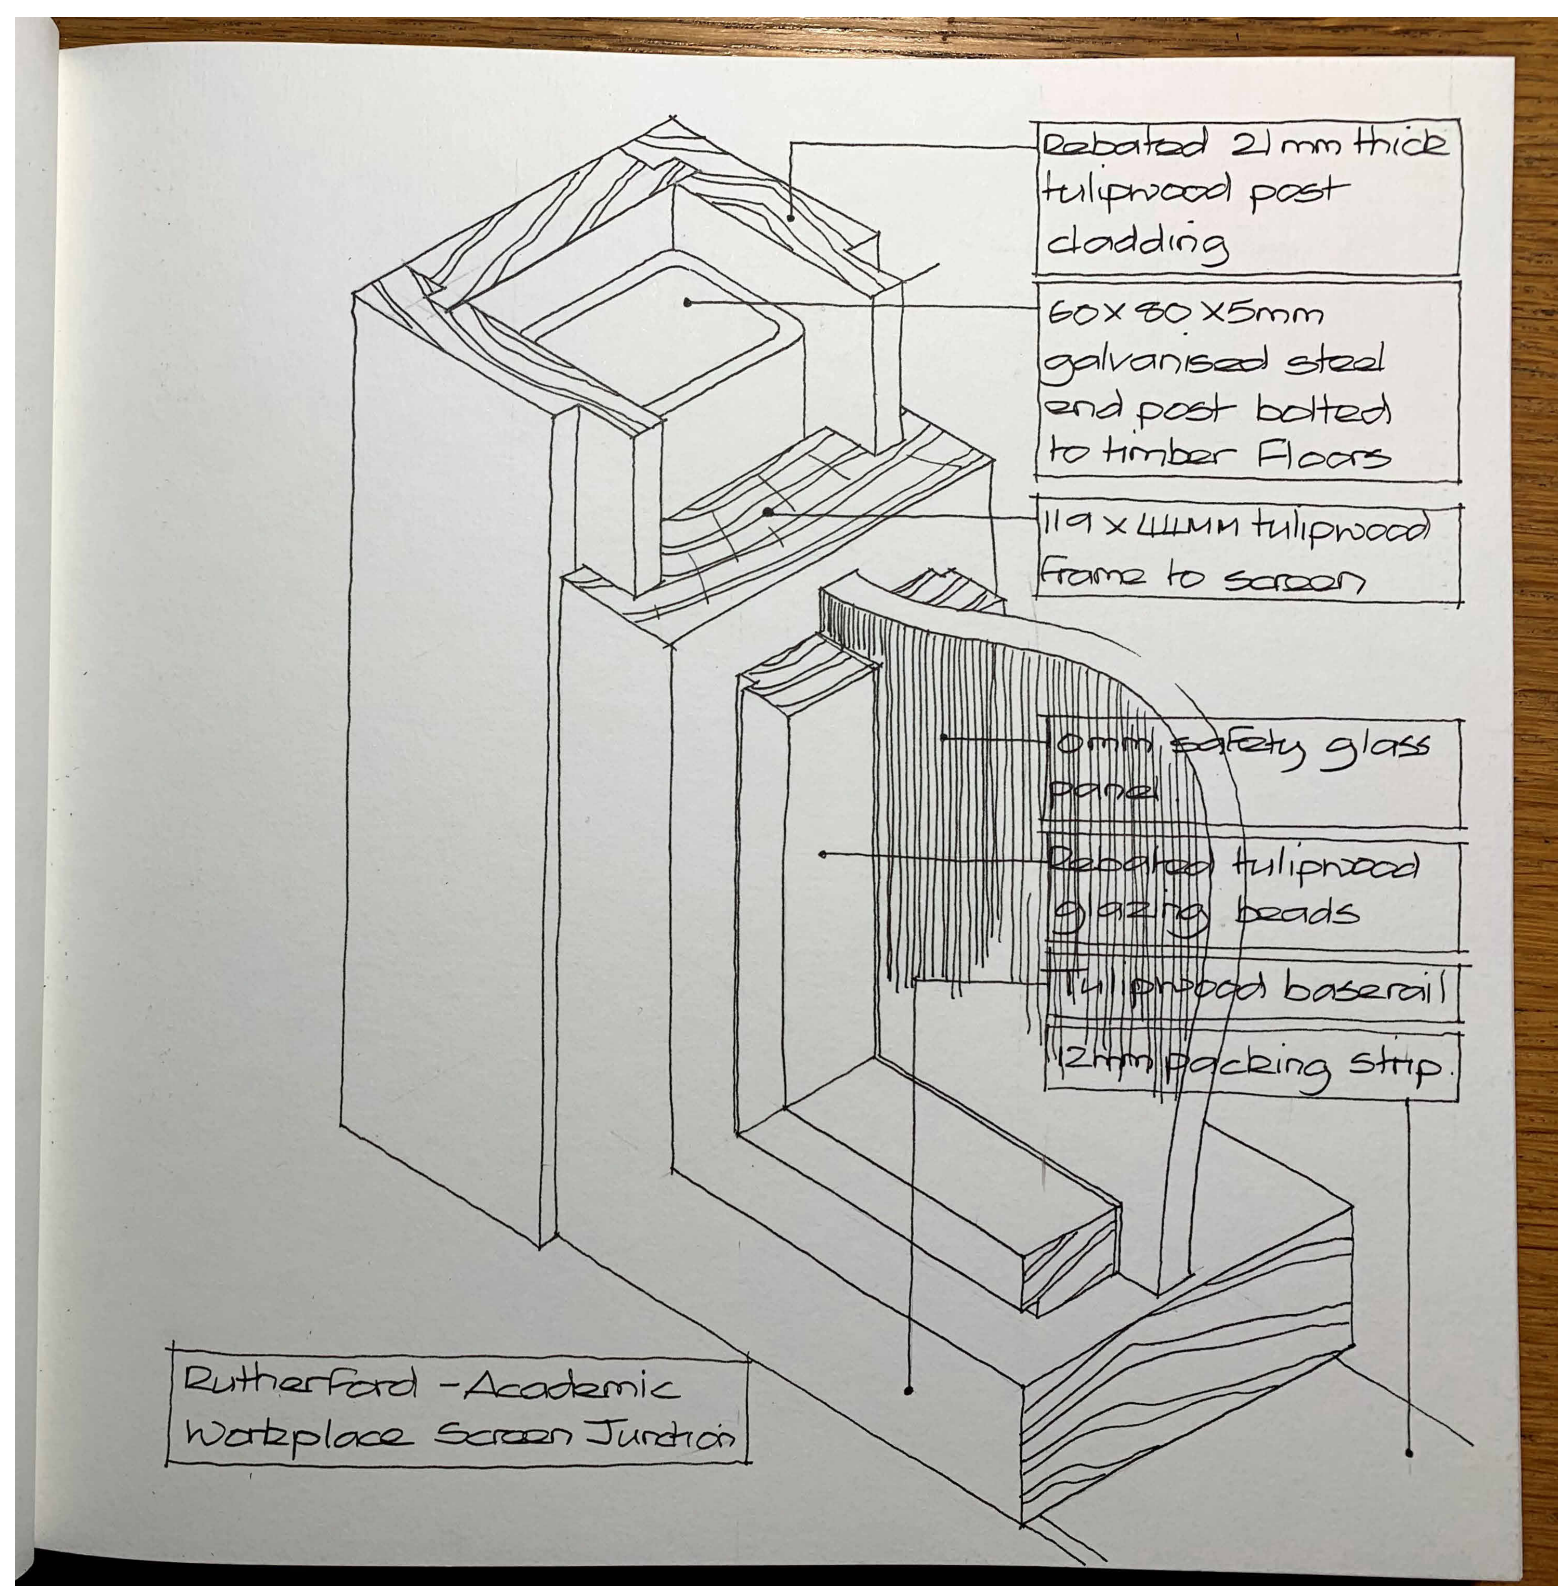

<div>Notes:</div> <ul style="list-style-type: none">• This drawing is copyright.• Do not scale dimensions from this drawing.• This drawing is to be read in conjunction with all other relevant drawings. All discrepancies on this drawing are to be reported to the architect.• Do not modify any element of this drawing.• Use drawing only for purpose(s) issued.• This drawing may contain colour.			North Point	
<div>Scale Bar</div> <div><div><div></div><div></div><div></div><div></div><div></div></div><div>00.2m0.6m1.0m</div></div> <div>Scale: 1:20</div>			<div></div>	
Key Plan				
The following external model files are included within this drawing:				

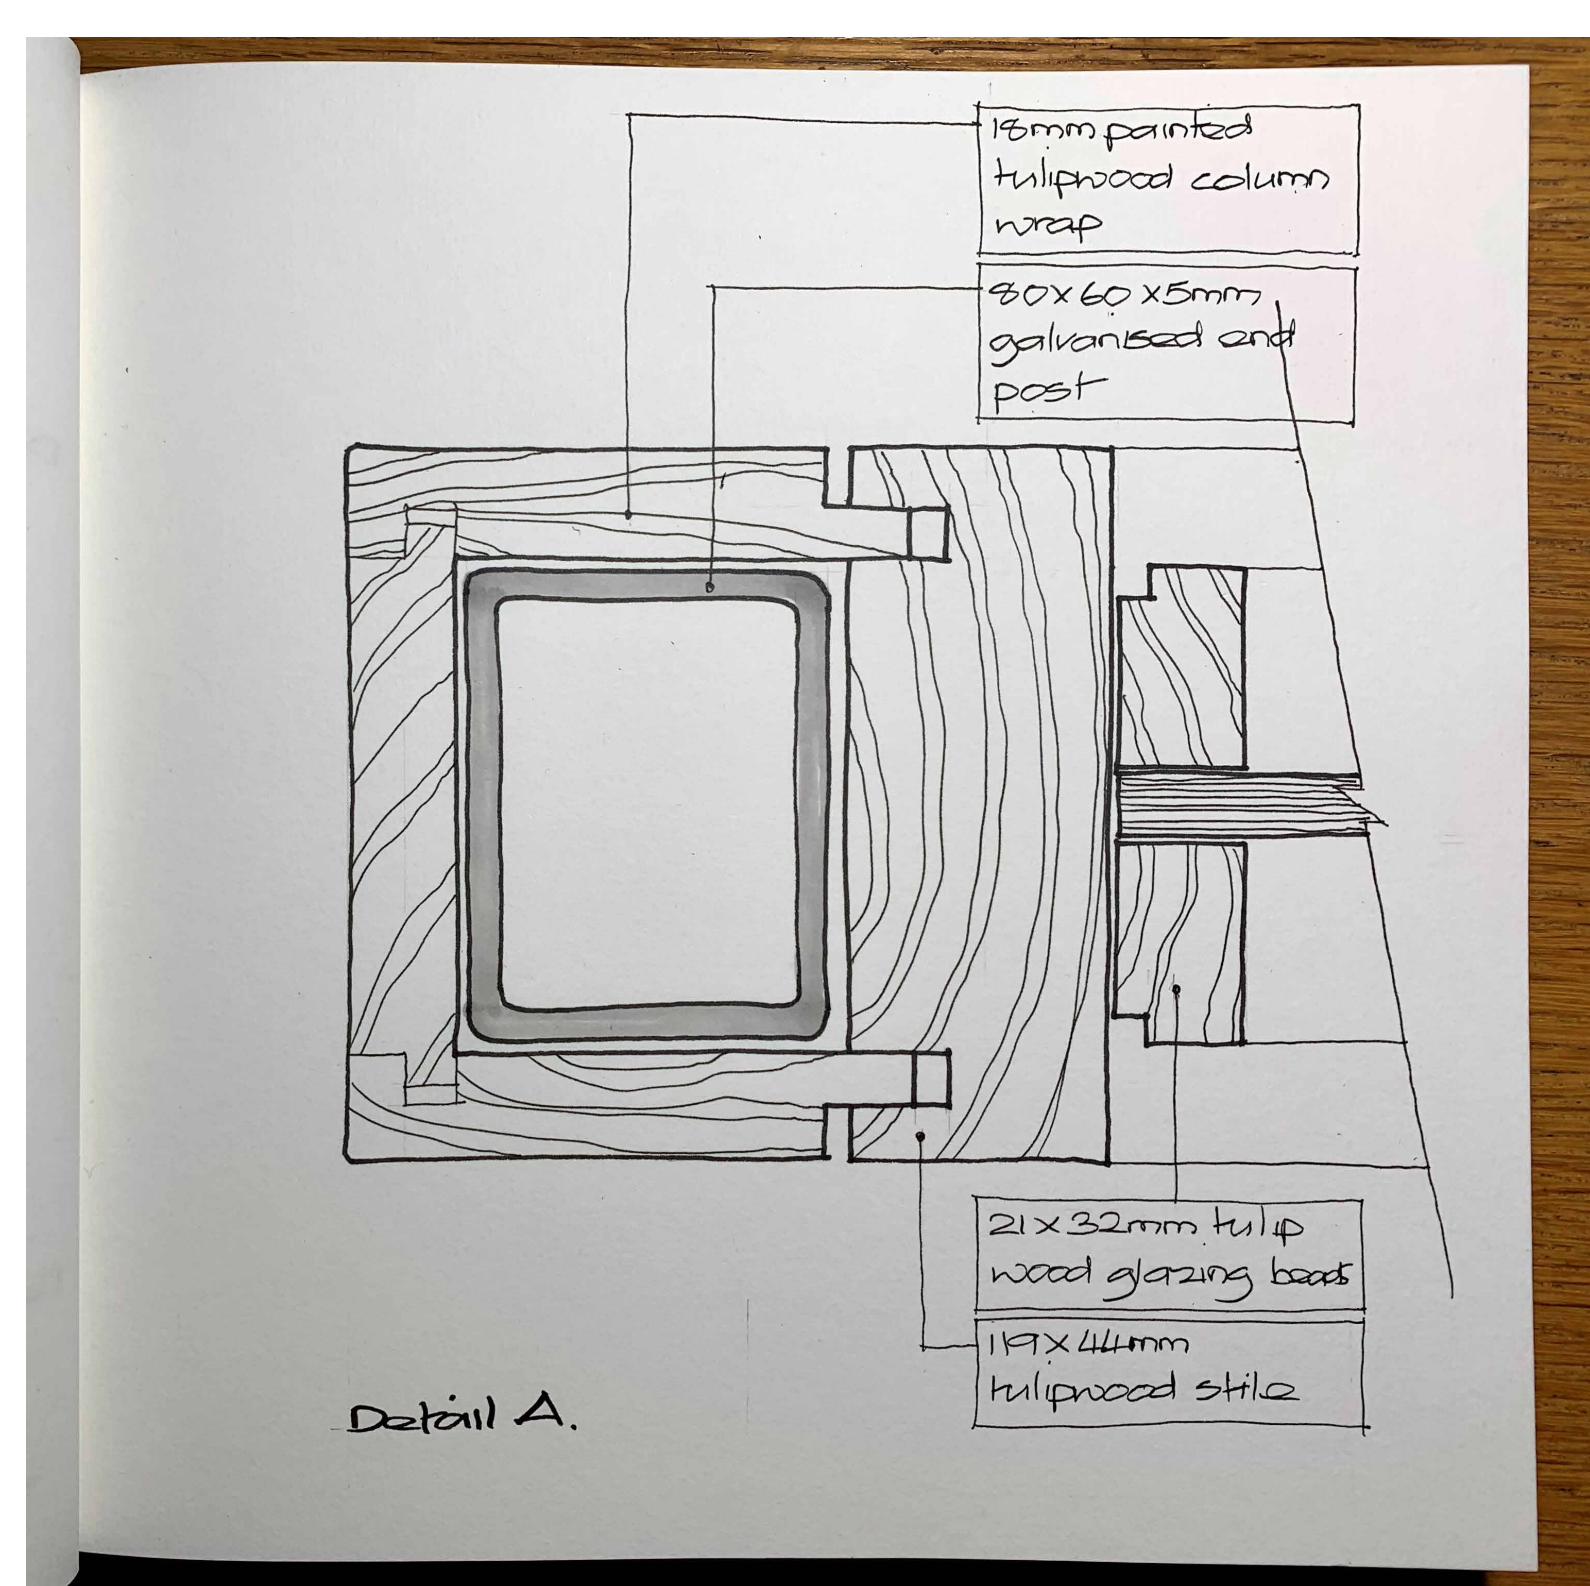