A. Buff textured facing brick facade with protruding buff glazed brick headers.
See 10489-SHP-ZZ-A-B5D8-G251-DE-XX-006.
B. Illustrative tiled mural.
See 10489-SHP-ZZ-A-B5D8-G251-DE-XX-009.
C. Buff textured facing brick.
See 10489-SHP-ZZ-A-B5D8-G251-DE-XX-009.

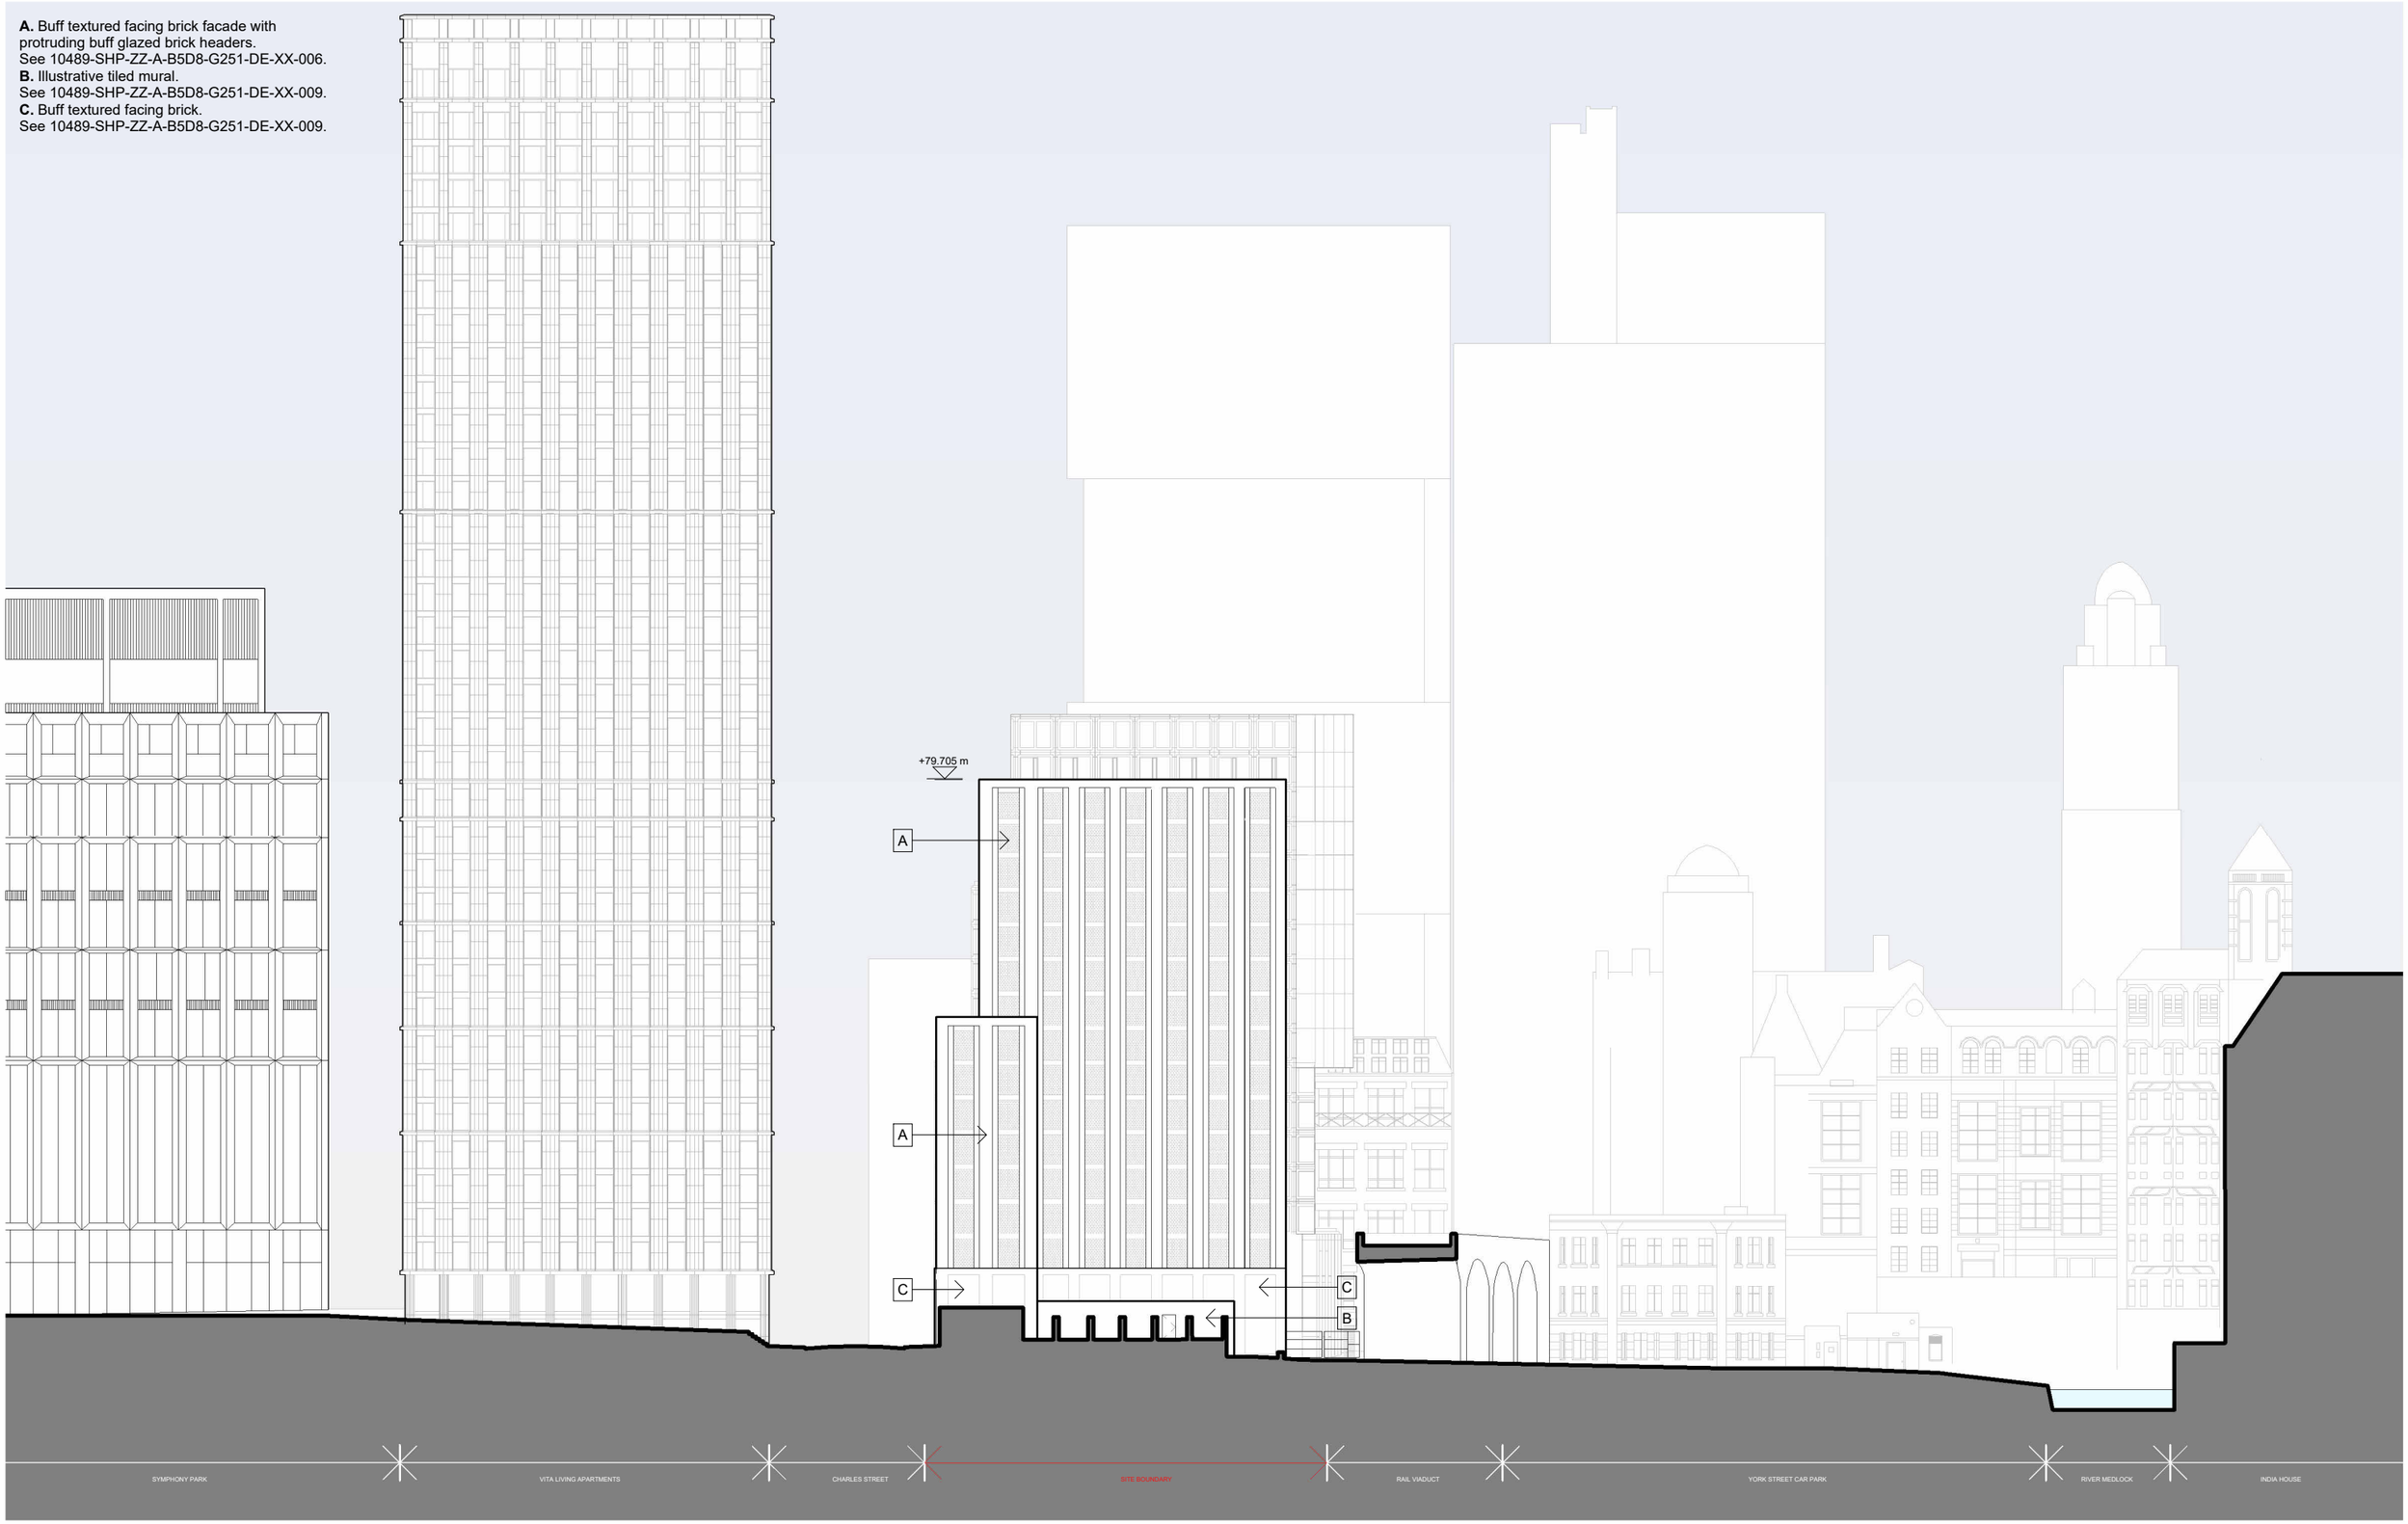

This drawing is copyright

Do not scale off dimensions.
All dimensions to be checked on site by contractor.
Contractor to report any dimensional discrepancies, errors or omissions prior to commencing on site.

DO NOT SCALE OFF DRAWING REFER TO INDICATED DIMENSIONS ONLY.
DRAWING TO BE READ IN CONJUNCTION WITH SHP SPECIFICATION.
INDICATIVE DETAILS TO ILLUSTRATE VISUAL INTENT ONLY. ALL TO CONTRACTORS DESIGN.
ALL DETAILS TO BE COORDINATED WITH ADJACENT TRADES AND SE AND M+E ENGINEER DETAILS.
THE CONTRACTOR IS RESPONSIBLE FOR MEETING THE SPECIFIED PERFORMANCE CRITERIA.

Rev	Date	Description
P01	2023-12-05	PLANNING ISSUE
P02	2023-12-11	PLANNING UPDATE
P03	2024-01-10	PLANNING UPDATE: MATERIAL ANNOTATIONS ADDED

Project Title
Charles Street
Manchester

Status
Planning

Drawing Title
General Arrangement
Elevation
East Elevation

Project No
10489

Scale
1 : 500 @ A3

SHP Drawing Code
PROJ - ORIG - ZONE - ROLE - CODE - CLAS - TYPE - LOC - SEQ
10489-SHP-ZZ-A-B5D8-G200-EL-EE-001

Revision
P03

simpsonhaugh
Manchester
+44 (0)161 835 2345
London
+44 (0)20 7549 4000

© SimpsonHaugh Architects Ltd 2024