

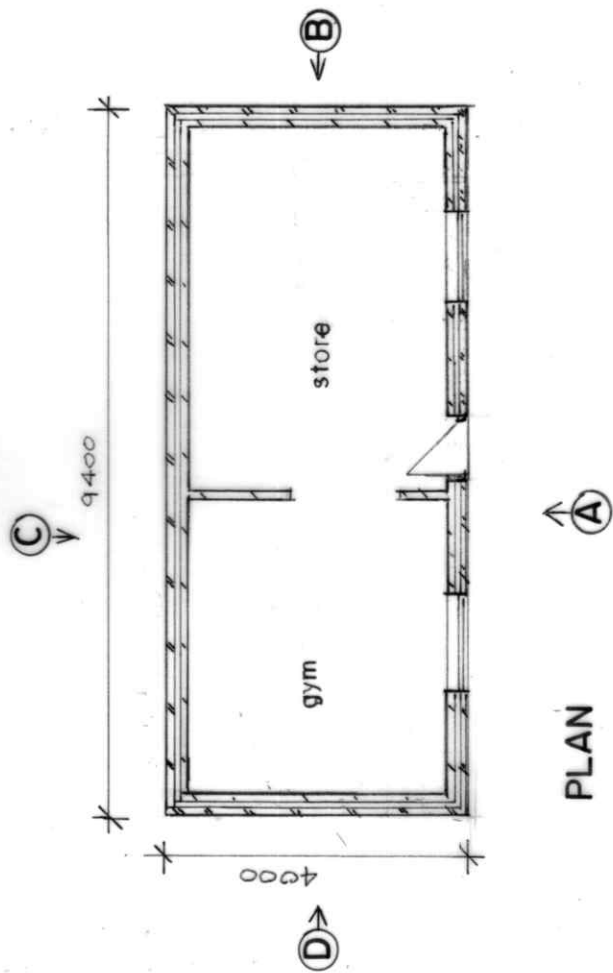
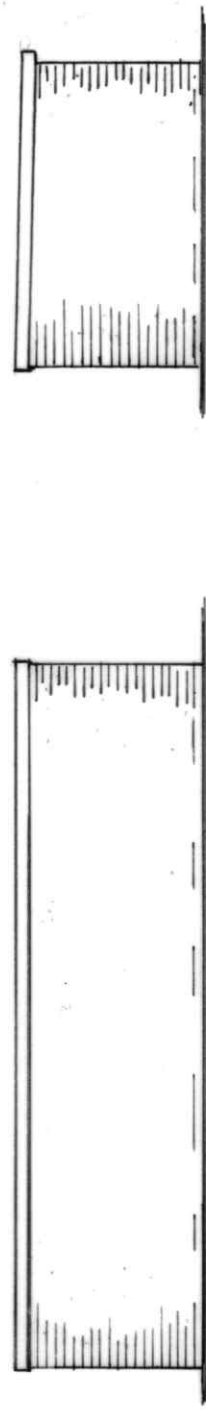


ELEVATION 'B'

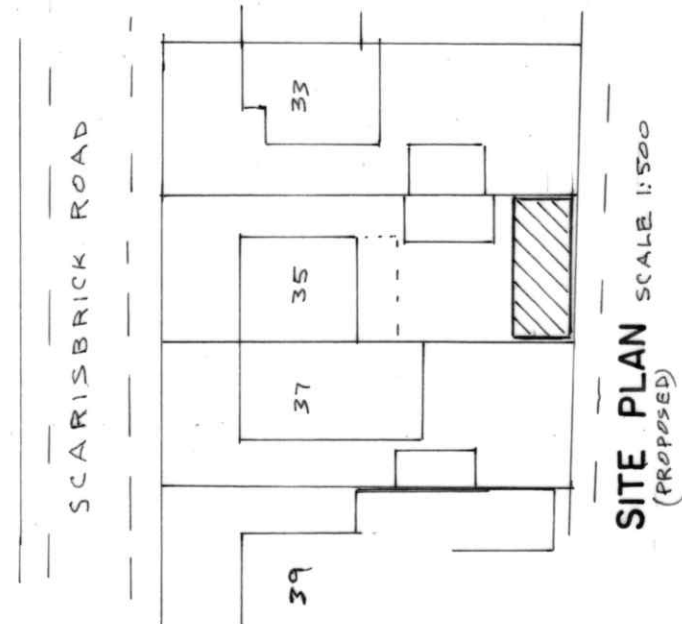

ELEVATION 'D'

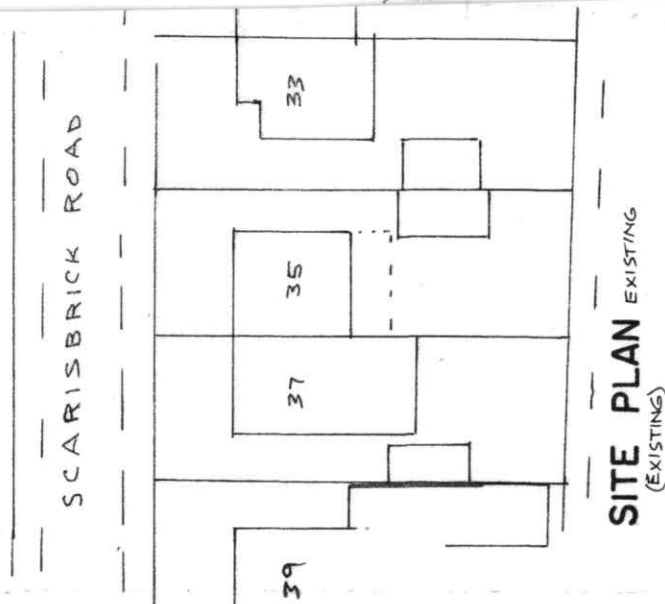

BUILDING DESIGN SERVICES

M. FAROOQ

418 Bury Road Rochdale OL11 5EU.

Tel: 01706 712231 Mob: 07967605763

PROPOSED OUT BUILDING AT

35 SCARISBRICK ROAD MANCHESTER M19 2BT

For: Mr NABIL ANWAR

Plan

Scale 1:100

Elevation

Scale 1:100

2072/1