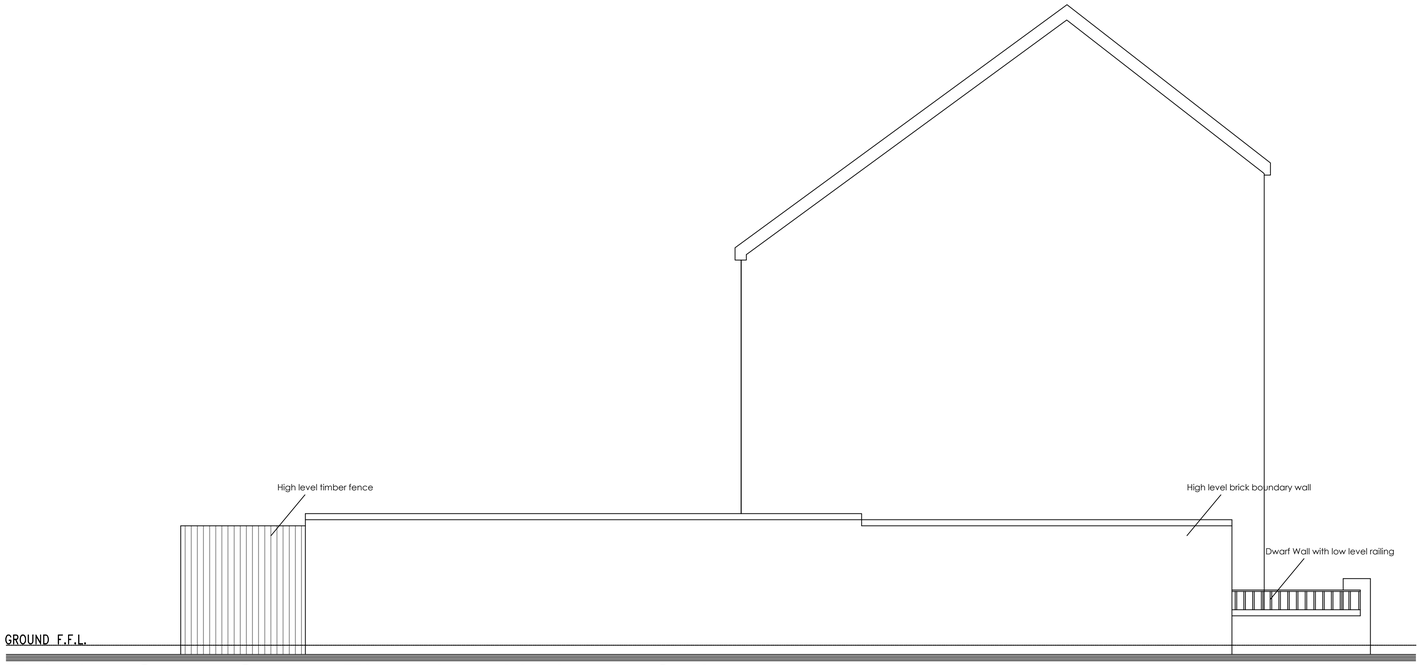

Existing Street Scene Elevation- Nothwest facing

Existing Street Scene Elevation- Southwest facing

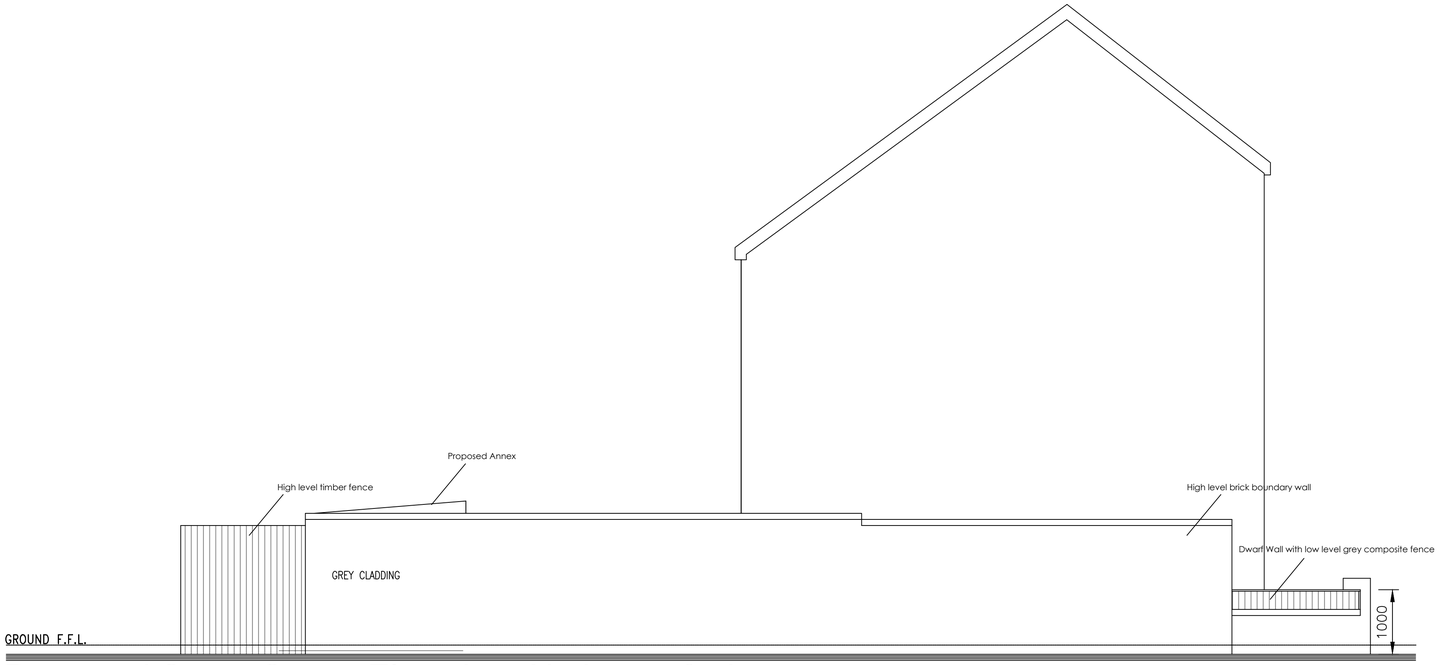

Proposed Street Scene Elevation- Nothwest facing

Proposed Street Scene Elevation- Southwest facing

0m 1m 2m 3m 4m 5m

AJ ARCHITECTURAL LTD

Rev.	Description	By	Date

Project 1a Beamish Close, Manchester, M13 9RP	Drawing Title Existing/Proposed Layouts
	Drawing No. Wing/04 — Rev.

1. Figured dimensions to be followed in preference to scale.
2. All dimensions to be checked on site prior to the commencement of any work. Any discrepancies to be reported immediatly & resolved prior to work commencing.
3. This drawing is the copyright of AJ Architectural LTD. and may not be copied or used without prior consent.

Drawn by	Scale	Date
J.TD.	1:50@A1	Jan' 24