
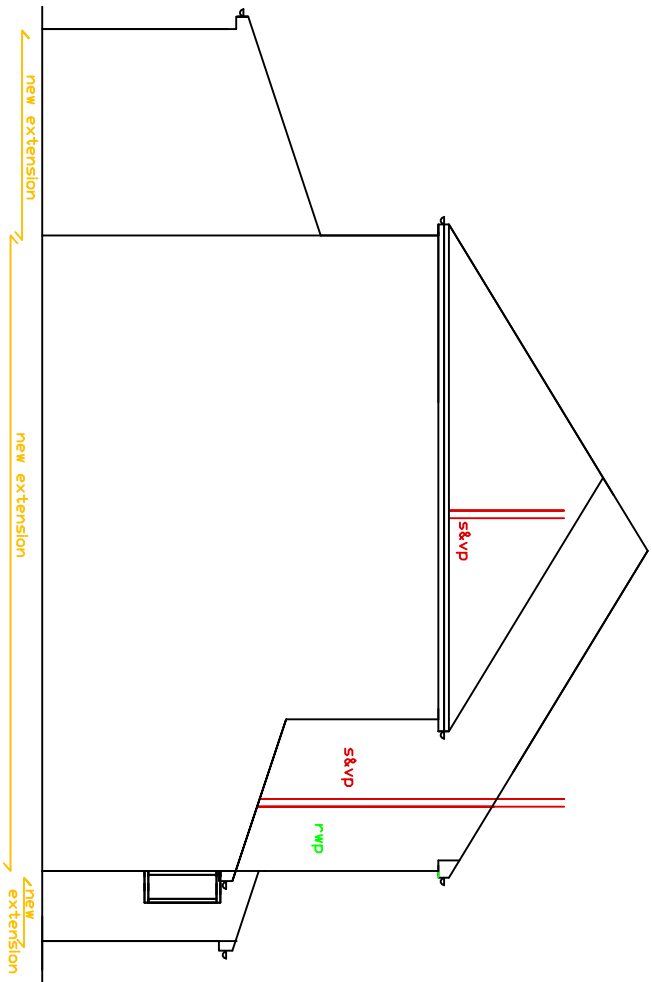
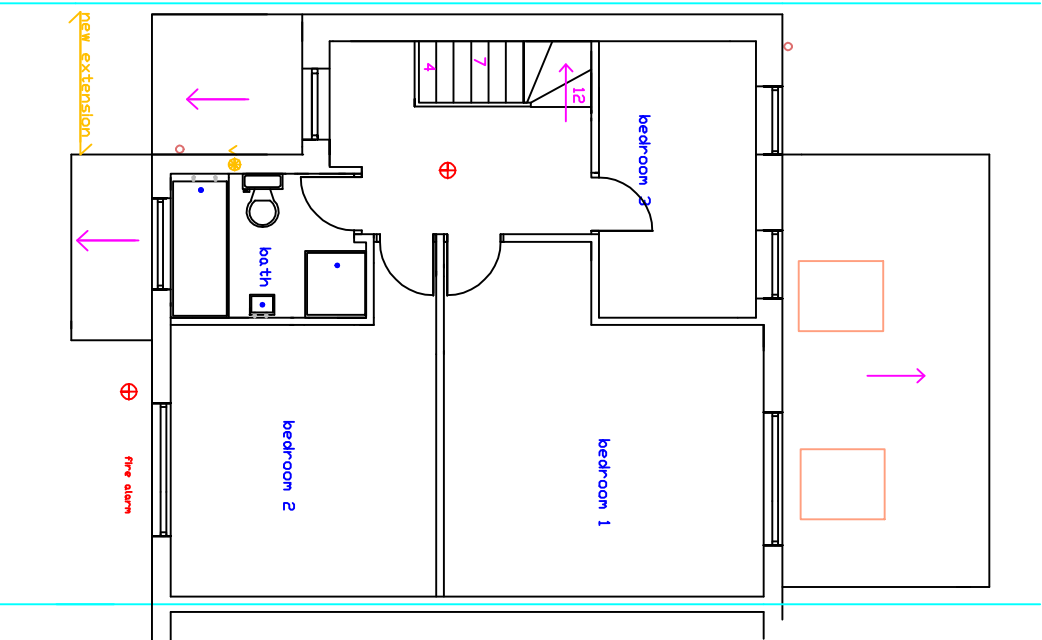
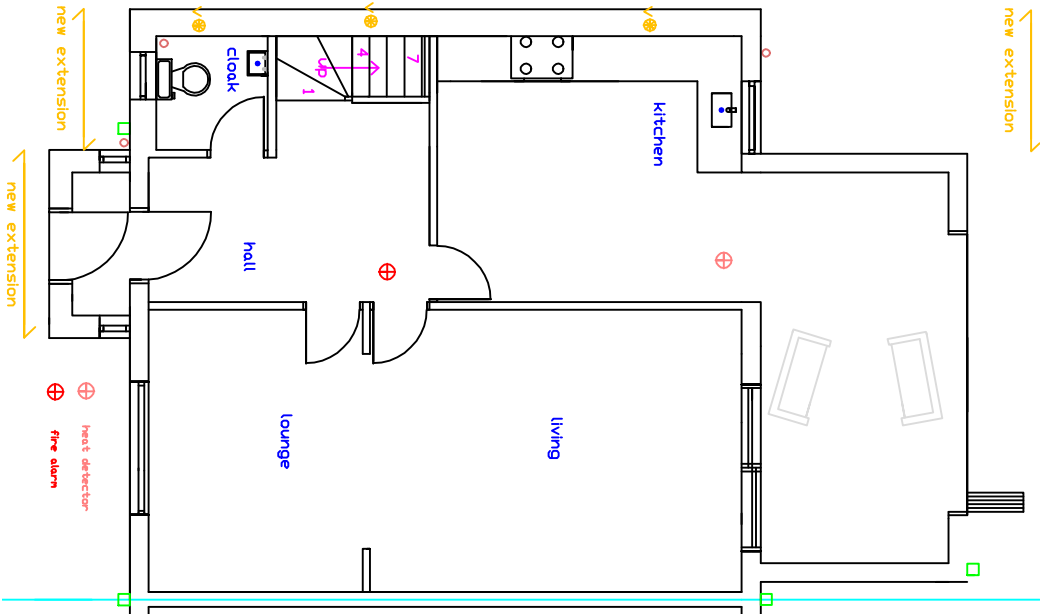
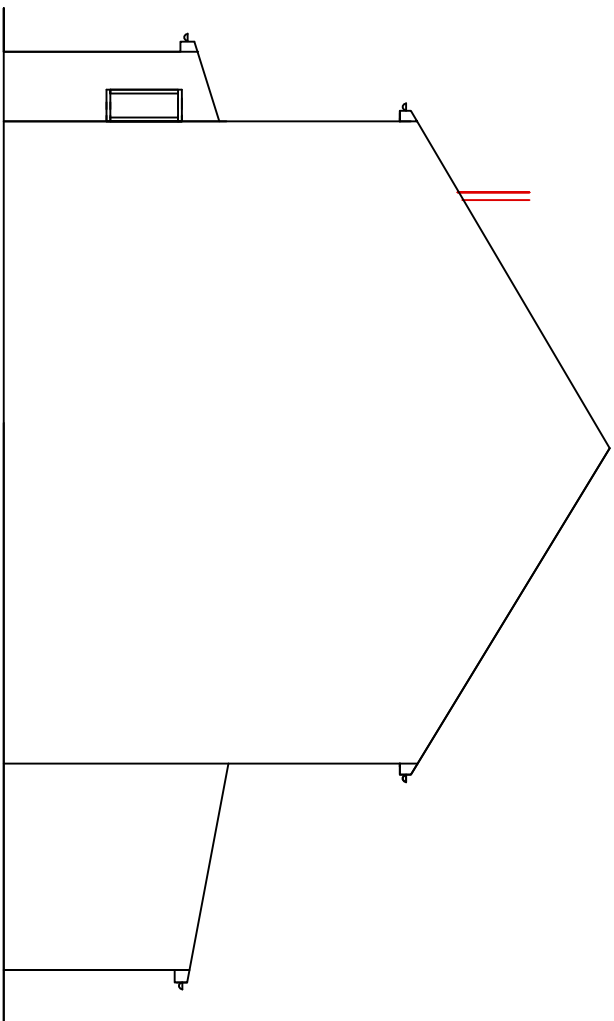
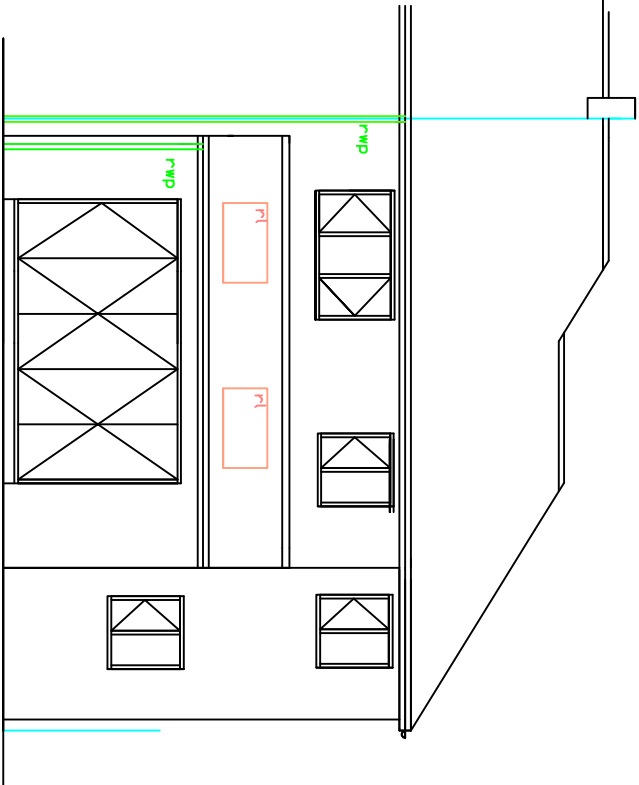


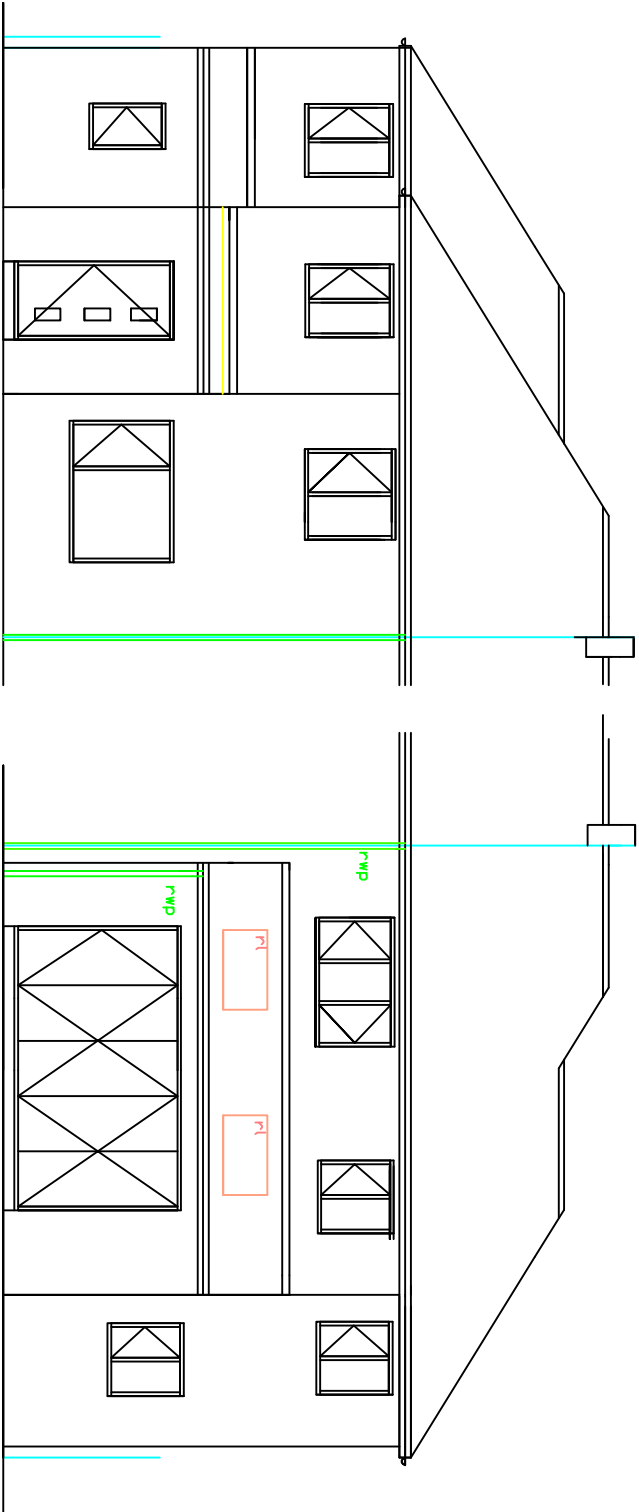

Date Rev		PLEASE DO NOT SCALE OF THIS DRAWING TAKE ALL DIMENSIONS ON SITE (builders Note) Do not start any works until all the approvals have been obtained. Any discrepancy to be reported to Plans Drawn as soon as possible.	
client:		DORIS MARIE SCOTT, 116, BERNFORD ROAD, MANCHESTER, M13 0TB. TEL07355518995	
drawing title:		PROPOSED SIDE DOUBLE EXTENSION NEW ROOF TO REAR SINGLE EXTENSION NEW PORCH INTERNAL ALTERATIONS	
project:		MANCHESTER CITY COUNCIL PLANNING AND BUILDING CONTROL	
tel.no		07952934281 07856609593	
email		Ba.winterbottom @aol.com	
www.plansforproperty.com		www.plansdrawn.org	
drawn		DRW	
date:		JANUARY, 2024	
project no.		drw. no.	A3paper
BR 116		43	