




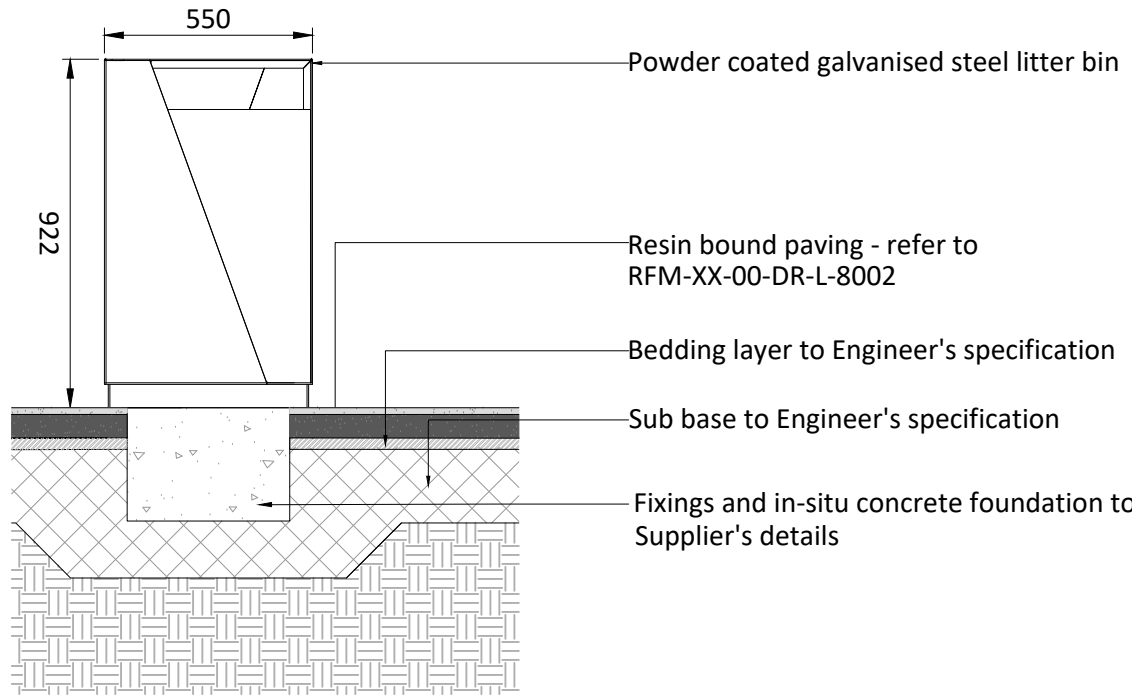

8007 Litter Bin: Typical Section 1:20

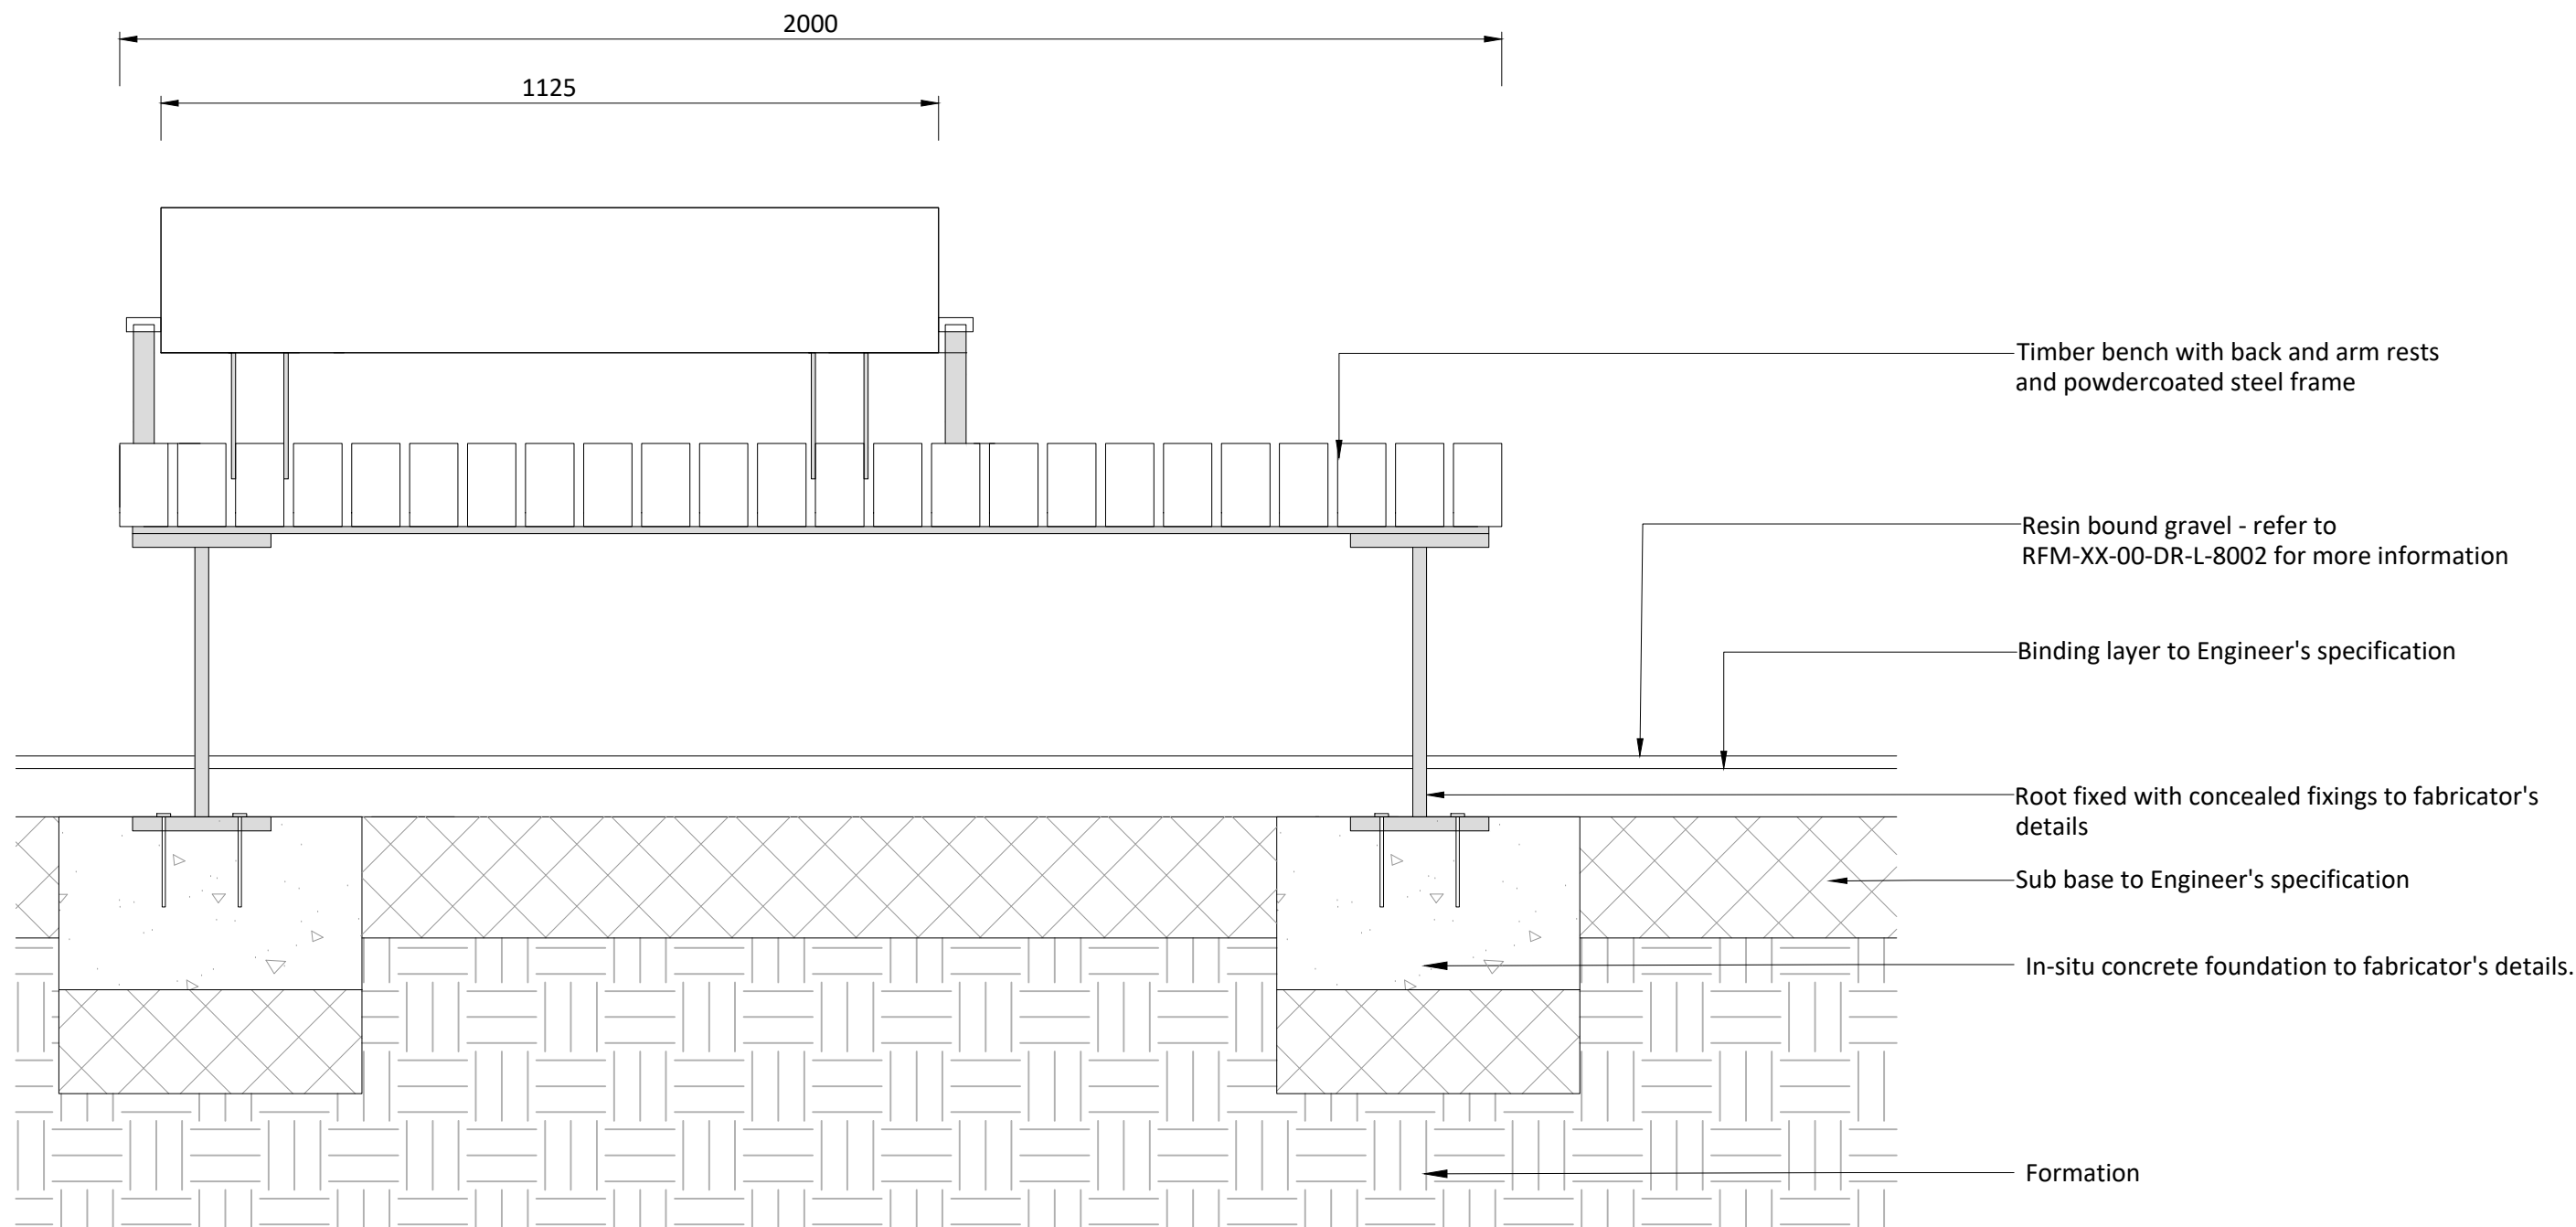

8007 'The Square' Timber Bench: Typical Elevational Section 1:10

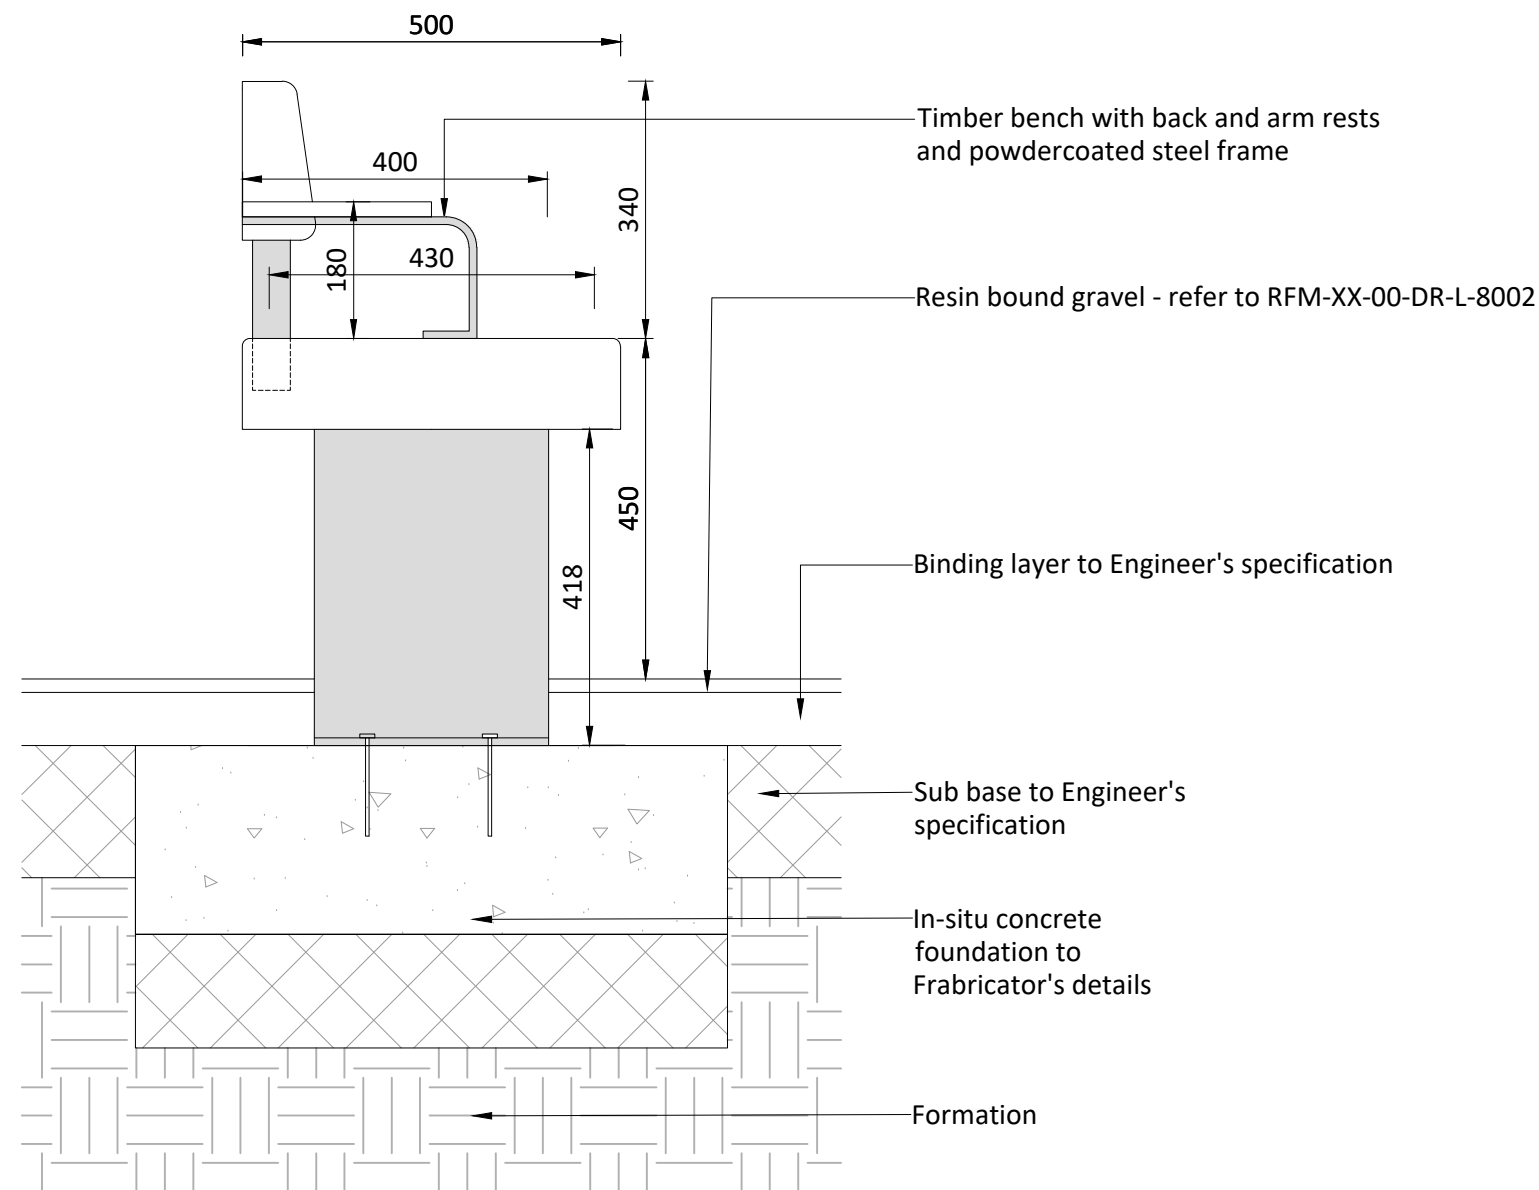


8007 Timber Bench: Detail Section 1:10


Bench design intent only; pending design development and coordination with fabricator

Design intent only; pending design development and coordination with fabricator

- Notes
- Some elements are pending further design information from design team consultants.
 - All dimensions in mm, unless otherwise stated.
 - Scaling from drawing if printed incorrectly may lead to errors.
 - All information outside red line boundary shown for contextual purpose only.
 - All hatch patterns are indicative only unless stated otherwise.
 - This drawing is to be read in conjunction with the following re-form landscape architecture documentation:
 - RFM-XX-00-DR-L-0001-General Arrangement Plan
 - RFM-XX-00-SP-L-0002-Landscape SpecificationAND all relevant documentation from the design team
 - Levels information on this drawing illustrates the design intent. The contractor is to check and verify all levels and dimensions against site survey information.
 - Any discrepancies in the design information are to be brought to the attention of re-form landscape architecture, in writing, prior to commencement of construction works.
 - All proprietary products shall be installed in strict accordance with manufacturers written instructions.
 - Refer to other consultants' drawings and specifications for the following design information:
 - Foundation details
 - Base course and/or sub bases design & specification
 - Waterproofing of any element
 - Levels & Drainage design and infrastructure
 - Lighting and ducting
 - Existing & proposed utilities
 - Items detailed as **Design Intent** are to be developed with fabricator. Bespoke items should not be ordered until fabricator's shop drawings have been developed with and approved by landscape architect

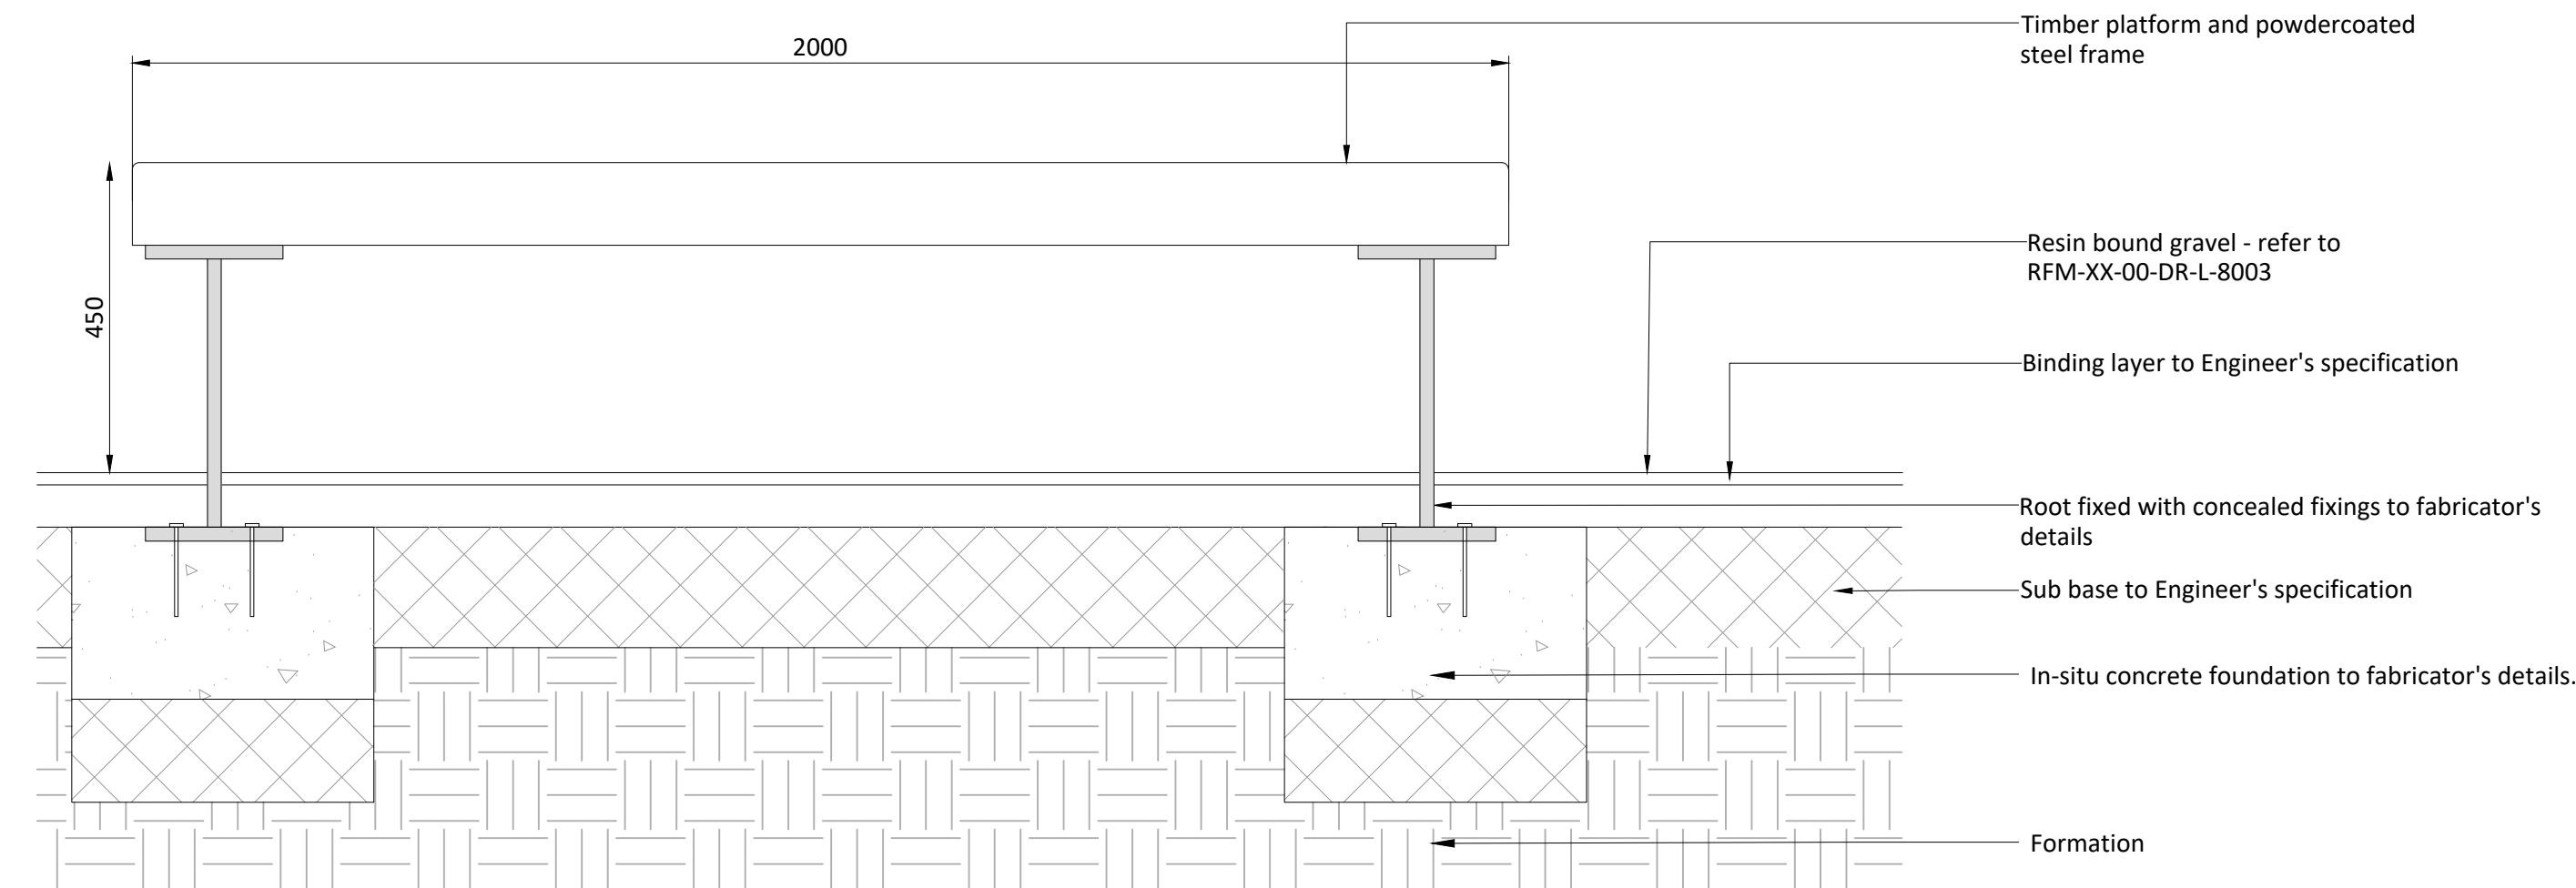


8007 'The Square' Timber Platform: Typical Elevational Section 1:10

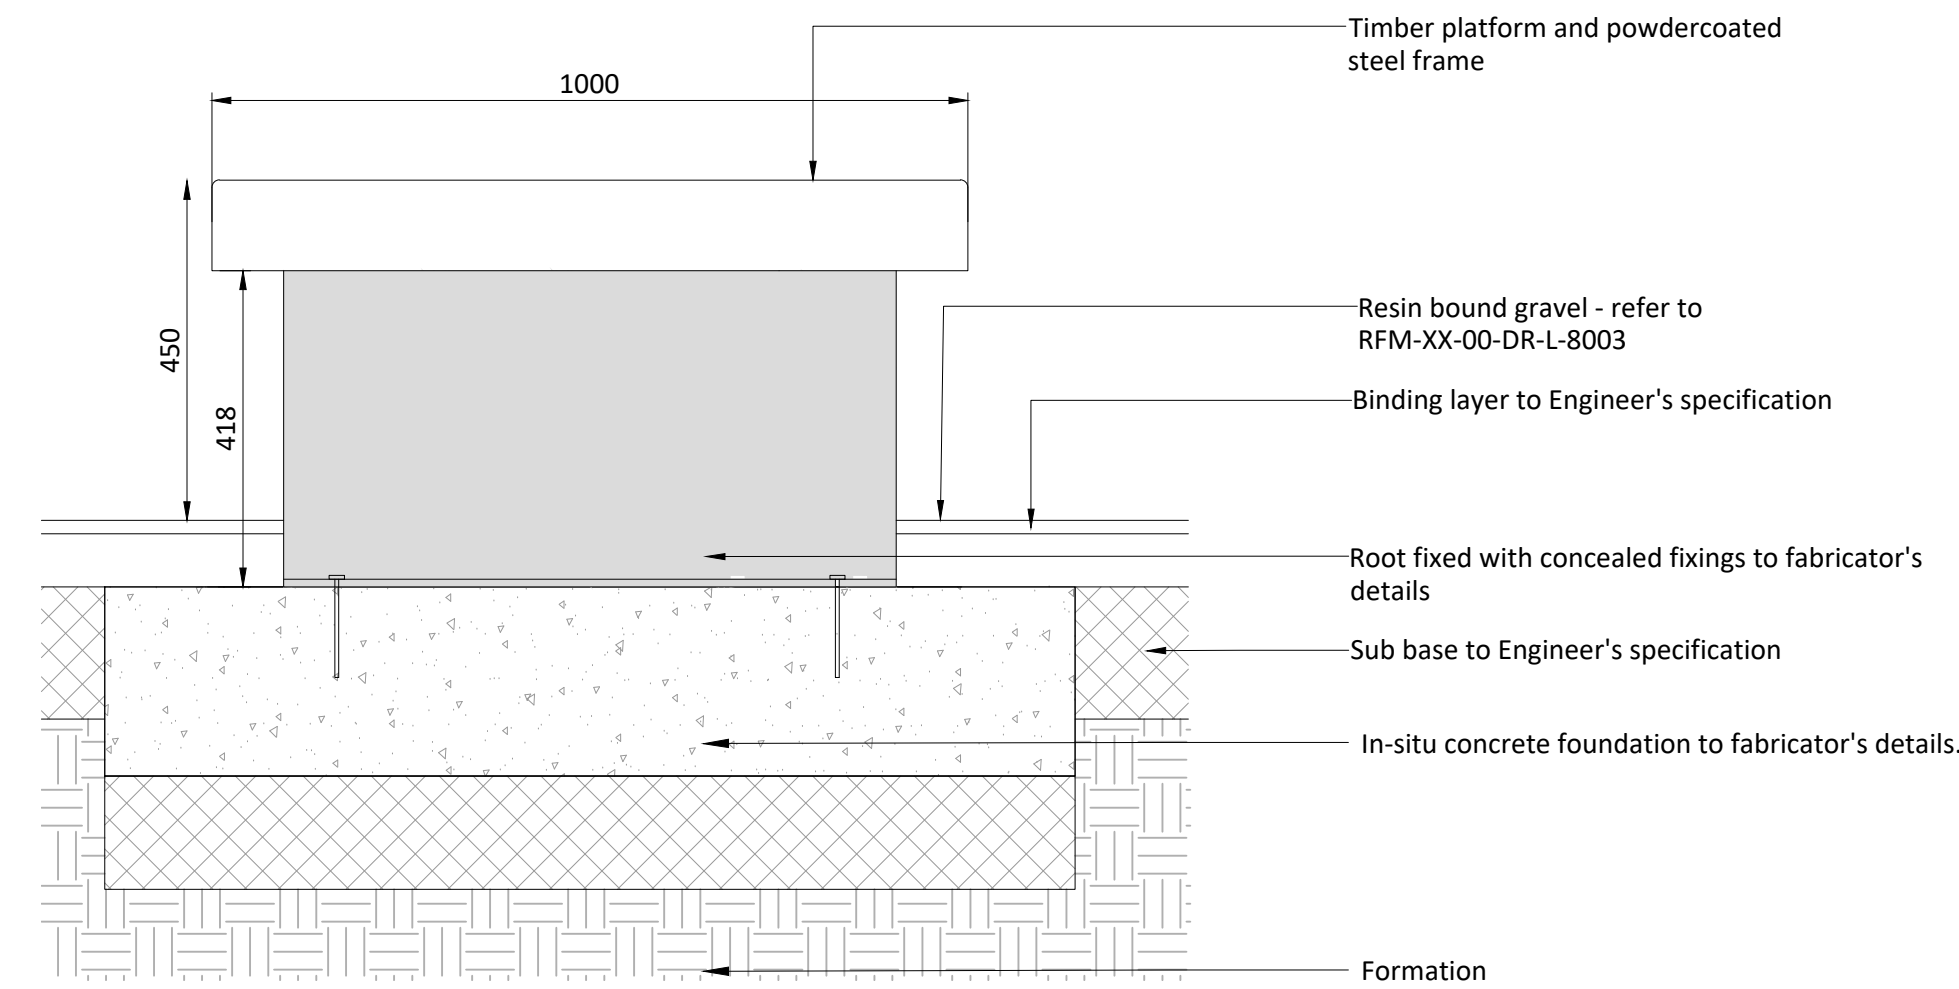

8007 'The Square' Timber Platform: Detail Section 1:10



8007 Festoon Lighting Precedent Image from Adair St

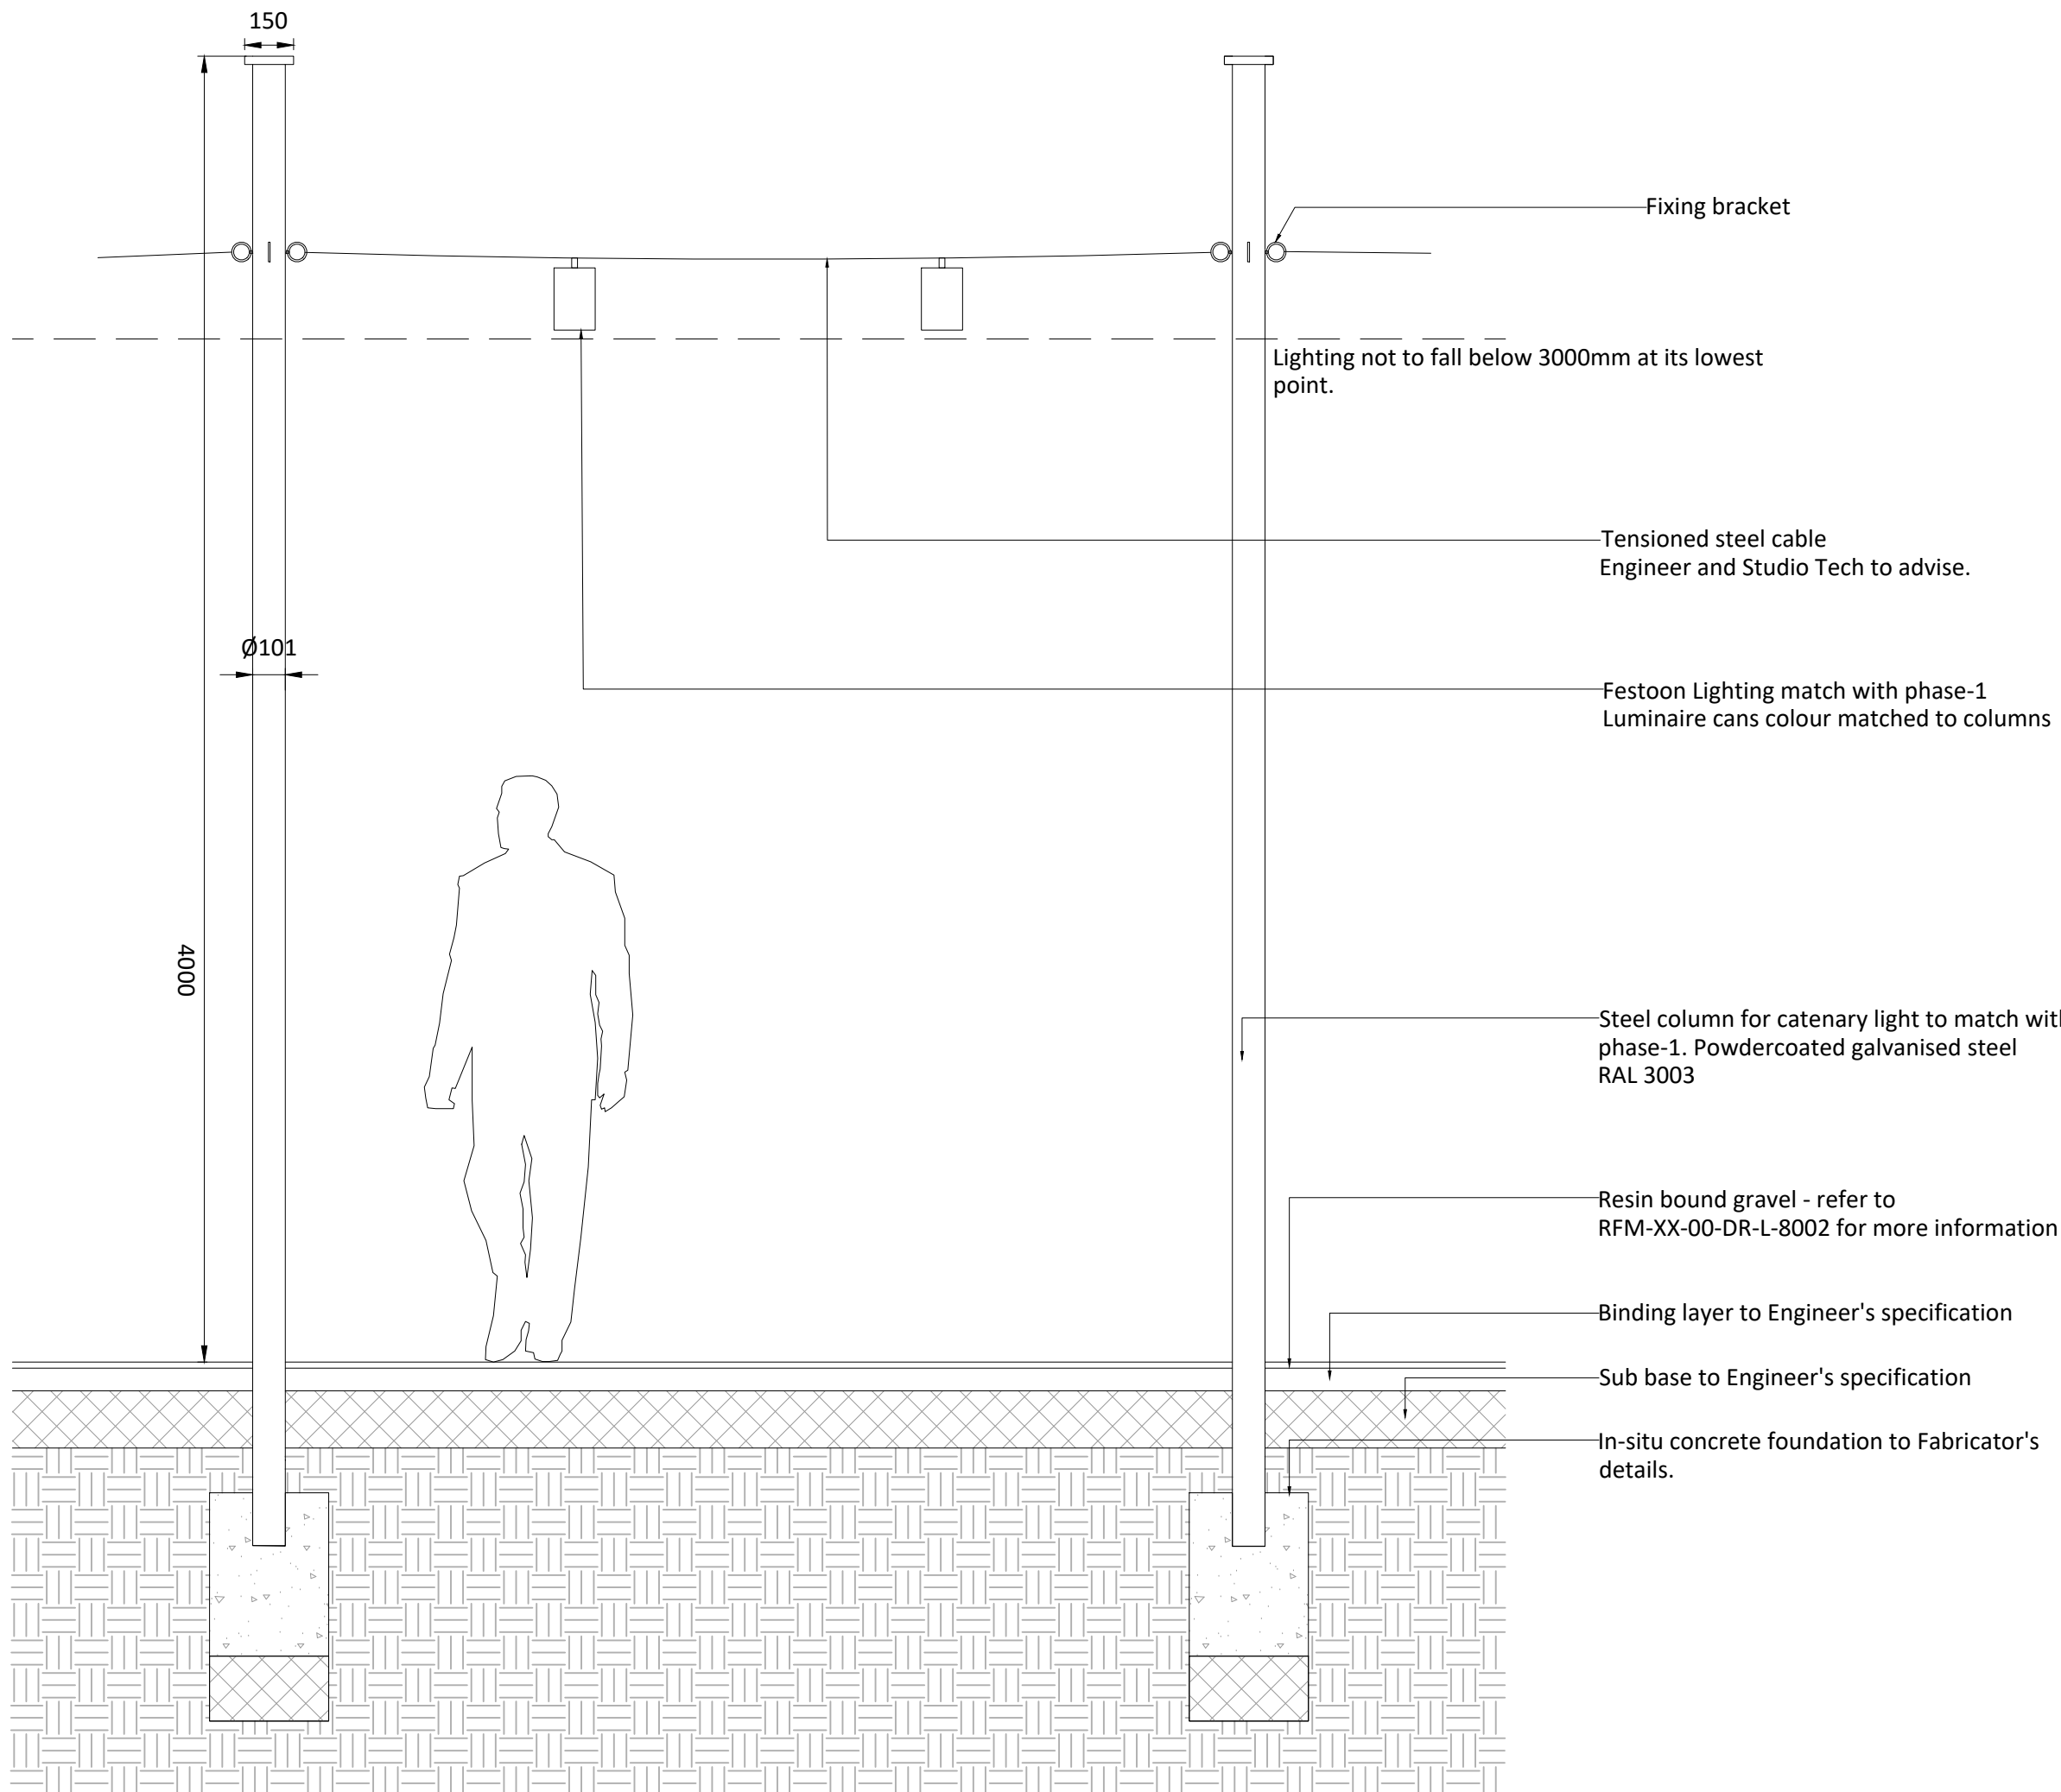

8007 Festoon Lighting DESIGN INTENT: Typical Section 1:20

01.09.23	Issue to discharge planning condition 55	DL	DL	P02
	-Elevational section shown for seating platform			
	-Catenary lighting units updated as per phase-1			
Date	Description of revision	Drawn by	Checked by	Approved/Revision by

re-form
landscape architecture

Beehive Mill, Jersey Street,
Manchester M4 6JG
T: +44 (0)161 397 4953
E: info@re-formlandscape.com
W: re-formlandscape.com

Project
VICTORIA HOUSE
RF18-601

Client
FORSHAW LAND AND PROPERTY

Document title
STREET FURNITURE
TYPICAL DETAILS

Paper size
A1
Scale
Varies

Status
FOR REVIEW AND COMMENT
S3

Drawing number
RFM-XX-00-DR-L-8007
Revision
P02

© re-form landscape architecture

DRAFT