

NOTES


THE CONTRACTOR IS RESPONSIBLE FOR CHECKING DIMENSIONS, TOLERANCES & REFERENCES. ANY DISCREPANCY TO BE VERIFIED WITH THE ARCHITECT BEFORE PROCEEDING WITH THE WORKS.

WHERE AN ITEM IS COVERED BY DRAWINGS OF DIFFERENT SCALES, THE LARGER SCALE DRAWING TO BE WORKED TO.

DO NOT SCALE FROM THE DRAWING. FIGURED DIMENSIONS TO BE WORKED TO IN ALL CASES.

ALL DIMENSIONS ARE APPROX AND MUST BE CHECKED AND CONFIRMED ON SITE.

THIS DRAWING TO BE READ IN CONJUNCTION WITH:

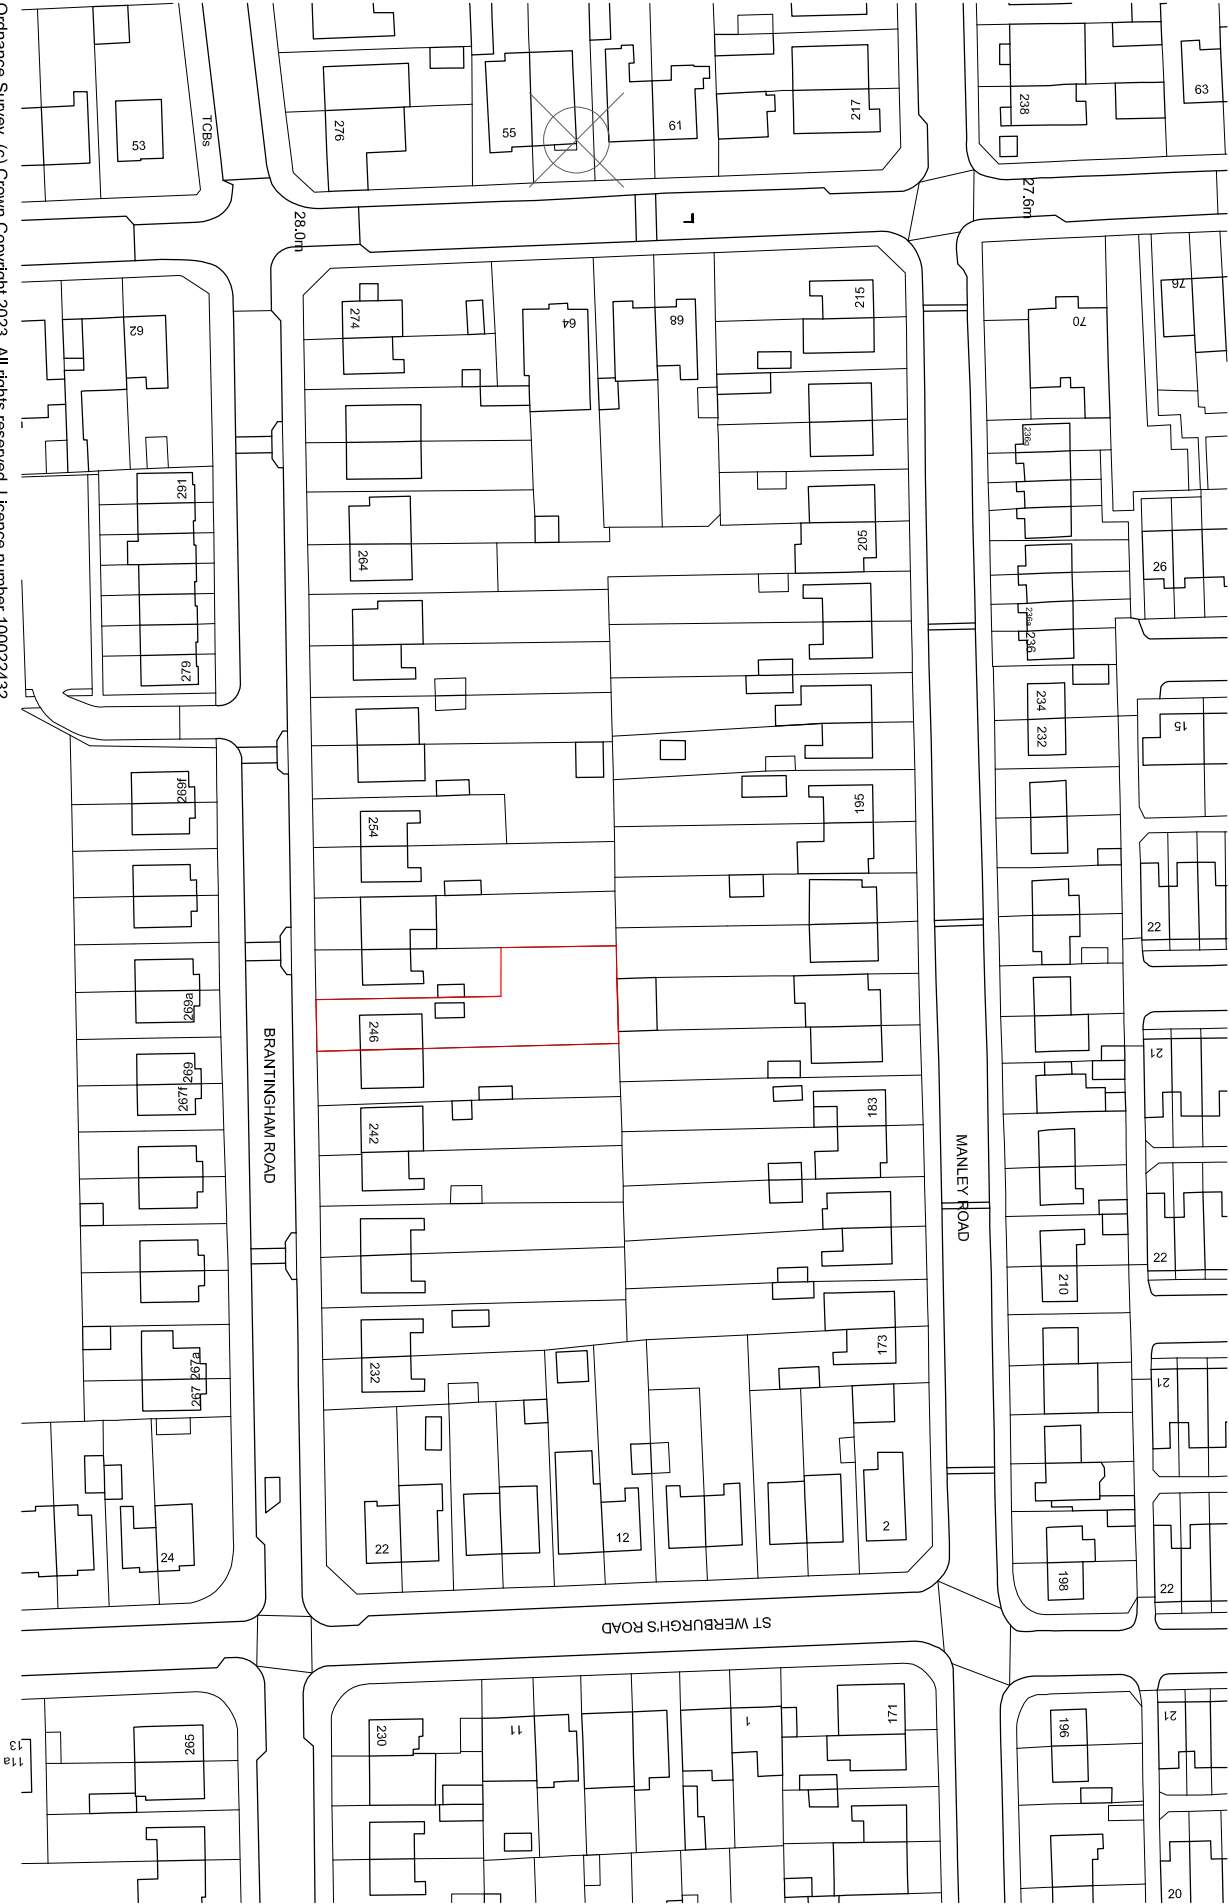

Ordnance Survey, (c) Crown Copyright 2023. All rights reserved. Licence number 100022432



Rev:	Date:	By:	Remarks:						
-	-	-	-						
				Client:	Project:	Scale:	Description:		
				Mr G Sojka	246 Brantingham Rd, Chorlton	1:1250	Location Plan		
				 GREEN TRIANGLE STUDIO	Chartered Architects & Sustainability Consultants 266 Brantingham Rd Chorlton Manchester M21 0QZ T: 0161 860 4090 M: 07968 629 063 E: green.triangle@btinternet.com	Date:	18-12-23		
						Drawn:	IMC		
						Checked:	IMC		
						Project/Drawing No.	A23-001/G-01-01		
						Rev.	-		