


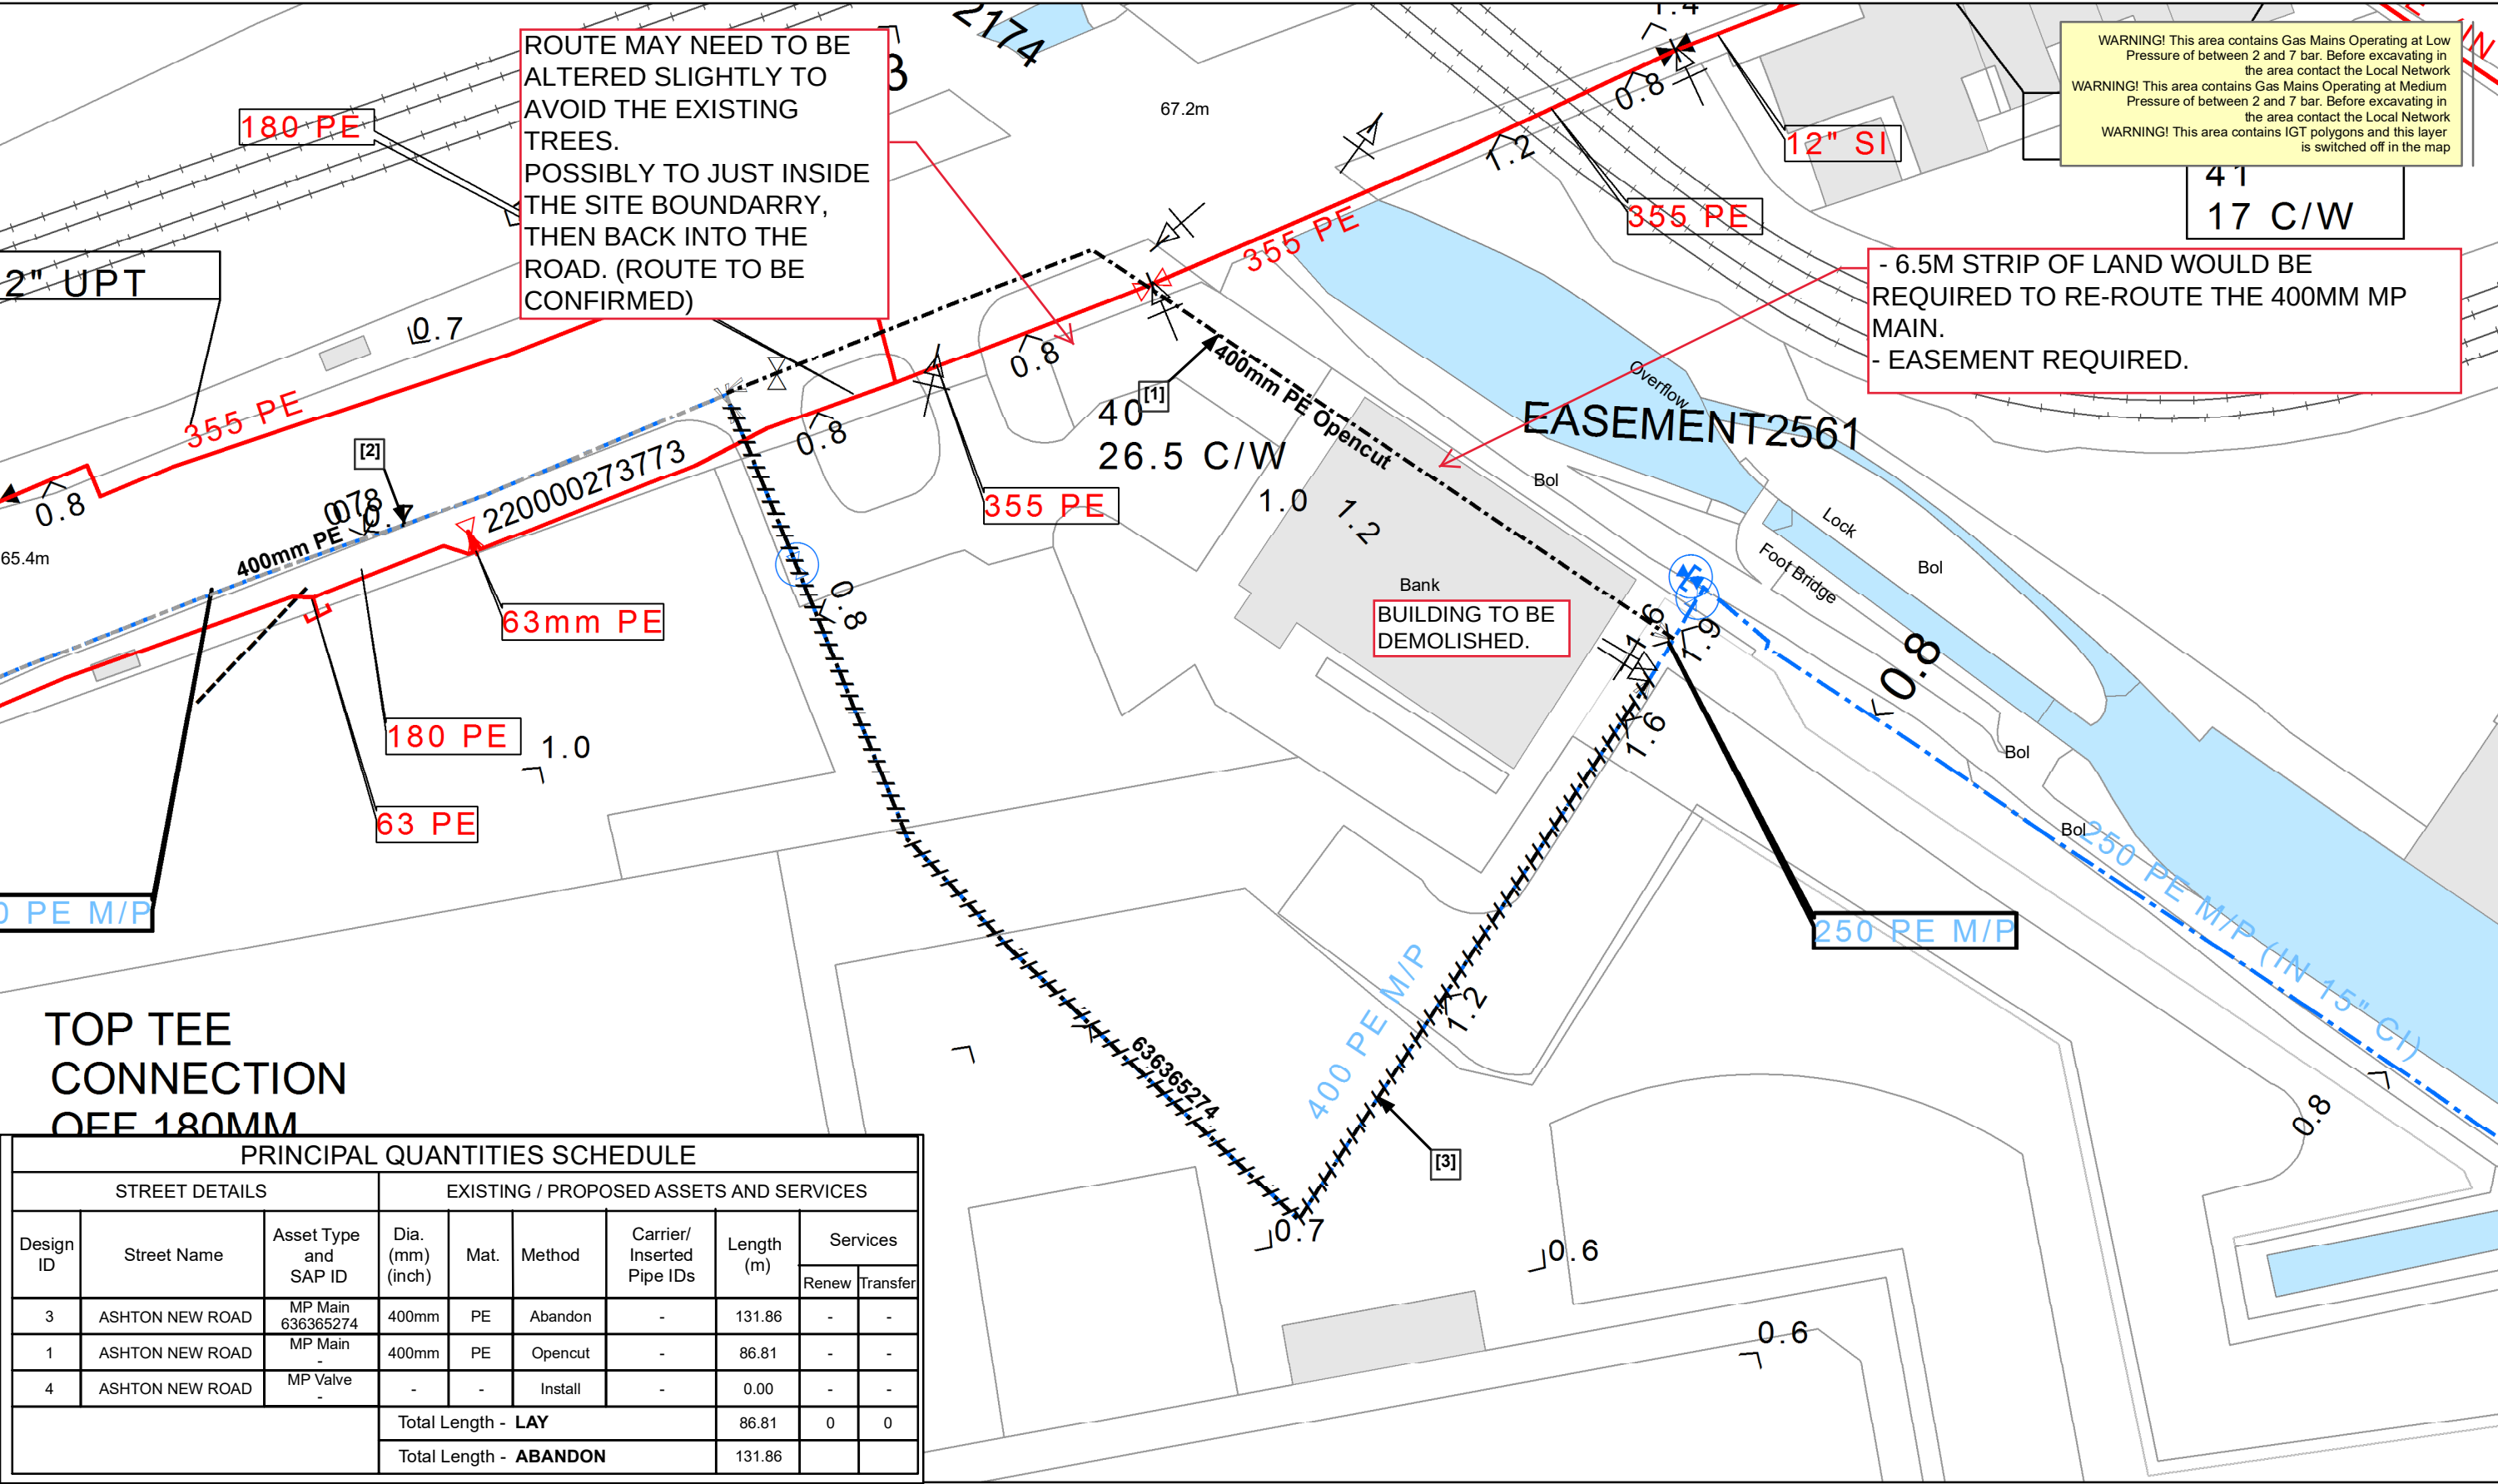

SCALE: 1:1,250 @ A3
USER ID: Neil.Bruce
DATE: 29-Jun-2022 12:39:16
INTERNAL USE ONLY
MAP REF: 387573, 398448
CENTRE:

L/P GAS MAIN
M/P GAS MAIN
I/P GAS MAIN
H/P GAS MAIN
N/H/P GAS MAIN
PROPOSED PIPE - LP
PROPOSED PIPE - MP
PROPOSED PIPE - IP
ABANDON - LP
ABANDON - MP
Out Of Standard Service



Some examples of Plant Items:
Valve
Syphon
Depth of Cover
Change of Dia
Change of Material

SCHEME: 550 ASHTON NEW ROAD, M11 4X
DESIGN: NWGD235124
REVISION: 0

This plan shows those pipes owned by Cadent in its role as a Licensed Gas Transporter (GT). Gas pipes owned by other GTs, or otherwise privately owned, may be present in this area. Information with regard to such pipes should be obtained from the relevant owners. The information shown on this plan is given without warranty, the accuracy thereof cannot be guaranteed. Service pipes, valves, syphons, stub connections, etc., are not shown but their presence should be anticipated. No liability of any kind whatsoever is accepted by Cadent Gas Limited or their agents, servants or contractors for any error or omission. Safe digging practices, in accordance with HS(G)47, must be used to verify and establish the actual position of mains, pipes, services and any other apparatus on site before any mechanical plant is used. It is your responsibility to ensure that this information is provided to all persons (either direct labour or contractors) working for you on or near gas apparatus. The information included on this plan should not be referred to beyond a period of 28 days from the date of issue.

NWGD235124 / SOR 33173449
C3 PLAN
550 ASHTON NEW ROAD,
M11 4X

This plan is reproduced from or based on the OS map by Cadent Gas Limited, with the sanction of the controller of HM Stationary Office.
Crown Copyright Reserved.