



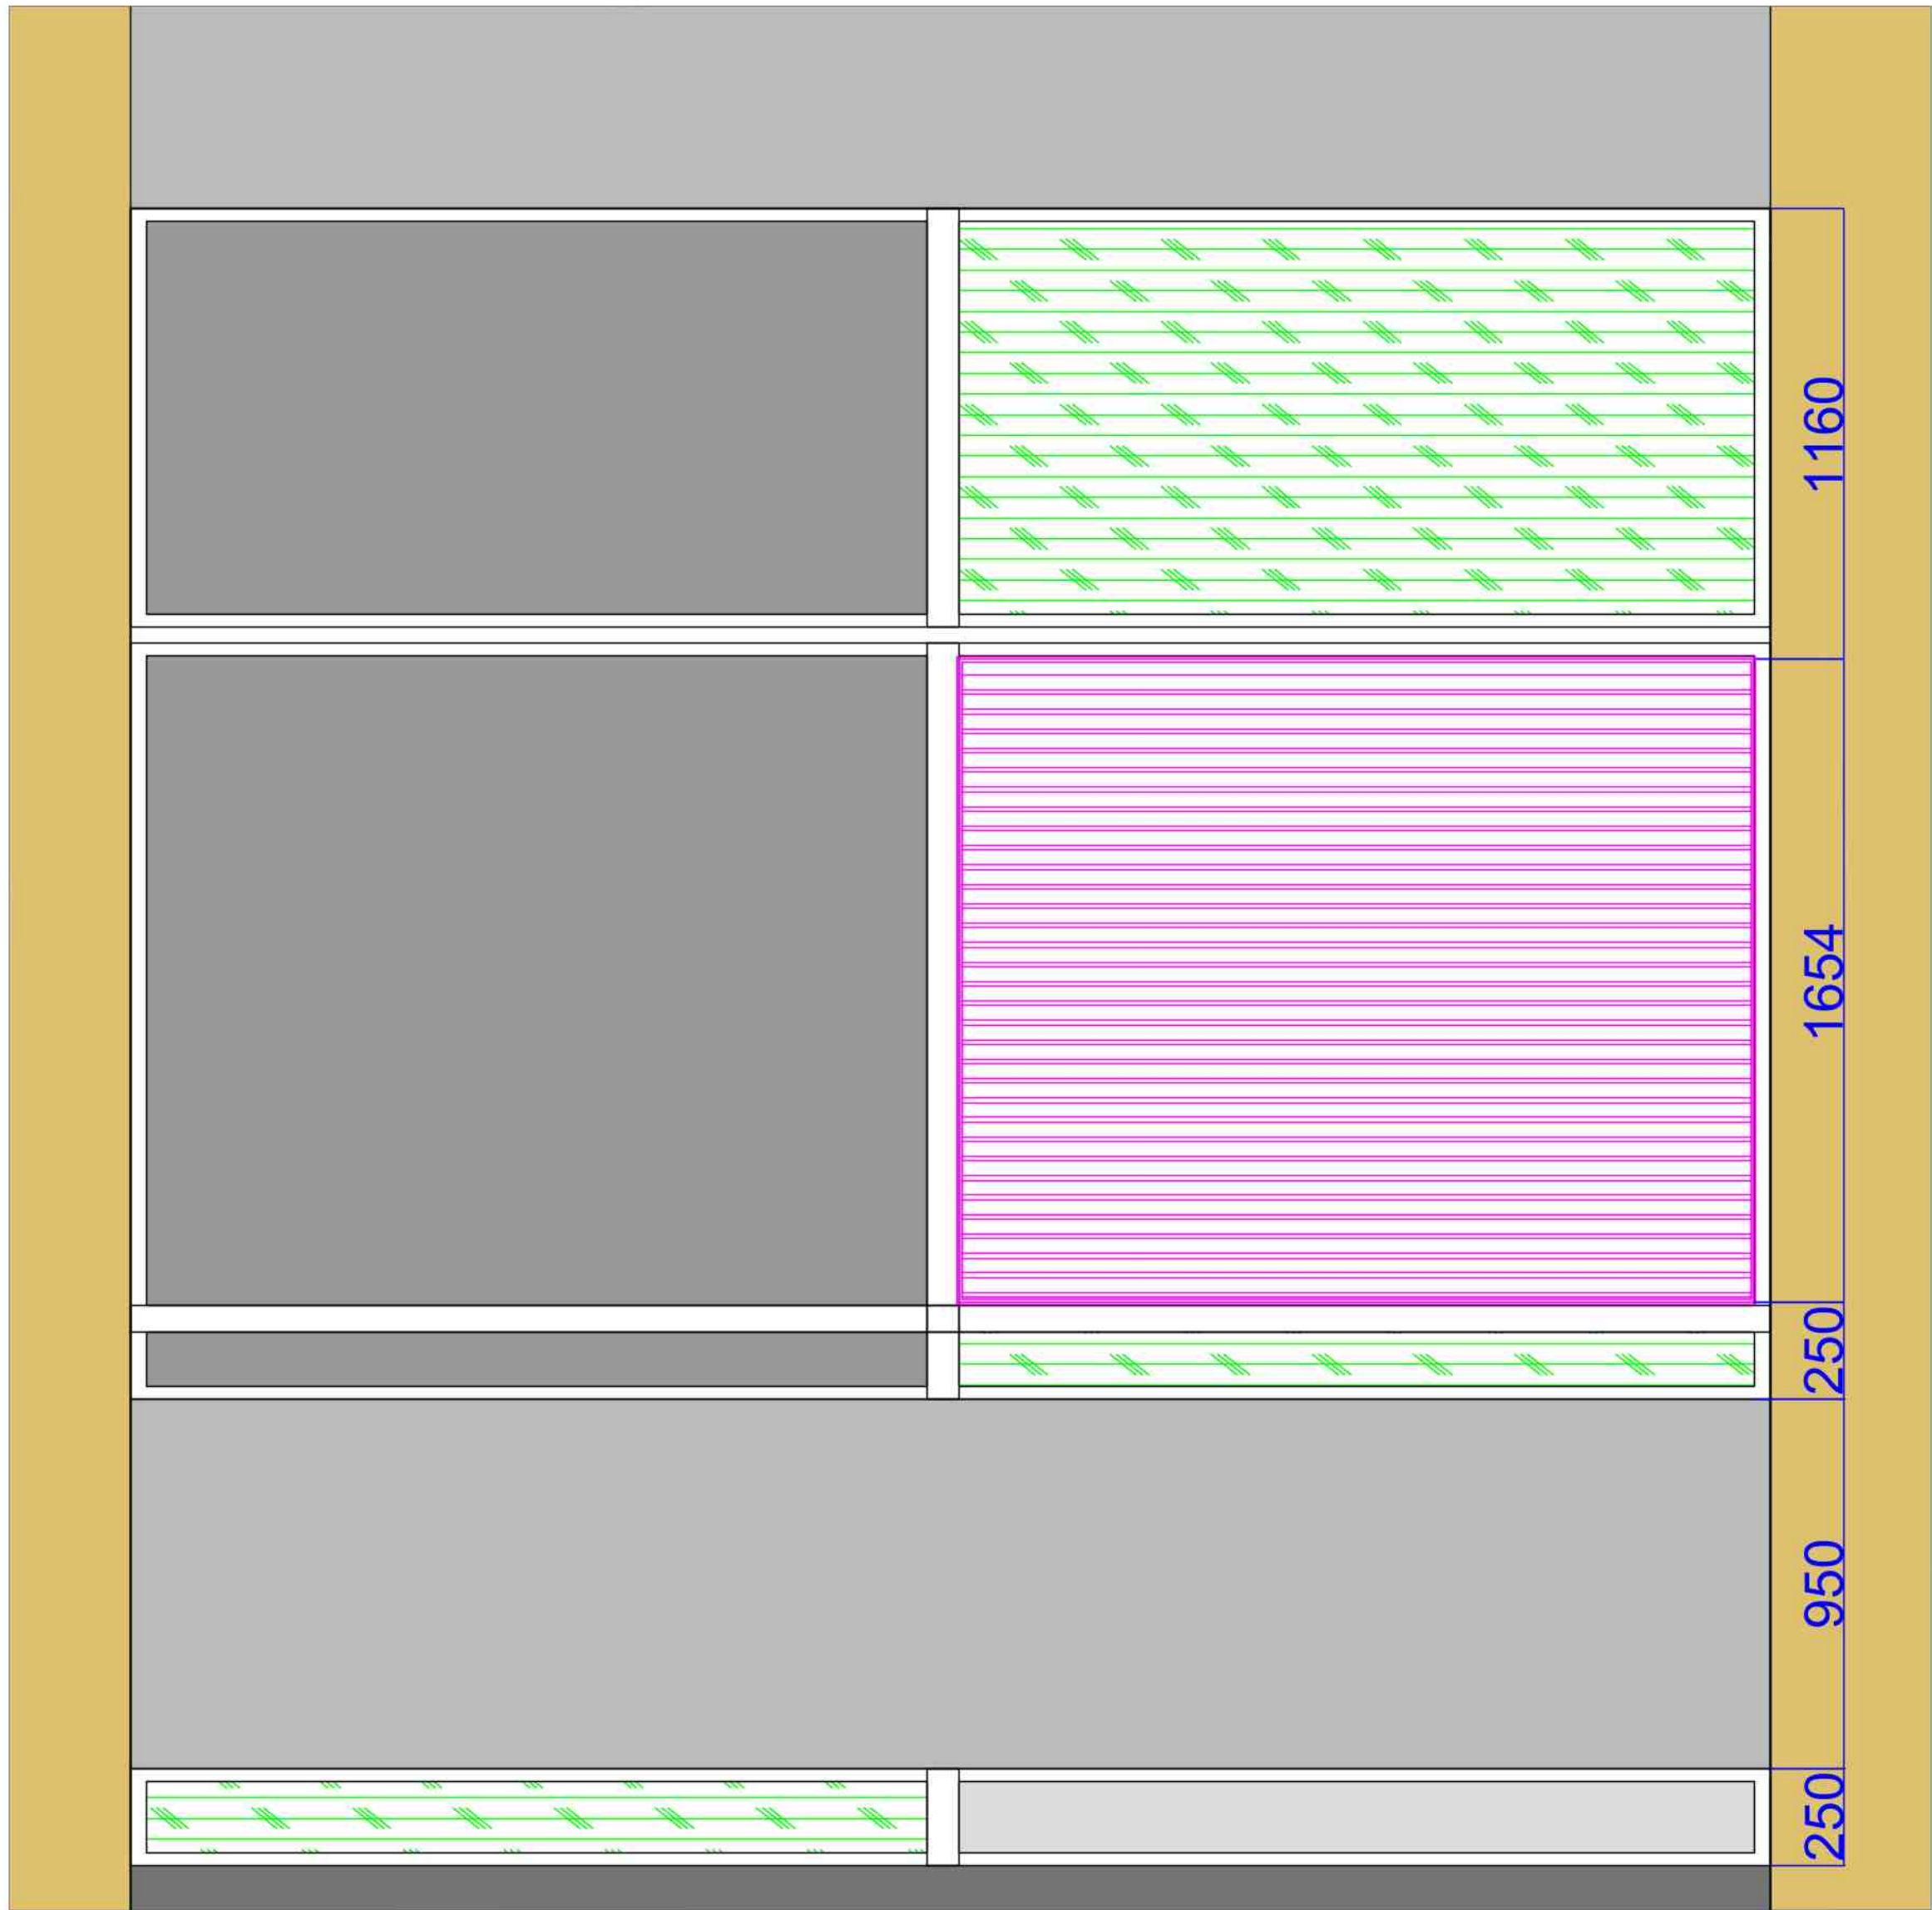


FRONT ELEVATION

LOUVRE FIXED INTERNALLY

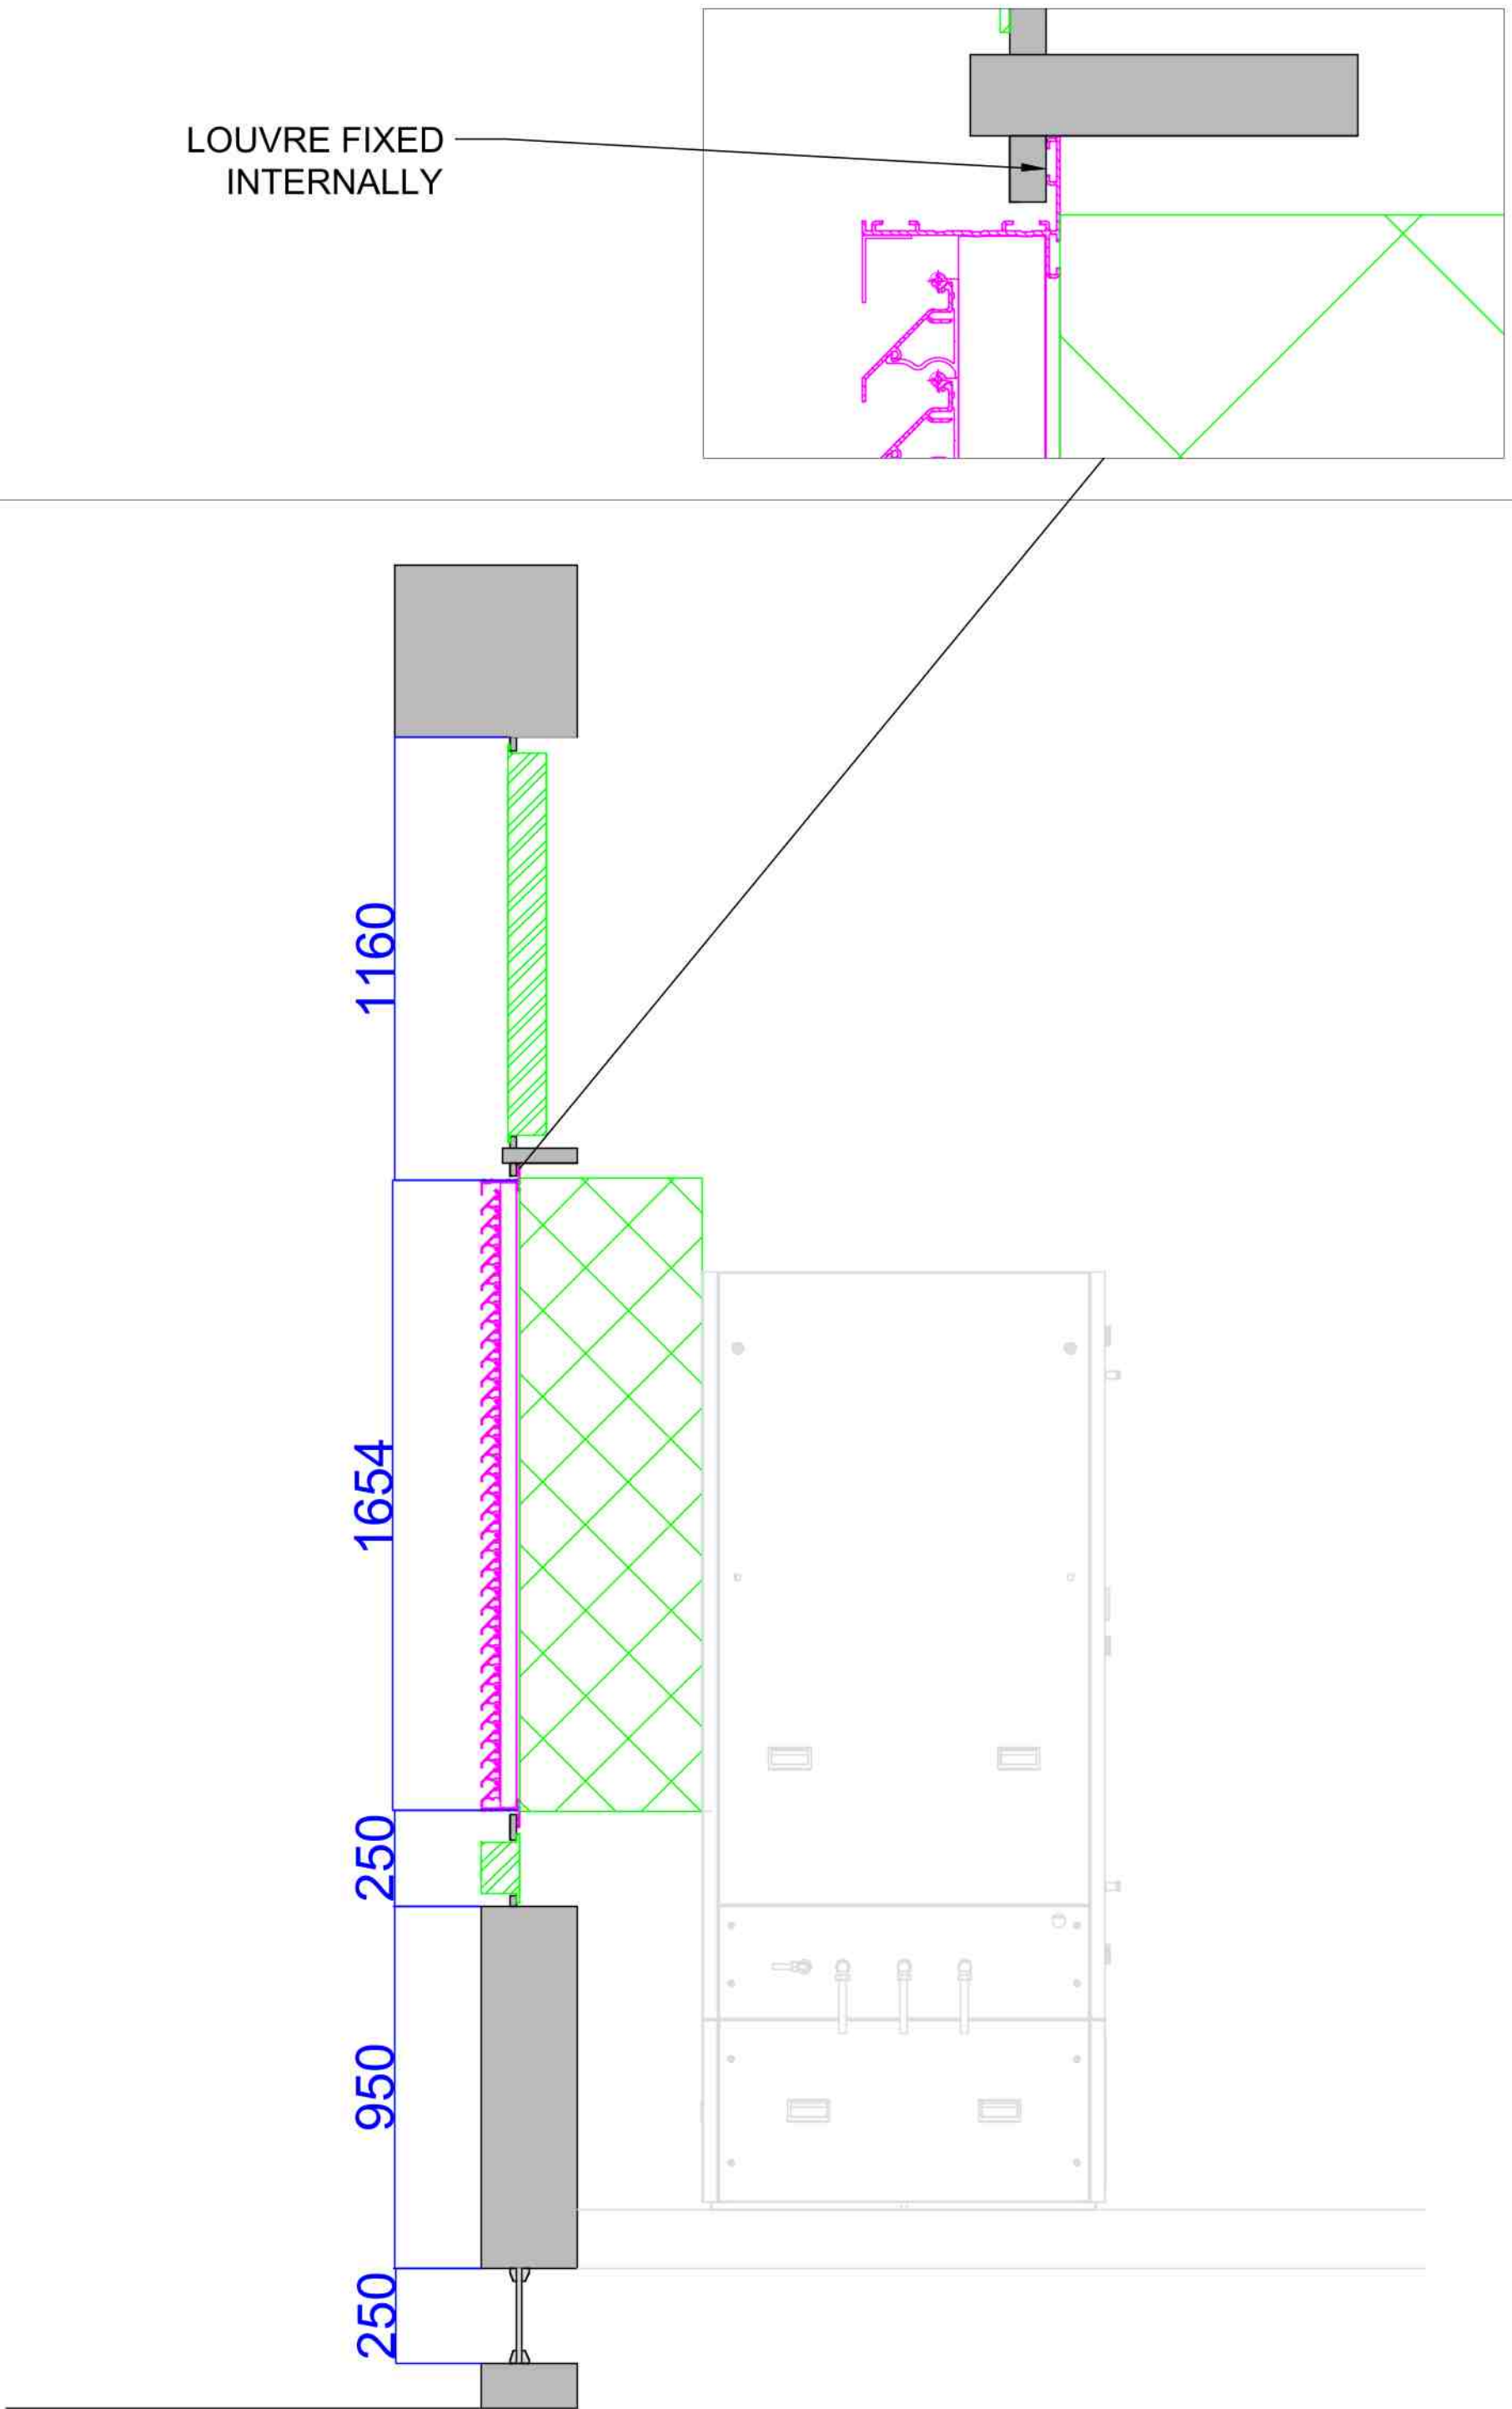

SIDE ELEVATION

SITE PLAN

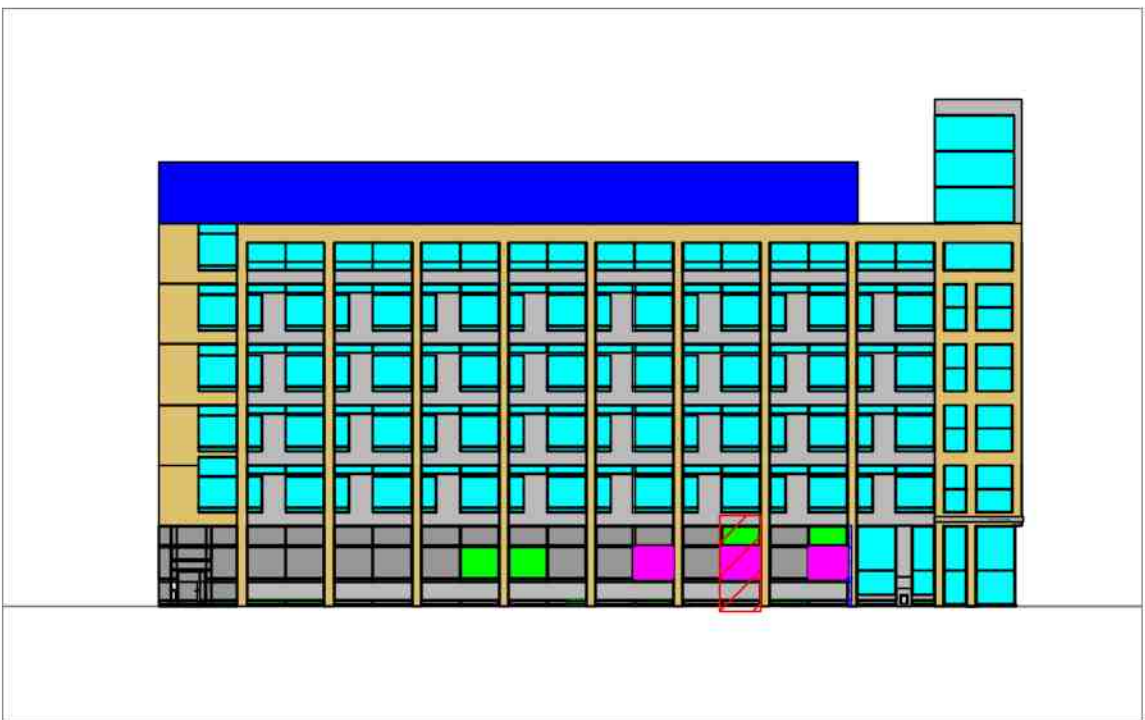

PROPOSAL

B		ADDED ZOOMED SECTION OF LOUVRE INSTALLATION	SC	19.12.23
A		INITIAL PROPOSAL	SC	13.07.23
ISSUE		CHANGE DESCRIPTION	MOD BY	DATE

AIRSYS (UK) Ltd.
245 EUROPA BOULEVARD, WARRINGTON,
CHESHIRE. WA5 7TN TEL: +44 (0)845 6099 950 

DRAWN	SC	BT RUTHERFORD TE GEORGE STREET WINDOWS PLANNING PERMISSION APPLICATION FRONT AND SIDE ELEVATION		
CHECKED	CH			
DATE	13.07.23			
SCALE		DWG. SIZE	ISSUE	
NTS		A1	OP-004239-05	
			A	