




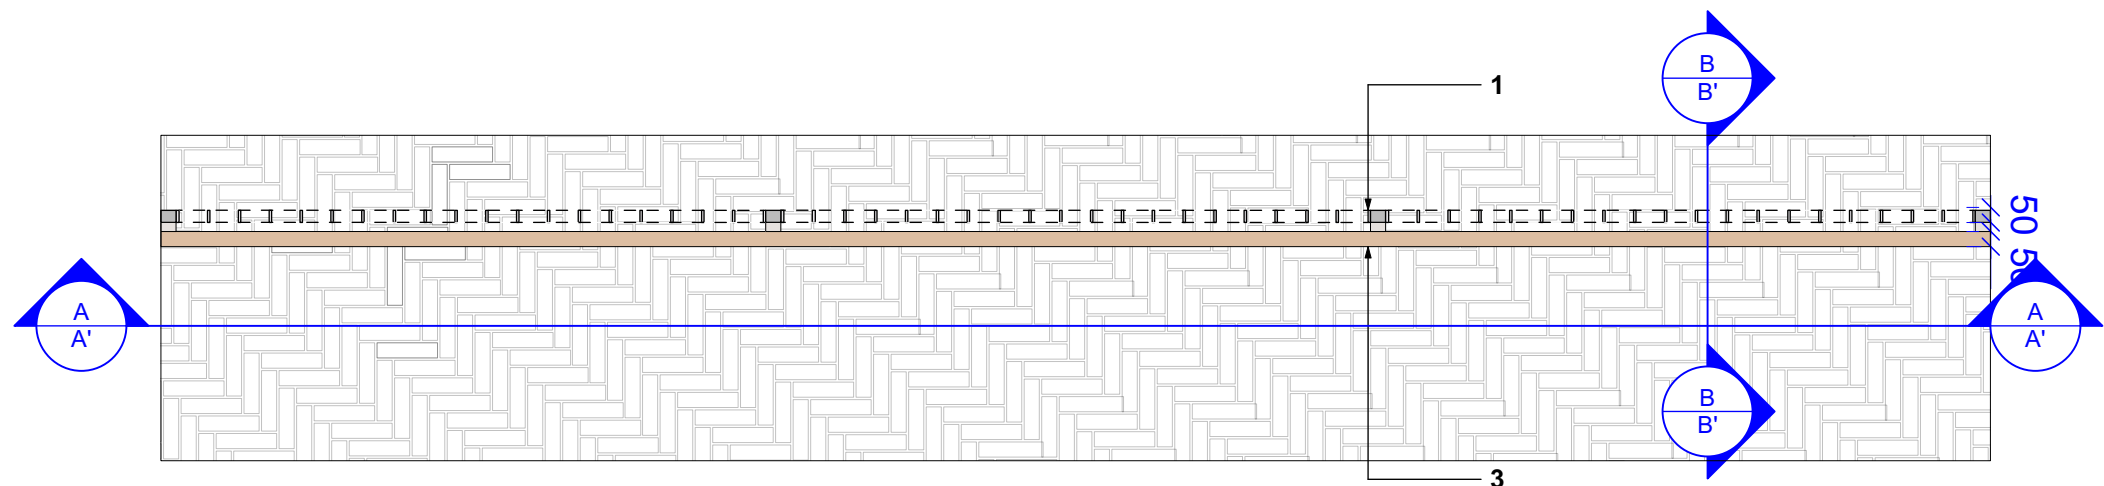

1 B5 - 1800mm Railing with Timber Cladding - Plan View
Scale: 1:25

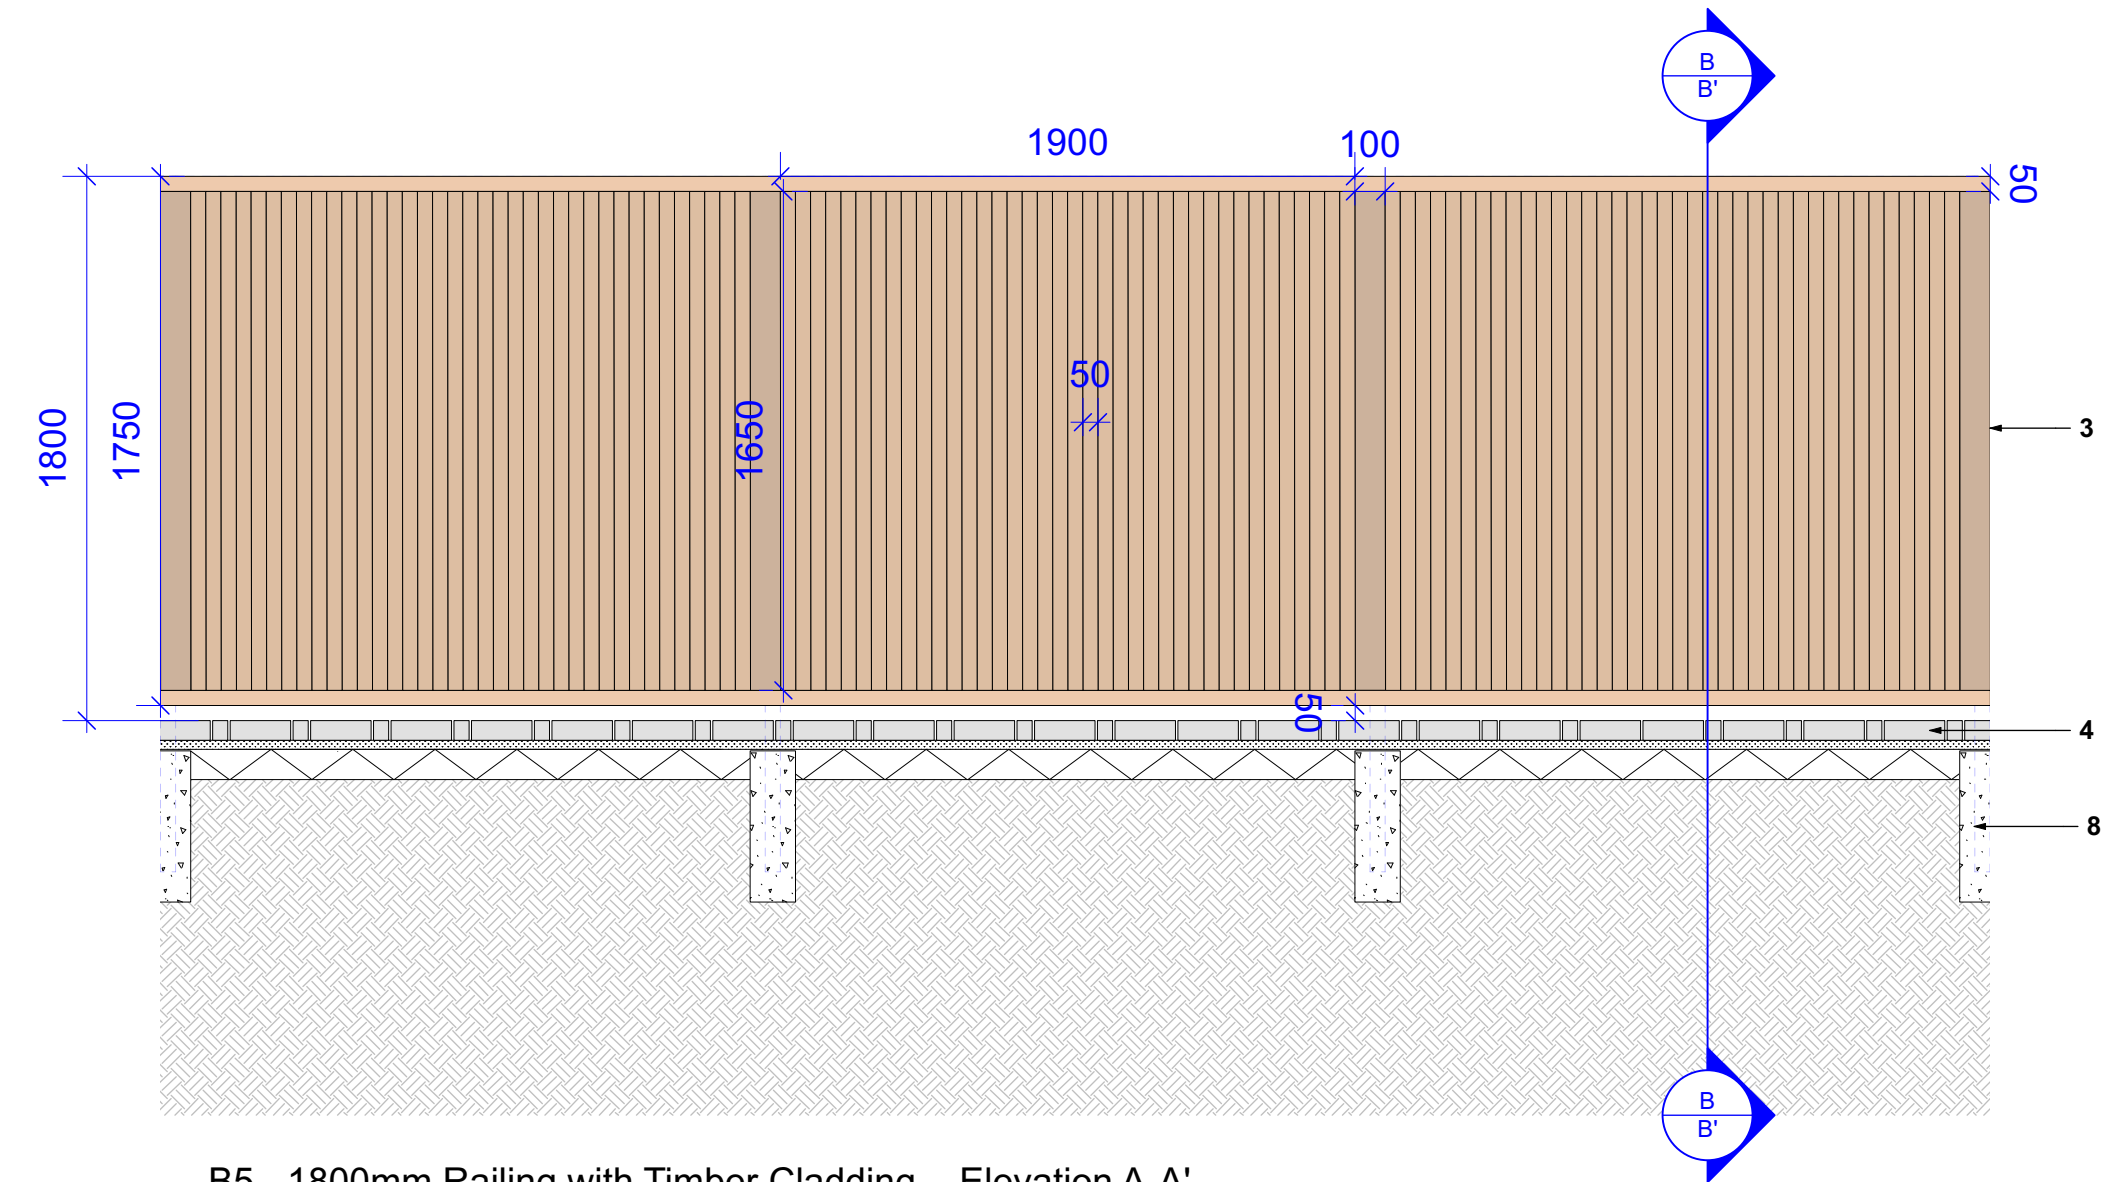


2 B5 - 1800mm Railing with Timber Cladding - Elevation A-A'
Scale: 1:25

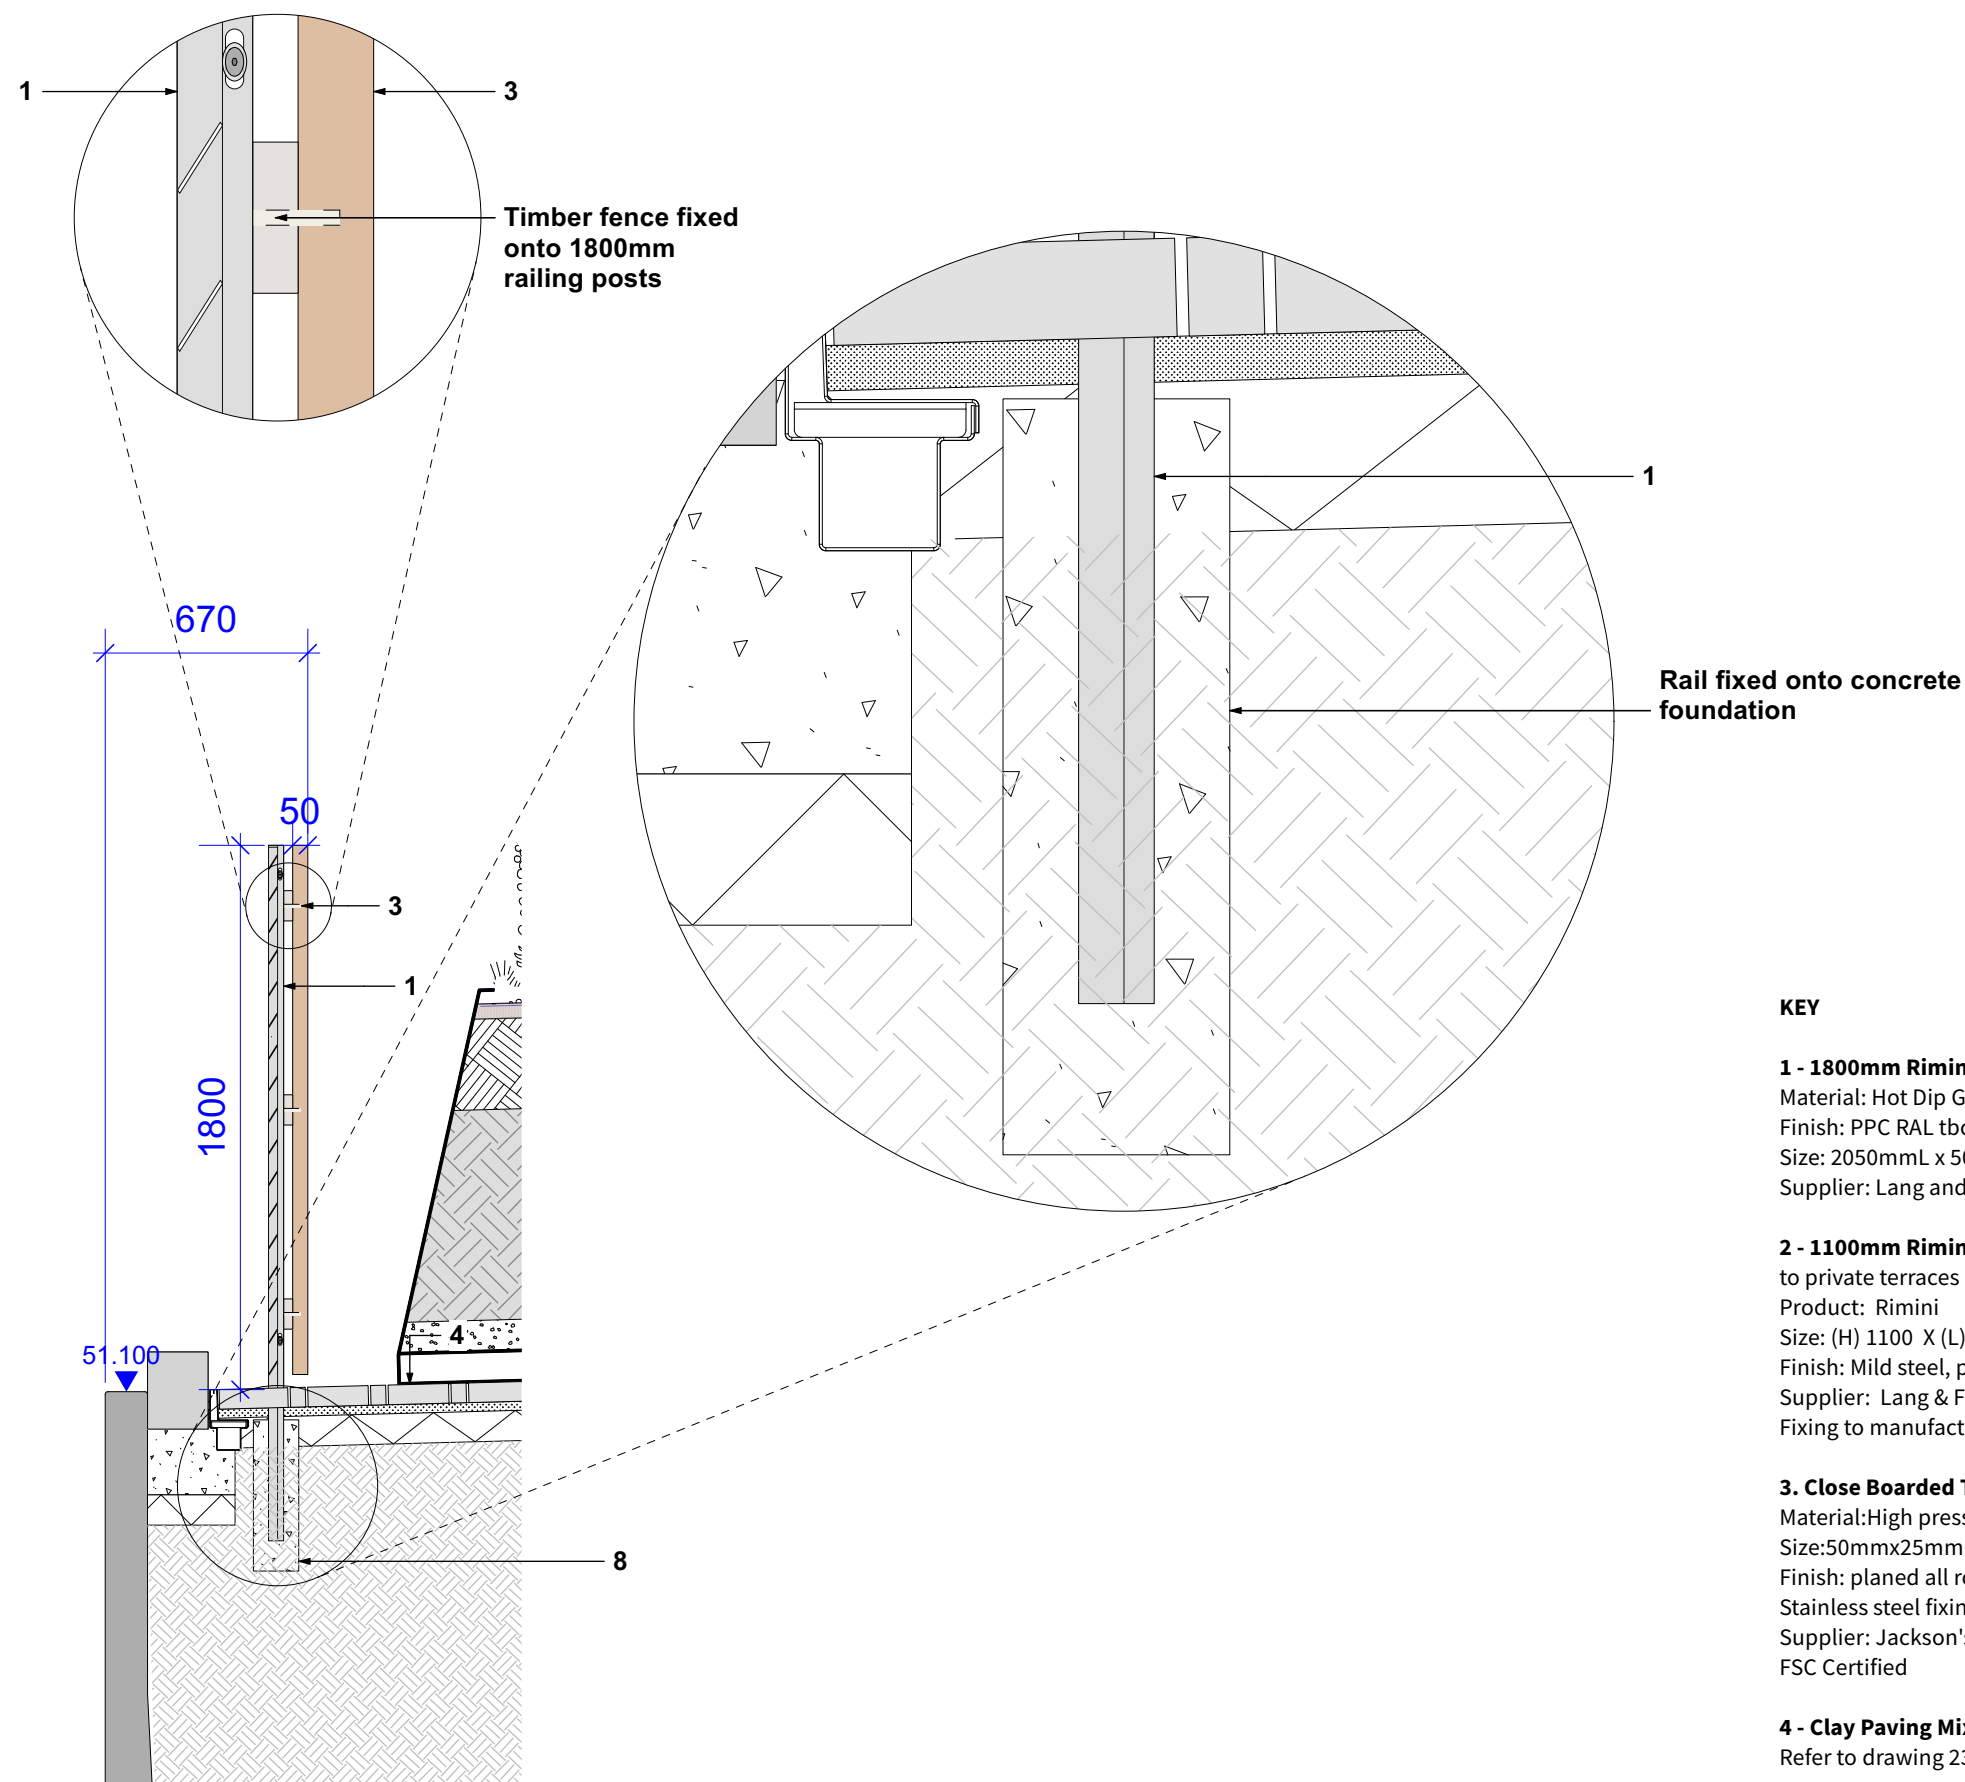


3 B5 - 1800mm Railing with Timber Cladding - Section B-B'
Scale: 1:25

KEY


- 1 - 1800mm Rimini Railing**
Material: Hot Dip Galvanised Steel
Finish: PPC RAL tbc
Size: 2050mmL x 50mmW x 1800mmH
Supplier: Lang and Fulton or similar and approved
- 2 - 1100mm Rimini Railing**
to private terraces
Product: Rimini
Size: (H) 1100 X (L) 2050 X (D) 50mm
Finish: Mild steel, powdercoated, RALtbc
Supplier: Lang & Fulton or similar approved
Fixing to manufacture's specification
- 3 - Close Boarded Timber fence panels**
Material: High pressure treated softwood timber
Size: 50mmx25mm timber fixed to 100mmx50mm rails.
Finish: planed all round
Stainless steel fixings onto galvanised steel railing post
Supplier: Jackson's Fencing or equal approved.
FSC Certified
- 4 - Clay Paving Mix 2**
Refer to drawing 23C002-PLA-XX-XX-DR-L-5000 for further details
- 5 - Hedging**
Refer to drawing 23C002-PLA-XX-XX-DR-L-6000 for further details
- 6 - Permeable Paving**
Refer to drawing 23C002-PLA-XX-XX-DR-L-5000 for further details
- 7 - Planting**
Refer to drawing 23C002-PLA-XX-XX-DR-L-6000 for further details
- 8 - Concrete Haunch**
to Engineer's specification
- 9 - MOT Sub base**
to Engineer's Specification

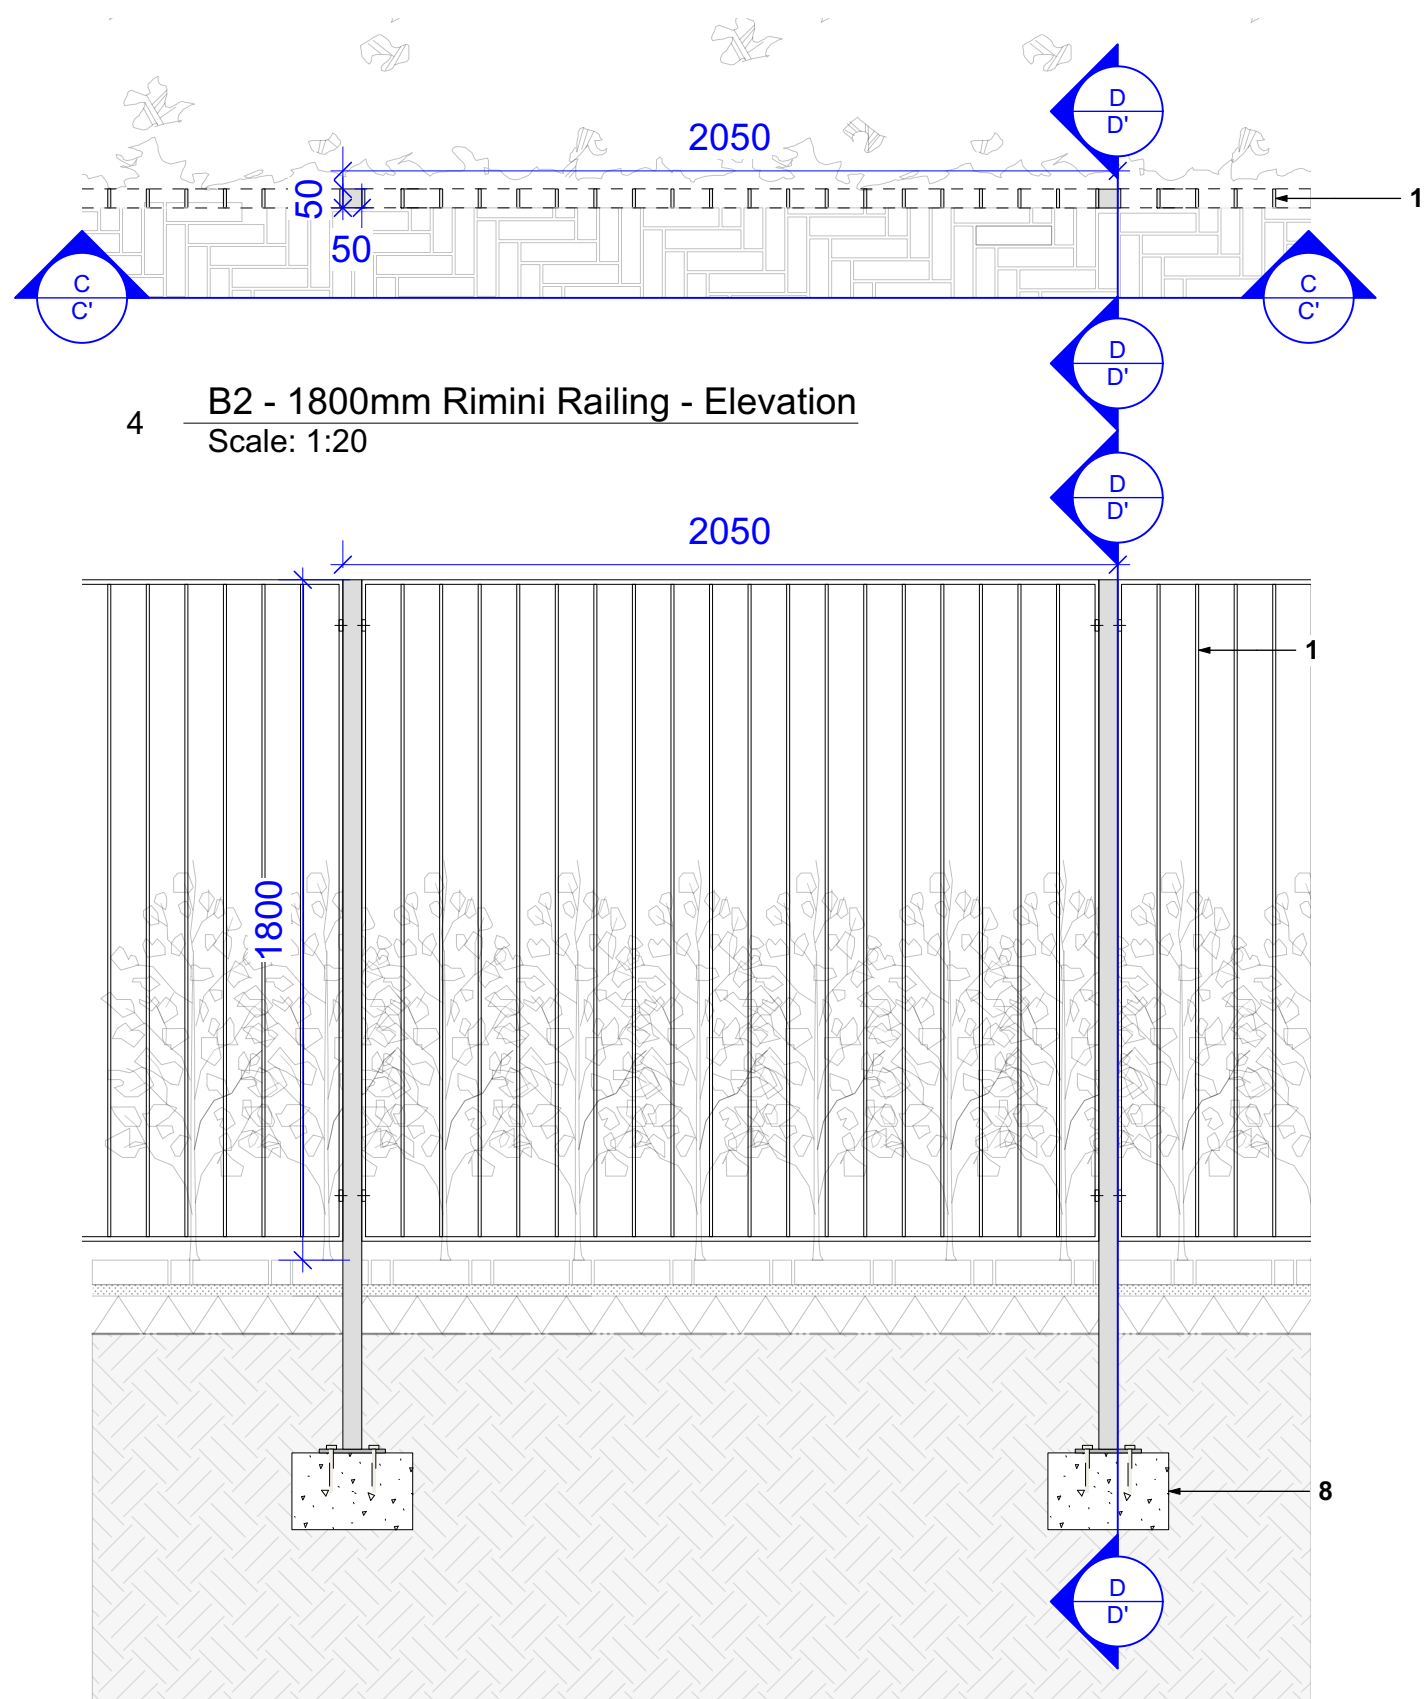


4 B2 - 1800mm Rimini Railing - Elevation
Scale: 1:20

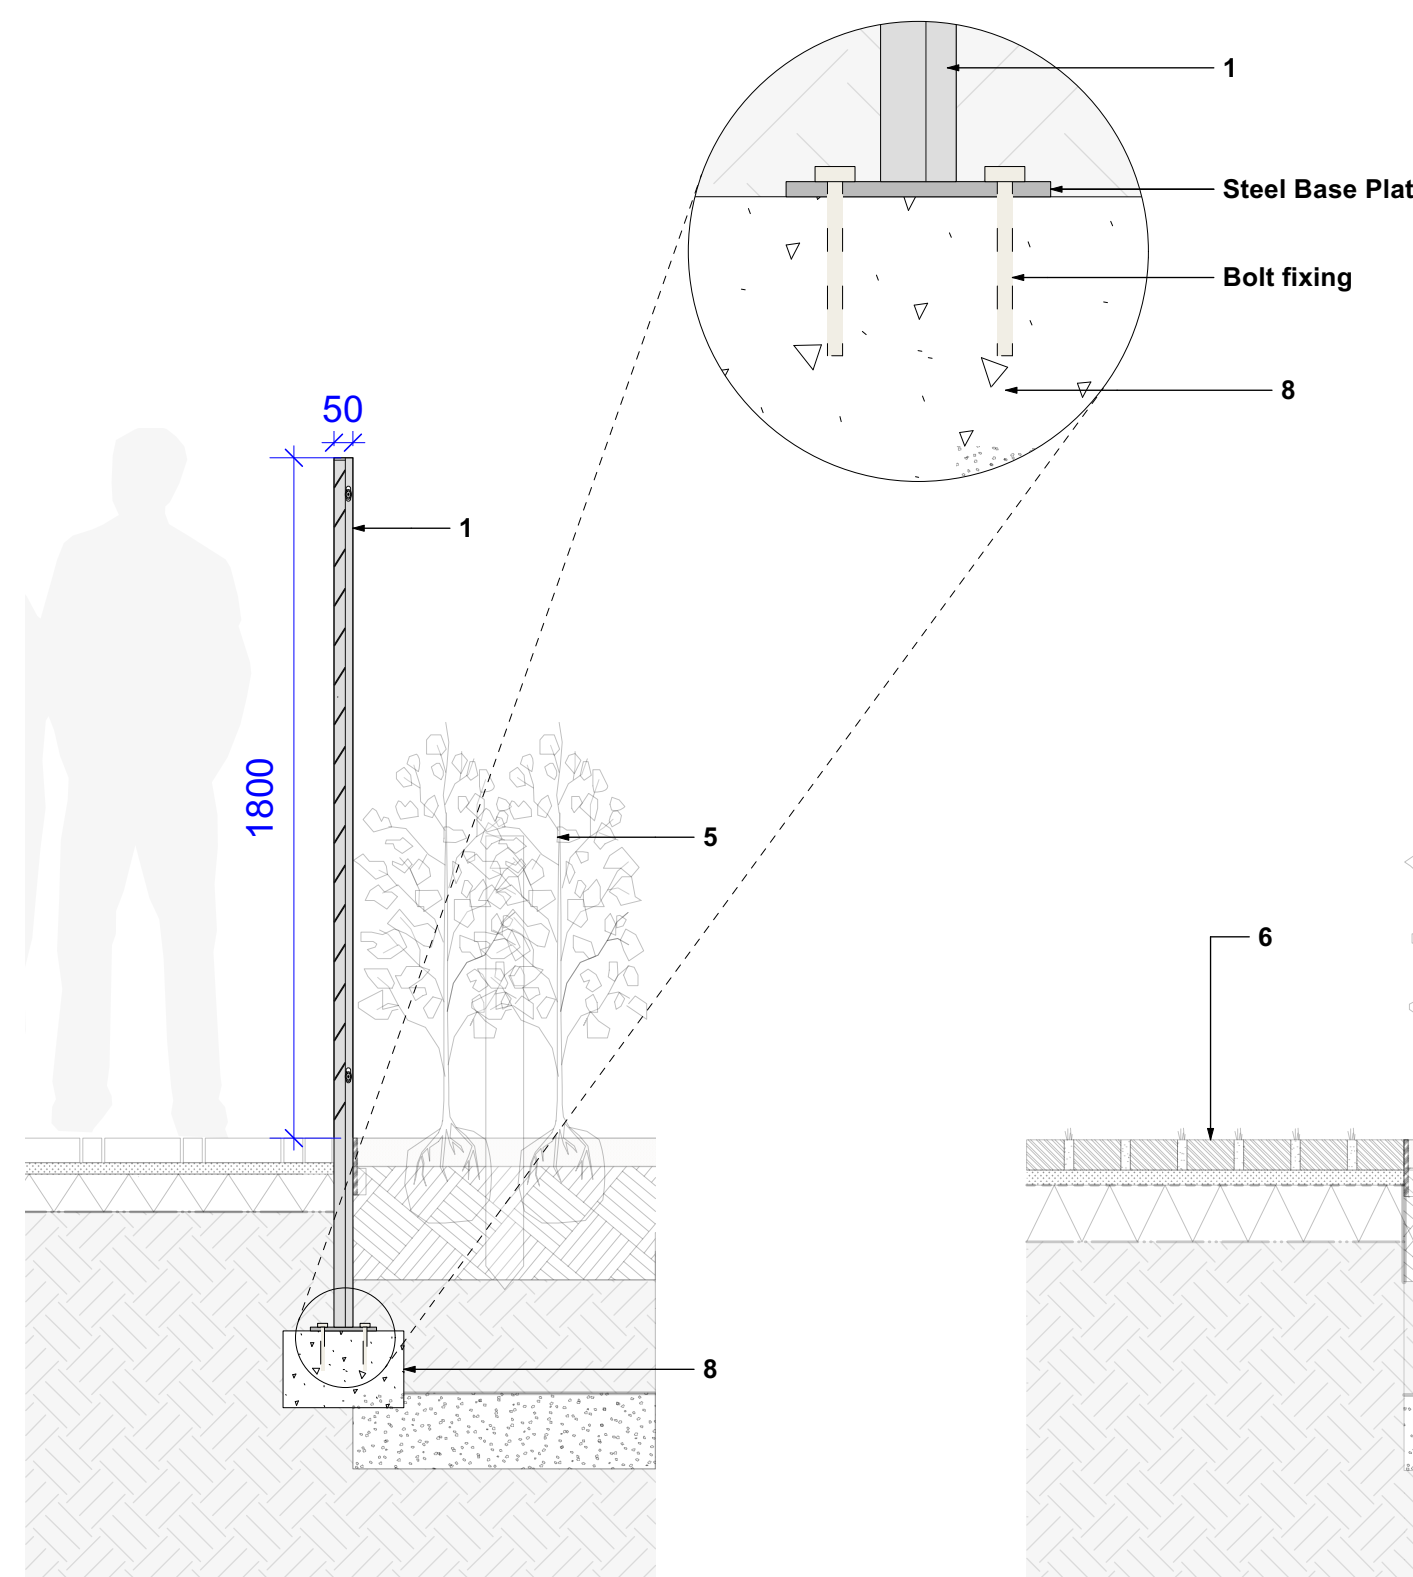

6 B2 - 1800mm Rimini Railing - Section D-D'
Scale: 1:20

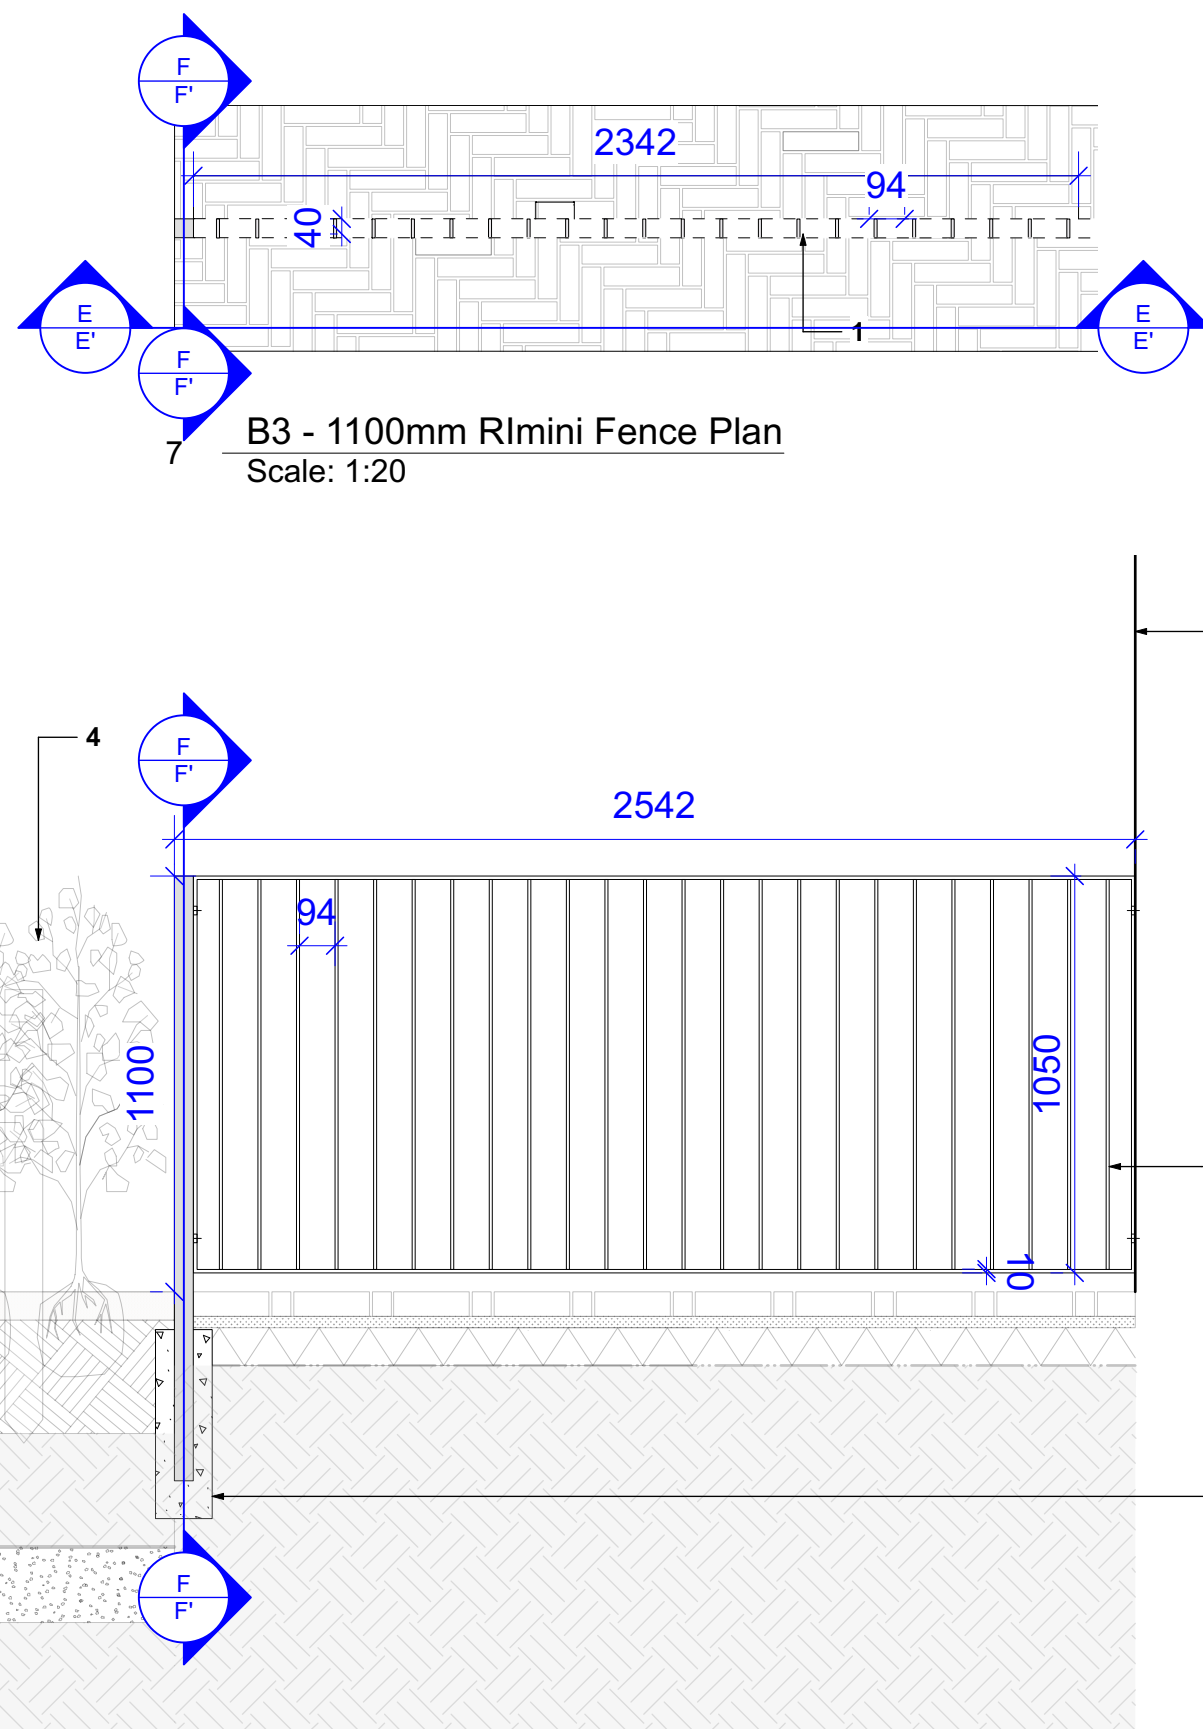

8 B3 - 1100mm Rimini Railing - Elevation E-E'
Scale: 1:20

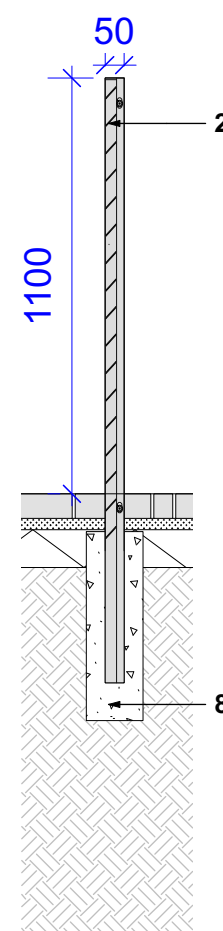

9 B3 - 1100mm Rimini Railing - Section F-F'
Scale: 1:20

THIS DRAWING IS COPYRIGHT PROTECTED AND MAY NOT BE
REPRODUCED IN WHOLE OR PART WITHOUT WRITTEN
AUTHORITY FROM THE OWNER.

NOTES:
1. Do not scale from this drawing.
2. Always work to noted dimensions.
3. All dimensions are in millimetres unless otherwise stated.
4. All setting out, levels and dimensions to be agreed on site.
5. The dimensions of all materials must be checked on site before being laid out.
6. This drawing must be read with the relevant specification clauses and detail drawings.
7. Order of construction and setting out to be agreed on site.

S2-P02 04/08/23 Stage 4 Issue JN AS
S2-P01 03/02/23 Stage 3 Issue JN AS

Revision	Date	Description	Drawn	Apprvd.
----------	------	-------------	-------	---------

Planit I.E. Limited
E: info@planit-ie.com W: planit-ie.com
MANCHESTER
2 Back Grafton St, Altrincham, WA14 1DY
T: 0161 928 9281
LEEDS
No.1 Aire Street, Leeds Station, Leeds, LS1 4PR
T: 0113 824 6413
LIVERPOOL
Tempest S.3, 12 Tithebarn Street, Liverpool, L2 2DT
T: 0151 363 1230
LONDON
Unit 6 Waterside, 44-48 Wharf Road, London, N1 7UX
T: 0207 253 5678
STANDISH
Standish Gatehouse, Stonehouse, Gloucestershire, GL10 3BZ
T: 0145 360 7080

Client McGoff Construction Ltd

Project Downtown Victoria North

Drg Title Balustrade Details Sheet 1

Created on	Created by	Approved by
04/11/22	JN	AS

Scale	Size	Workstage
1:20	A1	RIBA Stage 4

Drg No.	Suitability	Revision
23C002-PLA-XX-XX-DR-L-7004	S2	P02

© Planit I.E. Limited