


Heritage Methodology - Hanover Retail 3 - REF:HRU3-002


Author: D. Ford
Date: 10/11/23
Revision: A

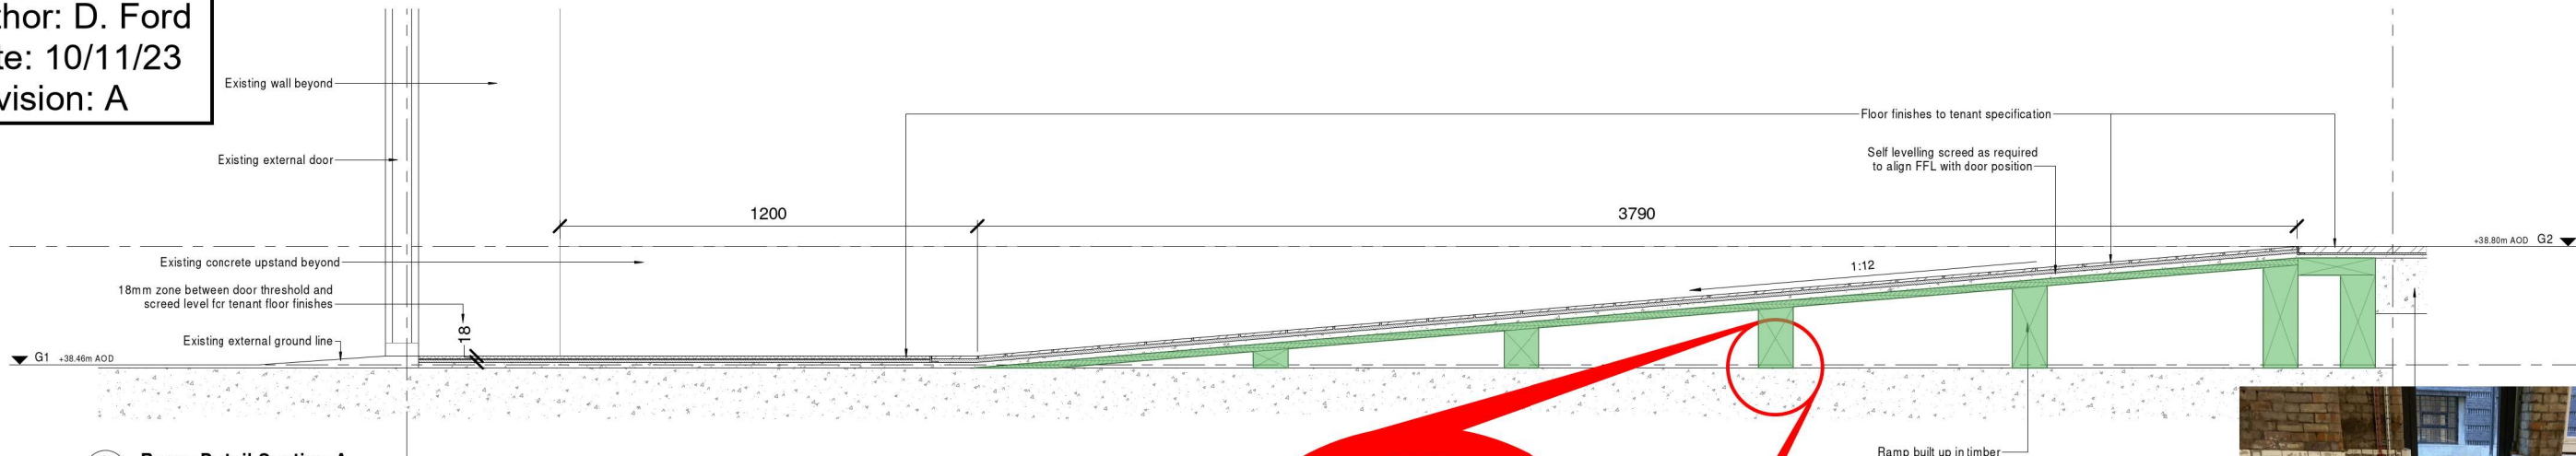

2 Ramp Detail Section A
1 : 10



1 Unit 3 Ramp Location Plan
1 : 100

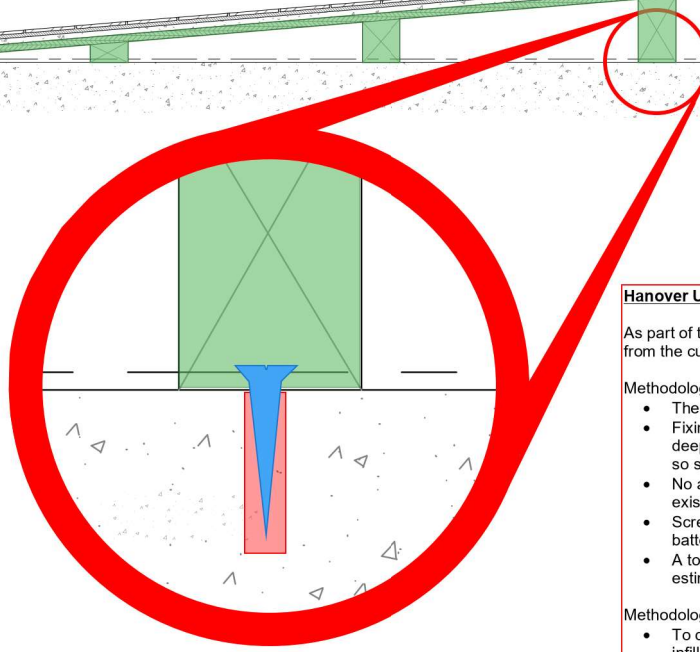

Hanover Unit 3 - Retail fit out - Ramp


As part of the fit out process we will be installing a ramp to gain access from the current street level to the existing slab level.

Methodology - Ramp

- The ramp will be formed using 38x63 CLS timber stud frames
- Fixing will be installed by carefully drilling 8mm hole at 75mm deep. Rawlplugs will be installed followed by a 6x100mm screws so secure the frame to the existing floor.
- No adhesives will be used to secure to timber frame to the existing structure.
- Screws will be fixed at 600mm centres across the length of the batten.
- A total of 6no frames will be used to install the ramp with an estimated 3no fixings per frame.

Methodology - Void Former

- To complete the Void Former a series of loose lay polystyrene infill sheets/blocks will be used to bring the current level up to the required level.
- See example of polystyrene sheets

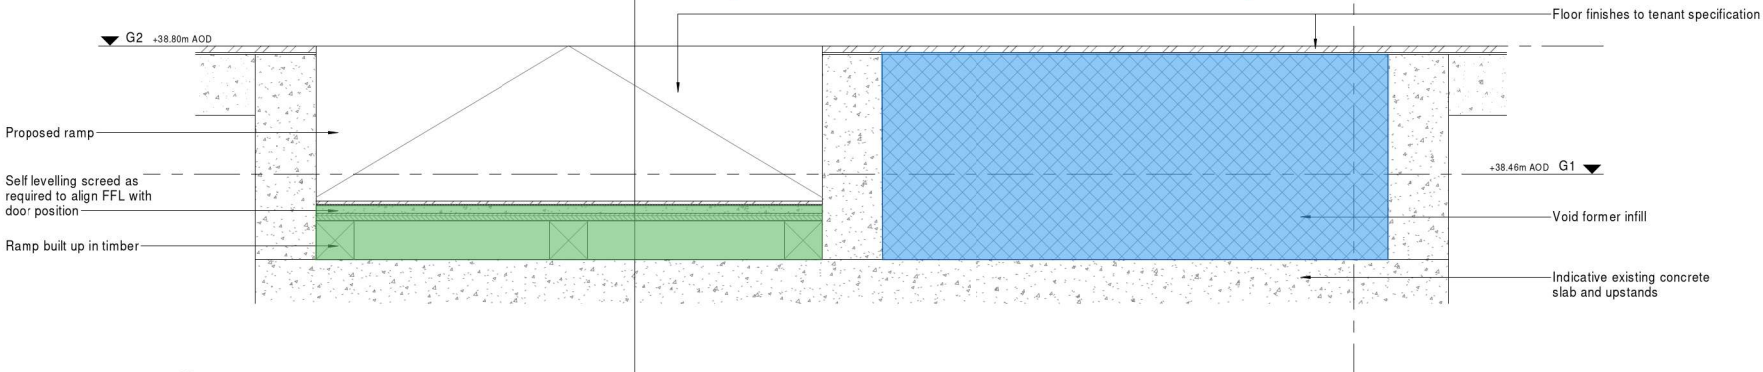

3 Ramp Detail Section B
1 : 10

© COPYRIGHT
The copyright in this drawing is vested in Sheppard Robson and no license or assignment of any kind has been, or is, granted to any third party whether by provision of copies or originals or otherwise unless agreed in writing.

DO NOT SCALE FROM THIS DRAWING
The contractor shall check and verify all dimensions on site and report any discrepancies in writing to Sheppard Robson before proceeding work.

FOR ELECTRONIC DATA ISSUE
Electronic Data / drawings are issued as "read only" and should not be interrogated for measurement. All dimensions and levels should read, only from those values stated in text on the drawing.

REV.	DATE	AMENDMENT	KEYPLAN
P01	08/09/2023	Issued for Information	
P02	02/10/2023	Issued For Information	

CLIENT
NOMA

NOMA

STATUS
S2

PURPOSE FOR ISSUE
For Information

SHEPPARD ROBSON

27th Floor City Tower Piccadilly Plaza Manchester M1 4BT
T: +44 (0)161 233 8900 E: enquiries@sheppardrobson.com

SCALE@A1 DATE 02/10/2023 ORIGINATOR LH CHECKED RW AUTHORISED RW

PROJECT
Hanover Retail Works

Unit 3
Ramp Detail

DRAWING NO.
7136 - SRA-ZZ-XX-DR-A-24603

REV.
P02

SR NO.
7136