


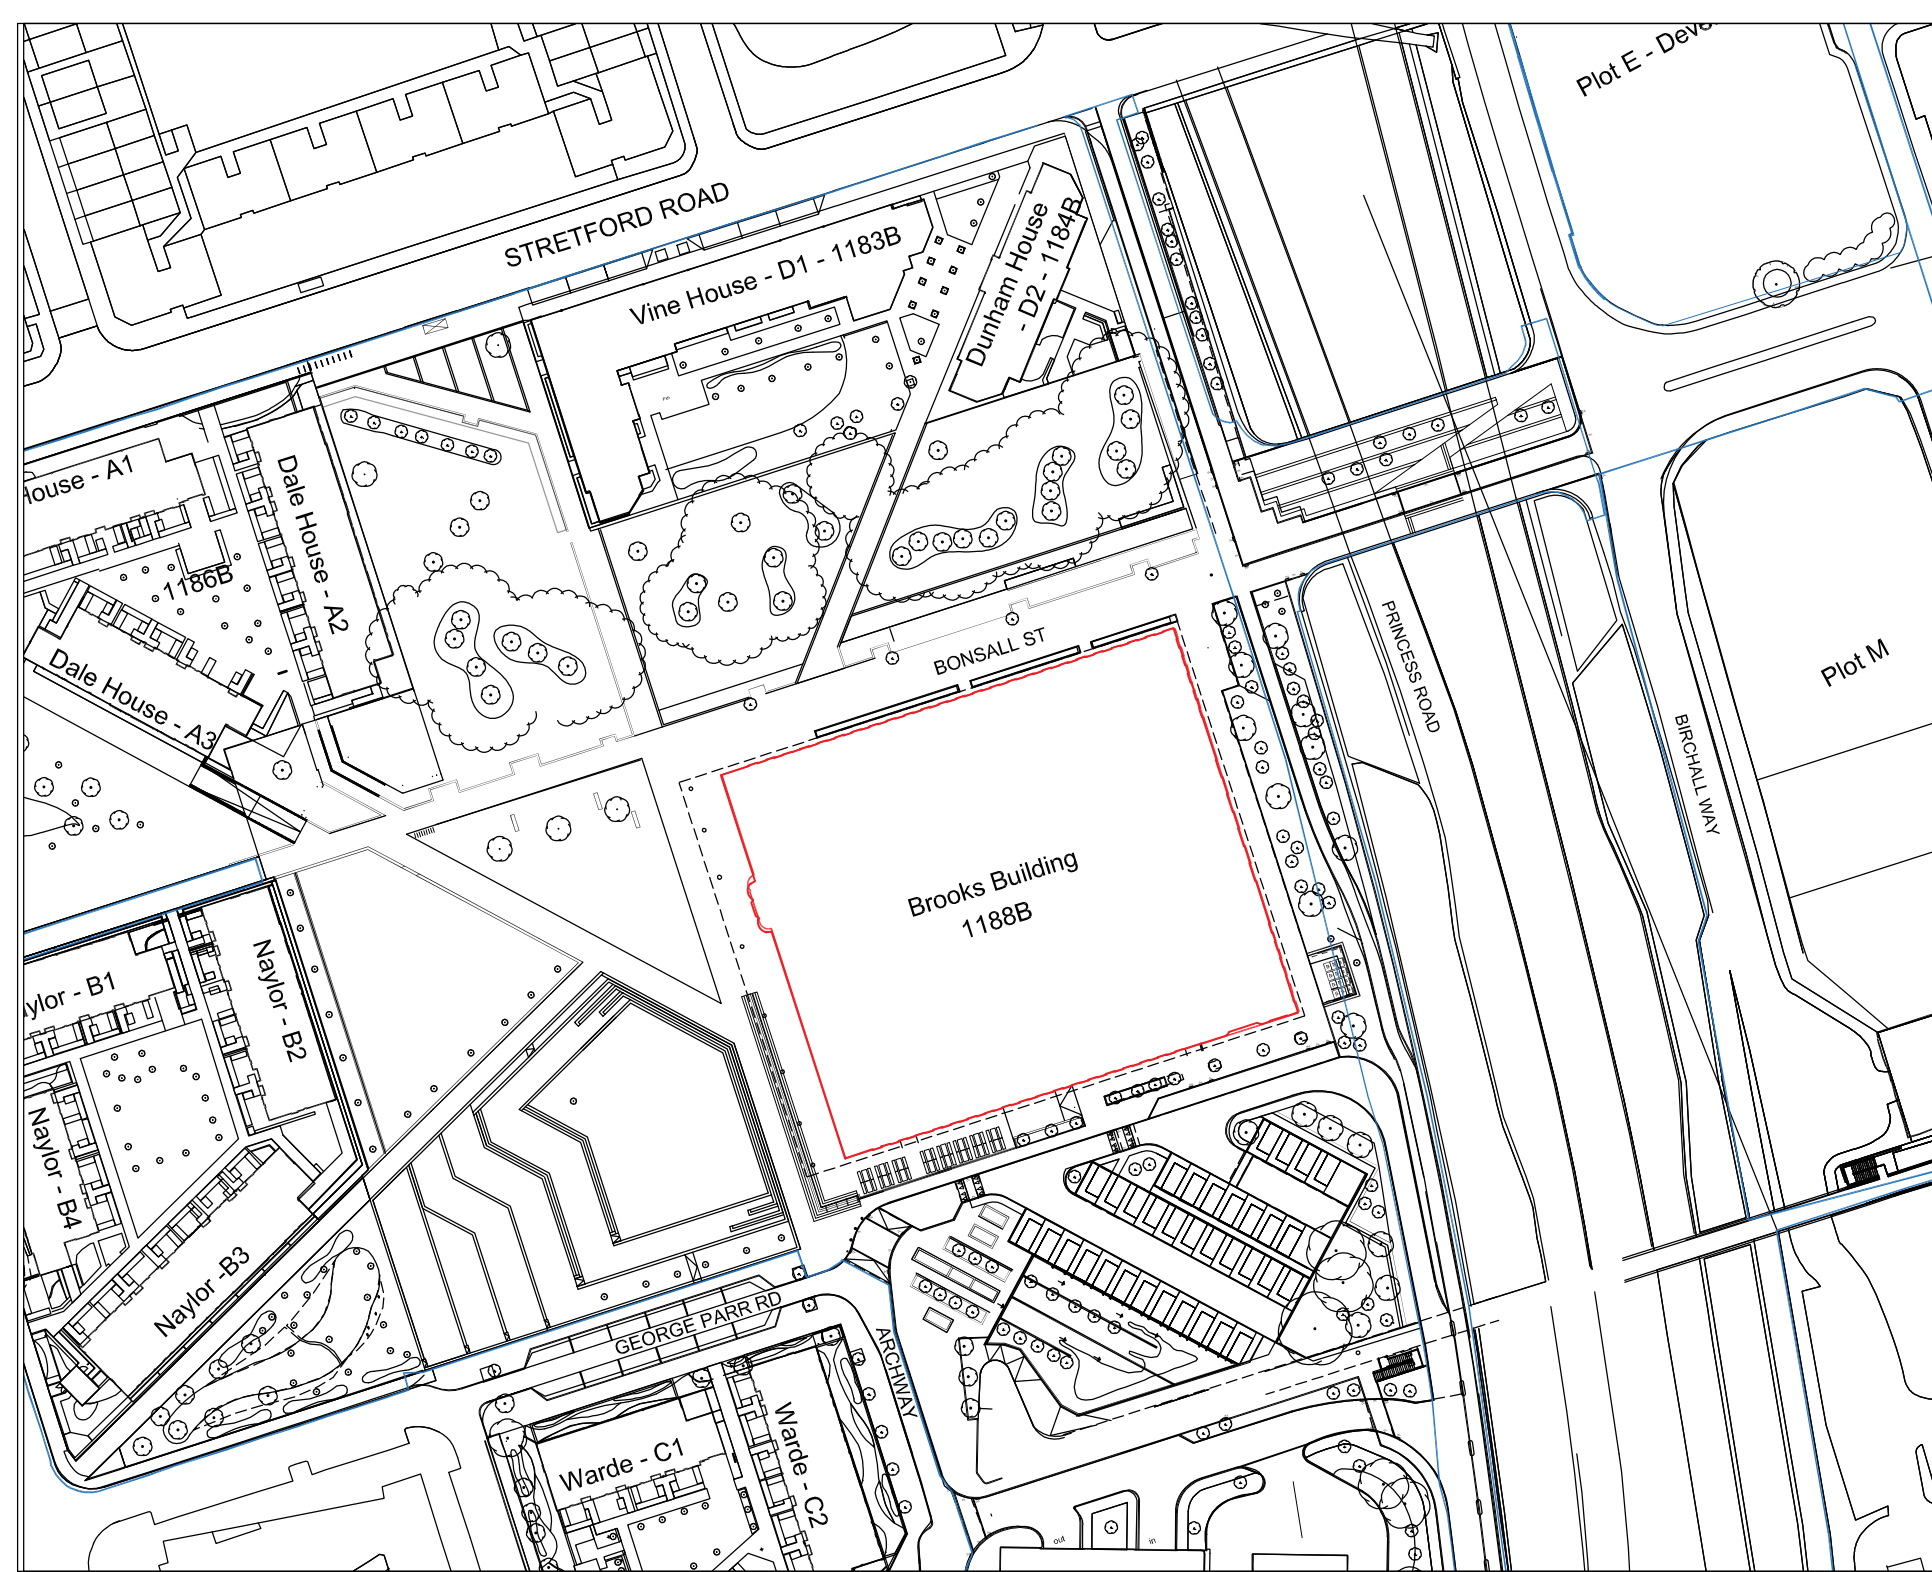

0 50
PAPER SCALE CHECK (mm)

CDM RESIDUAL RISK INFORMATION (if applicable)
In addition to the hazards / risks normally associated with the types of work detailed on this drawing, note the following:-

CONSTRUCTION
.

MAINTENANCE / CLEANING
.

DEMOLITION / RECONSTRUCTION
.

It is assumed that all works will be carried out to a competent contractor working under appropriate health and safety procedures.

N

A - Planning Issue

AB KMD Nov 23

Revision

Drawn

Checked

Date

Project Status

PLANNING

This information, whether drawn or as a data file, is copyright and issued strictly for use on the project for which it is provided.

Project Name:

MMU
GEOFFREY MANTON
BUILDING ENTRANCE
SIGNAGE
-

Drawing Title:

SITE LOCATION
PLAN

Drawn

Date

Checked

Scale

AB

Nov 23

KMD

1:1250 @ A4

Manufacturer:
Site Name:
21 Oak Street
Manchester M1 1TY
+44 (0)161 831 7300

Northings:
Water Park
Worsley
Salford
Salford S6 6RT
www.fdg.co.uk

FDG
fairhursts design group

Job No.

Drawing No.

Revision

E22-112

08-120

A